



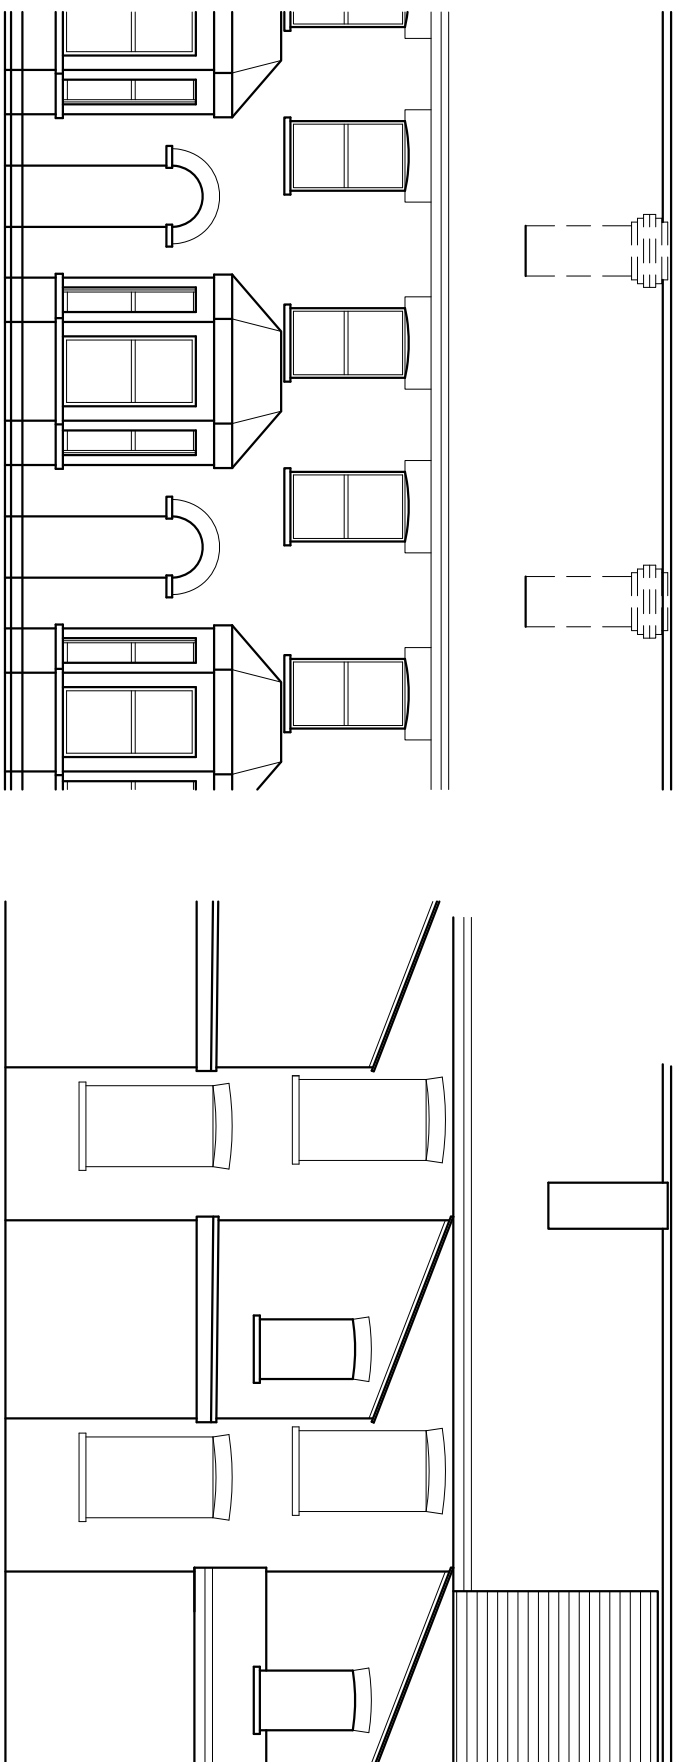


Front

Rear

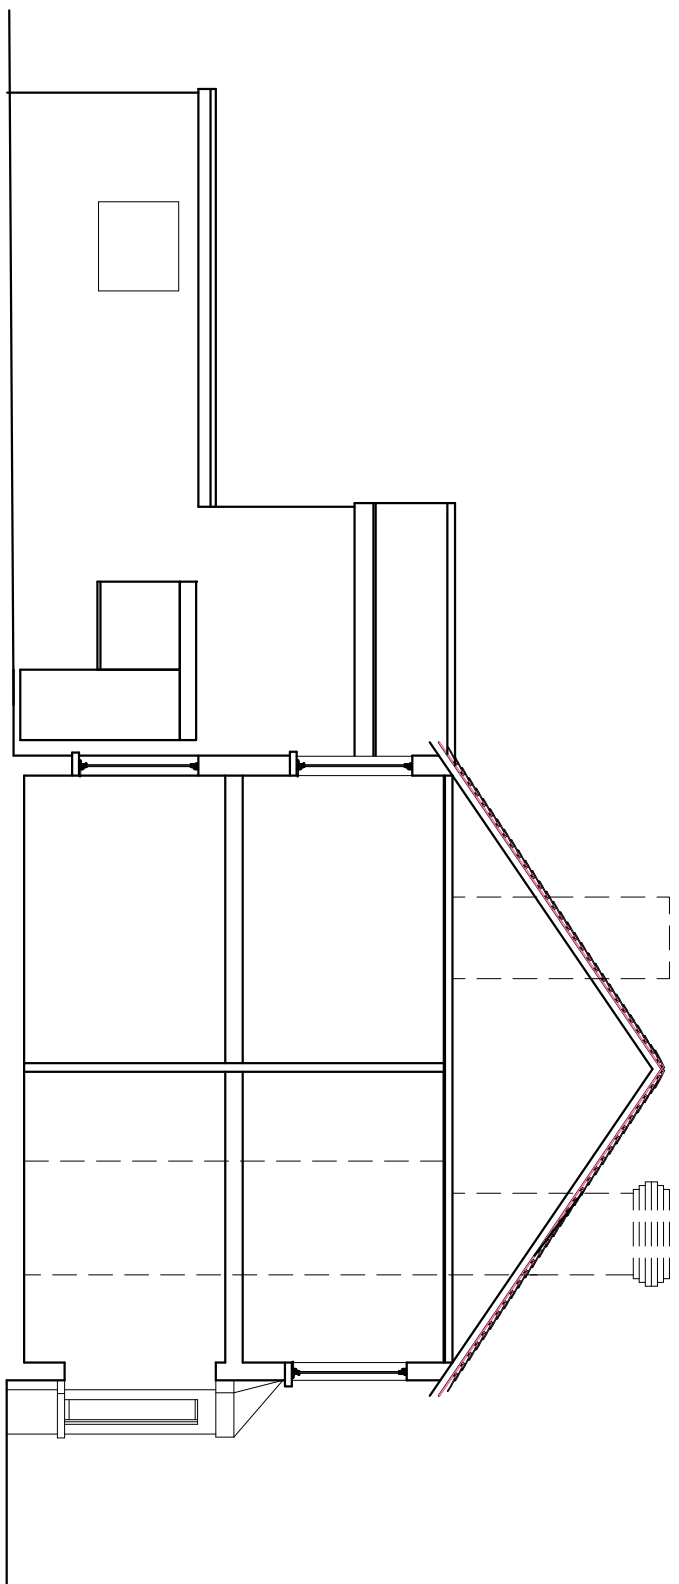

Side viewed from No 30

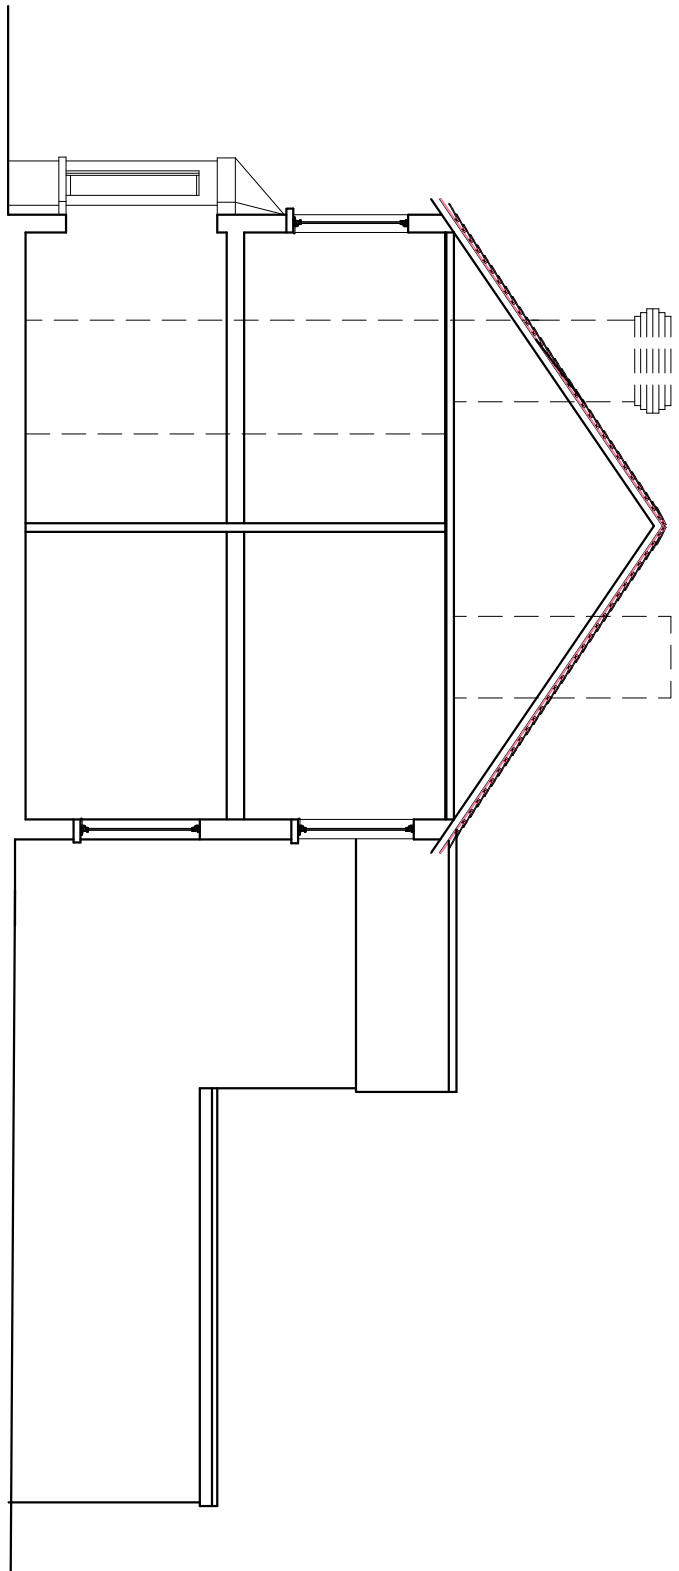


Side viewed from No 28




Ground Floor

First Floor

EXISTING PLANS 1:50

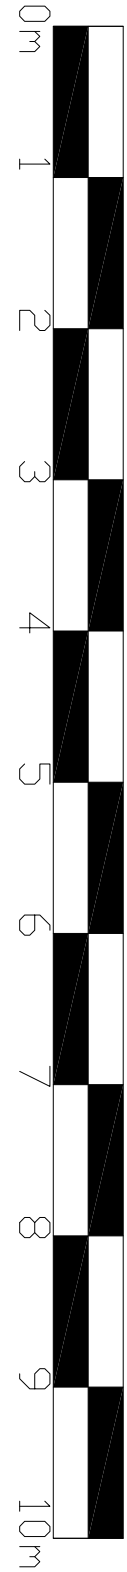

EXISTING ELEVATIONS 1:100

 

RAMMURTI DESIGN LTD
ARCHITECTURAL & PLANNING SERVICES
248 CRESSWELL ROAD, READING RG2 2AS
TEL: 0118 5106248 FAX: 0118 5106248

RETROSPECTIVE APPLICATION FOR THE
CERTIFICATE OF LAWFULNESS FOR THE
LOFT CONVERSION AND DORMER
EXTENSIONS
AT No 30 BLENNHEIM ROAD, READING

Floor Plan and elevations - PRE-EXISTING
for Mr M SINGH

Scale: as shown
Date: AUGUST 2016

BLEN:103 Rev -