



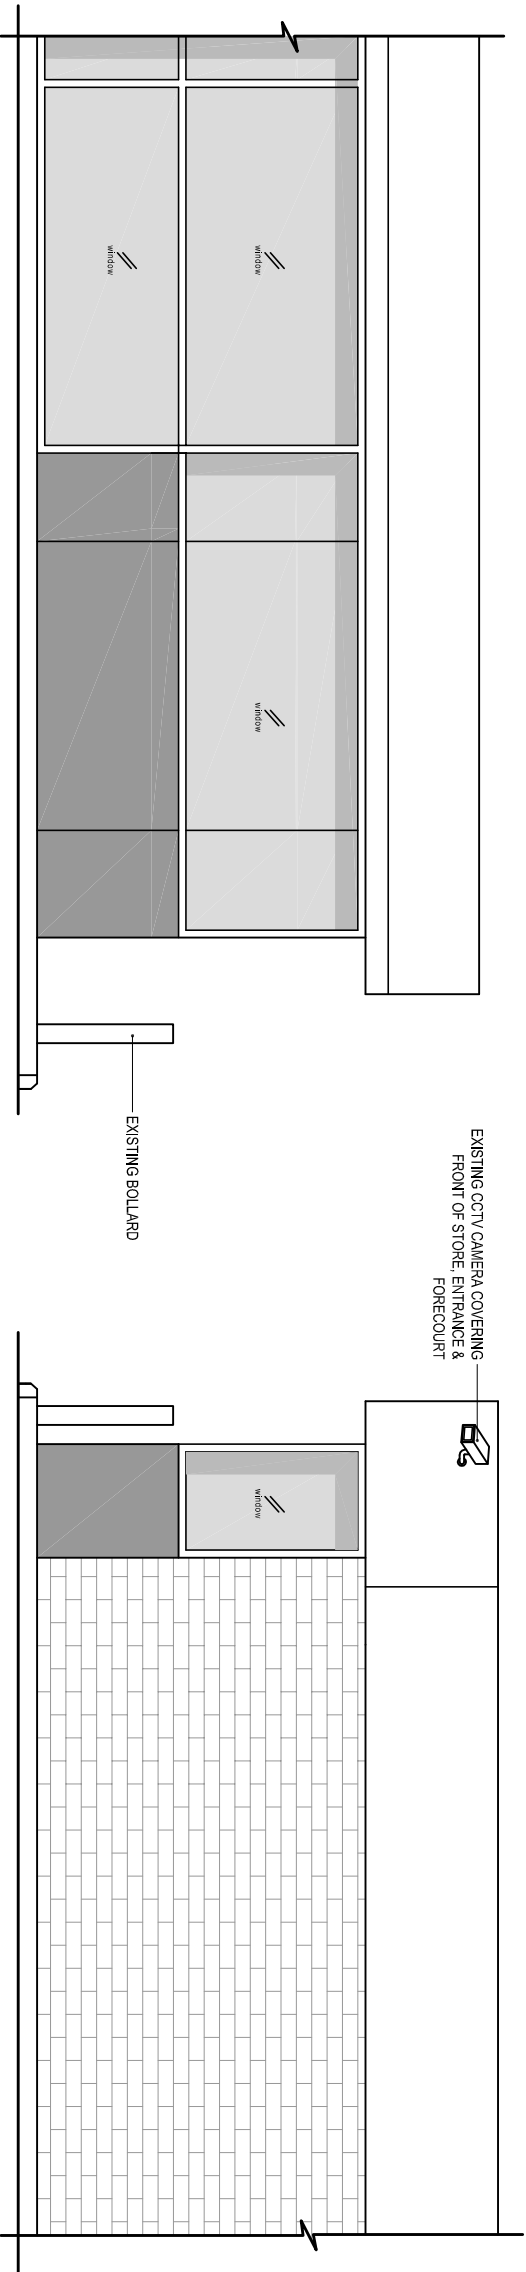


PRE-EXISTING PART FRONT ELEVATION

Scale 1:50

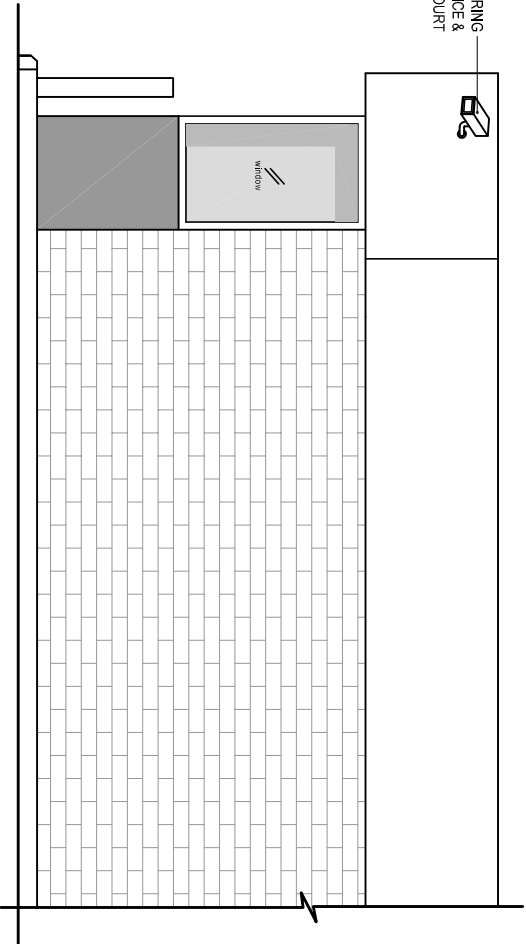

PRE-EXISTING PART SIDE ELEVATION

Scale 1:50

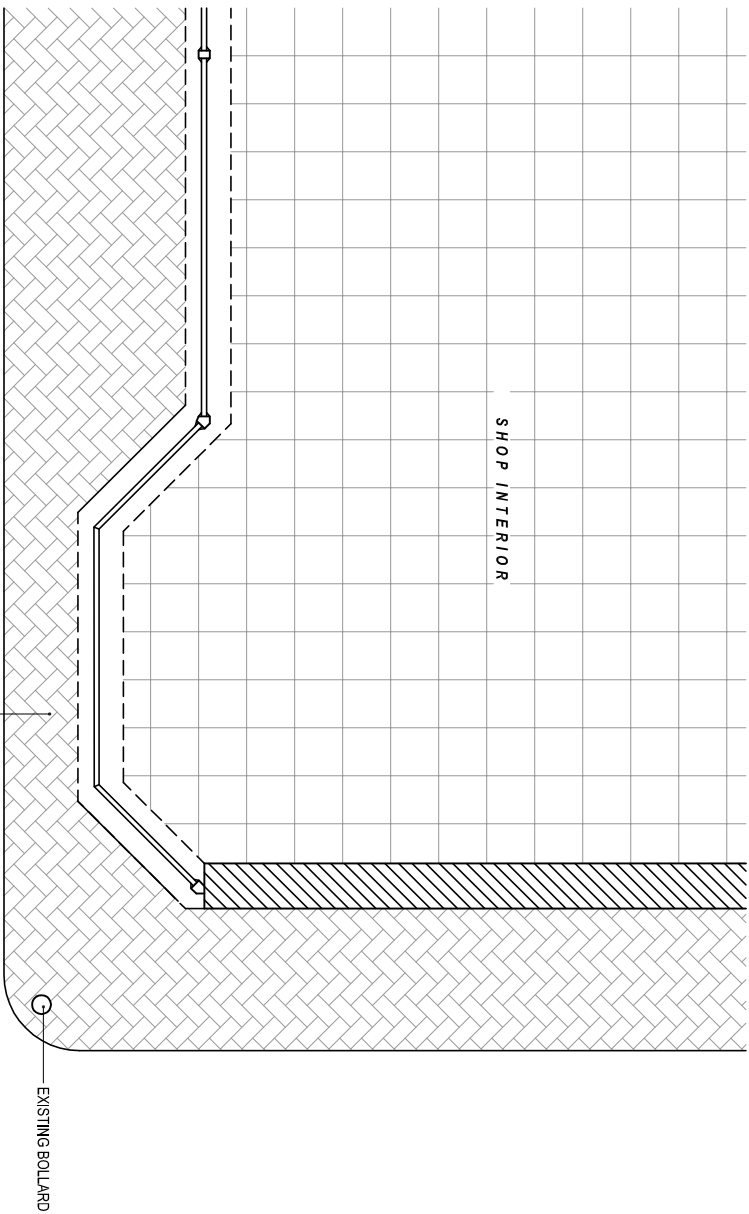

PRE-EXISTING PART PLAN

Scale 1:50



Date:		Comments:		By:	
GENERAL NOTES:					
1) All dimensions in millimeters unless otherwise stated.					
Site: SHELL THAMES VALLEY George Street, Caversham, Reading, RG4 8DH					
Drawing Title: Pre-Existing Elevation and Plan					
Ref: NM-08-2016-24-1		Date: 07-08-2016		Rev:	
Scale: 1:50		Paper: A3		Date Rev:	