


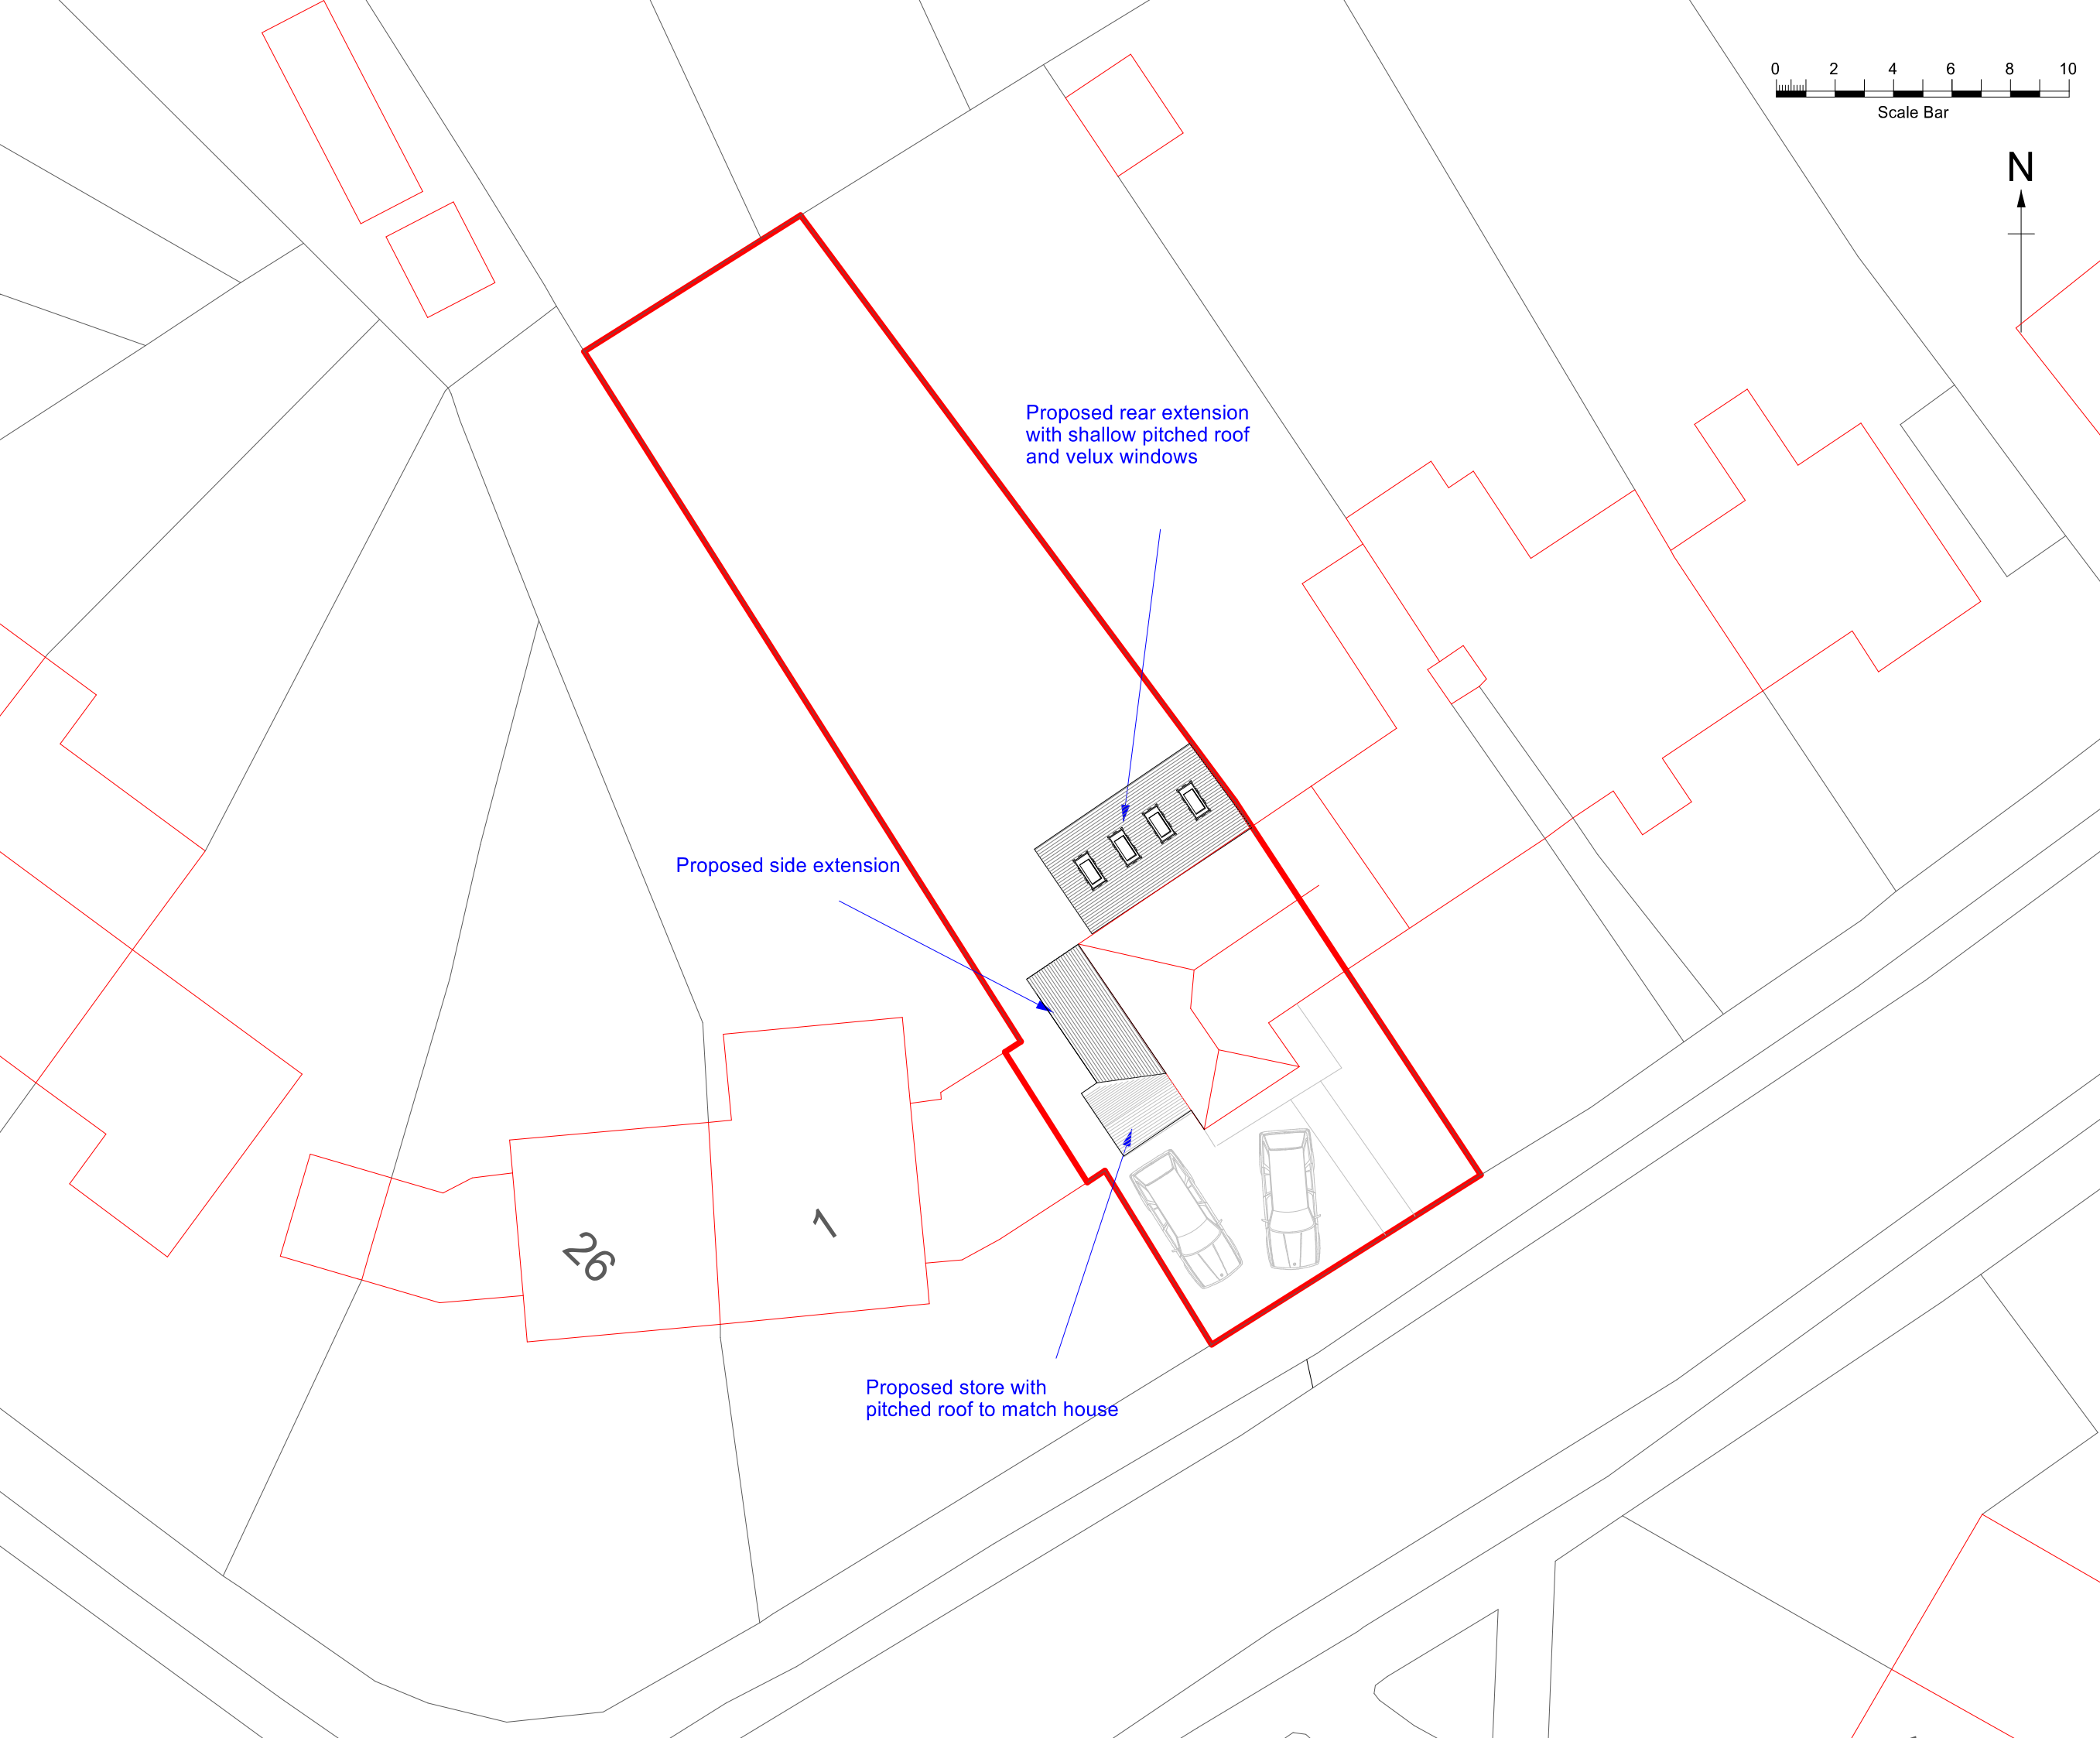

Notes

All dimensions to be checked on site before work commences.

Copyright reserved.

REV	DATE	REVISION
A	04/2016	First Issue

B-DBM

Project
Single Storey Extension to;
3 Knights Way,
Emmer Green,
RG4 8RJ

Client
Mr Ashworth & Ms Saunders

Drawing Title
Block / Site Plan

Drawing No. 308-103	Page / Scale A3 / 1:200
Date Apr 16	Revision A

6 Rushmere Cottages, Woodley, RG5 4BZ
info@b-dbm.co.uk www.b-dbm.co.uk
0118 9696857 07971177573