


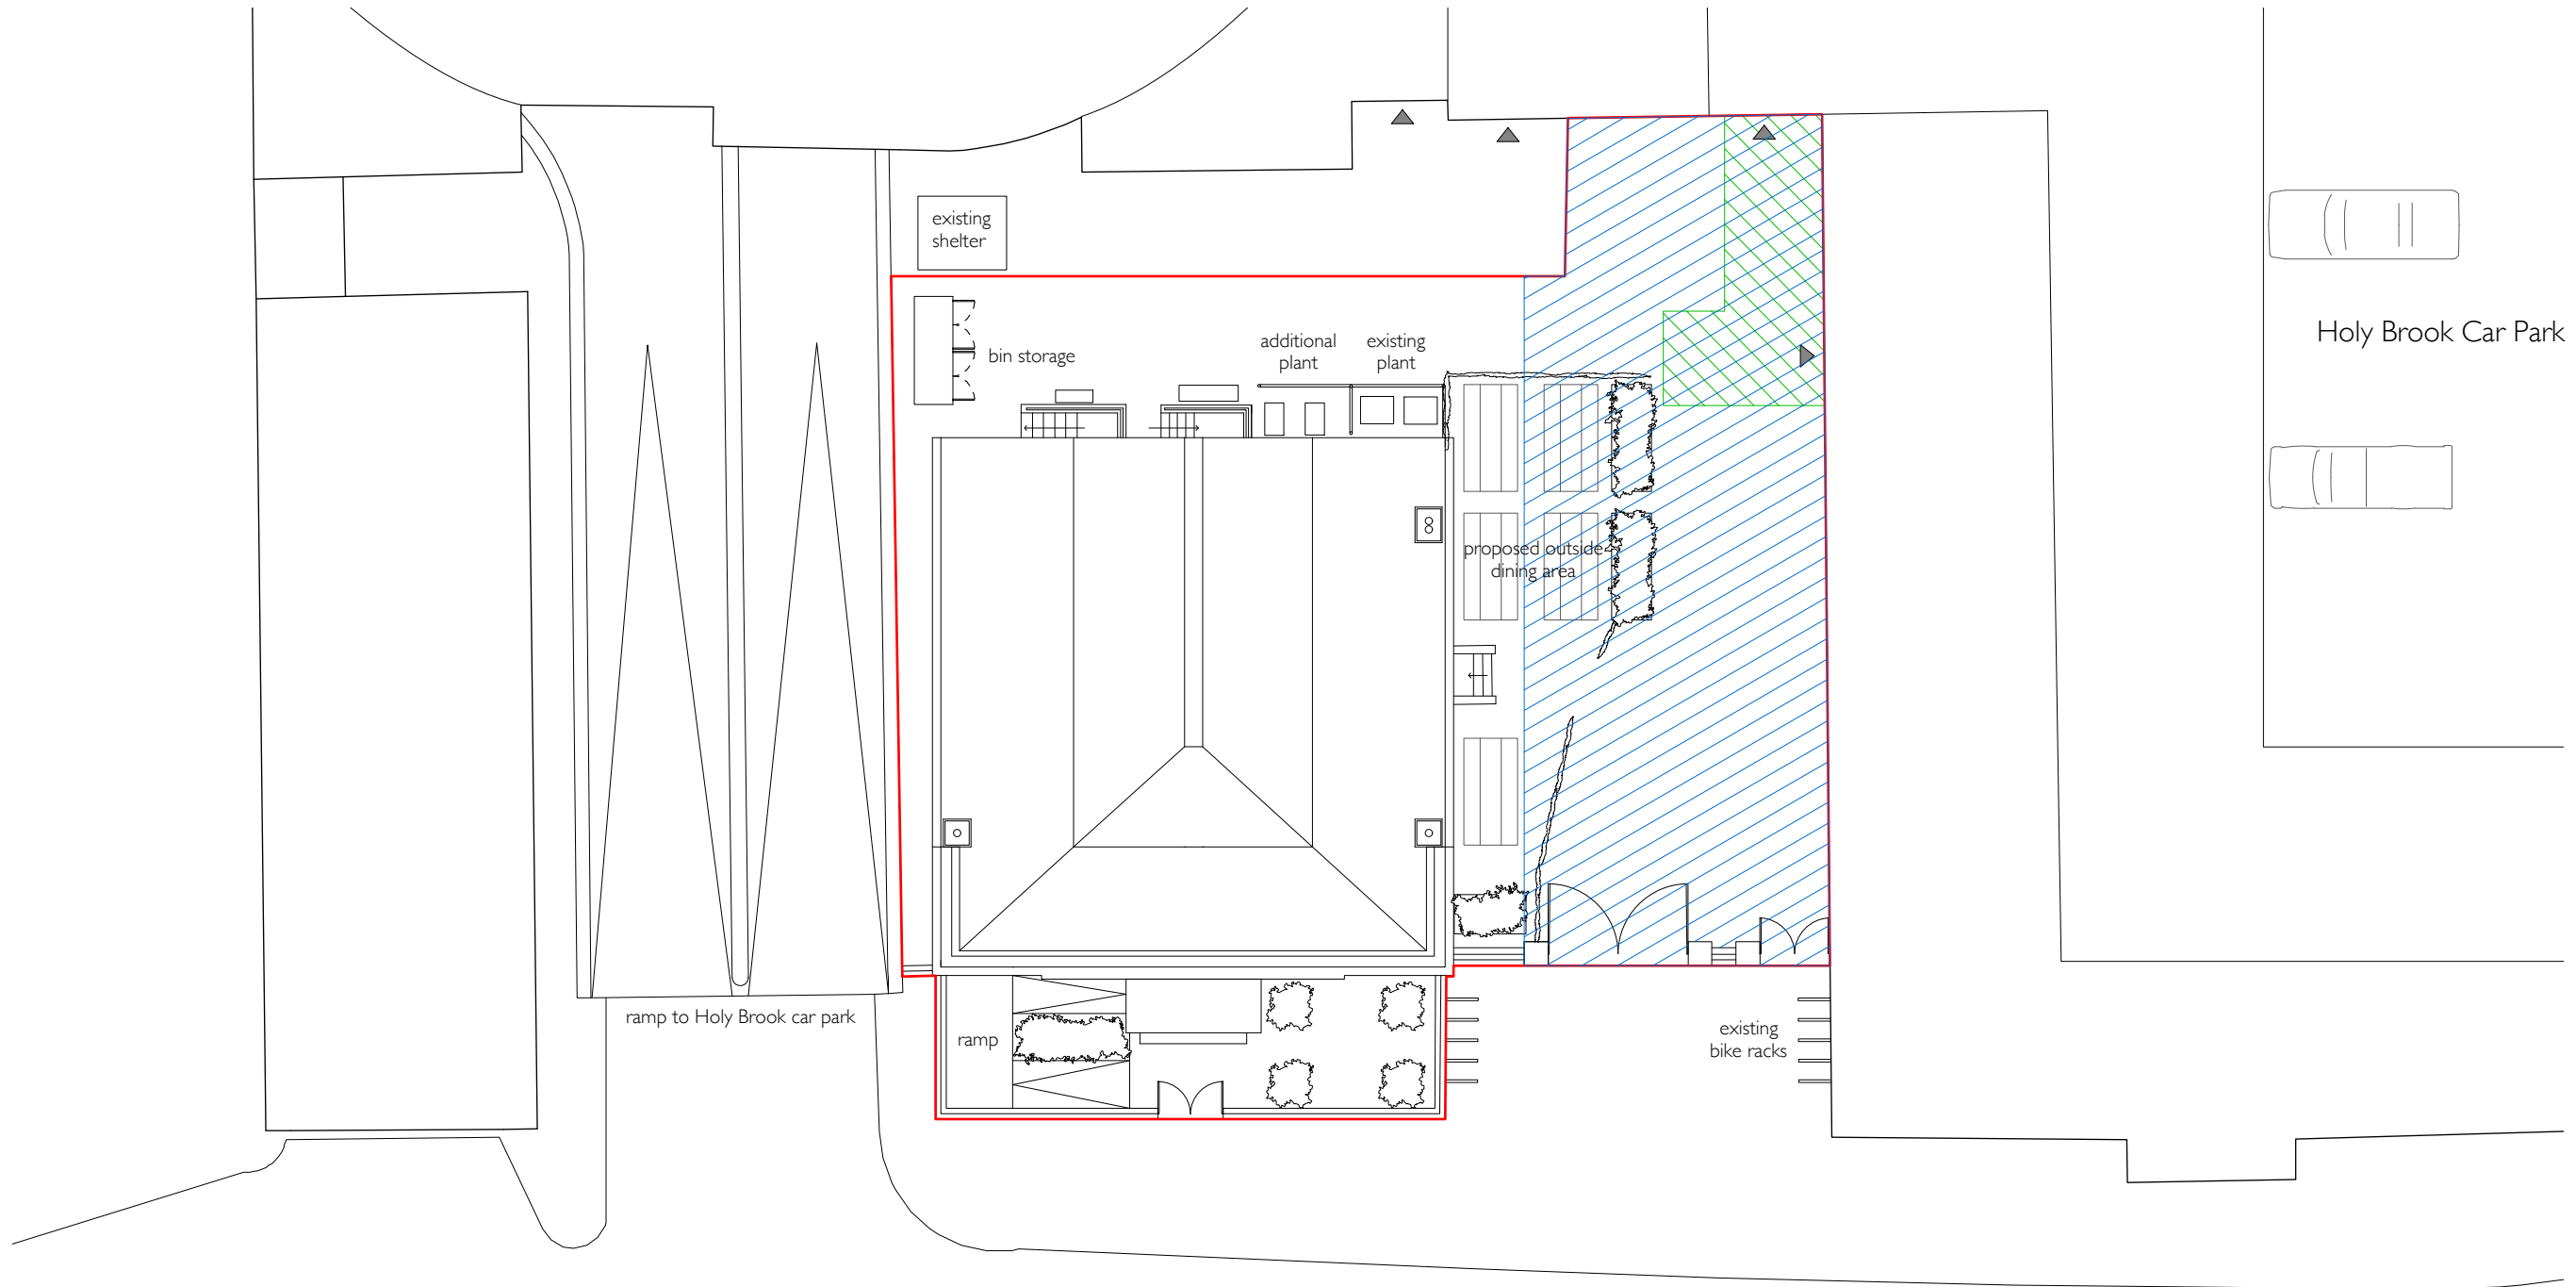

Bridge Street

- Key
- Site Boundary
 - Right of Way
 - Keep Clear
 - Fire Exits



revisions

C	Drawing title changed to approved.	9/3/16
B	outside dining amended	13/11/15
A	Outside dining amended	8/9/15

MICHAEL JONES ARCHITECTS Ltd

129 kew road
richmond
surrey
tw9 2pn


tel 020 8948 1863
fax 020 8948 4069
info@mjarchitects.co.uk
www.mjarchitects.co.uk




job title
Seven Bridges House

client
Arc Design & Build

drawing title	scale 1:200 @ A3
Approved Site Plan	date Sept 2015
drawing number :	sheet rev
1015.10.03.PlIn1.002.C	A3 C
drawn by LR	checked by AB

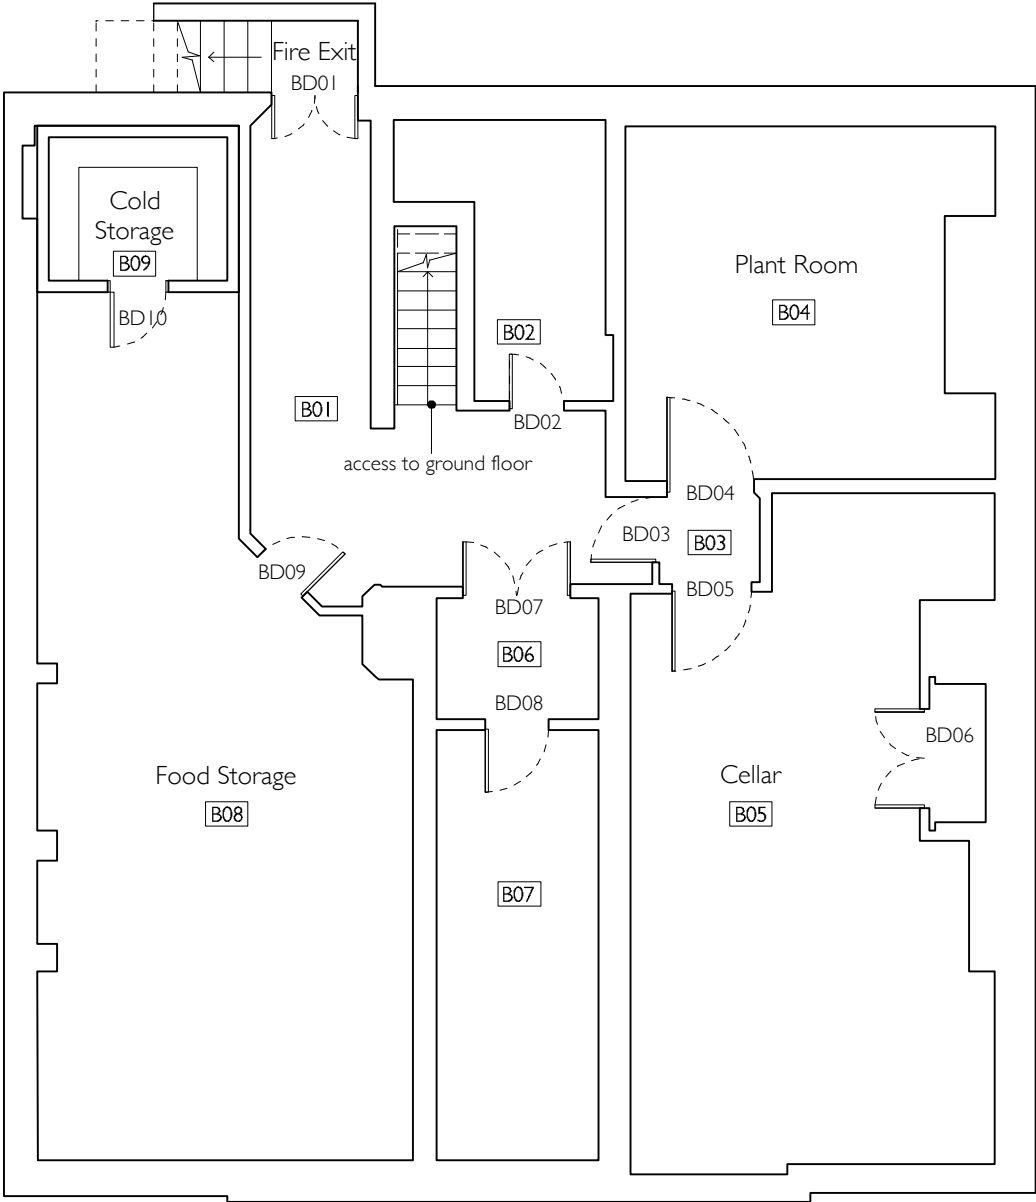

Key
B = Basement Room
BD = Basement Door

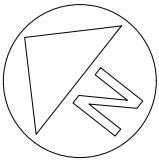

revisions A Drawing title changed to approved.

9/3/16

MICHAEL JONES ARCHITECTS Ltd

129 kew road
richmond
surrey
tw9 2pn

tel 020 8948 1863
fax 020 8948 4069
info@mjarchitects.co.uk
www.mjarchitects.co.uk



job title
Seven Bridges House


client
Arc Design & Build

drawing title
Approved Basement Plan


drawing number :
1015.10.03.PlIn1.021.A

sheet rev
A3 A


scale 1:100 @ A3
date August 2015
drawn by LR
checked by AB

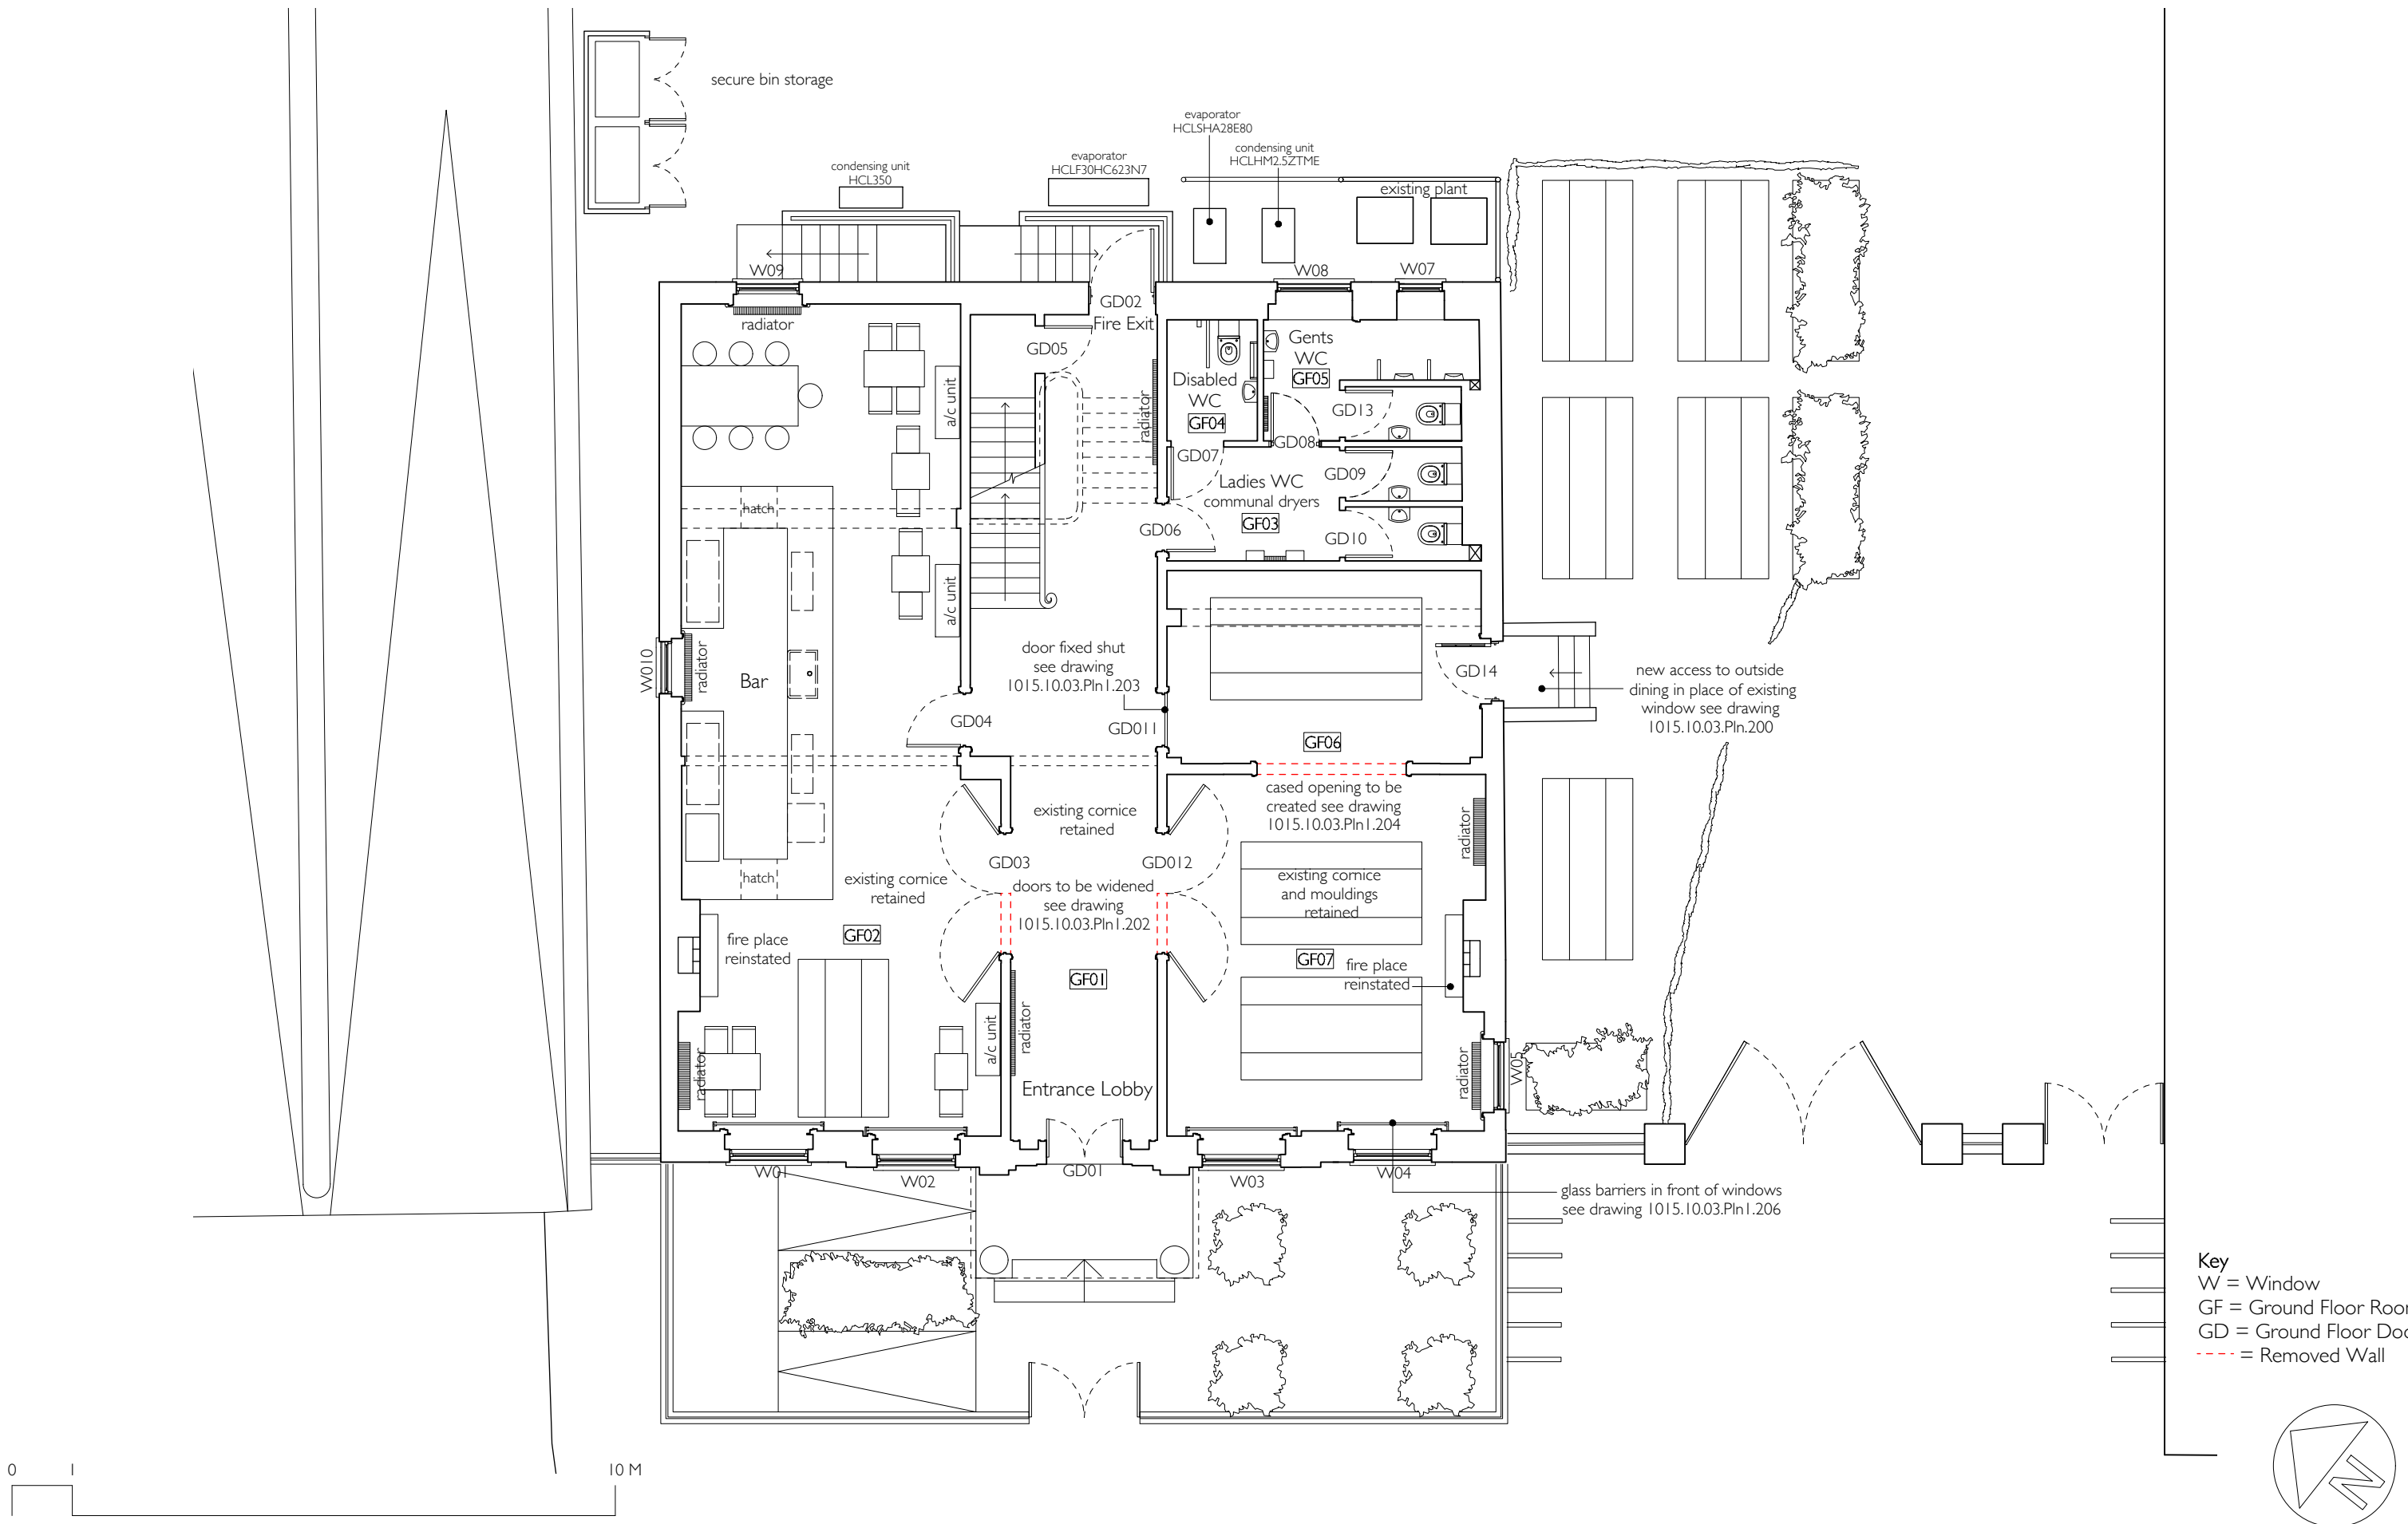

Key
W = Window
GF = Ground Floor Room
GD = Ground Floor Door
- - - = Removed Wall

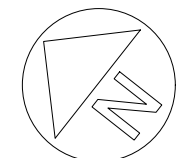

revisions	C	Drawing title changed to approved.	9/3/16	MICHAEL JONES ARCHITECTS Ltd 129 kew road richmond surrey tw9 2pn tel 020 8948 1863 fax 020 8948 4069 info@mjarchitects.co.uk www.mjarchitects.co.uk	RIBA Chartered Practice	job title Seven Bridges House client Arc Design & Build	drawing title Approved Ground Floor Plan		scale 1:100 @ A3 date August 2015	
	B	Outside dining amended	13/11/15				drawing number : 1015.10.03.PlIn1.022.C		sheet rev A3 C	
	A	New staircase landing amended	9/9/15						drawn by IW/ LR checked by AB	

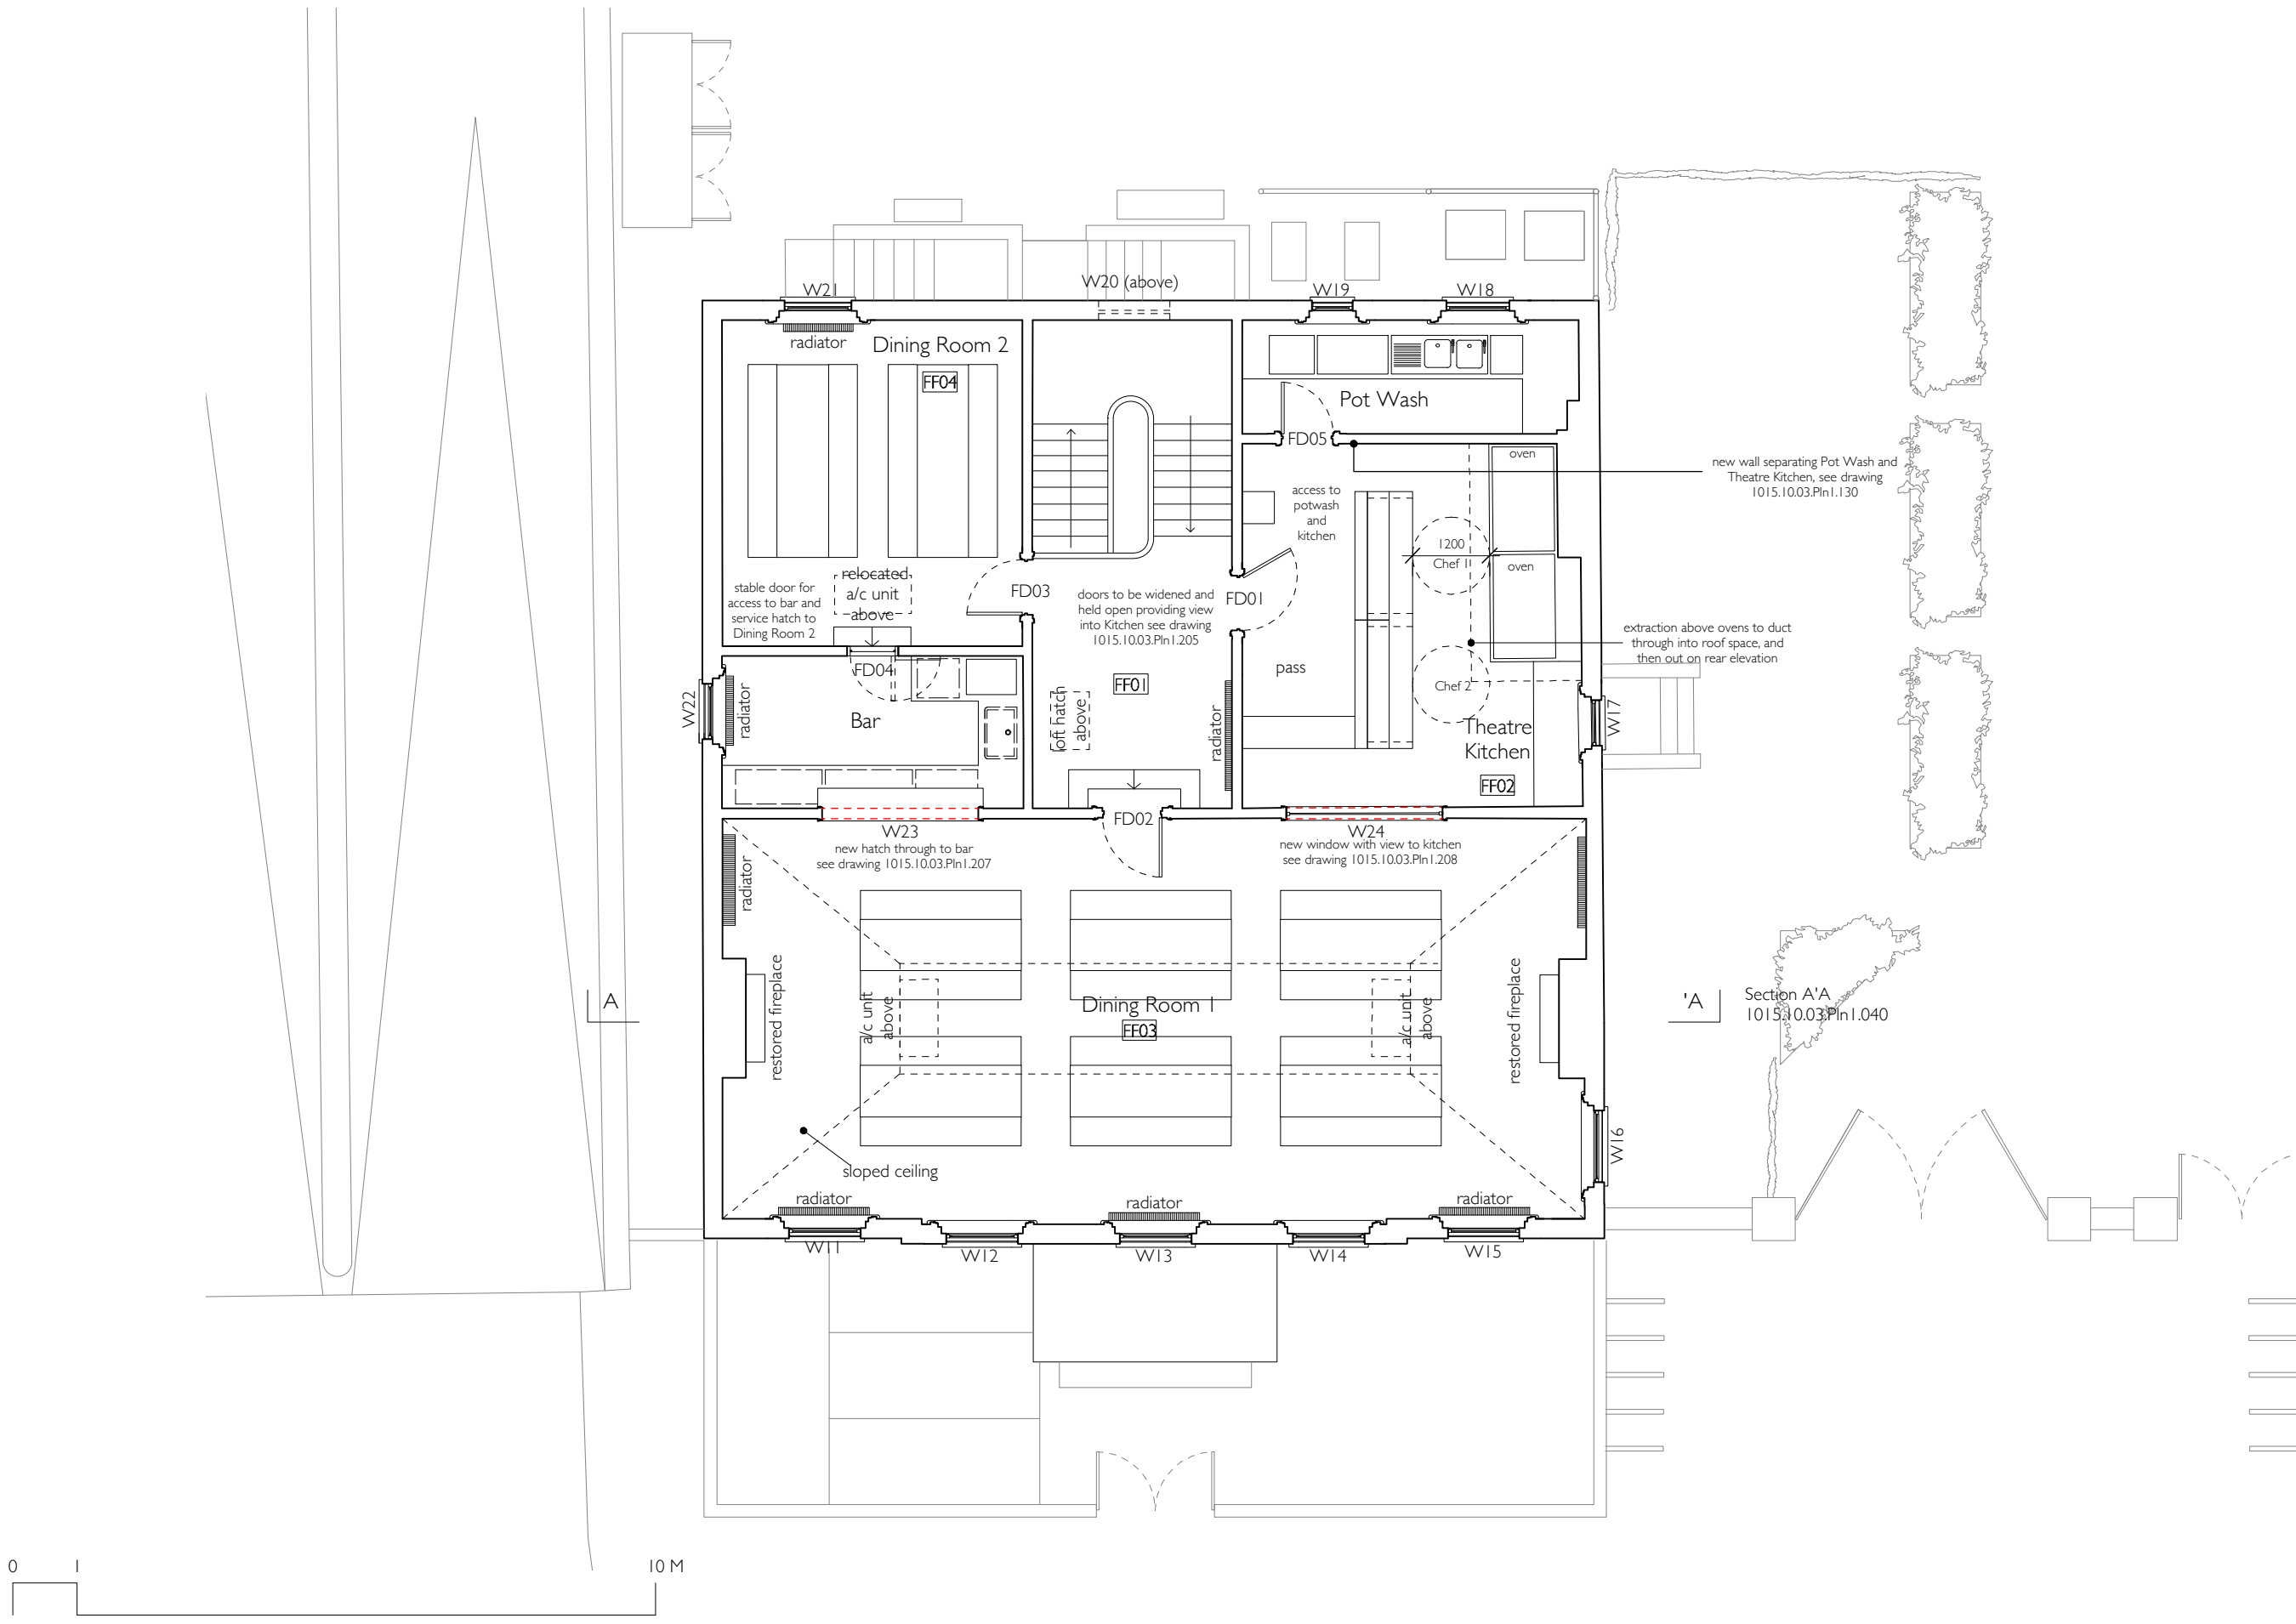

0 1 10 M	
revisions	
B	Drawing title changed to approved.
A	FD01 as existing, kitchen layout adjusted

MICHAEL JONES ARCHITECTS Ltd

129 kew road
richmond
surrey
tw9 2pn


tel 020 8948 1863
fax 020 8948 4069
info@mjarchitects.co.uk
www.mjarchitects.co.uk




RIBA
Chartered Practice

job title	Seven Bridges House
client	Arc Design & Build


drawing title	Approved First Floor Plan	scale 1:100 @ A3
drawing number :	1015.10.03.Pln1.023.B	date August 2015
sheet rev	A3 B	drawn by IW/LR
		checked by AB

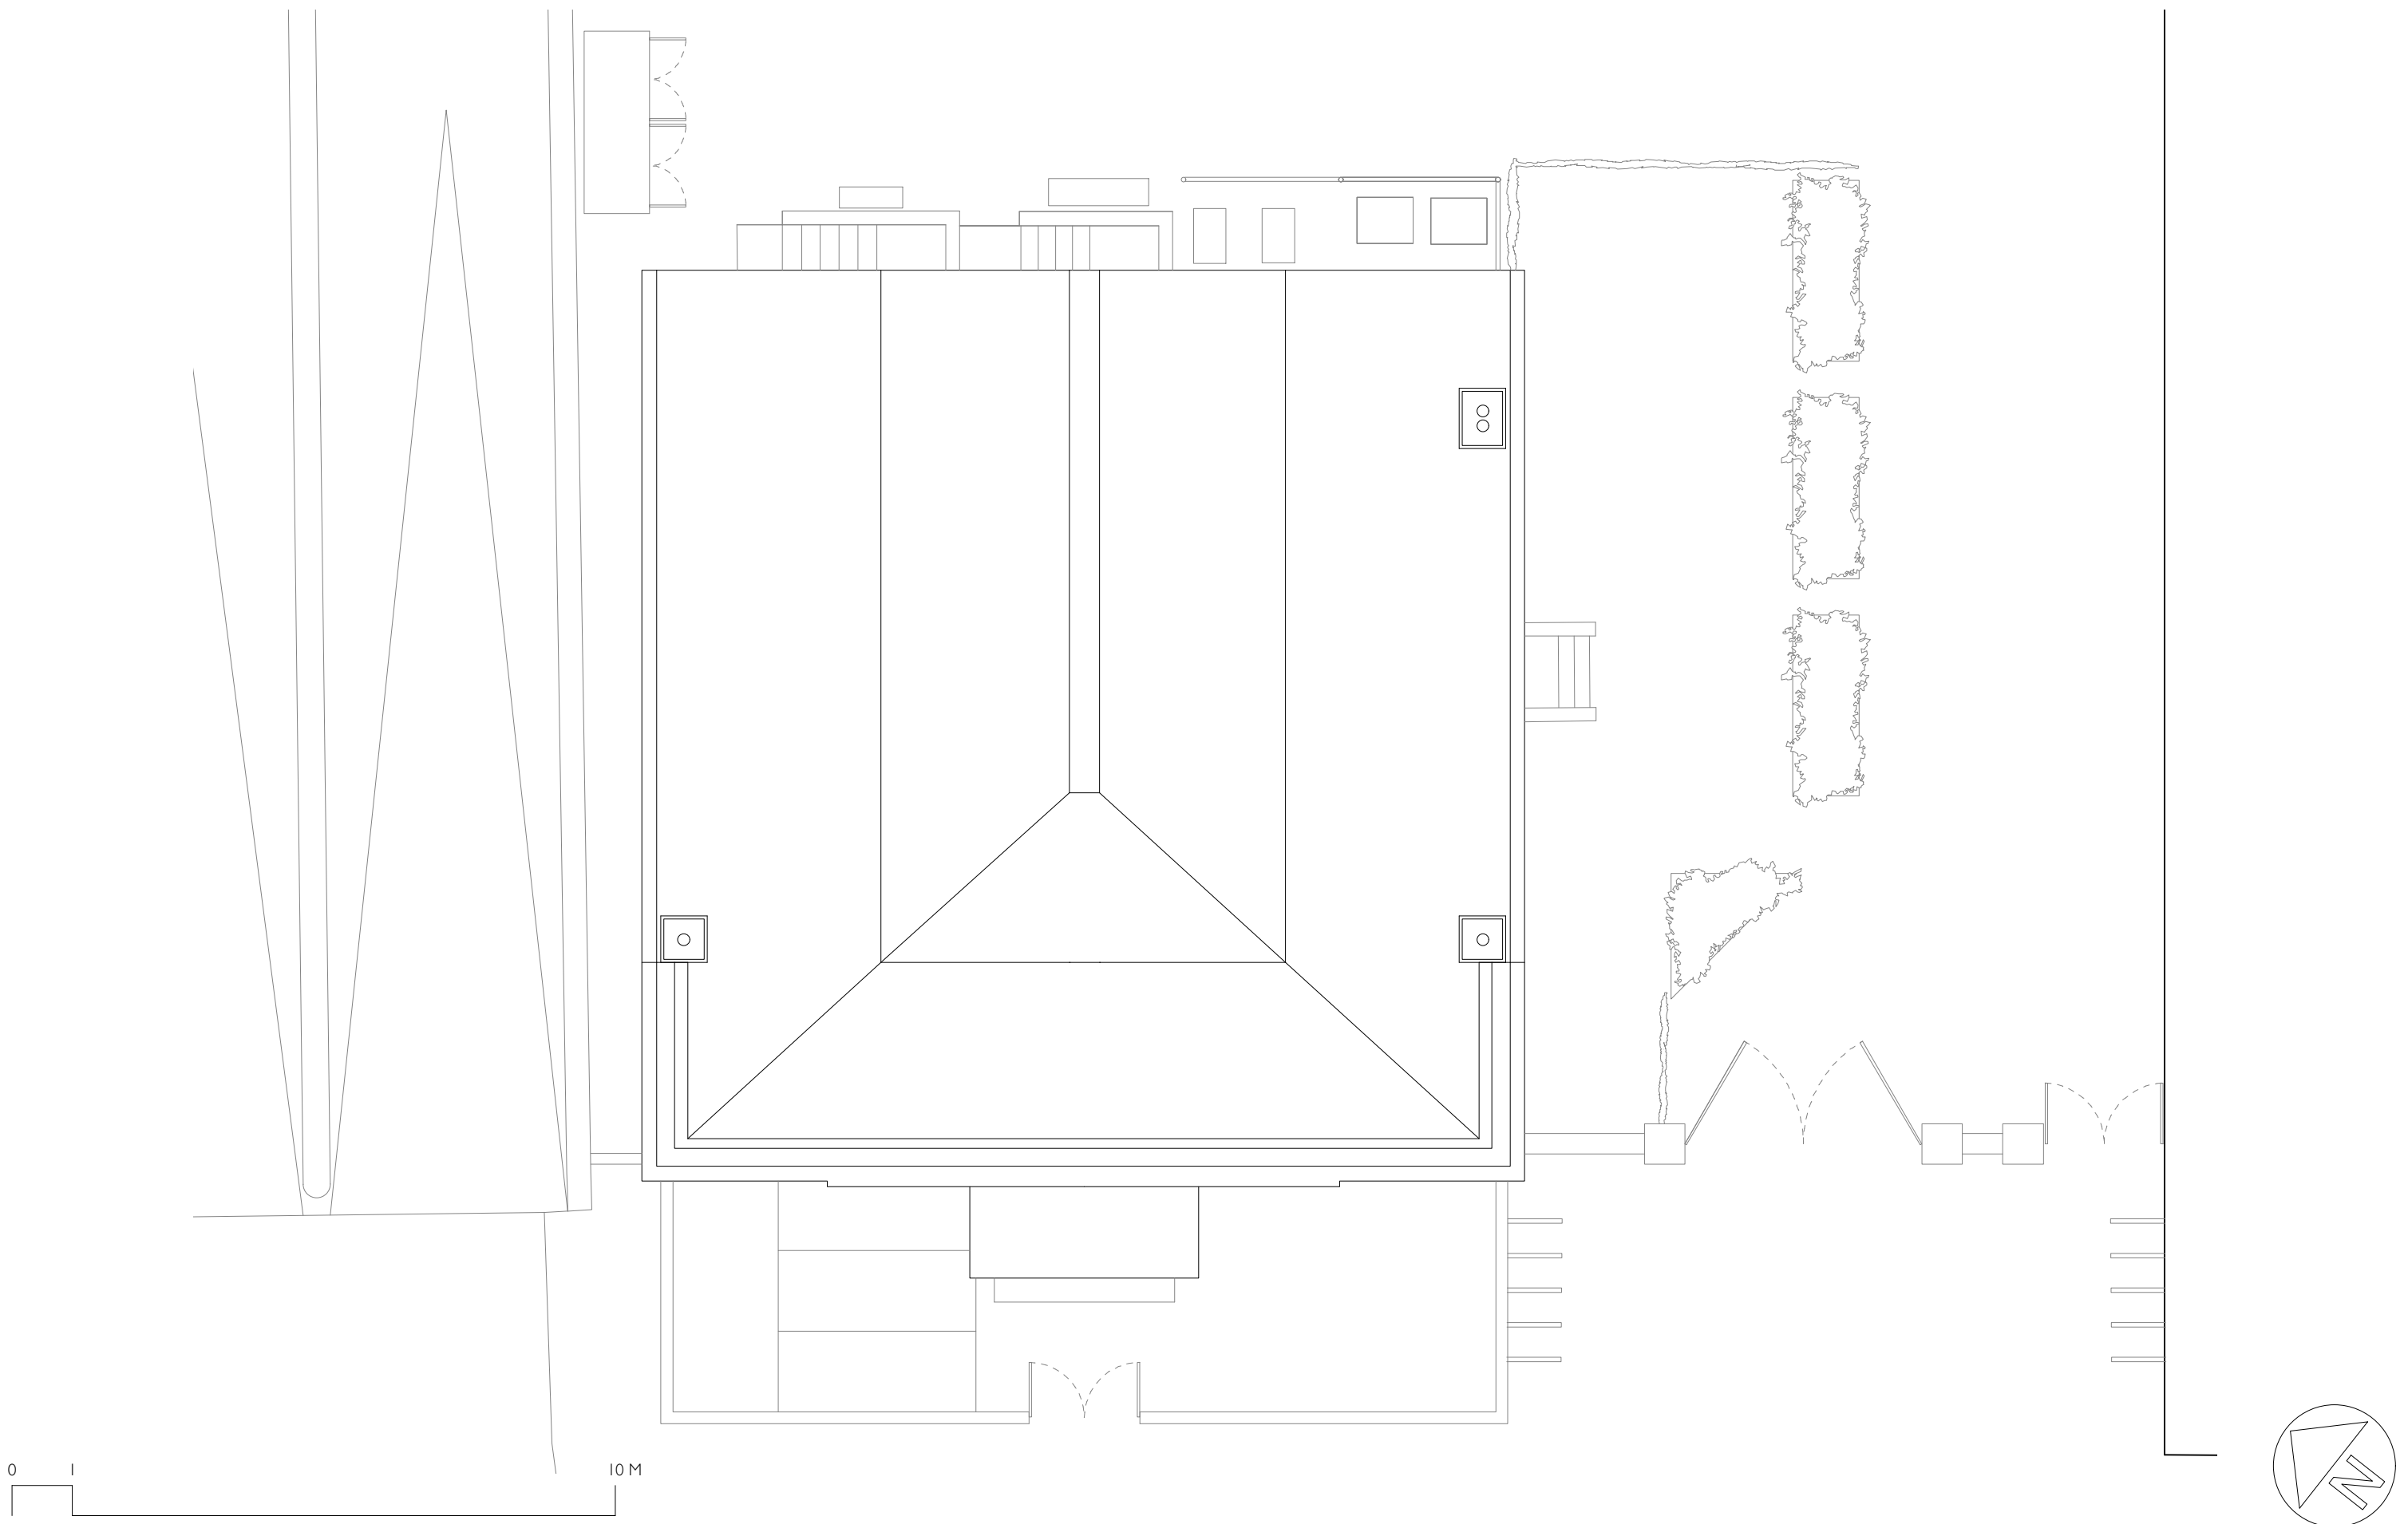

0 1 10 M

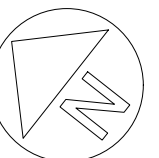

revisions A Drawing title changed to approved.	9/3/16	MICHAEL JONES ARCHITECTS Ltd 129 kew road richmond surrey tw9 2pn tel 020 8948 1863 fax 020 8948 4069 info@mjarchitects.co.uk www.mjarchitects.co.uk	 RIBA Chartered Practice	job title	drawing title	scale 1:100 @ A3
				Seven Bridges House	Approved Roof Plan	date August 2015
				client	drawing number : 1015.10.03.Pln1.025.A	sheet rev A3 A
				Arc Design & Build		drawn by LR
						checked by AB

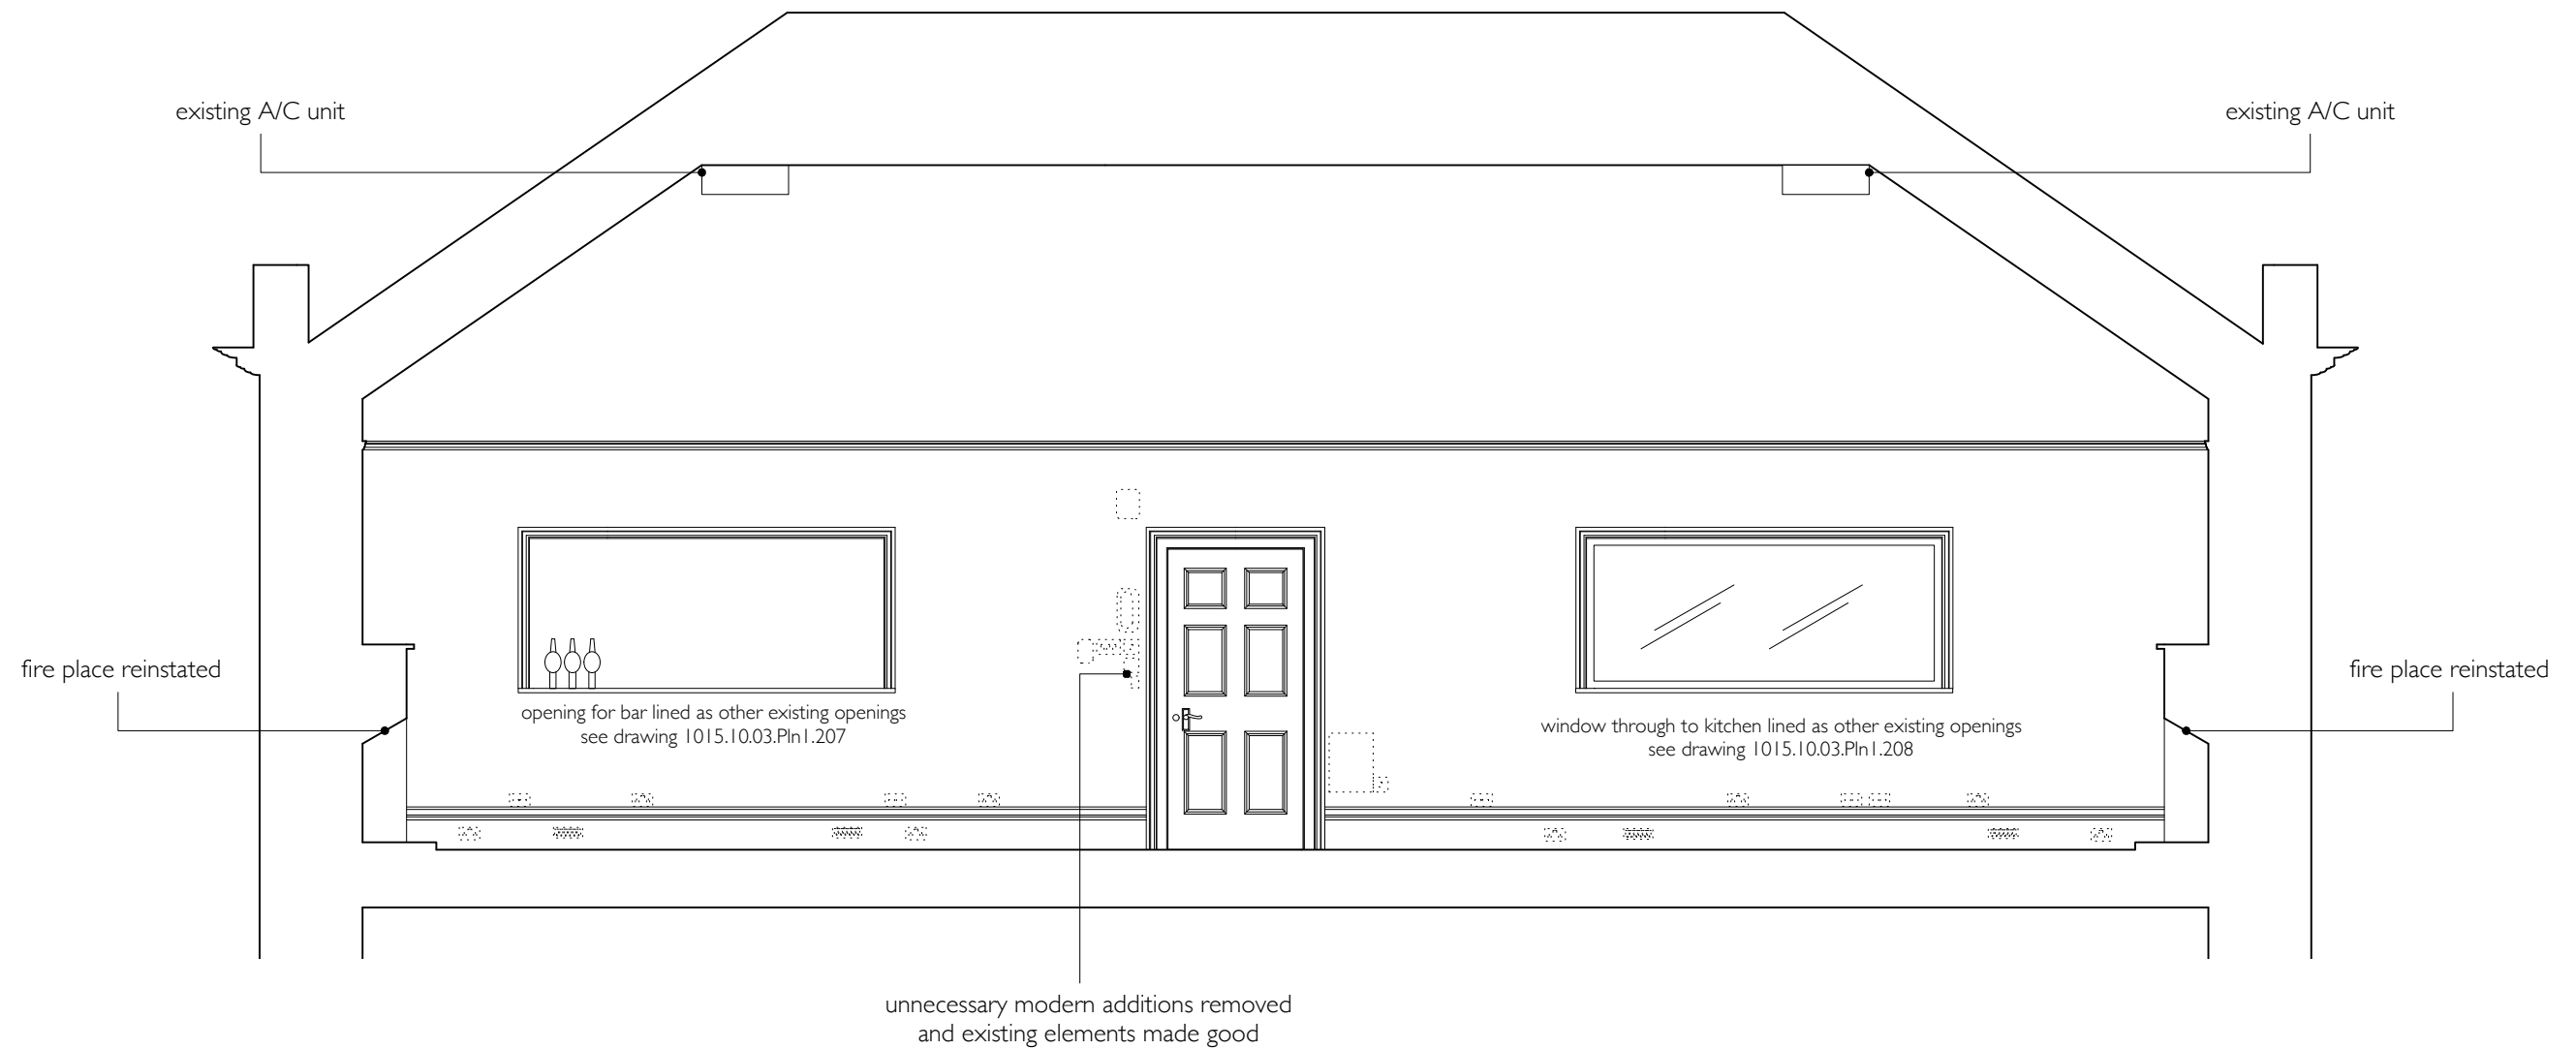

		MICHAEL JONES ARCHITECTS Ltd			job title		drawing title		scale 1:50 @ A3				
		129 kew road			tel 020 8948 1863		Seven Bridges House		Approved Section A 'A'		date August 2015		
		richmond			fax 020 8948 4069				Assembly Room				
		27/11/16		surrey		info@mjarchitects.co.uk		drawing number :		sheet rev		drawn by LR	
revisions		9/9/15		tw9 2pn		www.mjarchitects.co.uk		1015.10.03.Pln1.040.C		A3 C		checked by AB	
						client							
						Arc Design & Build							



revisions	A	Drawing title changed to approved.	9/3/16	MICHAEL JONES ARCHITECTS Ltd 129 kew road richmond surrey tw9 2pn tel 020 8948 1863 fax 020 8948 4069 info@mjarchitects.co.uk www.mjarchitects.co.uk RIBA Chartered Practice	job title	drawing title	scale 1:100 @ A3
					Seven Bridges House	Approved Front Elevation	date Jan 2015
					client	drawing number :	sheet rev
					Arc Design & Build	1015.10.03.Pln1.060.A	A3 A
						checked by	AB



revisions	A	Drawing title changed to approved.	9/3/16	MICHAEL JONES ARCHITECTS Ltd 129 kew road richmond surrey tw9 2pn tel 020 8948 1863 fax 020 8948 4069 info@mjarchitects.co.uk www.mjarchitects.co.uk		job title Seven Bridges House client Arc Design & Build	drawing title Approved Side Elevation (South East)		scale 1:100 @ A3
							drawing number : 1015.10.03.Pln1.061.A		date Jan 2015
							sheet rev A3 A	drawn by LR	checked by AB



revisions A Drawing title changed to approved.

9/3/16

MICHAEL JONES ARCHITECTS Ltd

129 kew road
richmond
surrey
tw9 2pn

tel 020 8948 1863
fax 020 8948 4069
info@mjarchitects.co.uk
www.mjarchitects.co.uk



job title

Seven Bridges House

client

Arc Design & Build

drawing title

Approved Side Elevation (North West)

drawing number :

1015.10.03.Pln1.062.A

sheet rev


A3 A

scale 1:100 @ A3


date Jan 2015

drawn by LR


checked by AB

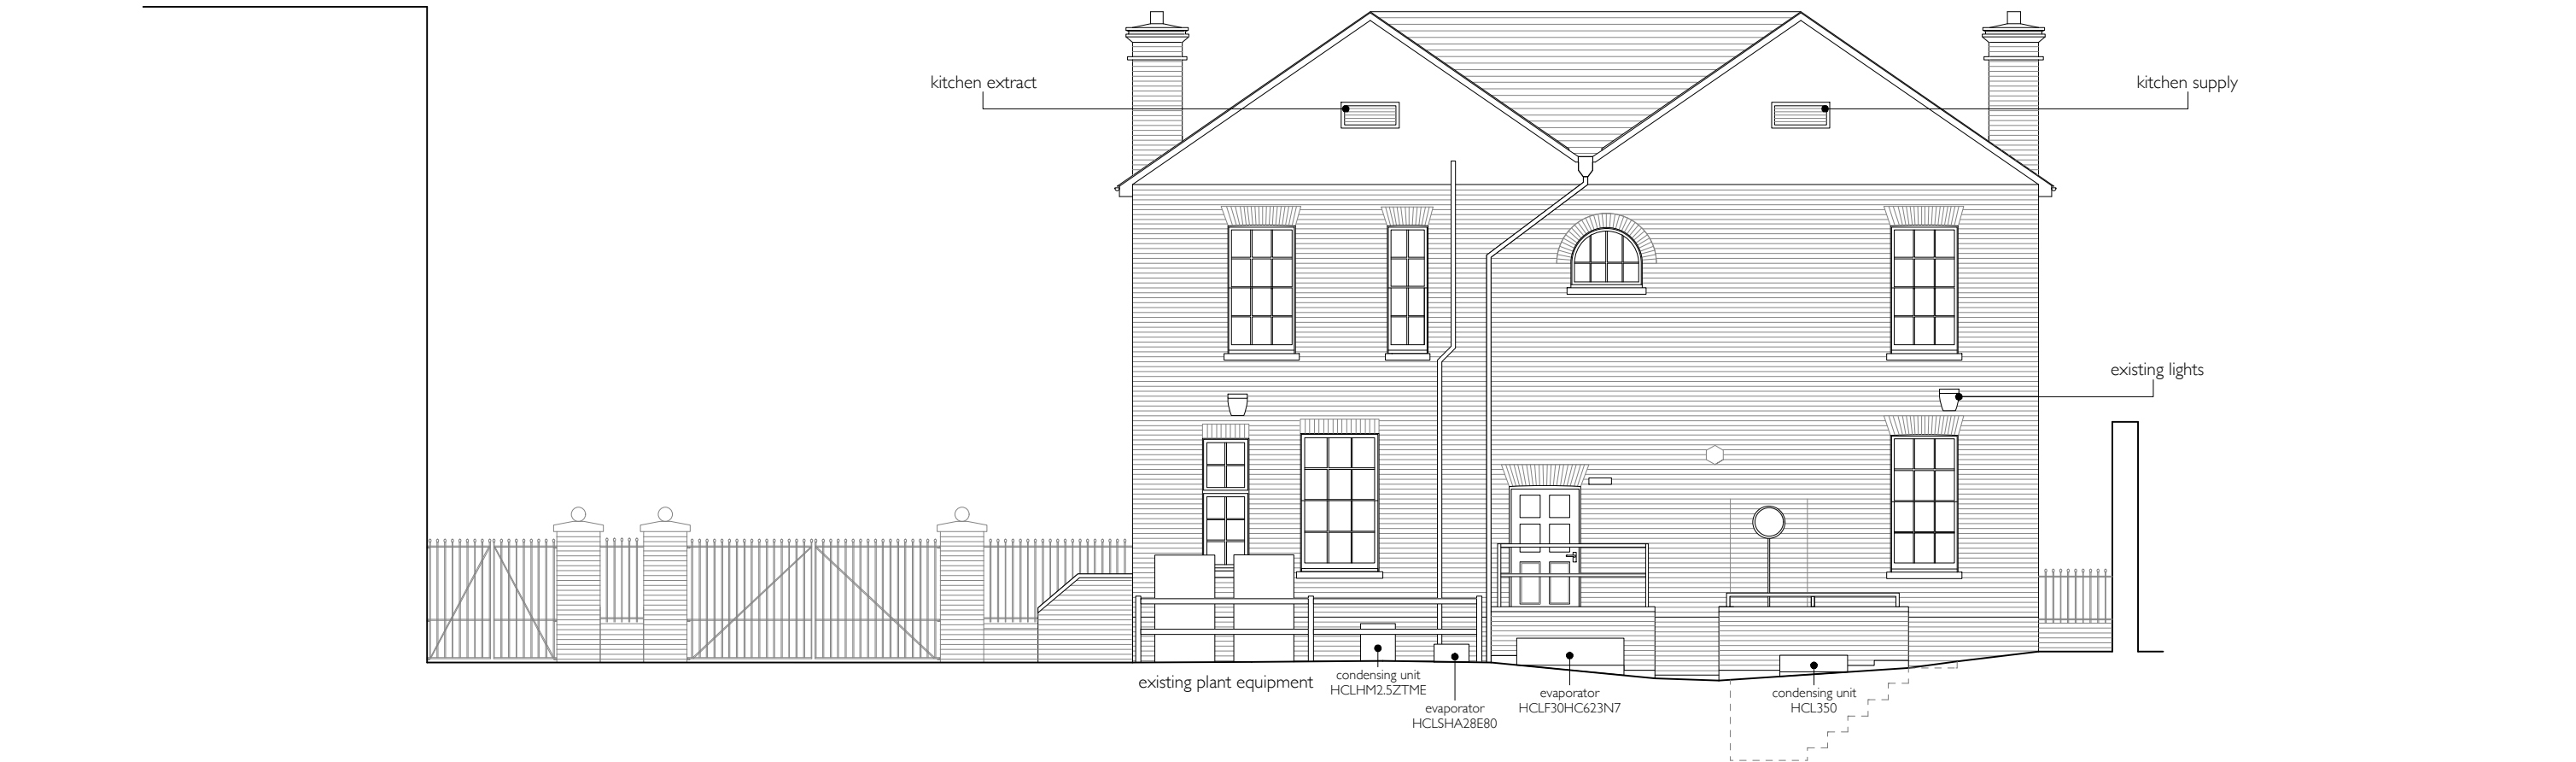


revisions B Drawing title changed to approved. A Additional plant equipment amended, basement staircase dotted on		MICHAEL JONES ARCHITECTS Ltd 129 kew road richmond surrey tw9 2pn tel 020 8948 1863 fax 020 8948 4069 info@mjarchitects.co.uk www.mjarchitects.co.uk	job title Seven Bridges House client Arc Design & Build		drawing title Approved Rear Elevation		scale 1:100 @ A3
					drawing number : 1015.10.03.Pln1.063.B	sheet rev A3 B	date August 2015 drawn by LR checked by AB

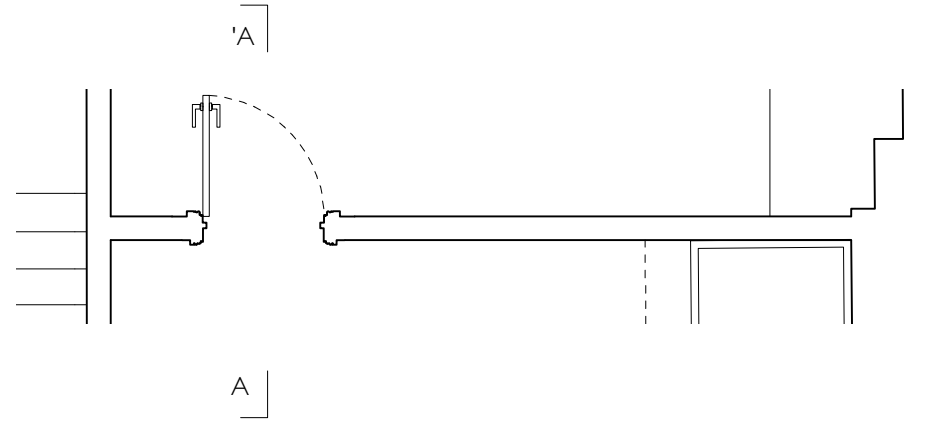


Proposed Plan

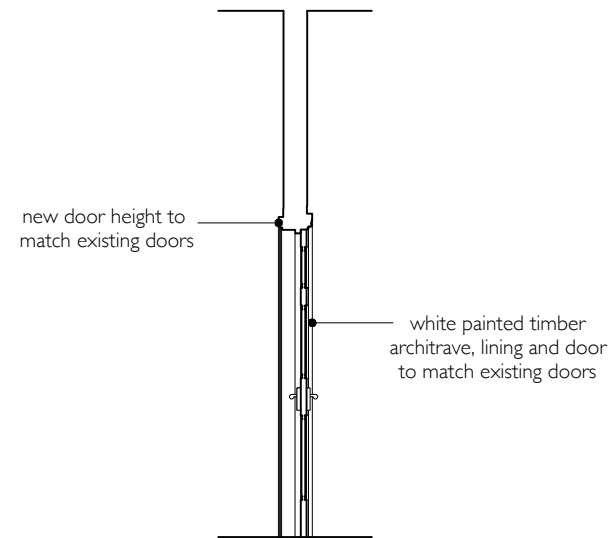


Proposed Pot Wash Wall Section A'A

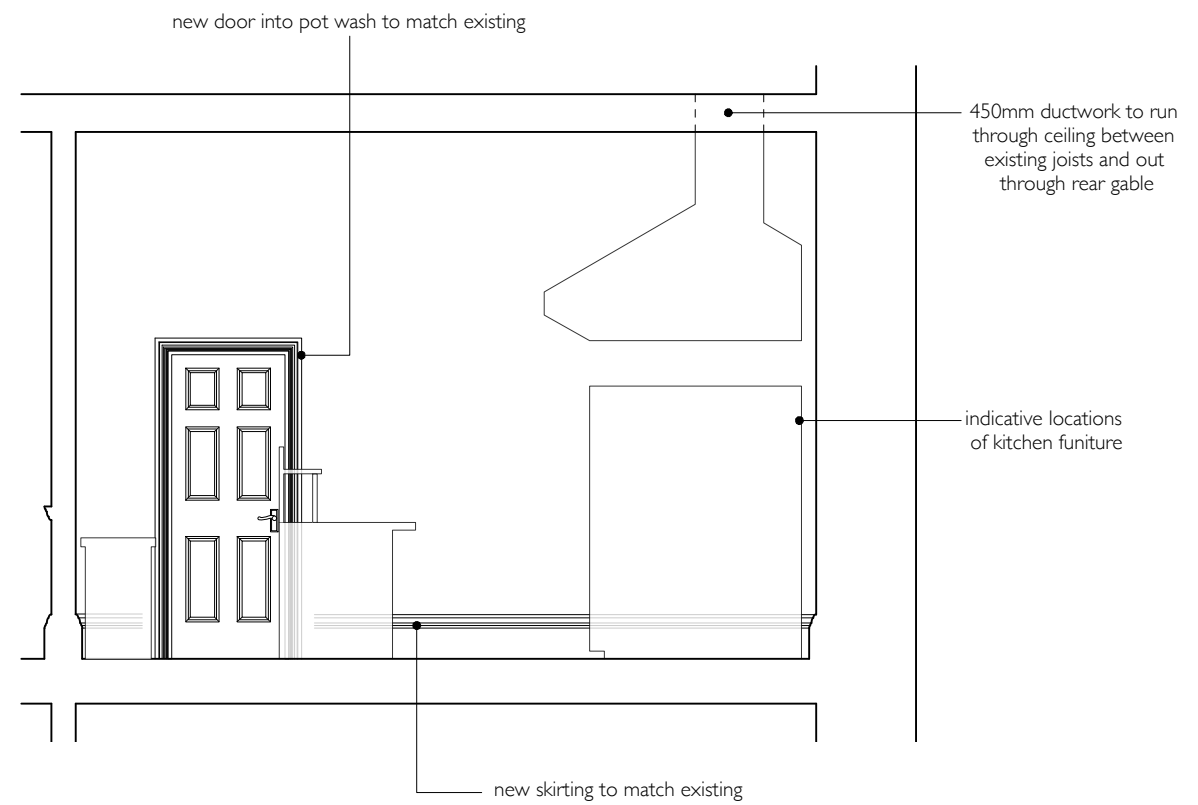


Proposed Pot Wash Wall Elevation

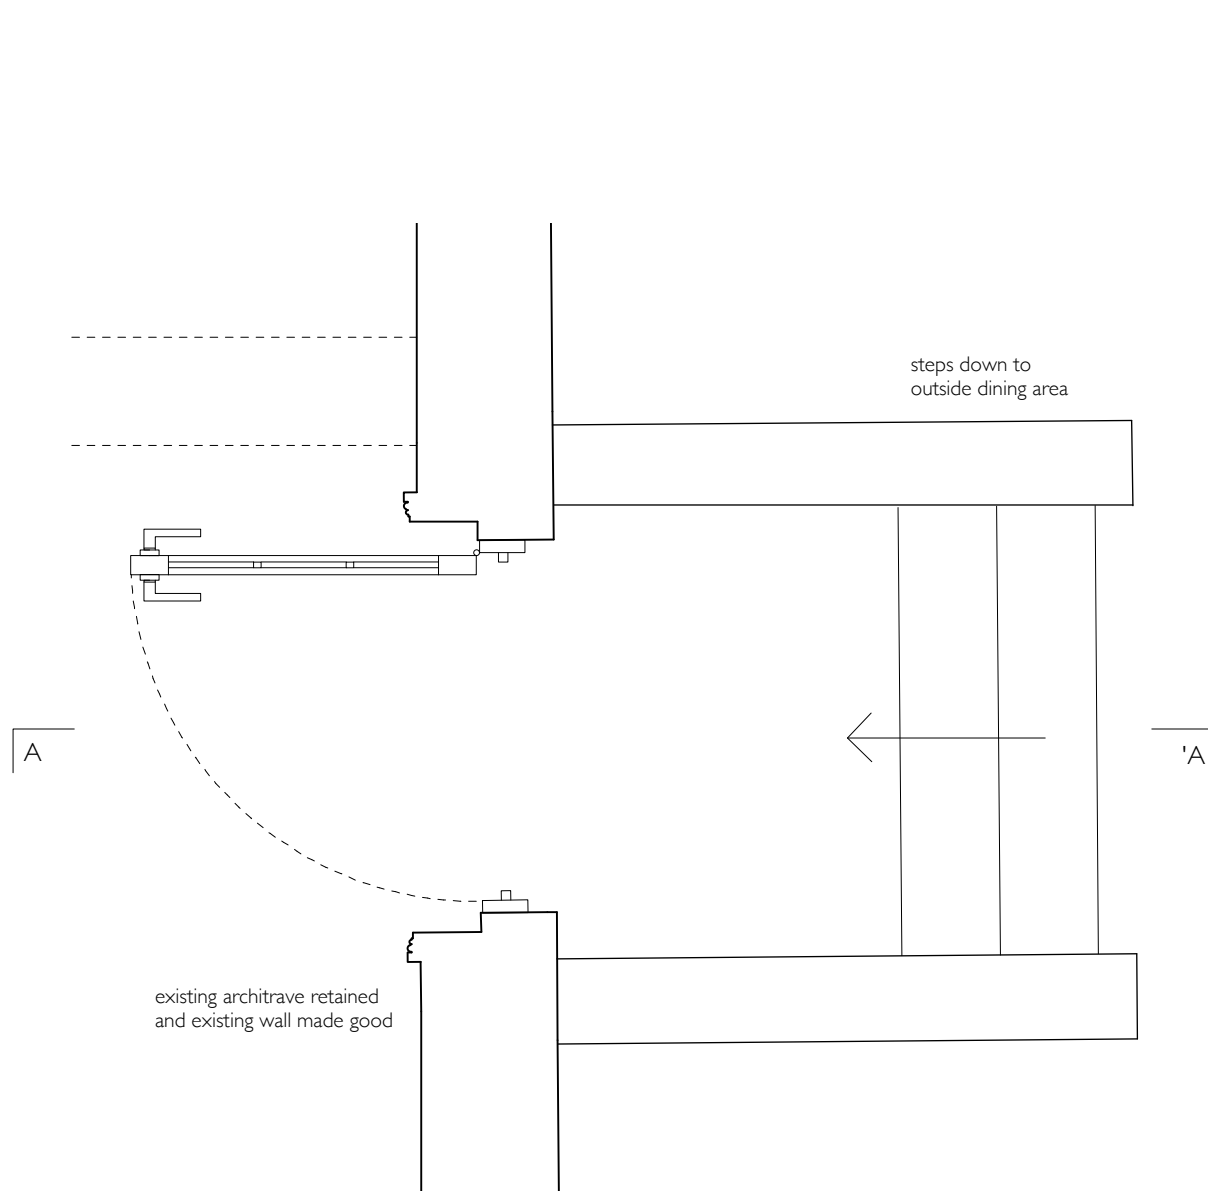

GD14 - Proposed Plan

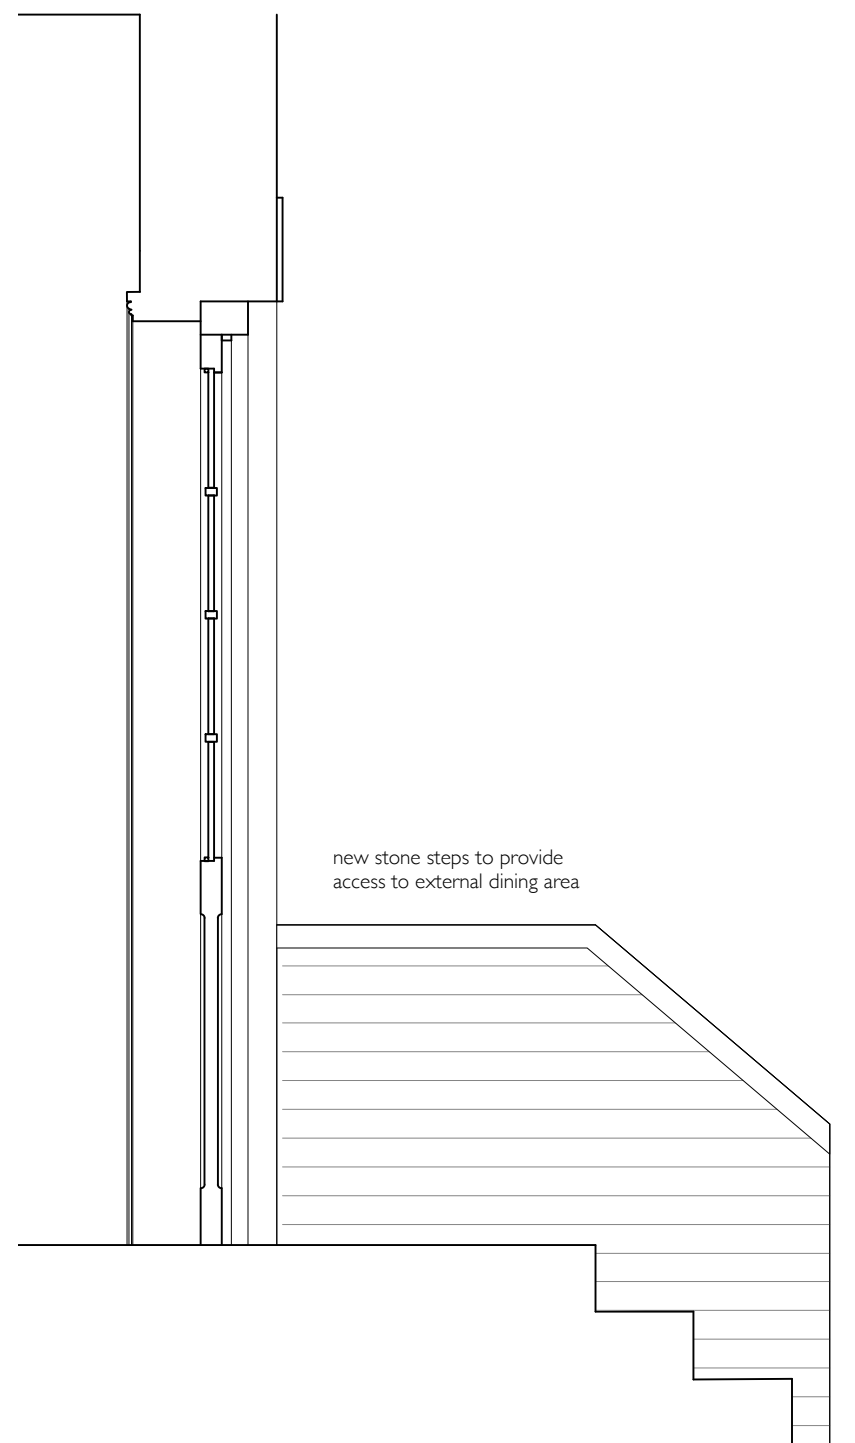

GD14 - Proposed Section A'A

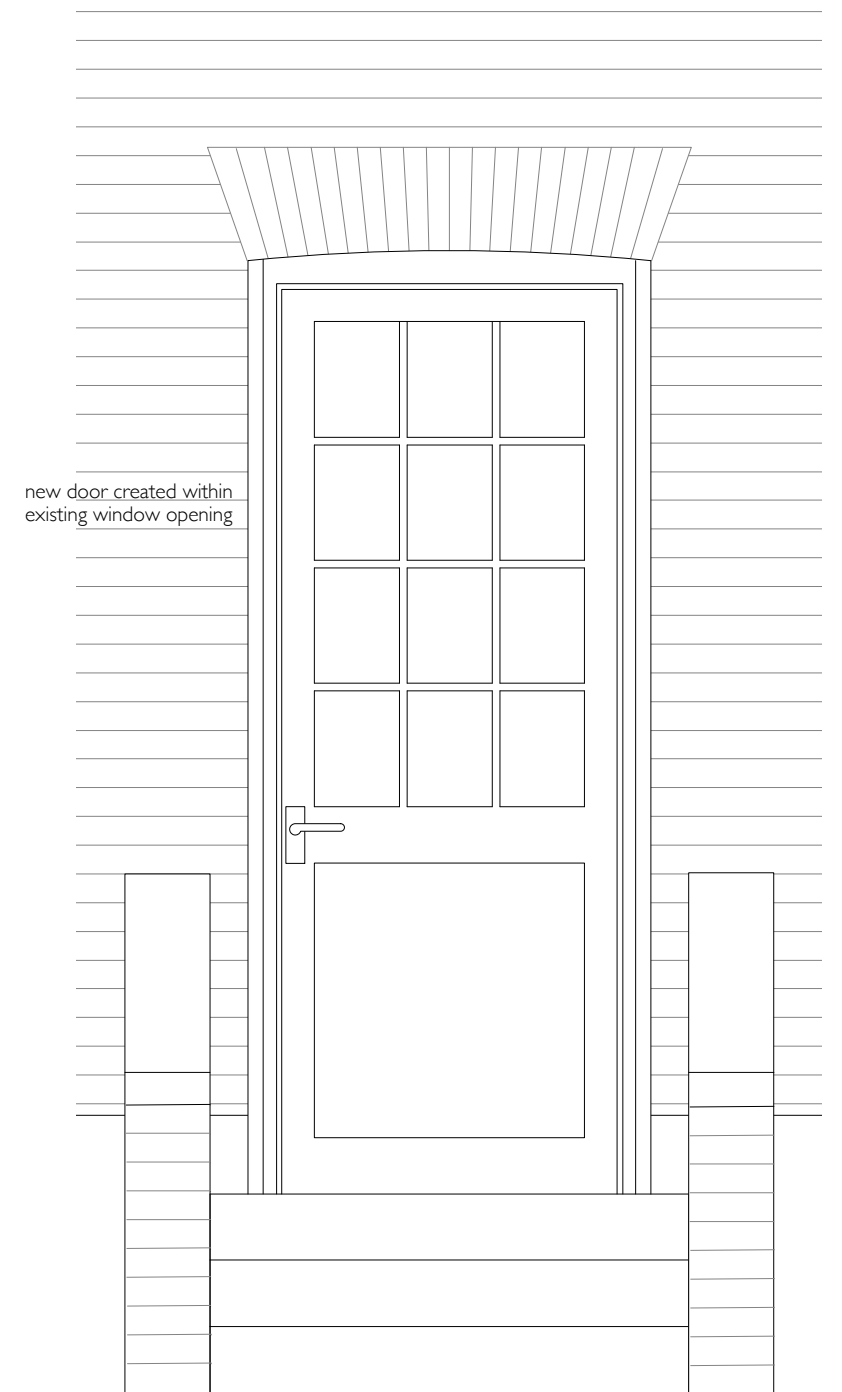

GD14 - Proposed Elevation

revisions		9/3/16	
A Landing amended		9/9/15	

MICHAEL JONES ARCHITECTS Ltd


129 kew road
richmond
surrey
tw9 2pn

tel 020 8948 1863
fax 020 8948 4069
info@mjarchitects.co.uk
www.mjarchitects.co.uk




job title	Seven Bridges House
client	Arc Design & Build


drawing title	GD14 - Approved Door To Outside Dining Area	scale	1:20 @ A3
drawing number :	1015.10.03.PlnI.200.B	date	Sept 2015
sheet rev	A3 B	drawn by	LR
		checked by	AB

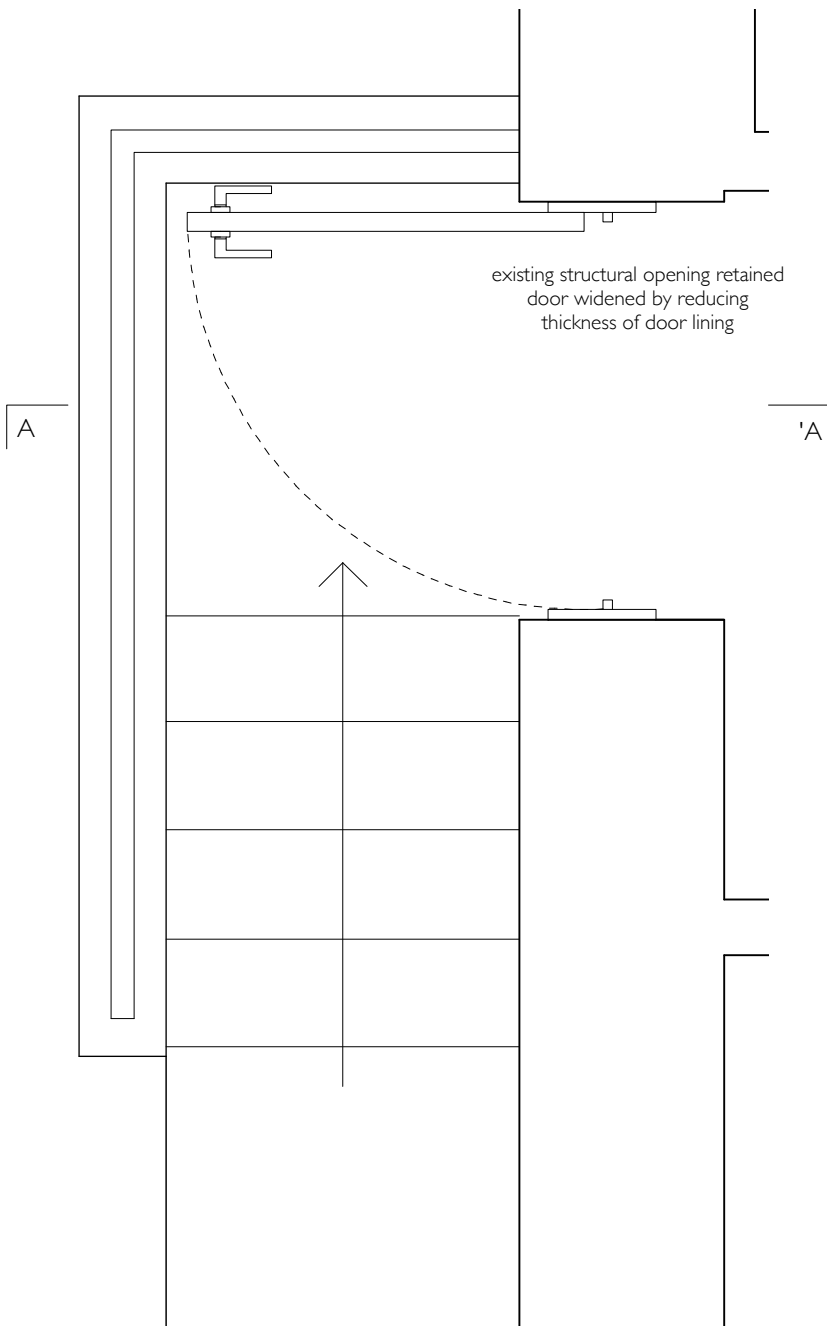


GD02 - Proposed Plan

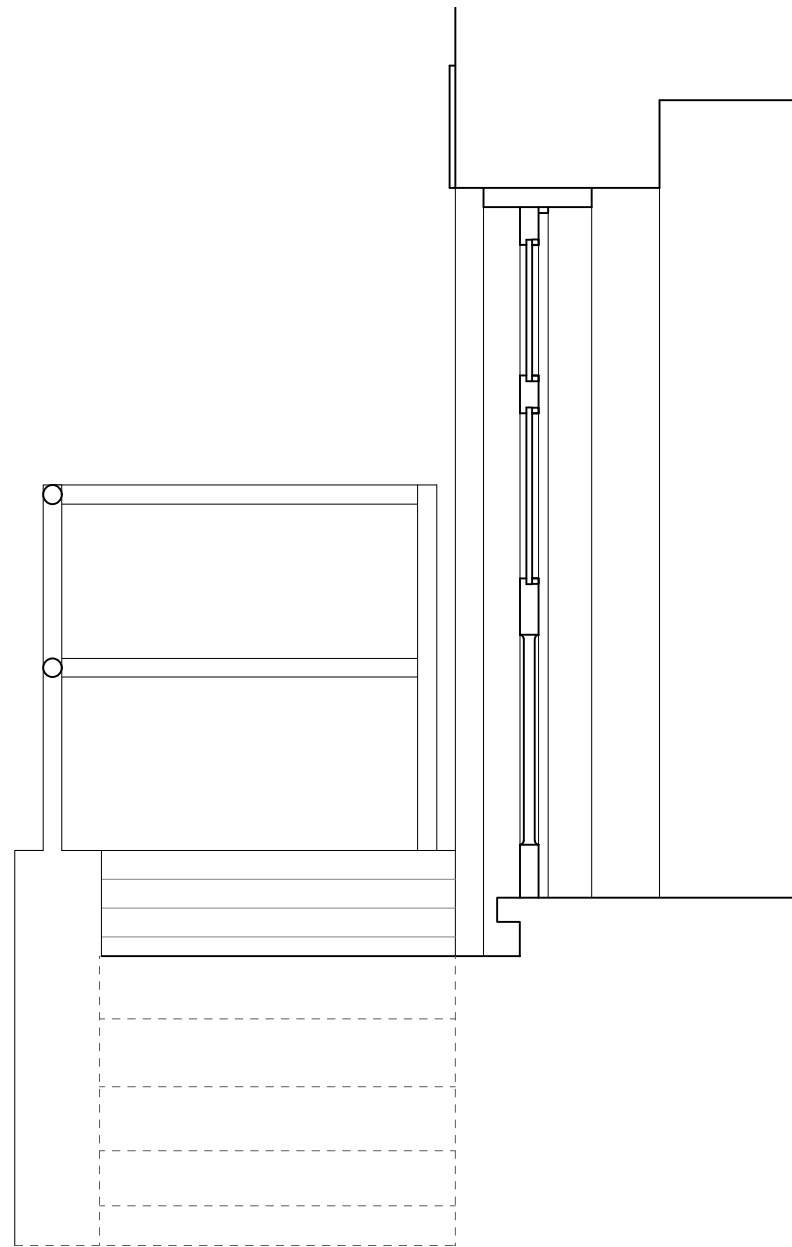


GD02 - Proposed Section A'A

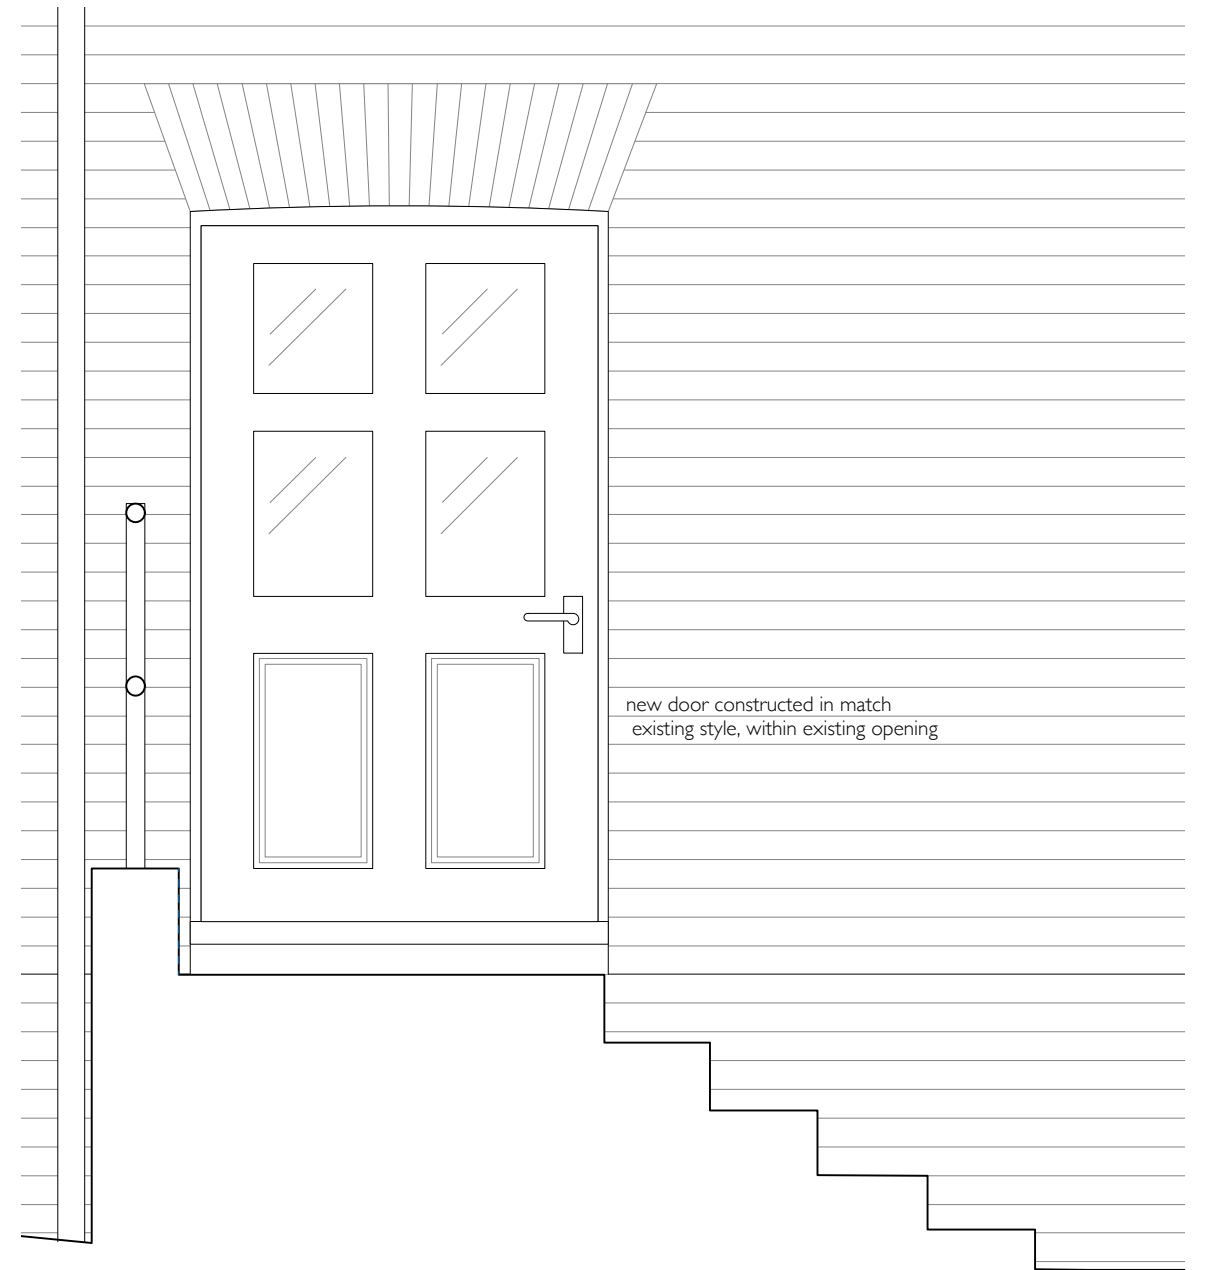


GD02 - Proposed Elevation

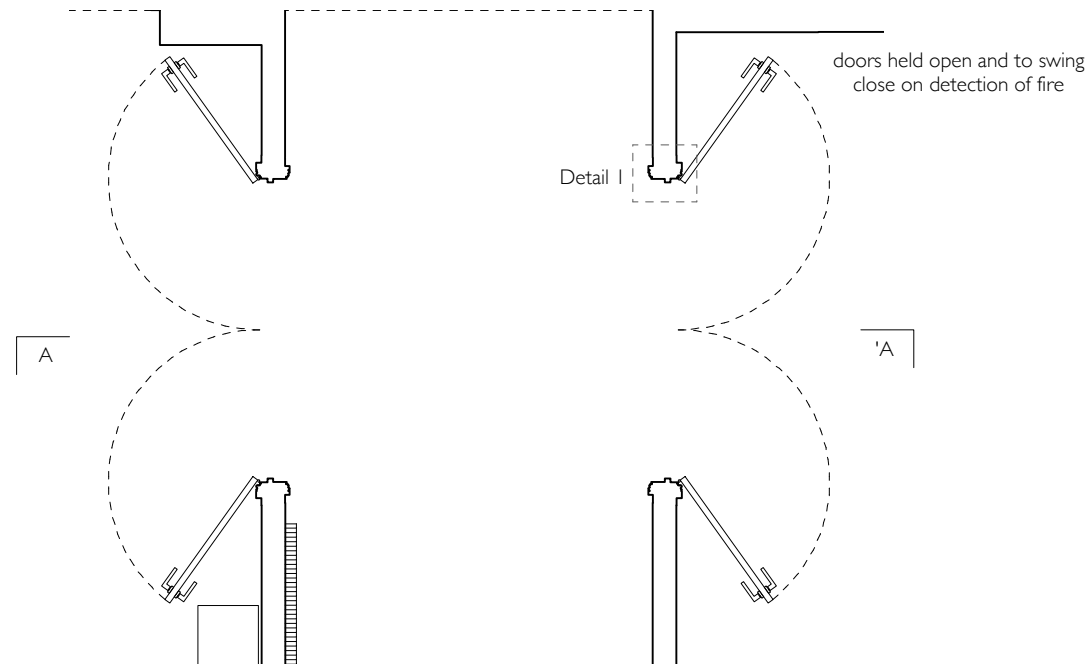


GD03 & GD12 - 1:50 Proposed Plan

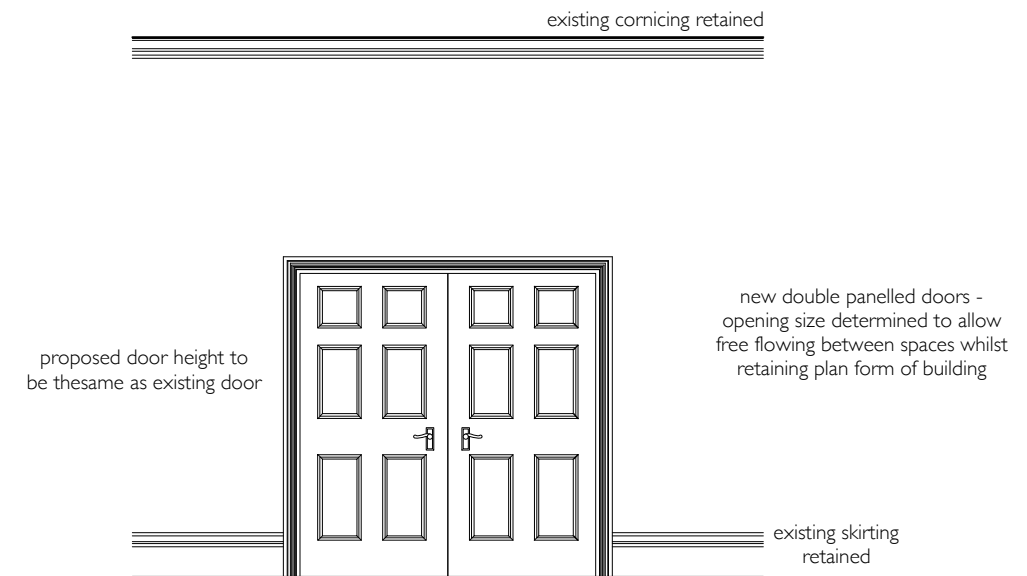


GD03 / GD12 - 1:50 Proposed Elevation

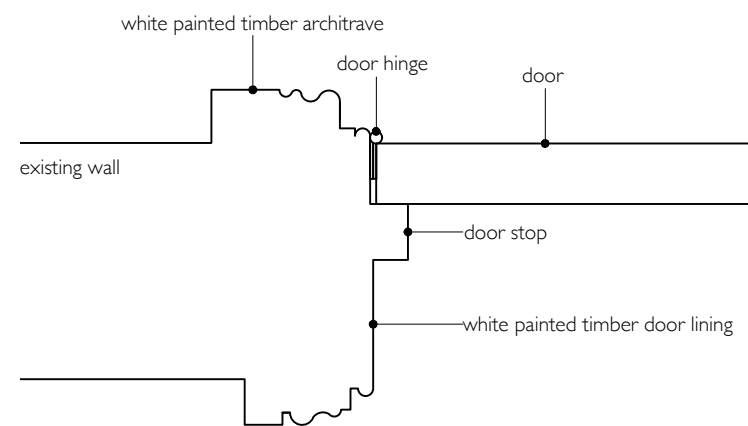


Detail I
GD03 / GD12 - 1:5 Proposed Architrave Profile to match existing

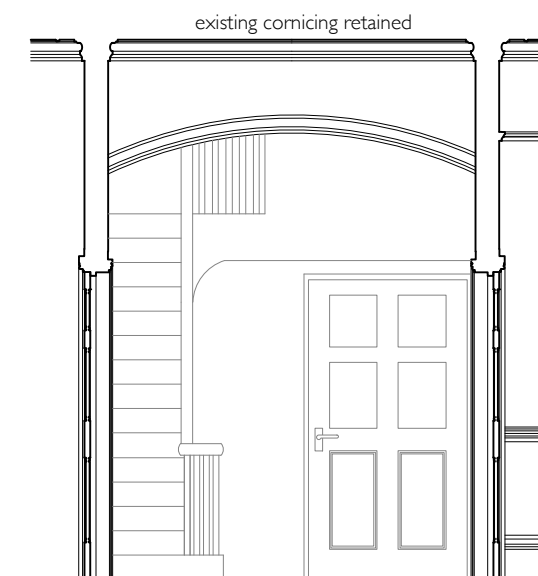


GD03 & GD12 - 1:50 Proposed Section A'A

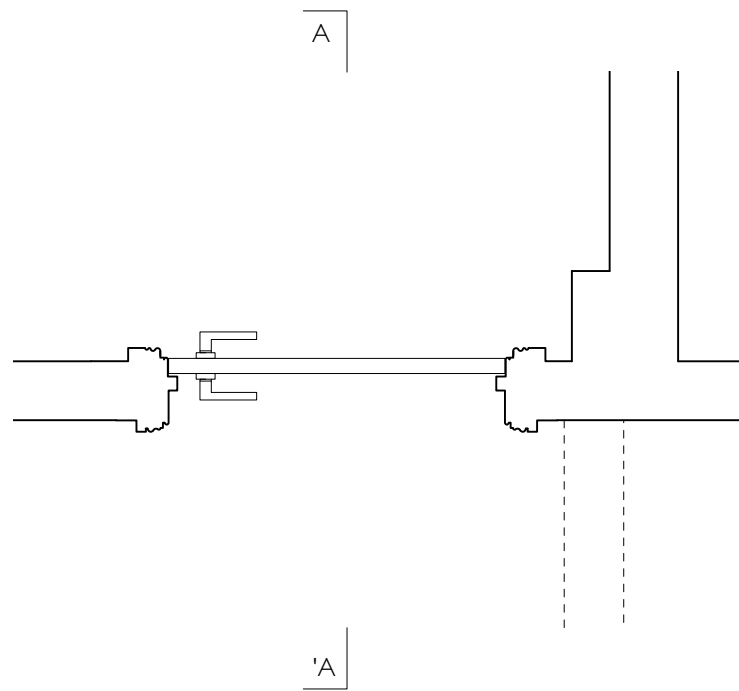


GD11 - Proposed Plan

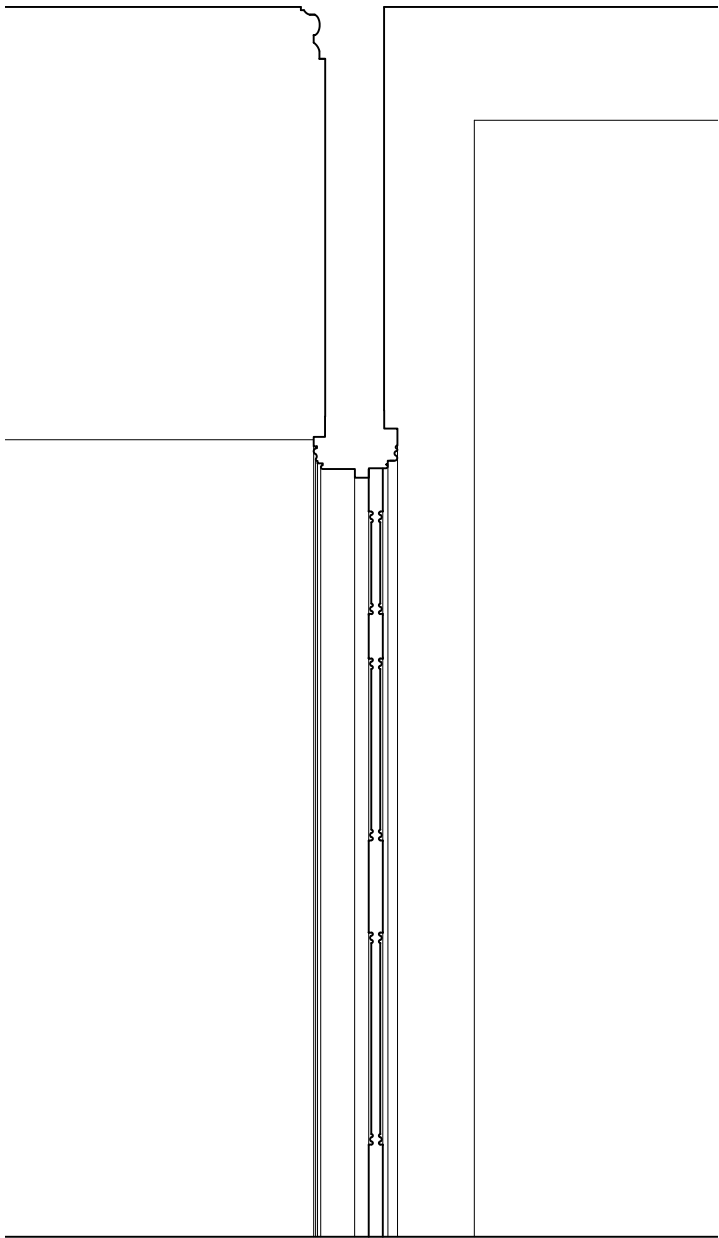


GD11 - Proposed Section A'A

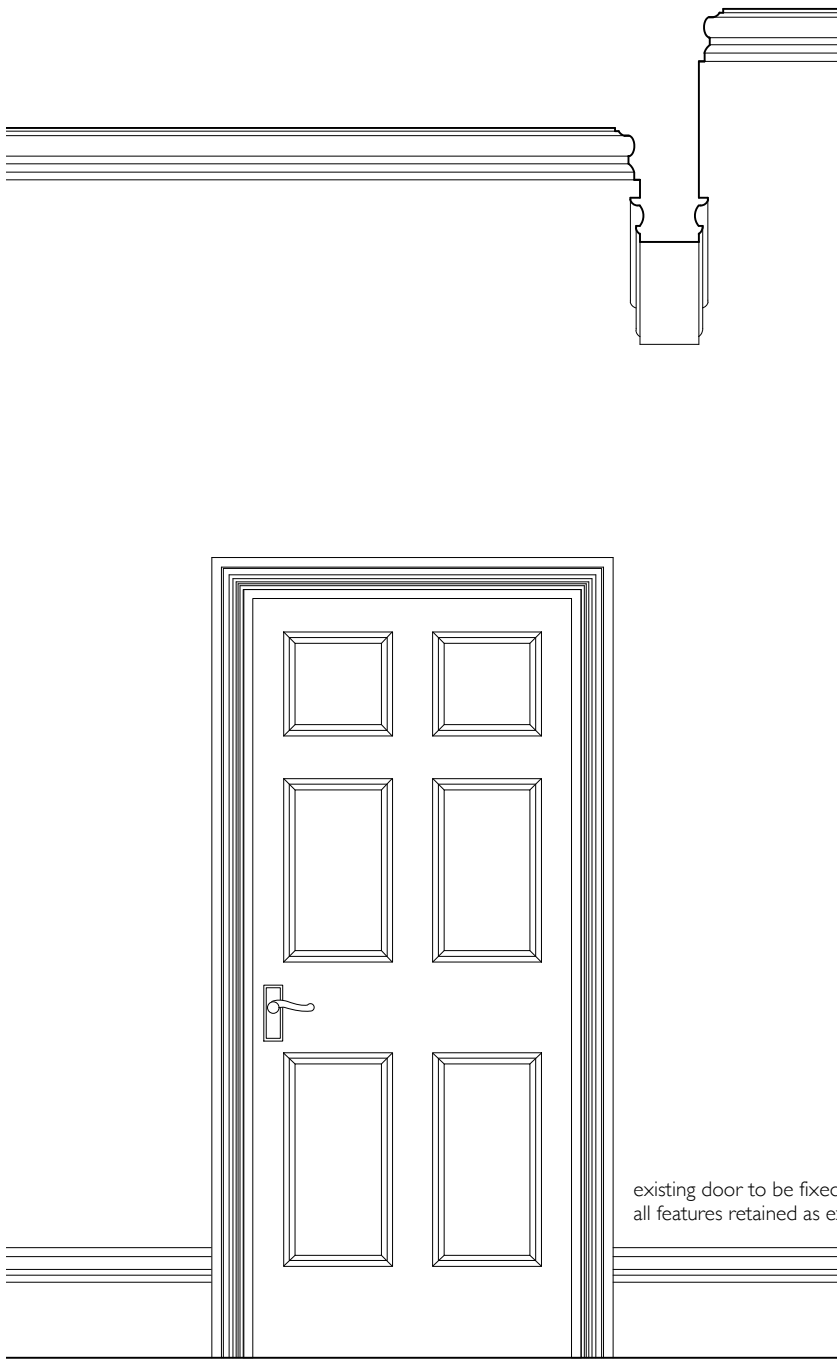


GD11 - Proposed Elevation

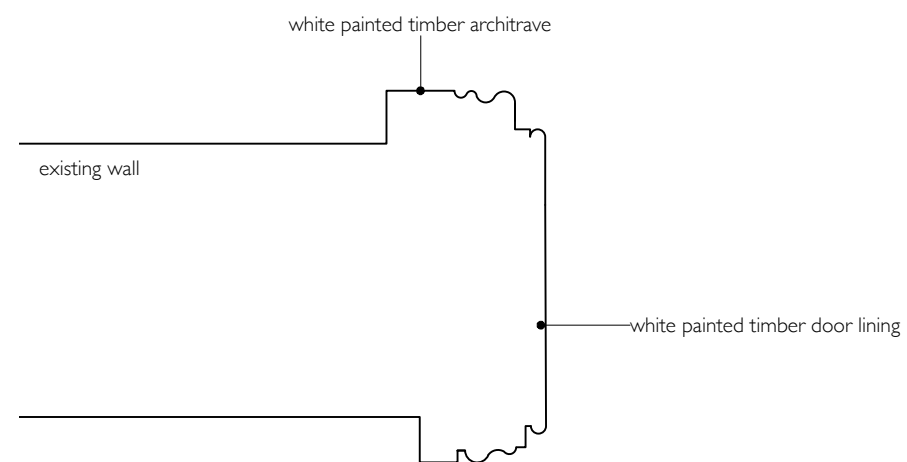


Detail I
GF06 - GF07 Opening - 1:5 Proposed Profile

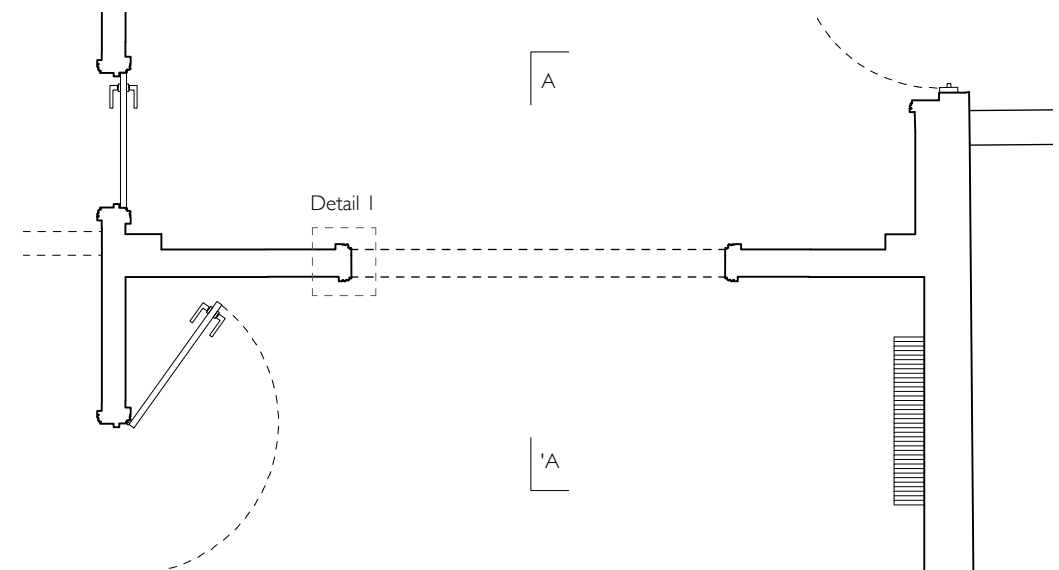


GF06 - GF07 Opening - 1:50 Proposed Plan

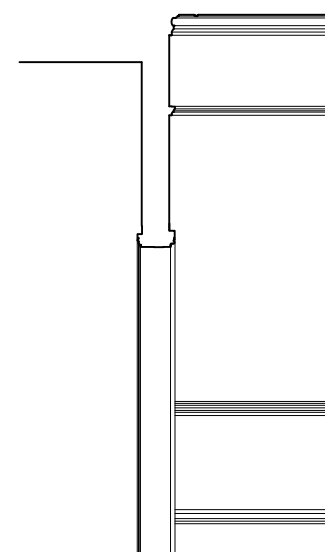


GF06 - GF07 Opening - 1:50 Proposed Section A'A

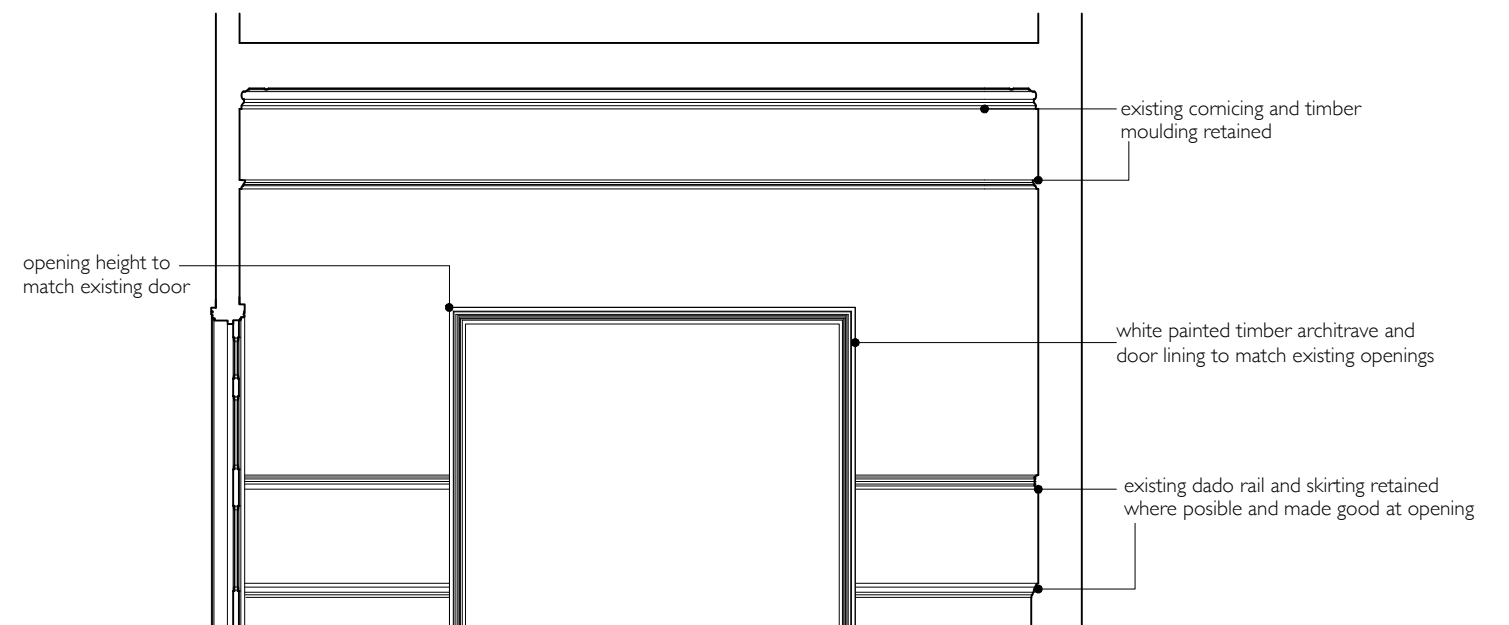


GF06 - GF07 Opening- 1:50 Proposed Elevation

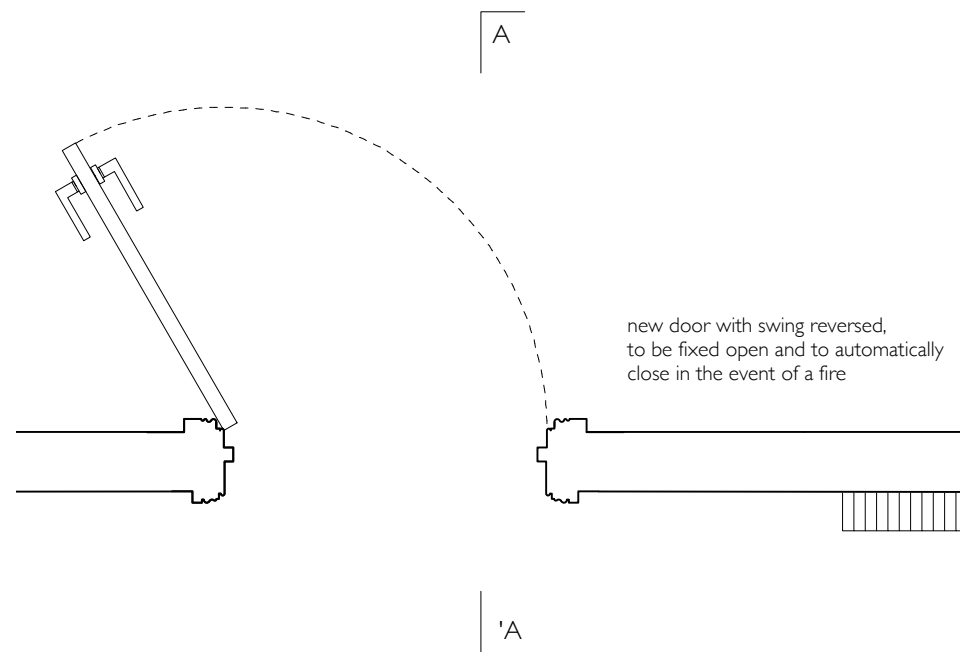

FD01 - Proposed Plan

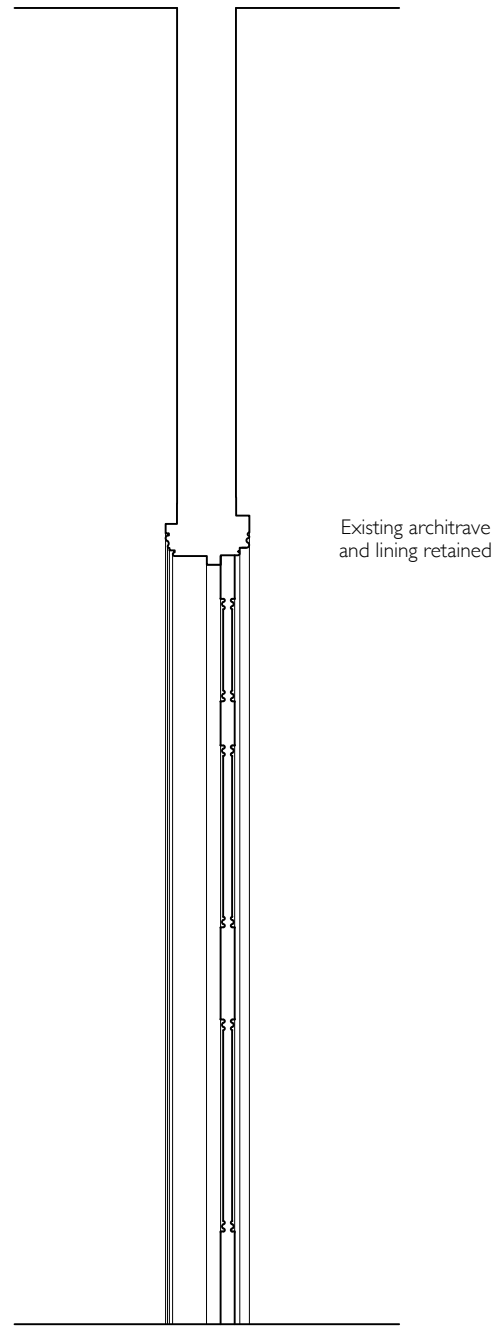

FD01 - Proposed Section A'A

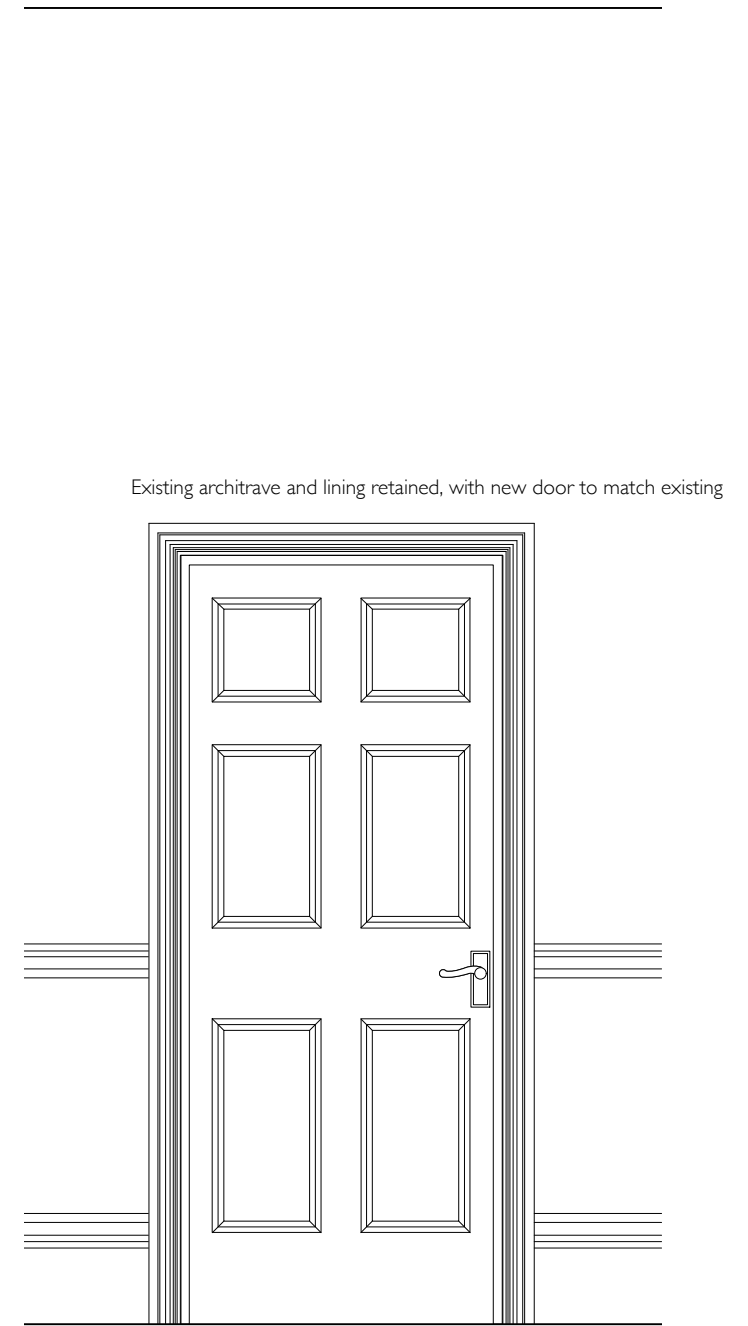

FD01 - Proposed Elevation

B Drawing title changed to approved.
revisions A FD01 as existing


9/3/16
9/11/15

MICHAEL JONES ARCHITECTS Ltd
129 kew road
richmond
surrey
tw9 2pn
tel 020 8948 1863
fax 020 8948 4069
info@mjarchitects.co.uk
www.mjarchitects.co.uk




job title
Seven Bridges House
client
Arc Design & Build


drawing title	scale 1:20 @ A3
FD01 - Approved Kitchen Doors	date Sept 2015
drawing number :	sheet rev
1015.10.03.Pln 1.205.B	A3 B
	drawn by LR
	checked by AB

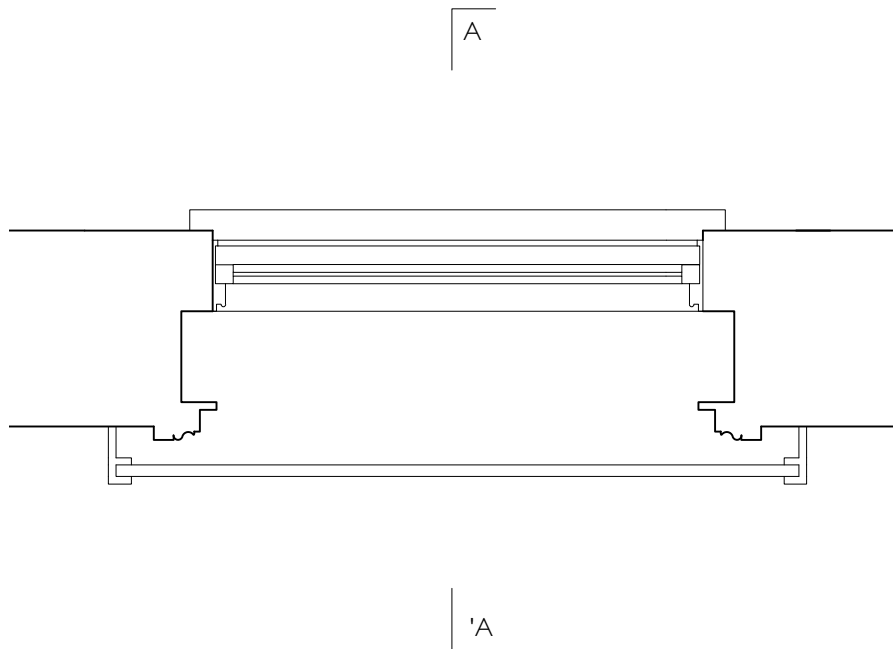


W01-W04 - Proposed Plan

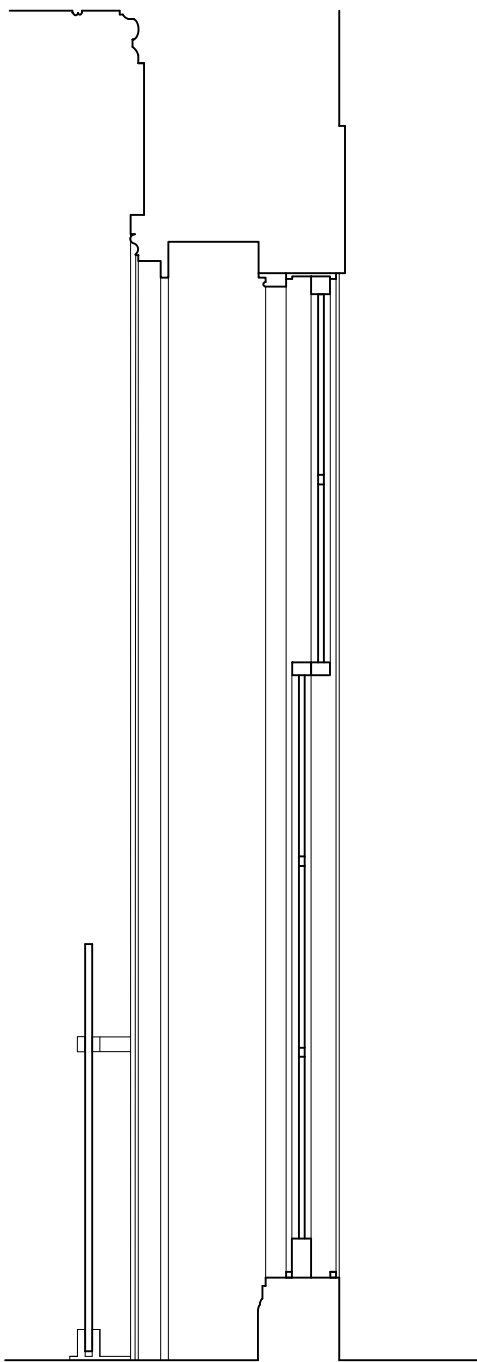


W01 - W04 - Proposed Section A'A

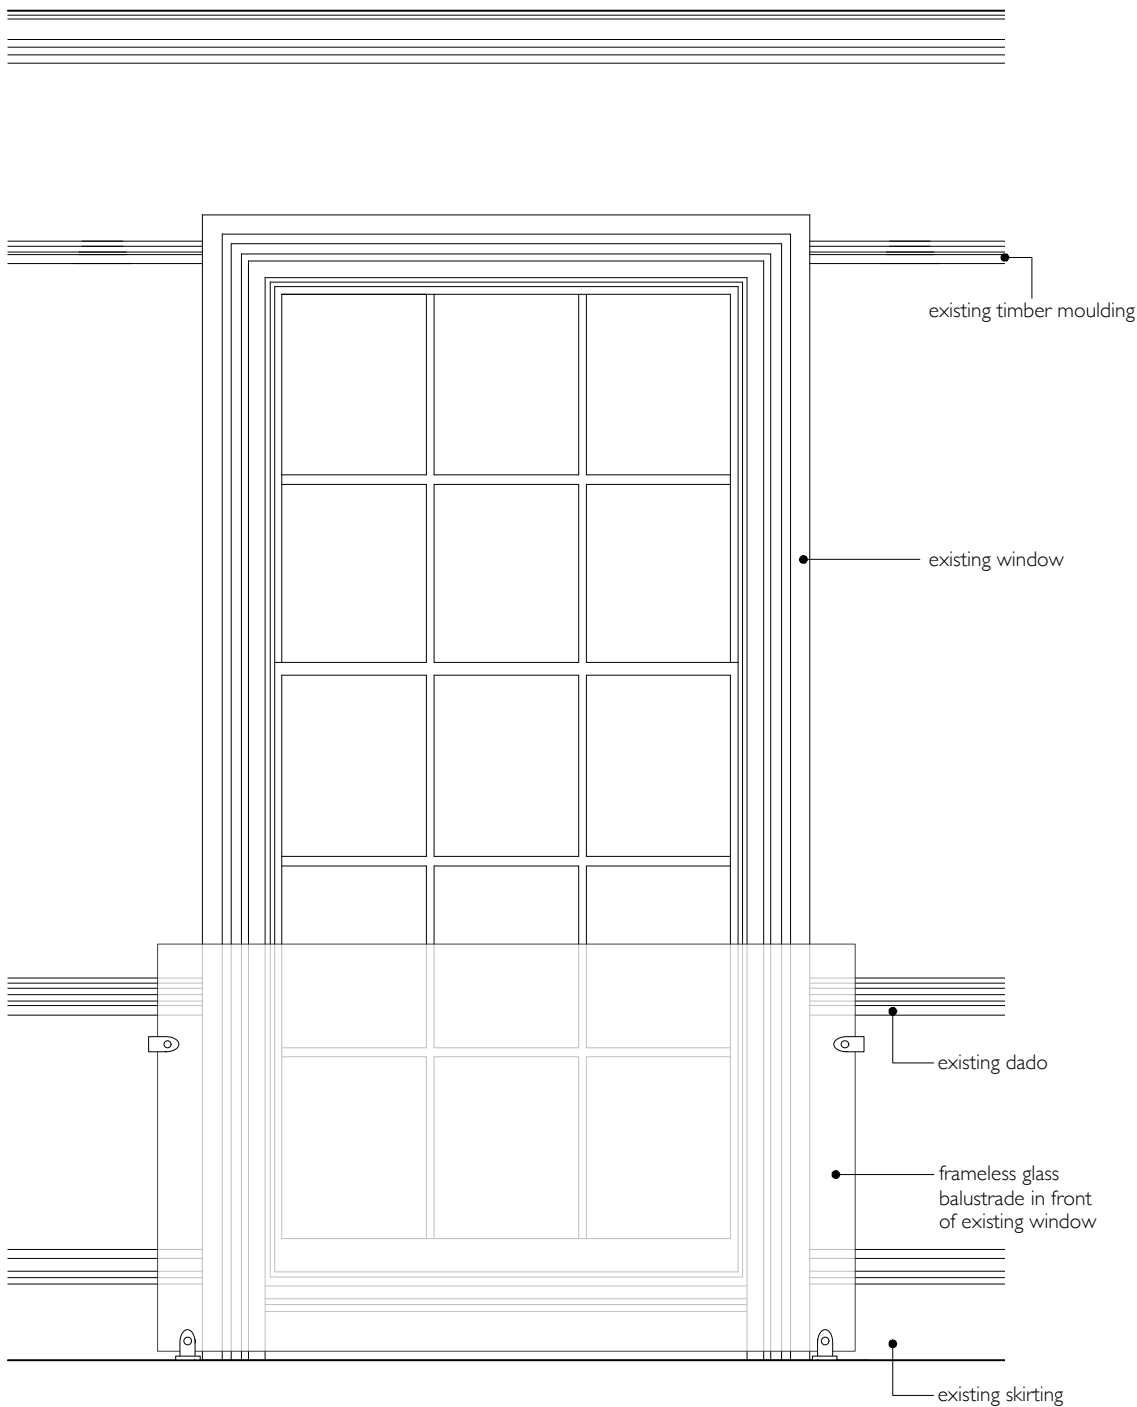


W01 - W04 - Proposed Elevation

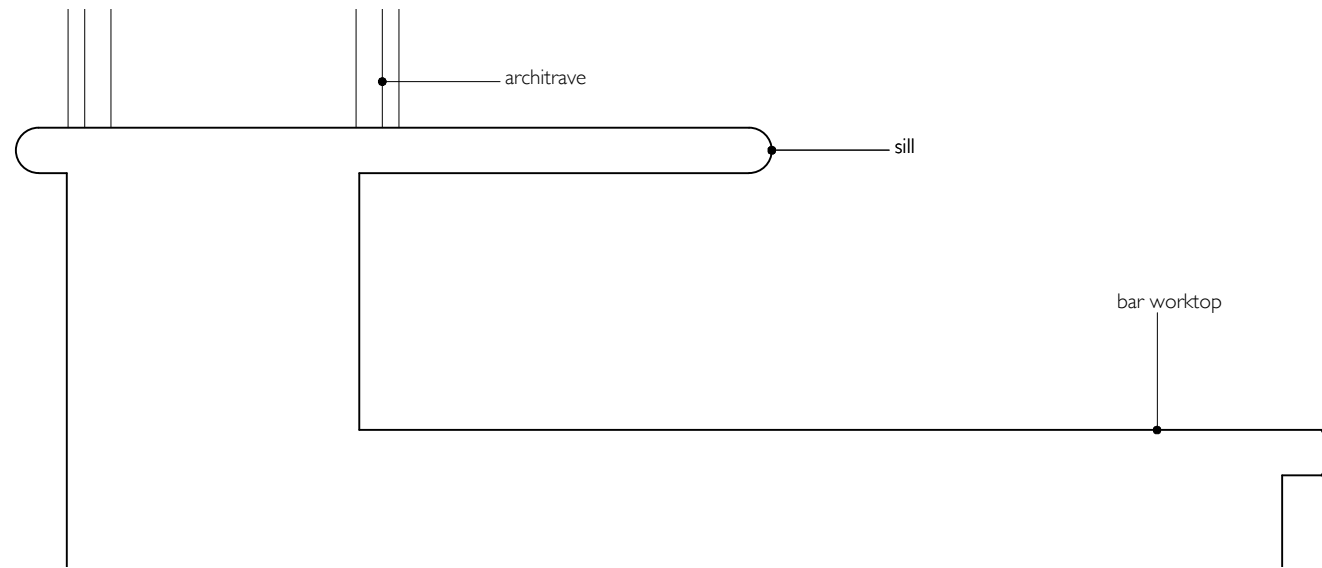


Detail 1
W23 - 1:5 Proposed Sill Profile

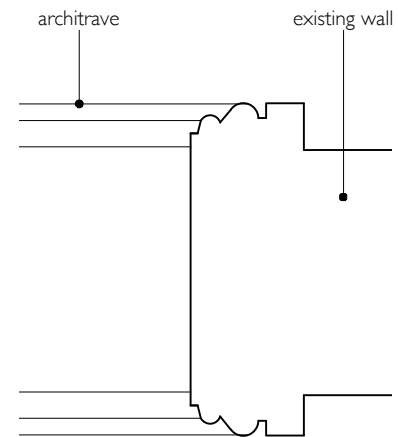


Detail 2
W23 - 1:5 Proposed Architrave Profile

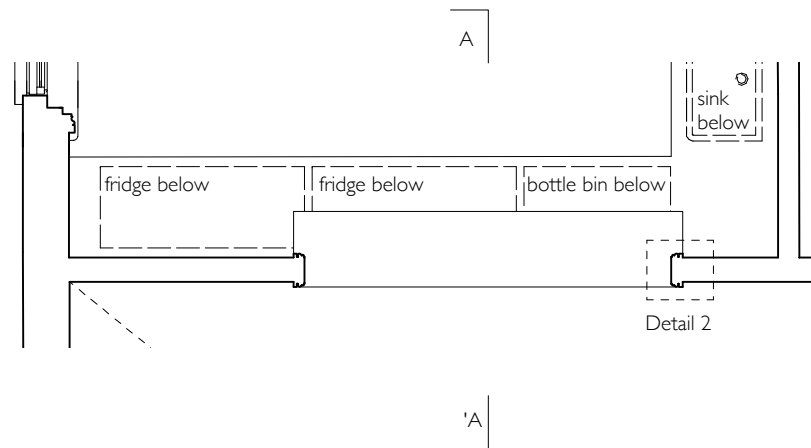

W23 - 1:50 Proposed Plan

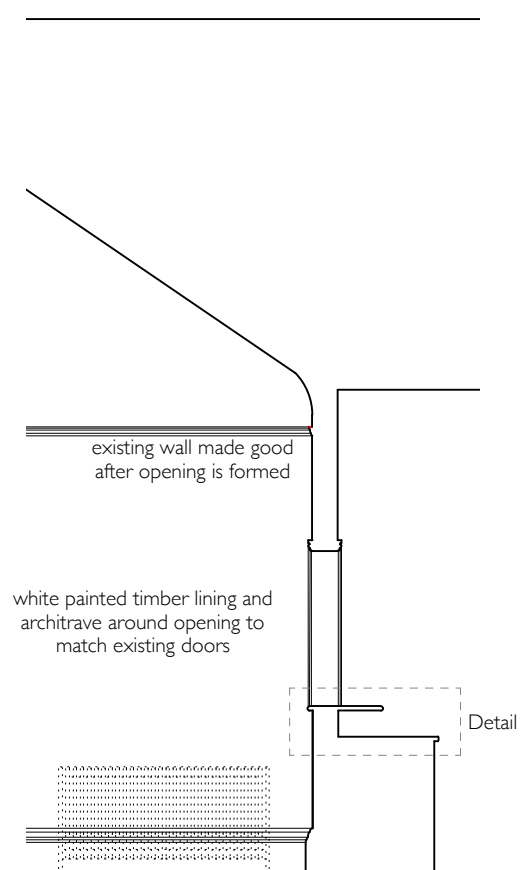


W23 - 1:50 Proposed Section A'A

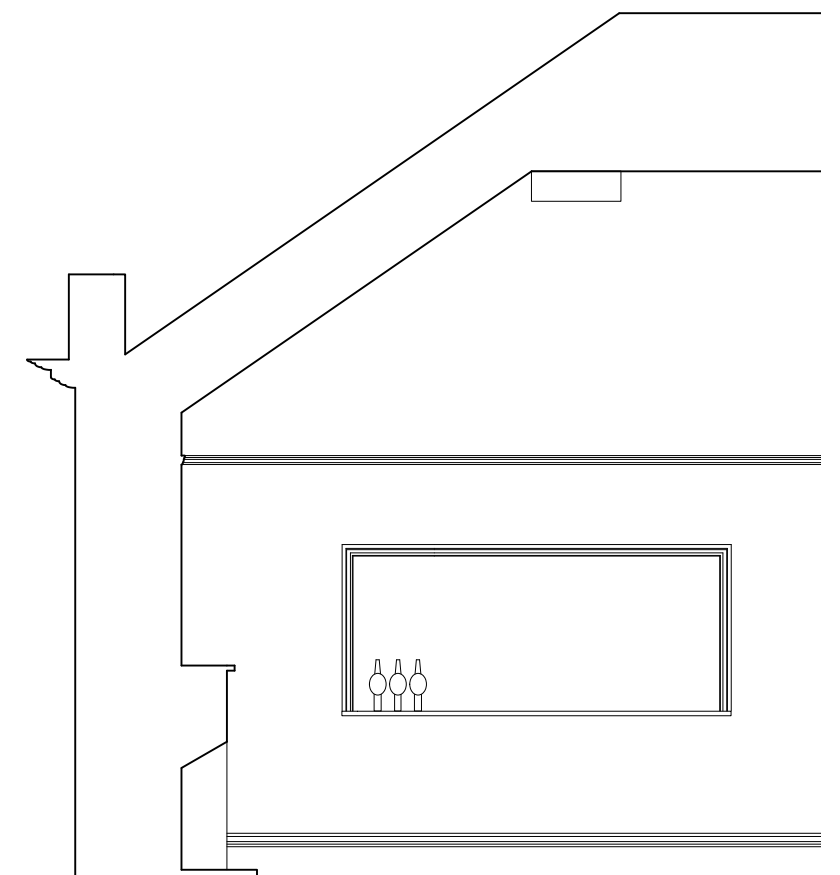


W23 - 1:50 Proposed Elevation


revisions	B	Drawing title changed to approved.	9/3/16	MICHAEL JONES ARCHITECTS Ltd 129 kew road richmond surrey tw9 2pn tel 020 8948 1863 fax 020 8948 4069 info@mjarchitects.co.uk www.mjarchitects.co.uk		job title	Seven Bridges House	client	Arc Design & Build	drawing title	W23 - Approved Bar Opening	scale	Varies
	A	sill detail and opening amended	8/9/15									date	Sept 2015

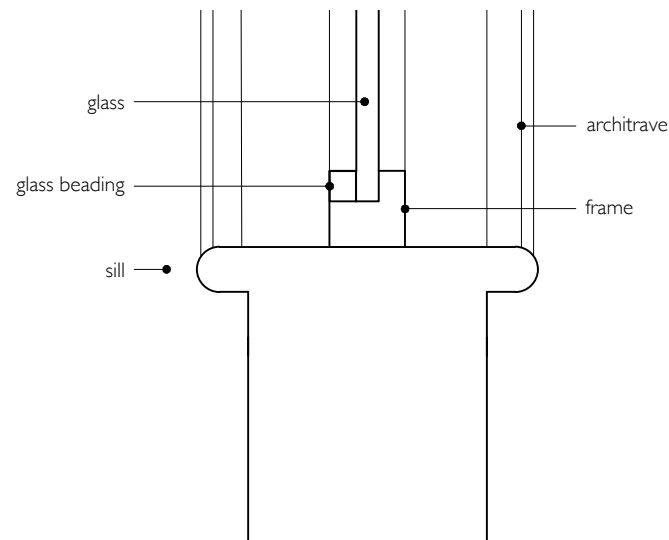

Detail 1
W24 - 1:5 Proposed Sill Profile

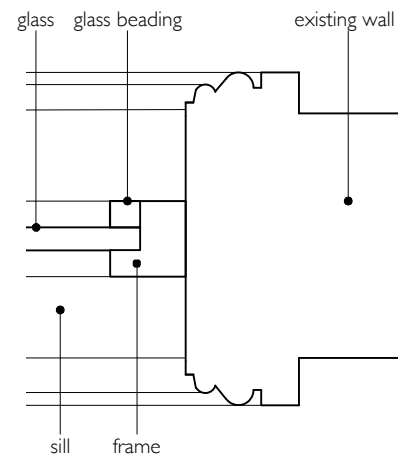


Detail 2
W24 - 1:5 Proposed Architrave Profile

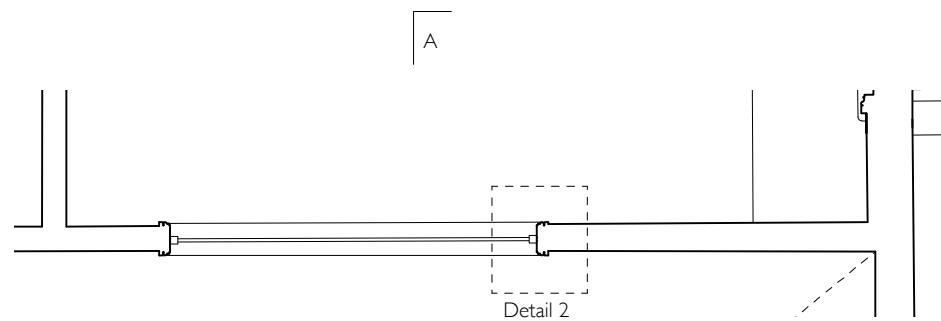


W24 - 1:50 Proposed Plan

white painted timber lining and
architrave around window to
match existing doors

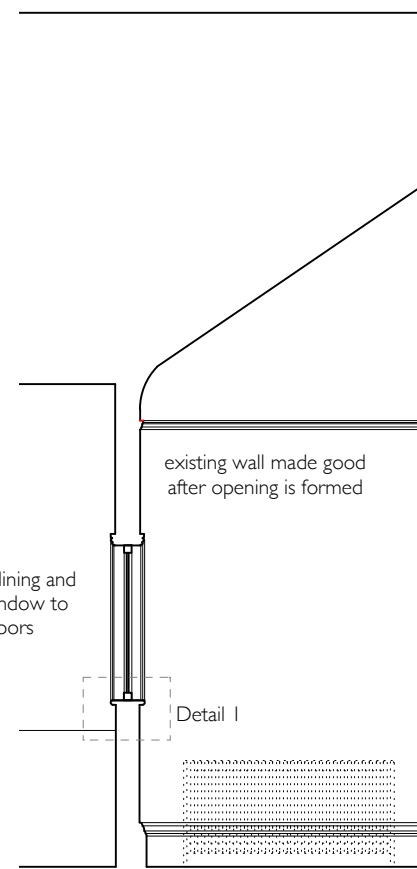

W24 - 1:50 Proposed Section A'A

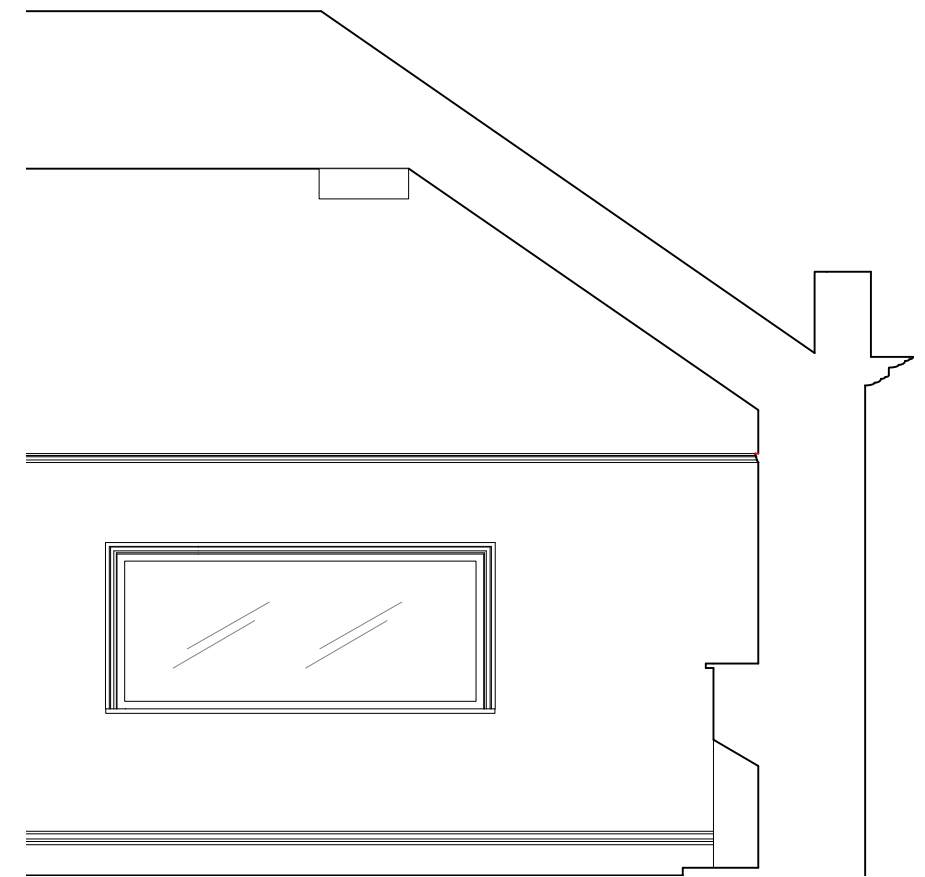

W24 - 1:50 Proposed Elevation

revisions B Drawing title changed to approved.
A Opening amended

9/3/16
9/9/15

MICHAEL JONES ARCHITECTS Ltd

129 kew road
richmond
surrey
tw9 2pn

tel 020 8948 1863
fax 020 8948 4069
info@mjarchitects.co.uk
www.mjarchitects.co.uk




job title
Seven Bridges House
client
Arc Design & Build

drawing title
W24 - Approved Kitchen Window


drawing number :
1015.10.03.Pln1.208.B

sheet rev
A3 B

scale Varies
date Sept 2015
drawn by LR
checked by AB

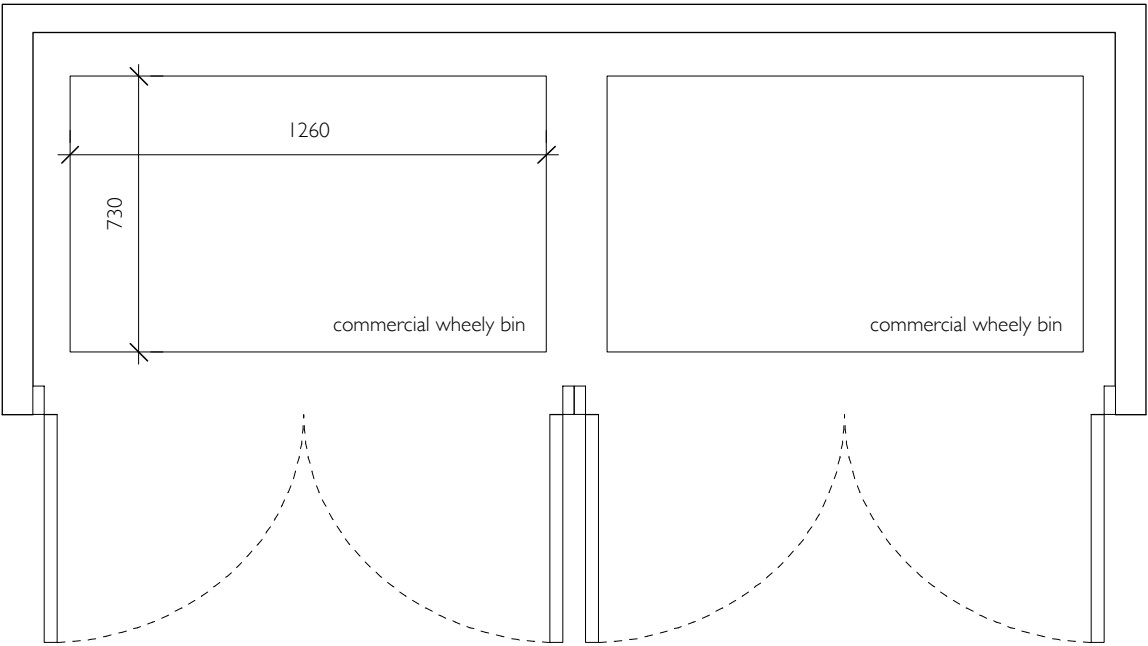

Proposed Plan

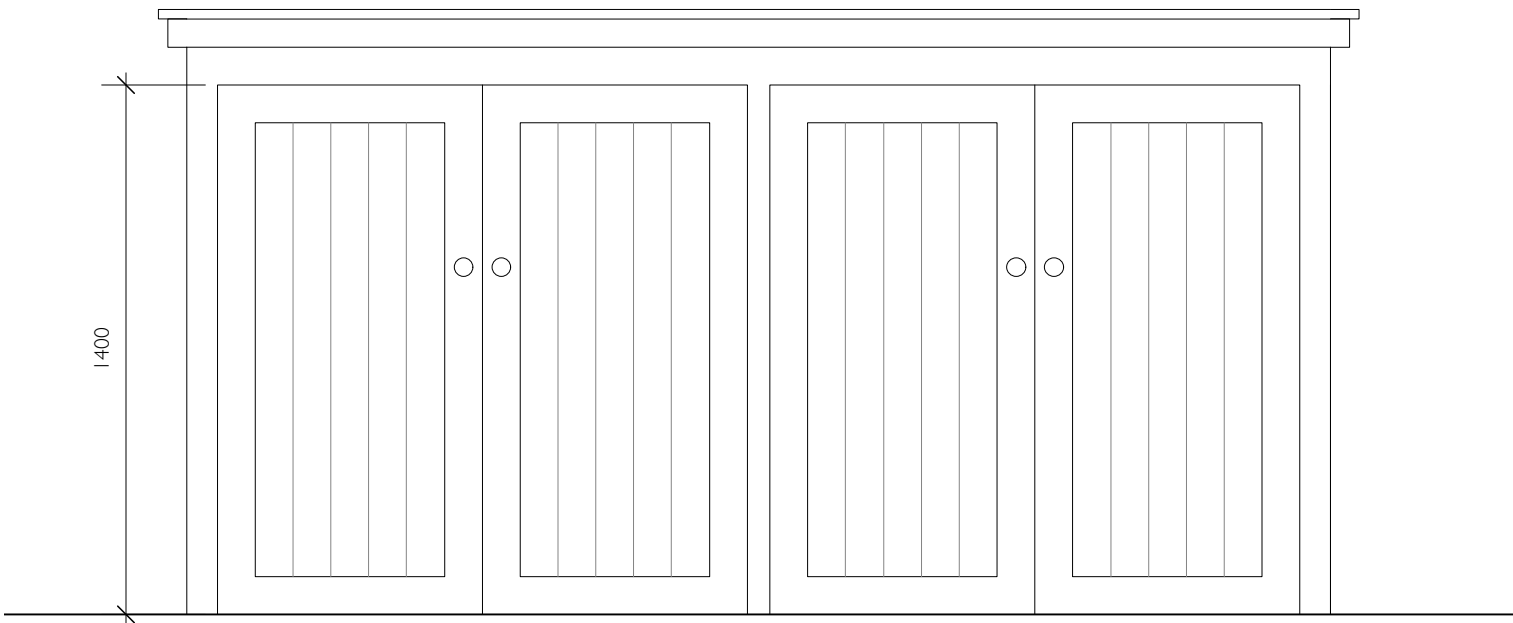

Proposed Elevation