
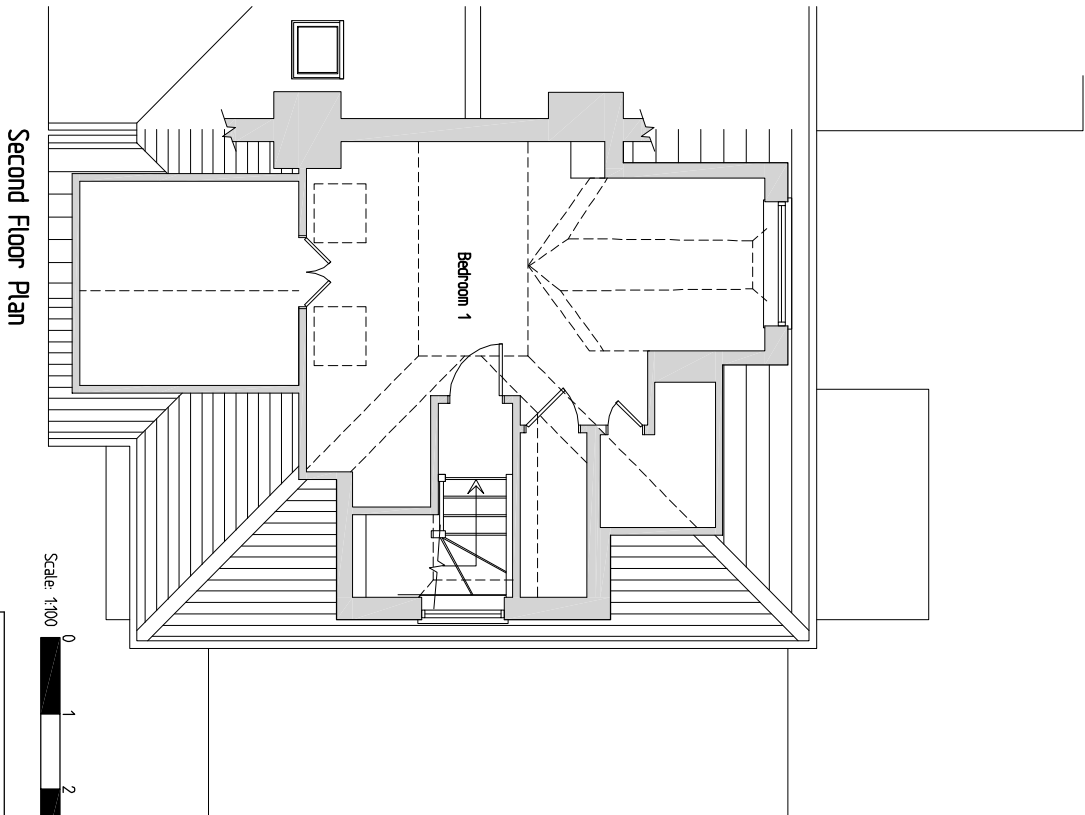
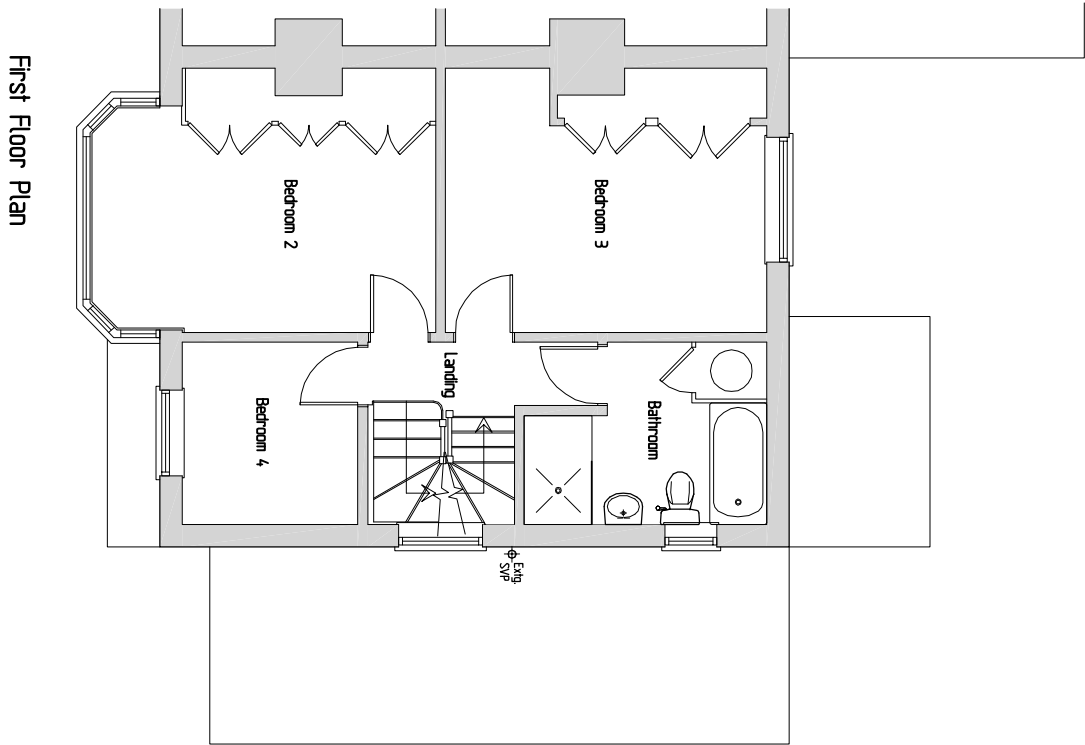


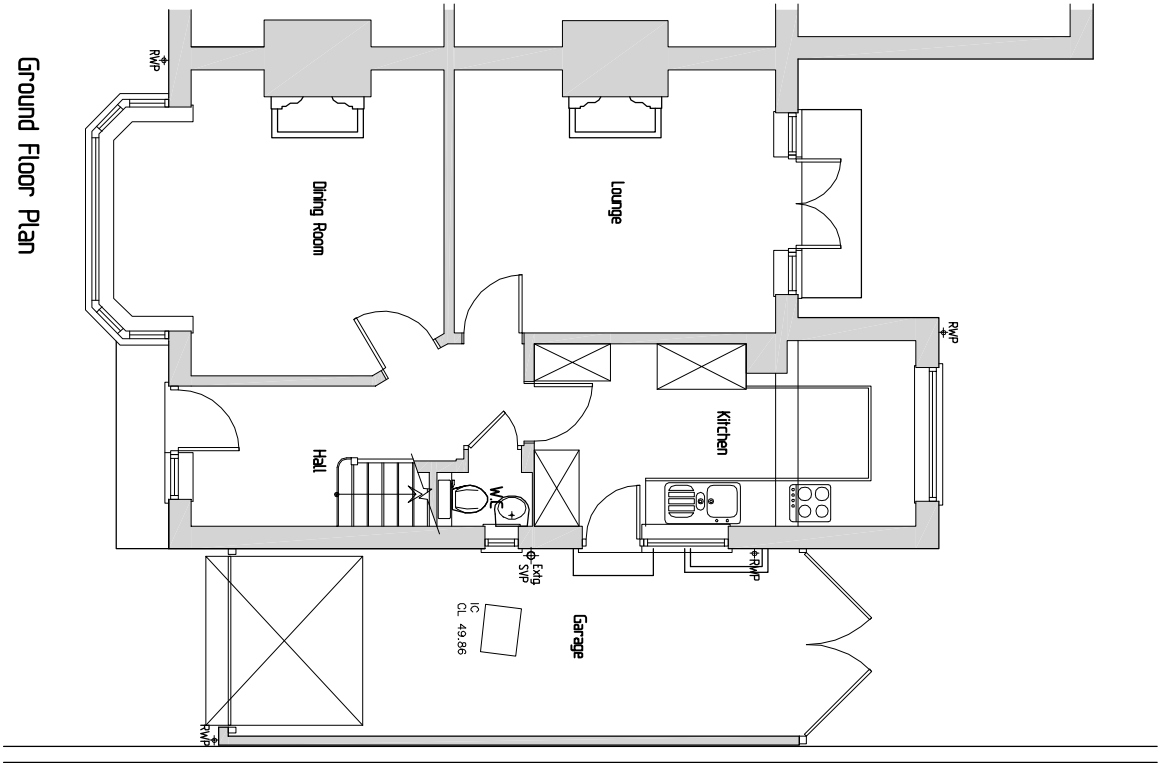

28 Balmore Drive
Caversham
Reading Berkshire
project :

Existing Floor Plans

title :

P. Meaney & C. Cautley
client :

Lee North Design	ref : LN
27 Eden Way, Winkfield Wokingham, Berkshire RG41 9PQ Tel: 01189 797228 Mob: 07785 068193 E-mail: lee@leenthordesign.co.uk Web: www.leenthordesign.co.uk	date : October 16
Planning and building regulations drawings for residential extensions, new build extensions and renovation projects	scale : 1:100@A3
	project : 15-147
	dwg no / rev: 001