


1:100 scale 0m 2 4 6 8 10 12 14 16 18 20 22 24

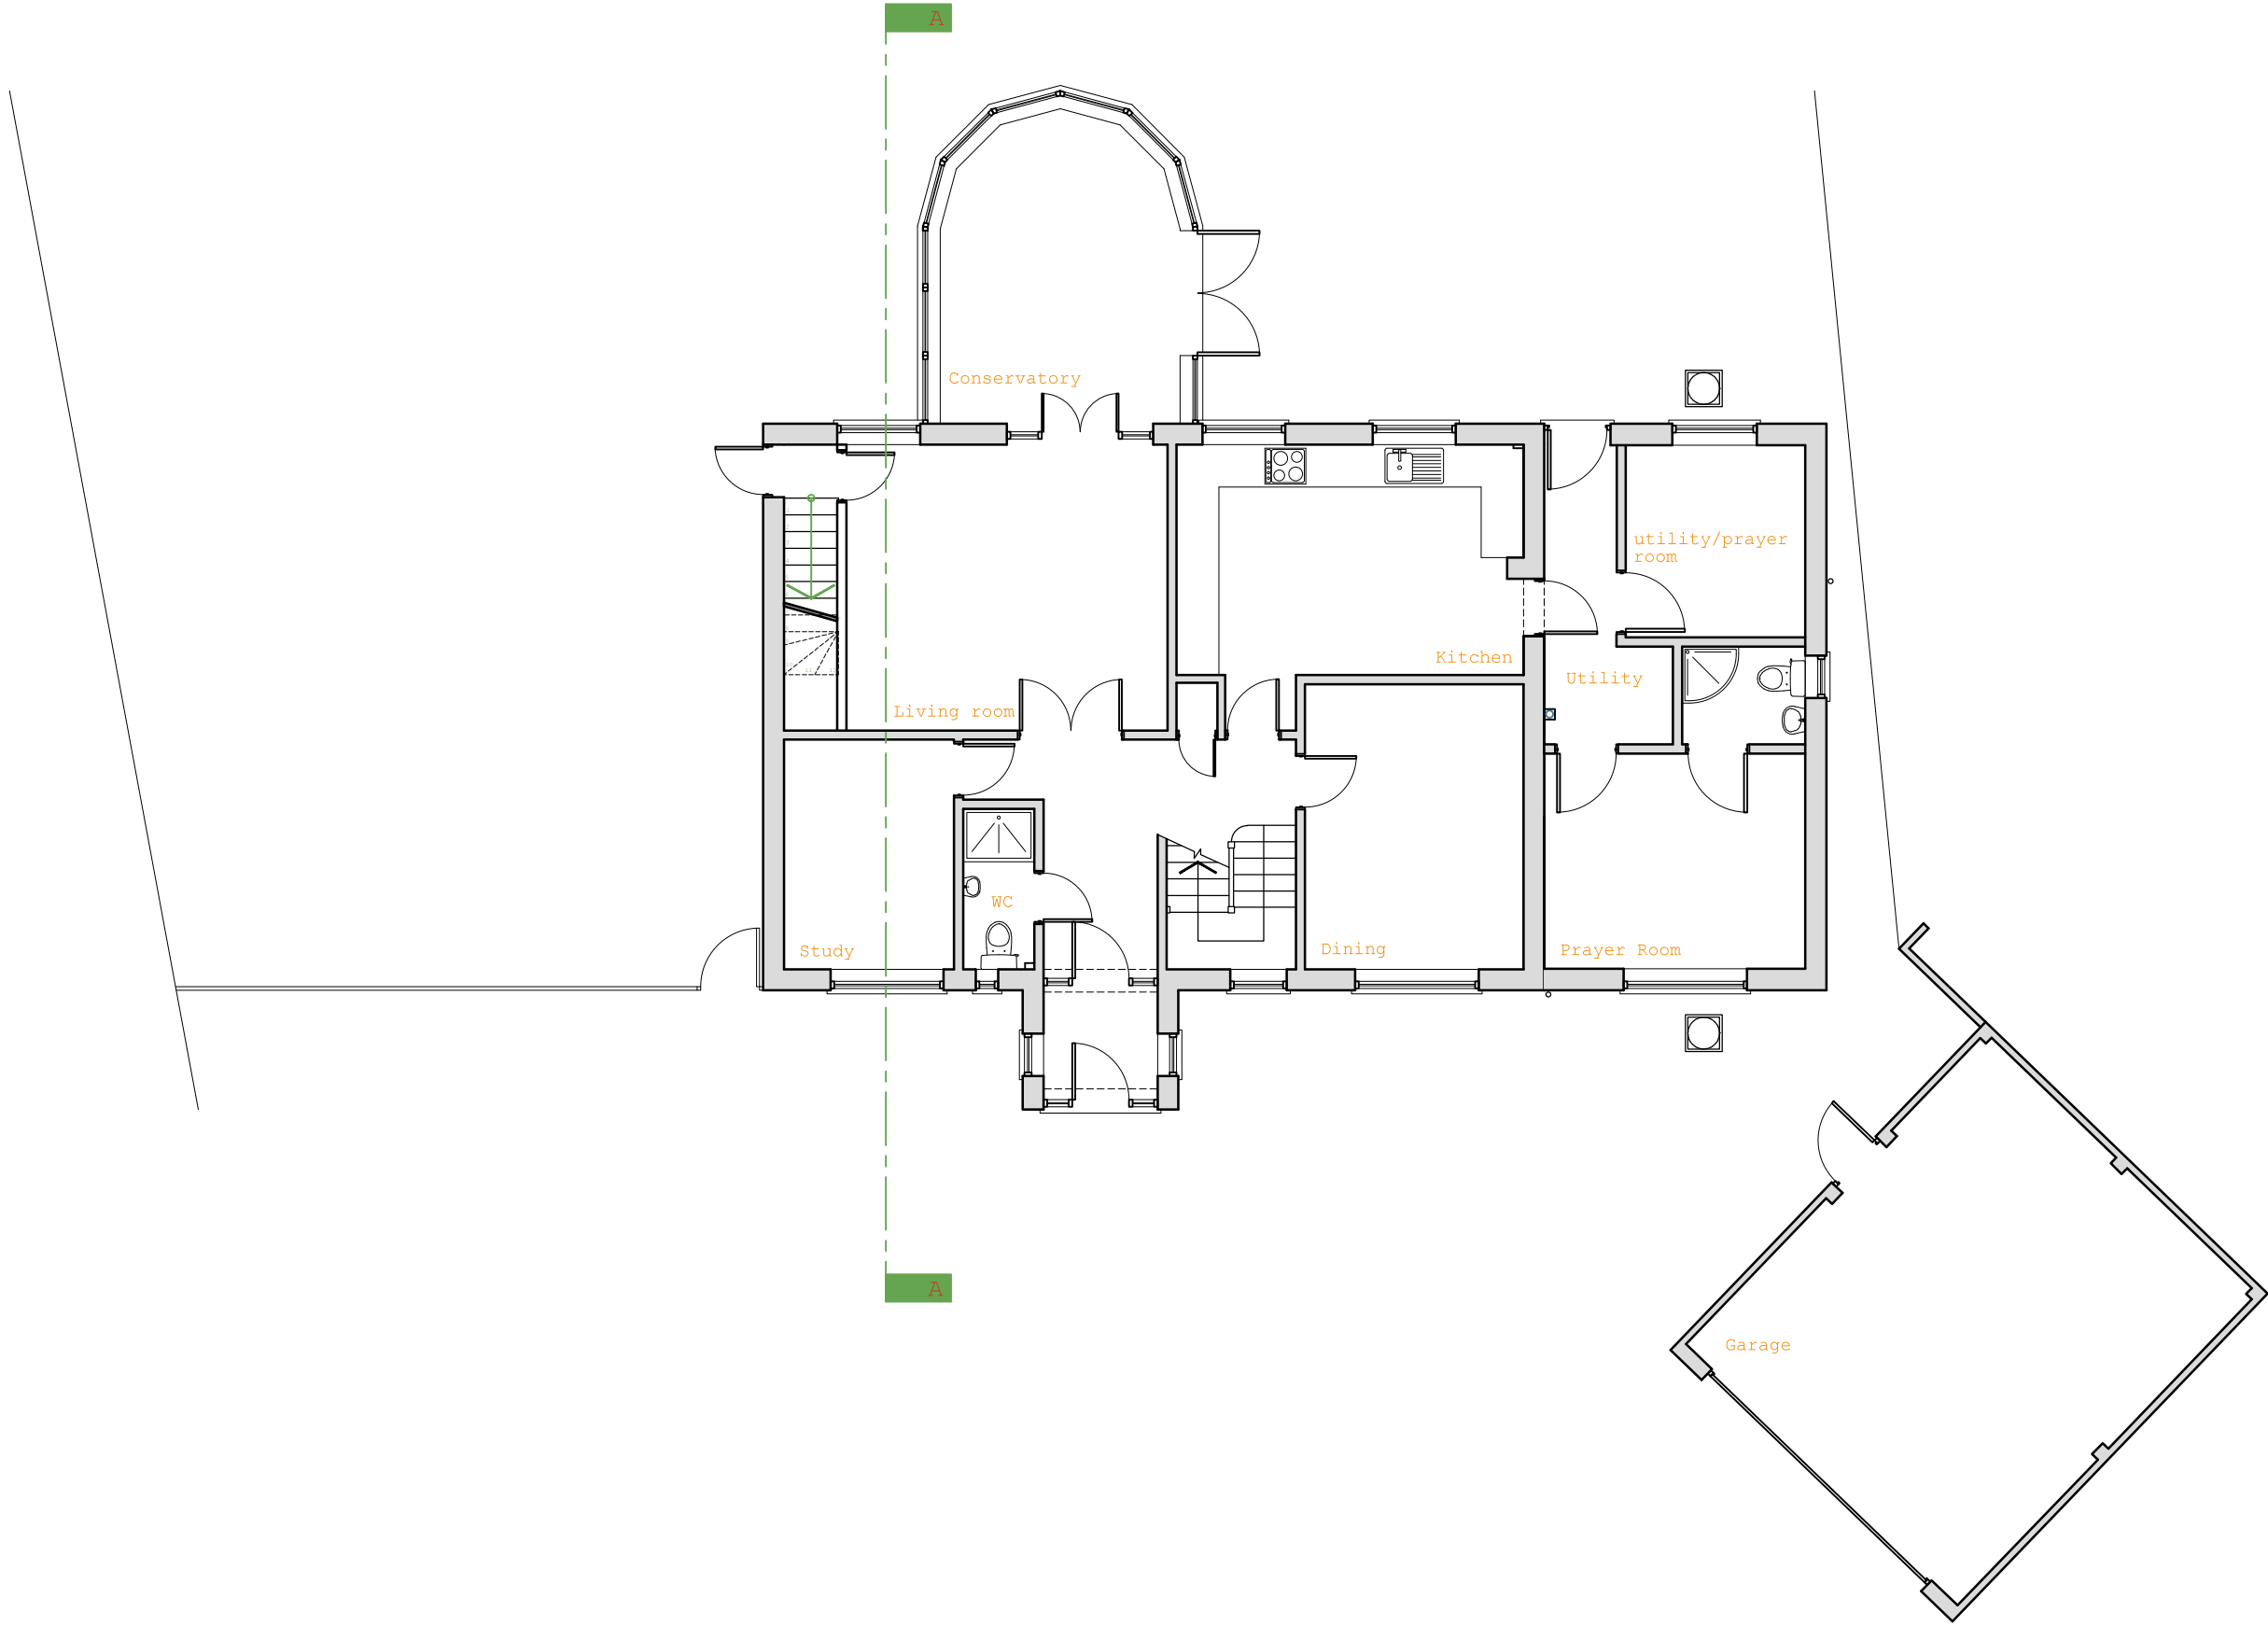

Existing ground floor plan - GIA 125m²

colony
chartered
architects
RIBA

project
No. 51
Christchurch Rd, Reading
client
Mr Chima
drawing title
**Existing Ground
Floor Plan**

project	drawing number	revision
242	03-01	T2
date	status	
July 2016	preliminary	
scale	size	author
1:100	A3	SP
		checked
		EGM
© 2016 colony architects		



www.colonyarchitects.com
colony architects ltd is a collaborative of
architects and designers with an agenda
to find out more visit our beautiful website
contact: design@colonyarchitects.com
sta 07990 515372
ed 07779 255326
hq 0116 3600328
250 South Oak Way
Green Park, Reading
RG2 6US

www.colonyarchitects.com
colony architects ltd has undertaken this
survey and prepared this drawing to a level
of accuracy commensurate with the scale
indicated on the drawing. any dimensions
extracted should be treated accordingly.
Unless indicated do not use this drawing to
produce any fabrication drawings, cutting
list or schedules of work, including setting
out dimensions.