



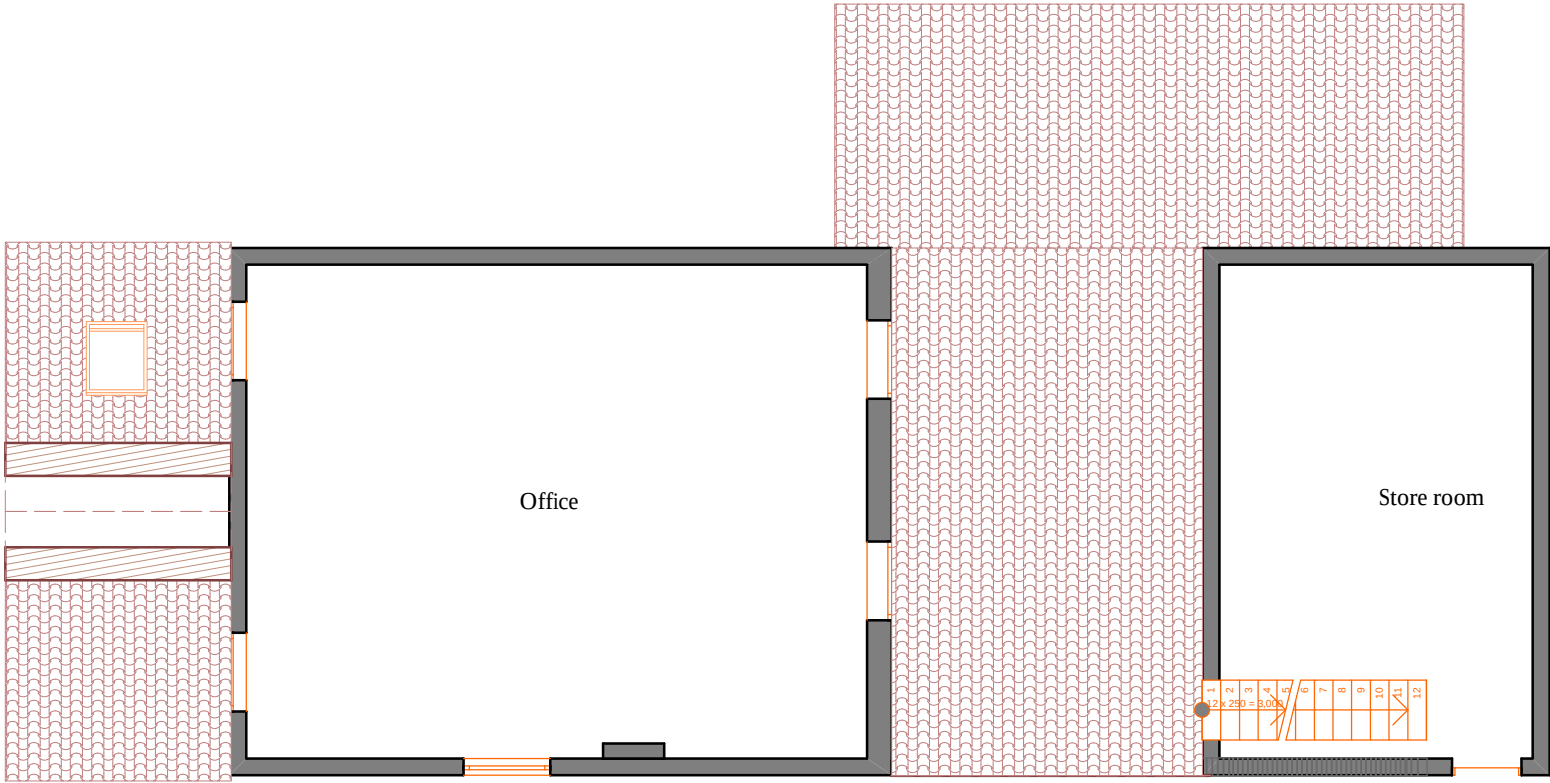

First Floor 1:100
1Beecham Road Reading RG30 2RA

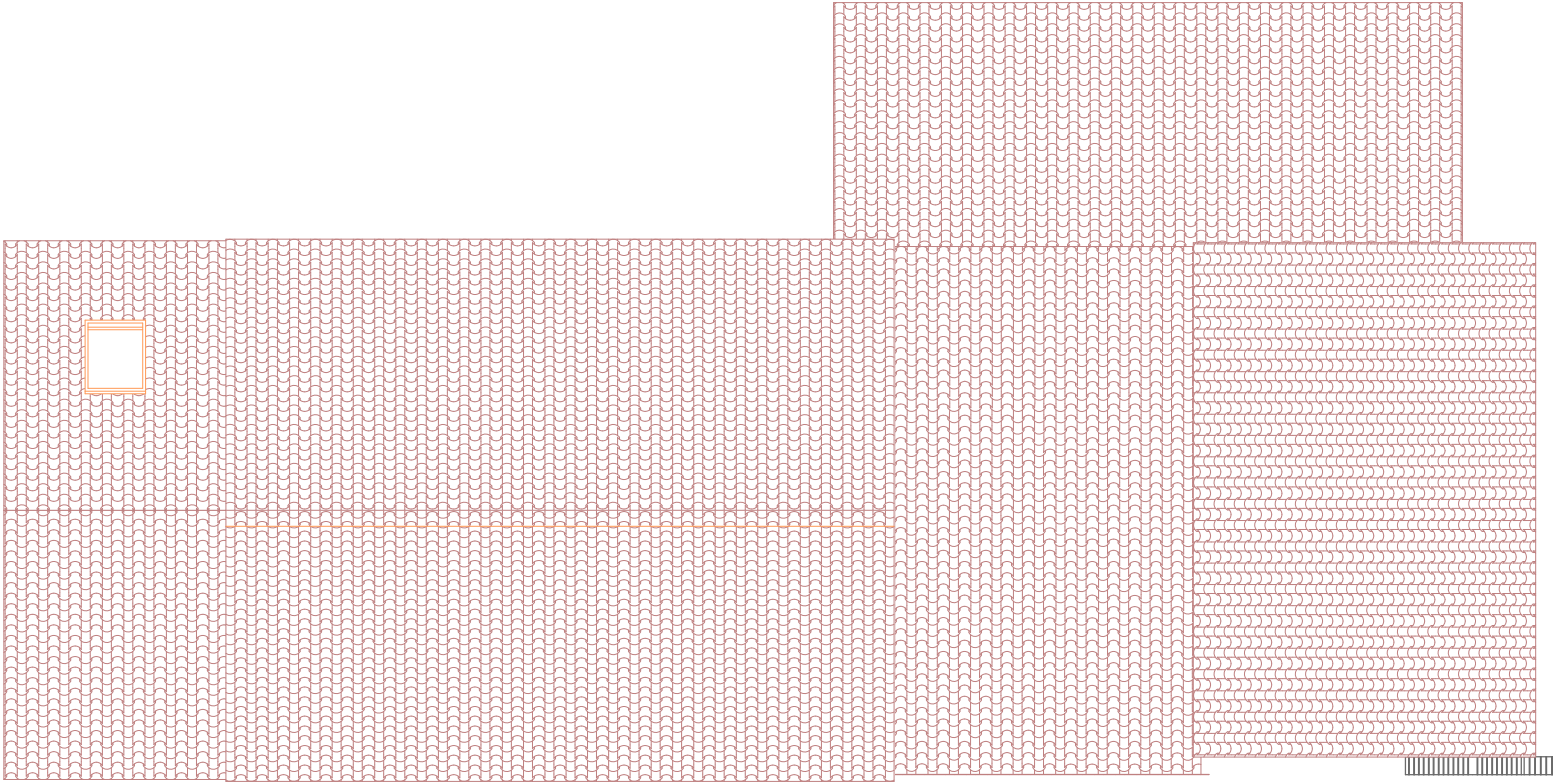

Roof 1:100
1Beecham Road Reading RG30 2RA

© This drawing remains the property of The Keen Partnership and shall not be copied without prior written consent.

All dimensions to be checked on site and any discrepancies to be reported before work commences.

Notes:

THE
KEEN
PARTNERSHIP

The Courtyard
Edinburgh Road
Reading
RG30 2UA
Tel: 0118 9510855
Fax: 0118 951866
Email: info@keenpartnership.co.uk

Client:
Heatherstone Ltd

Job Title:
1 Beecham Road
Reading
Berkshire RG30 2RA

Drawing Title:
Existing First Floor
and Roof Plan

Status:
Planning

Date Drawn: 11/01/2016	Drawn By: DM	Scale: 1:100@A3
Job No: 8612	Drg No: PL-04	Rev: