




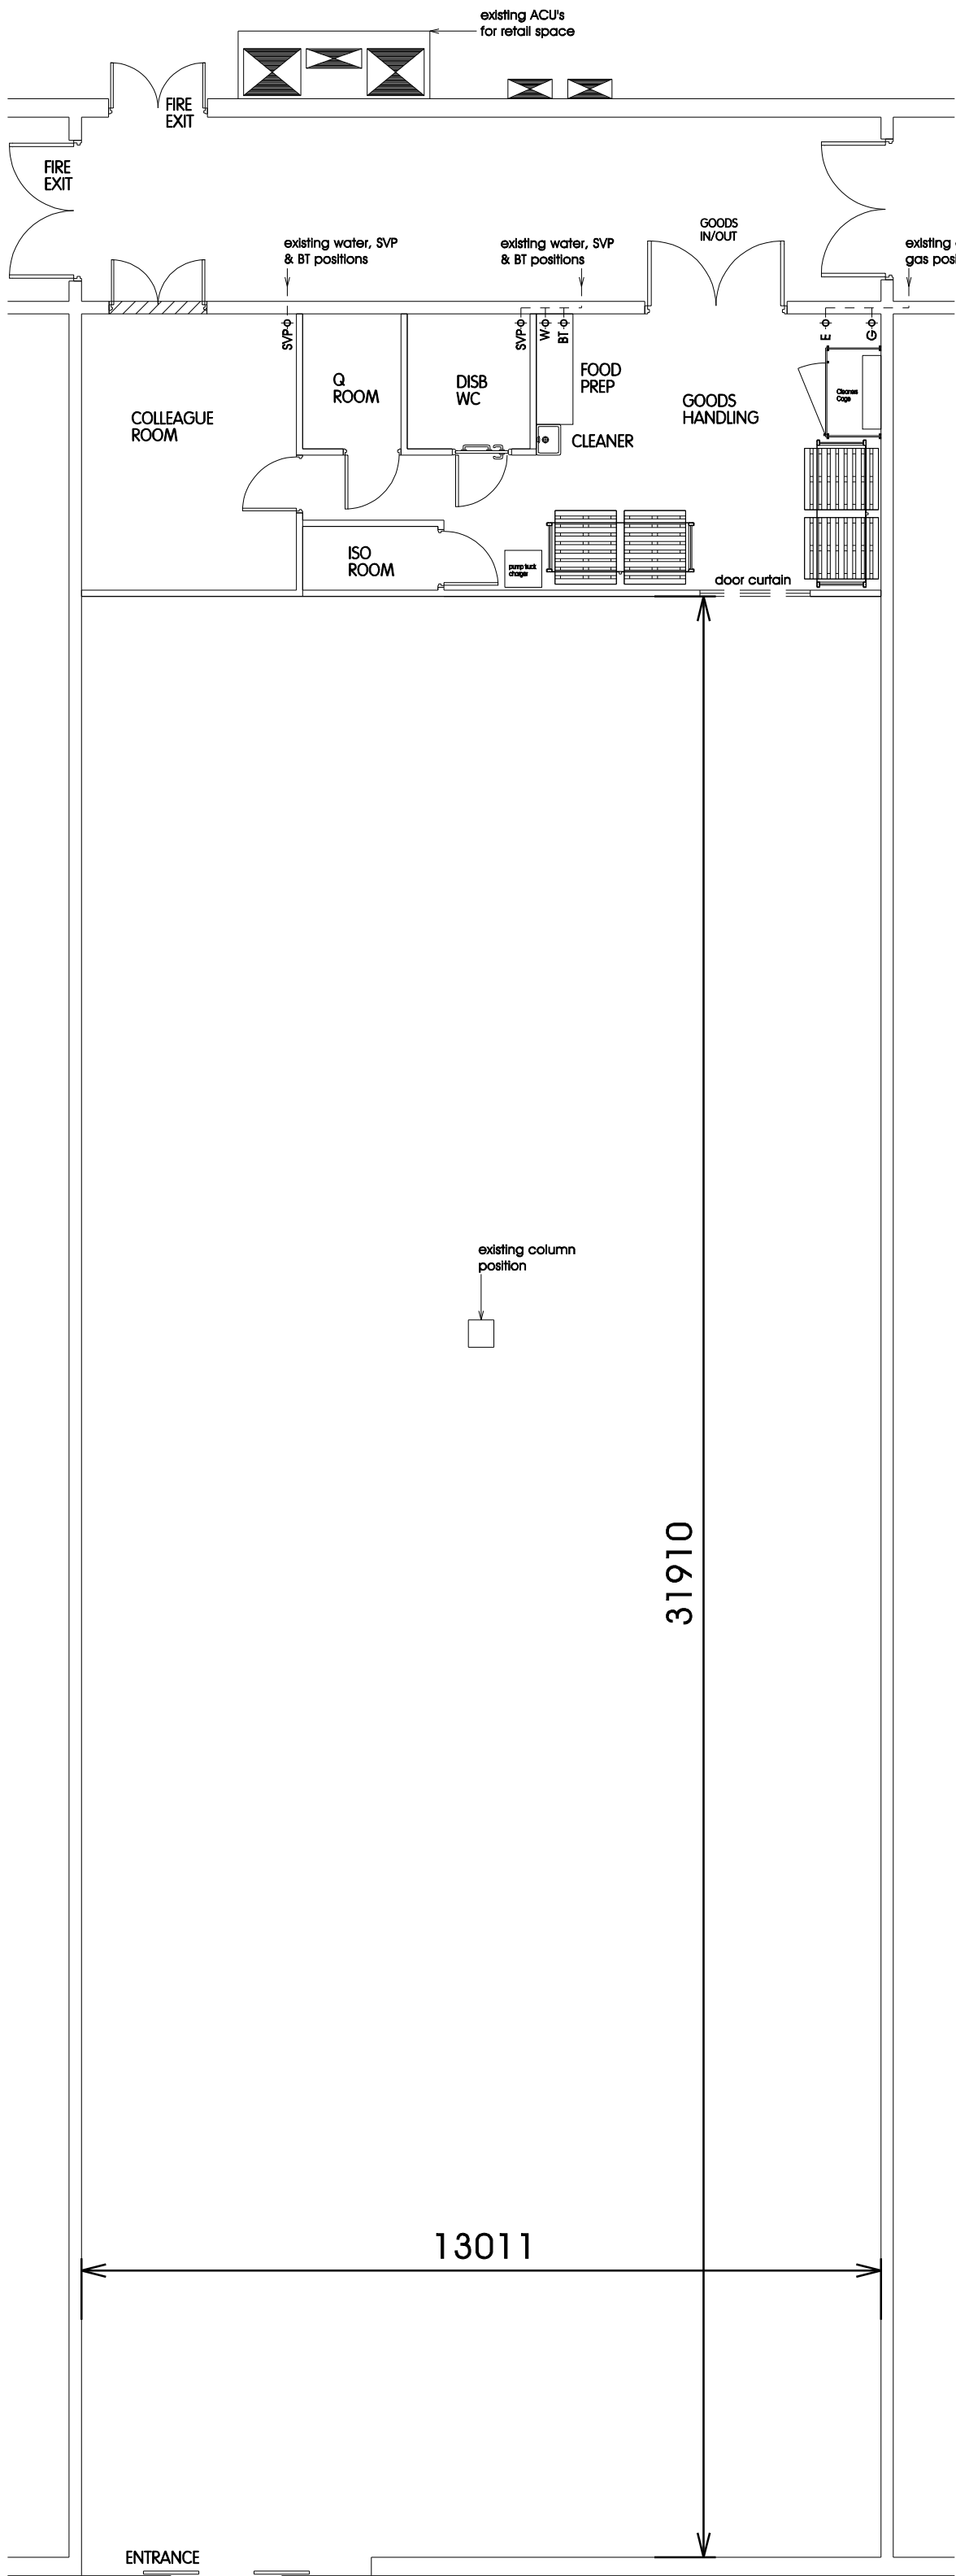

EXISTING GROUND FLOOR LAYOUT PLAN 1:100

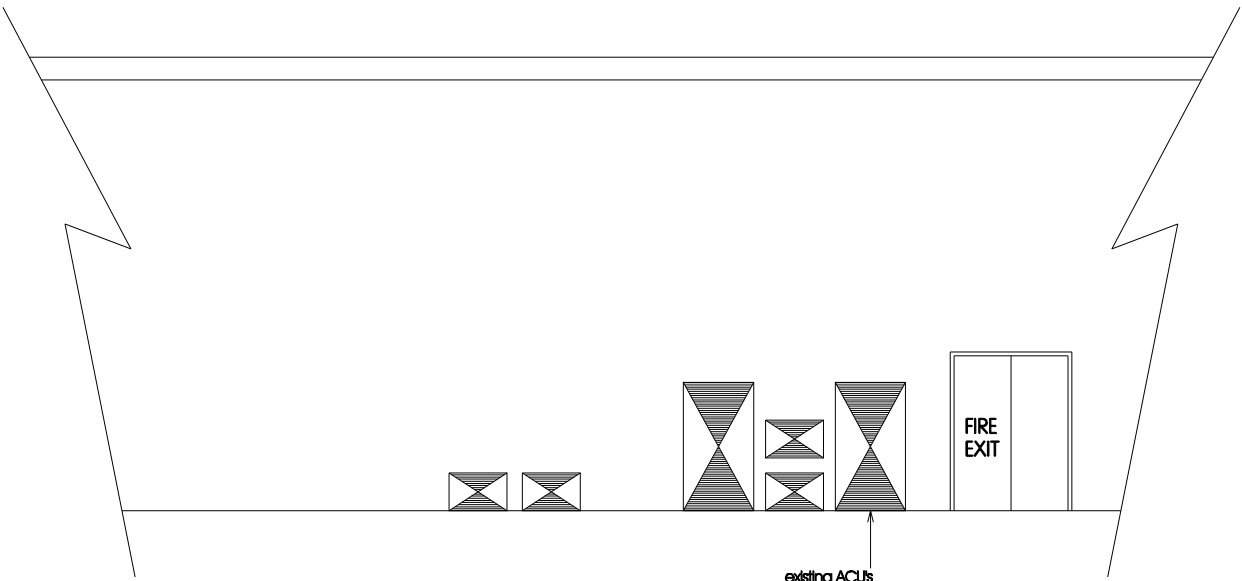

EXISTING REAR ELEVATION 1:100

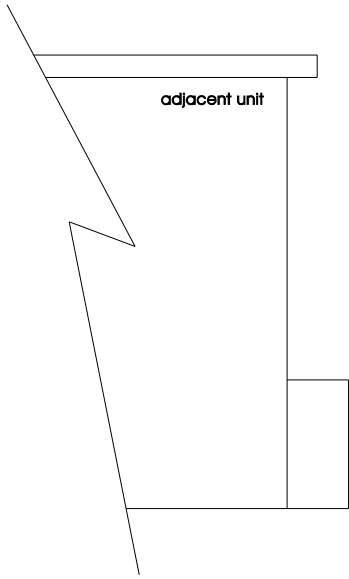

EXISTING SIDE ELEVATION 1:100

Developers Drawing Number(s):
275_Tilehurst (RevY)

NWD Architects

NWD Architects Ltd
Old Coach Road, Kelsall, Tarporley, Cheshire, CW6 0QJ
01829 751555
enquiries@nwdarchitects.co.uk nwdarchitects.co.uk

CLIENT
Vets4Pets
Manor Barn, Kingston Lisle
Business Centre, Wantage,
Oxfordshire, OX12 9QX



PROJECT
READING (TILEHURST)
Unit F, Reading Retail Park, Oxford Road, Reading,
RG30 1PR

DESCRIPTION
Existing ground floor layout plan and rear elevation.

SCALE A1
1:100

SCALE A3

DATE
09 June 2016

DRAWN BY
KA

DRAWING NO.
5761/04

REVISION

A

ALL DIMENSIONS TO BE CHECKED ON SITE.
WRITTEN DIMENSION TO BE TAKEN IN PREFERENCE TO SCALED. COPYRIGHT © 2015.
Except where otherwise stated all rights, including copyright, in the content of these
drawings and designs belong to NWD Architects Ltd.
You are not permitted to copy, dilute, adapt or change these materials without the
prior written permission of NWD Architects Ltd.

A1 - 1:50	0	1	2	3	4	5 metres
A3 - 1:100	0	1	2	3	4	5 metres

REV	DATE	DESCRIPTION	BY
A	11.07.16	Side elevation added.	KA