




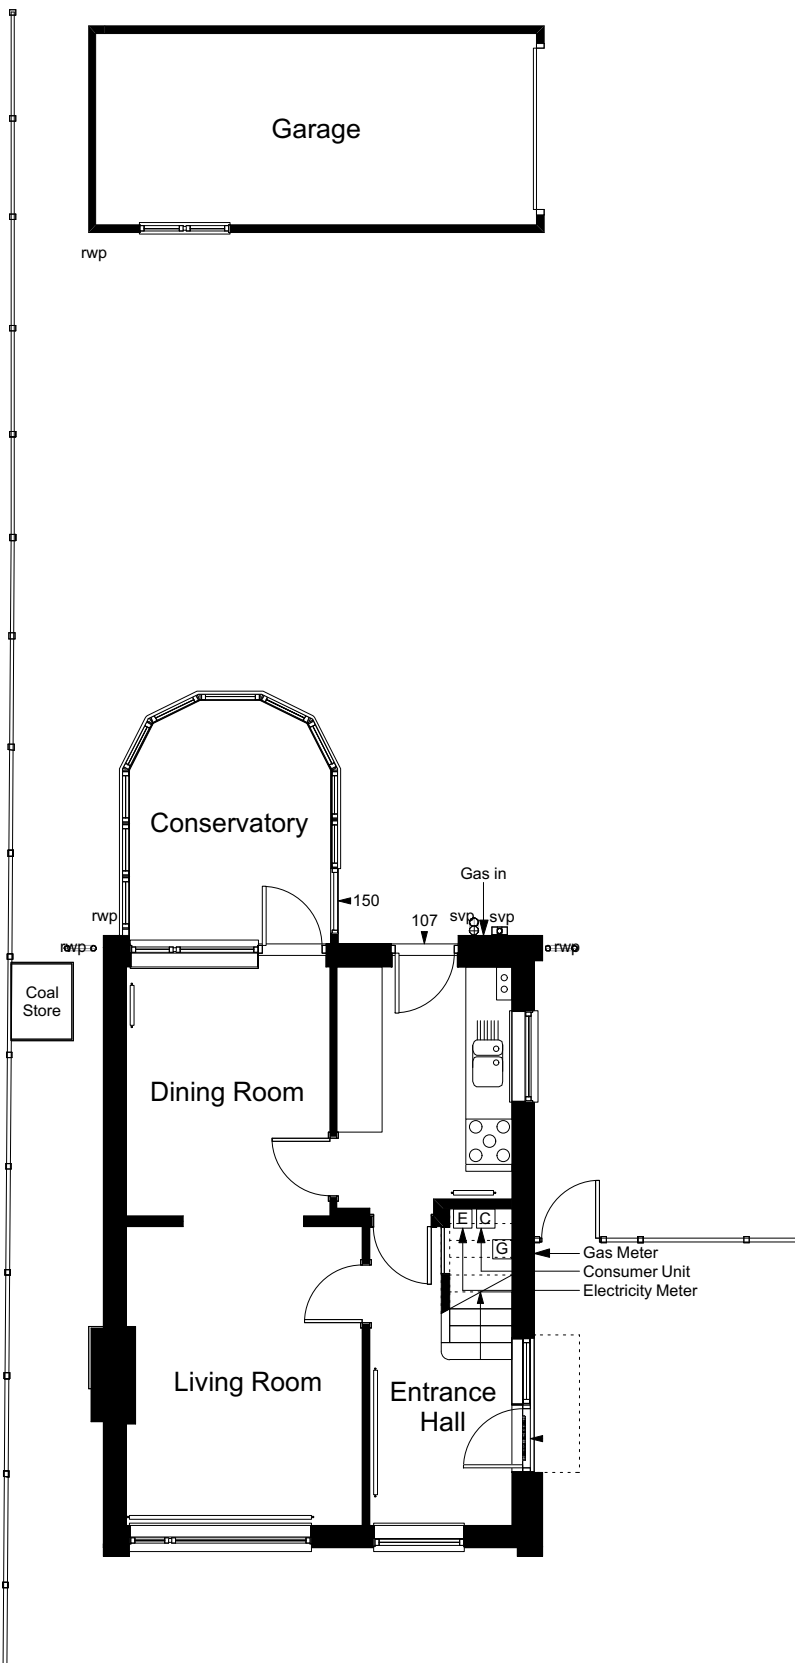

EXISTING GROUND FLOOR PLAN 1:100

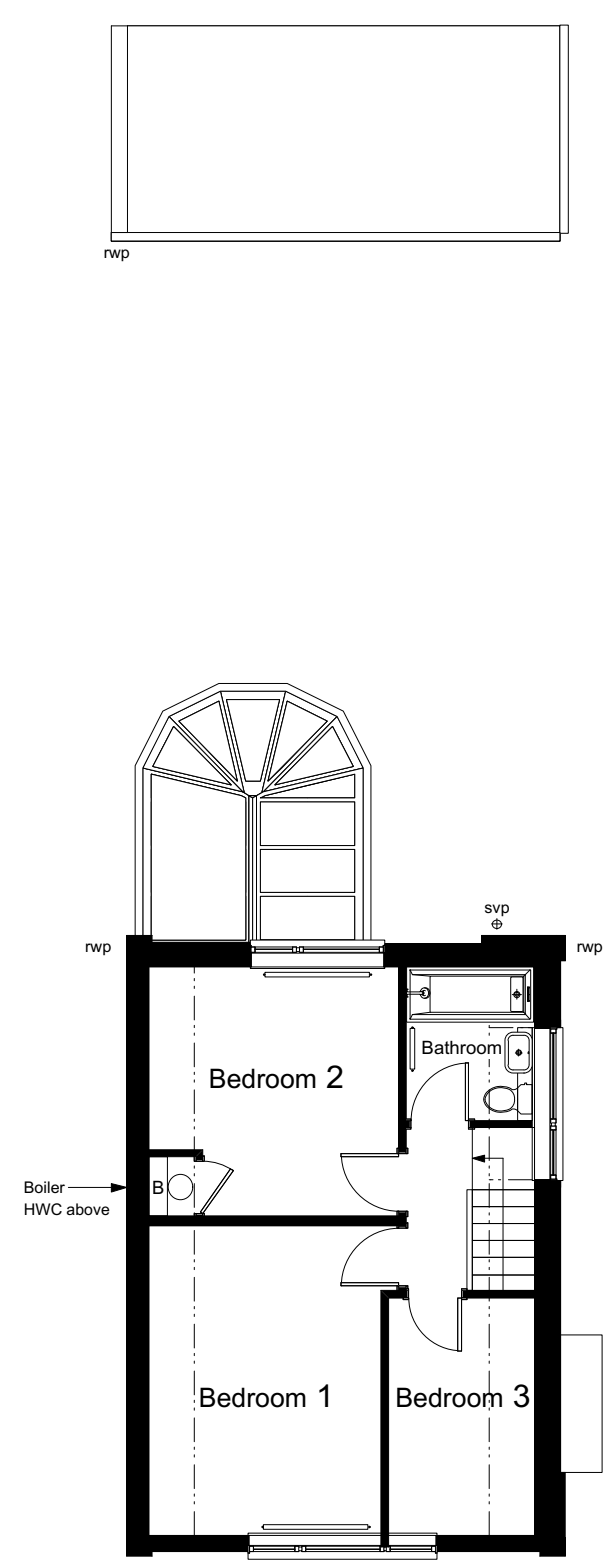


EXISTING FIRST FLOOR PLAN 1:100

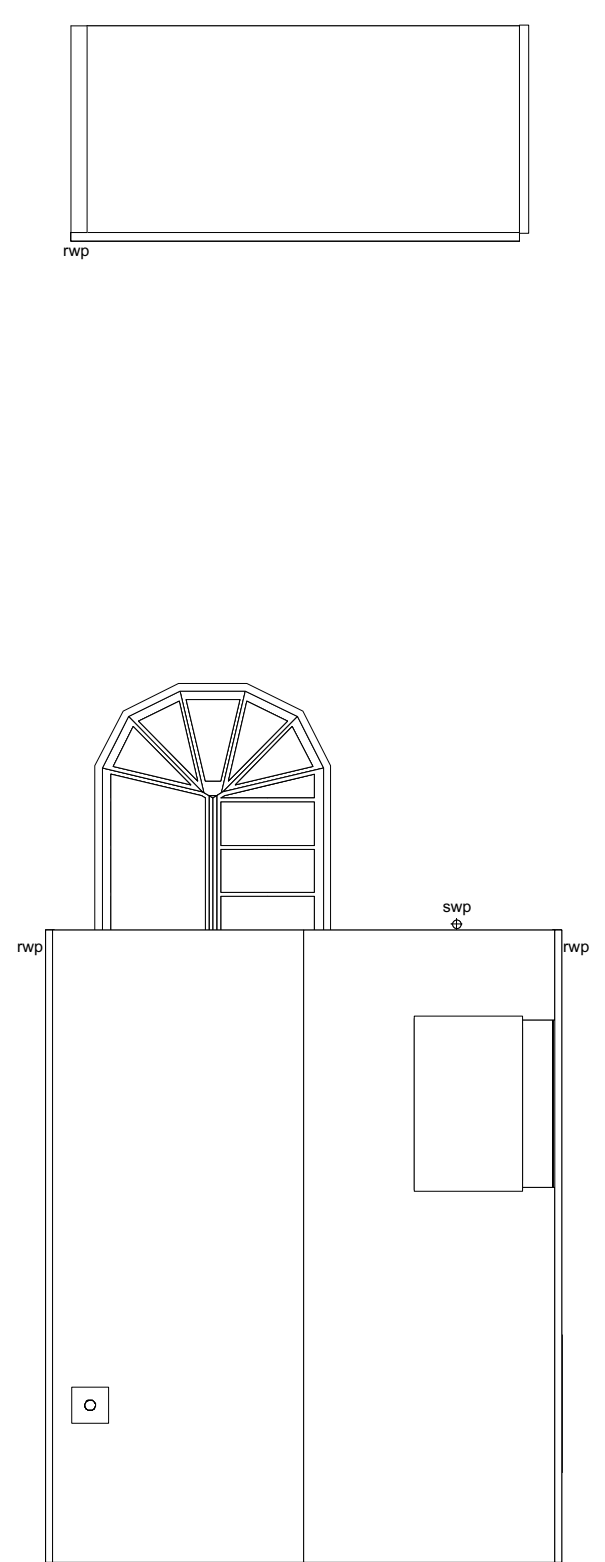

EXISTING ROOF PLAN 1:100



These details are subject to all relevant statutory approvals. If in doubt, check.
All dimensions are to be checked on site.
Areas where quoted are approximate.
Any discrepancies with other related information is to be reported to Absolute Architecture prior to order/construction/installation.
Figured dimensions only are to be taken from this drawing.
These drawings are produced for planning purposes only. Do not use for construction purposes.

 

No.	Date	Revision Notes	 ABSOLUTE ARCHITECTURE	Design Firm Absolute Architecture Crowsteps, Tydehams, Newbury, Berks, RG14 6JT T 01635 528188, E mail@absolute-architecture.co.uk www.absolute-architecture.co.uk		Project Title SIMON & HAYLEY BRITAIN PROPOSED EXTENSIONS AND ALTERATIONS 1 HAY ROAD, READING, RG1 6ER		Drawn By DC
				Status PLANNING		Sheet Title EXISTING FLOOR PLANS		Date 01.11.16
								Scale 1:100 @ A3
								Project ID 193 PL 004