

Notes!


[illegible]

1111


--

AP - 001	Client FAIRFAX RETAIL PROPERTIES LIMITED	Title SITE LOCATION AND BLOCK PLAN
--------------------------	--	--

Start Date	Drawn By	Rev
10 Oct 2015	BD	-
Scale	Checked	
Various@A3	byp	

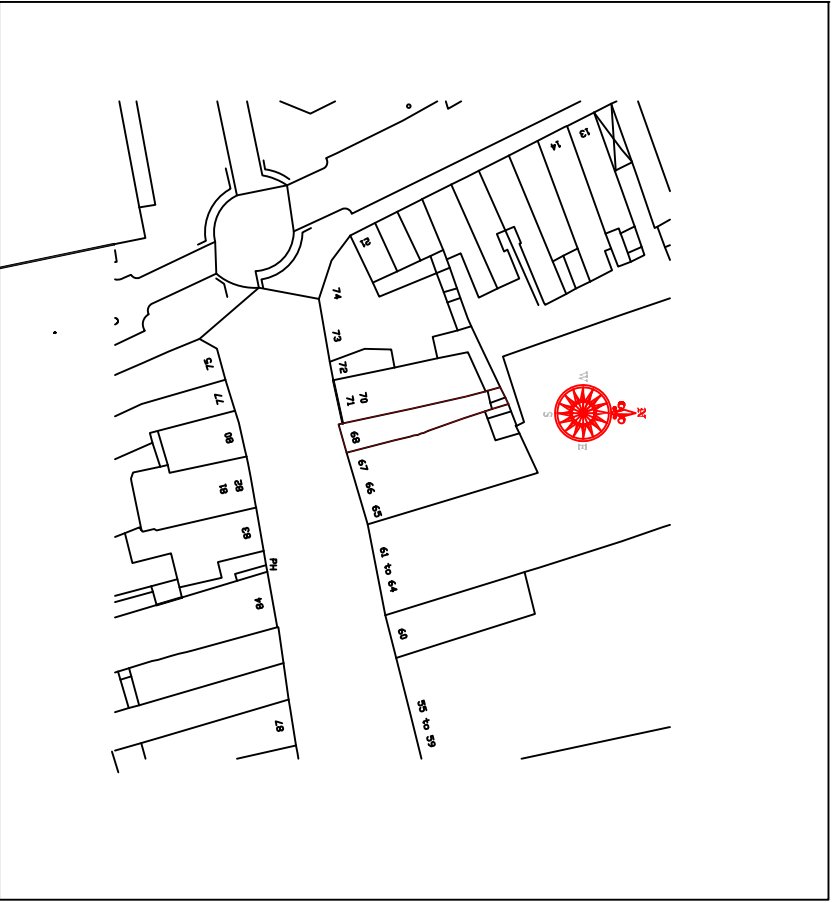

Location Plan 1:1250

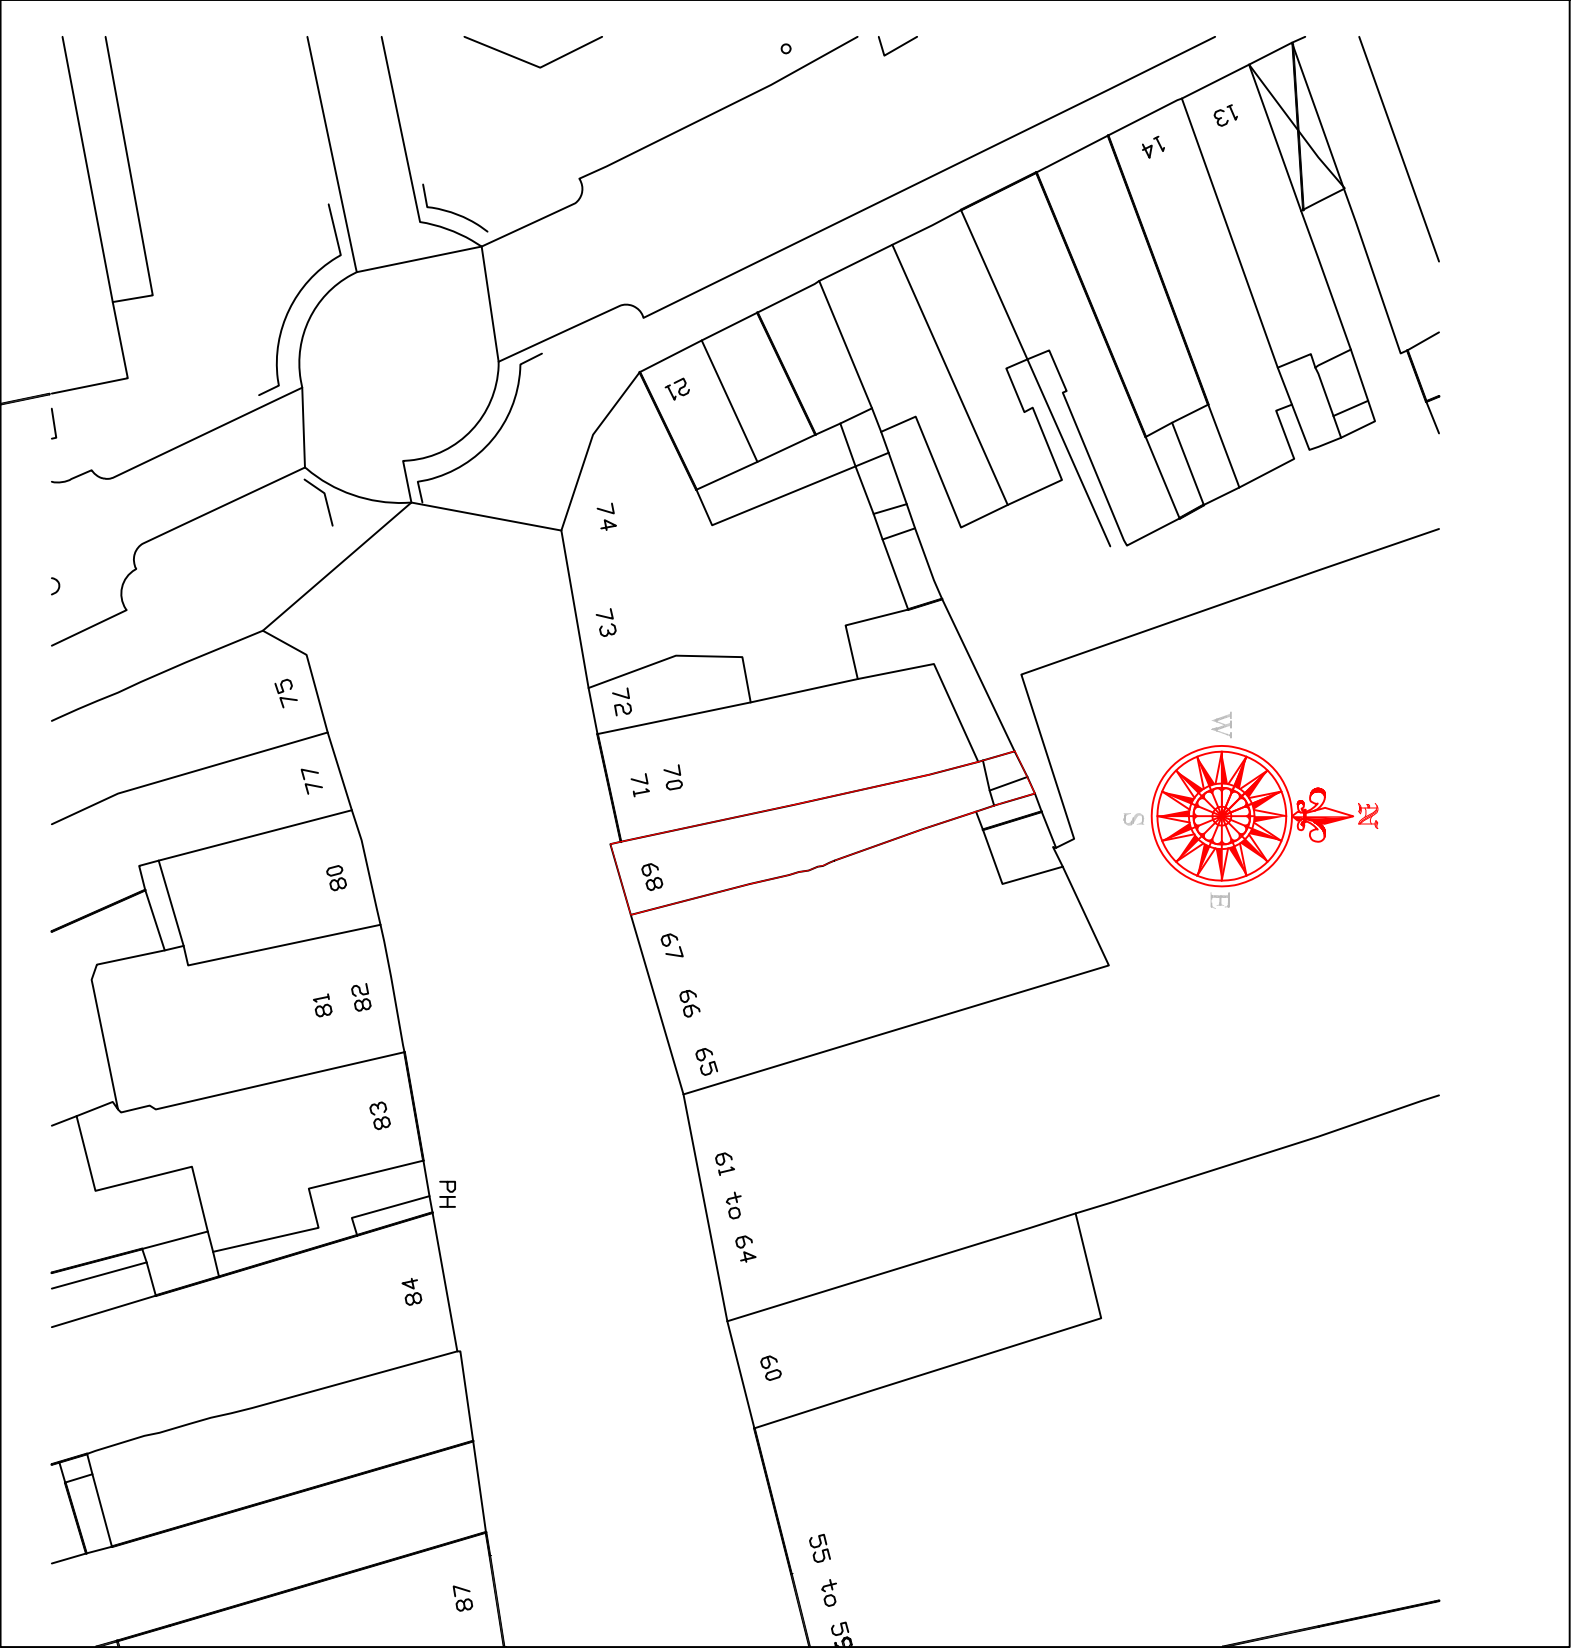

Site Plan 1:500

All dimensions to be checked on site and used in preference to those given or scaled from this drawing, and must be brought to the attention of the surveyor. Copyright of this drawing remains with the designers.