



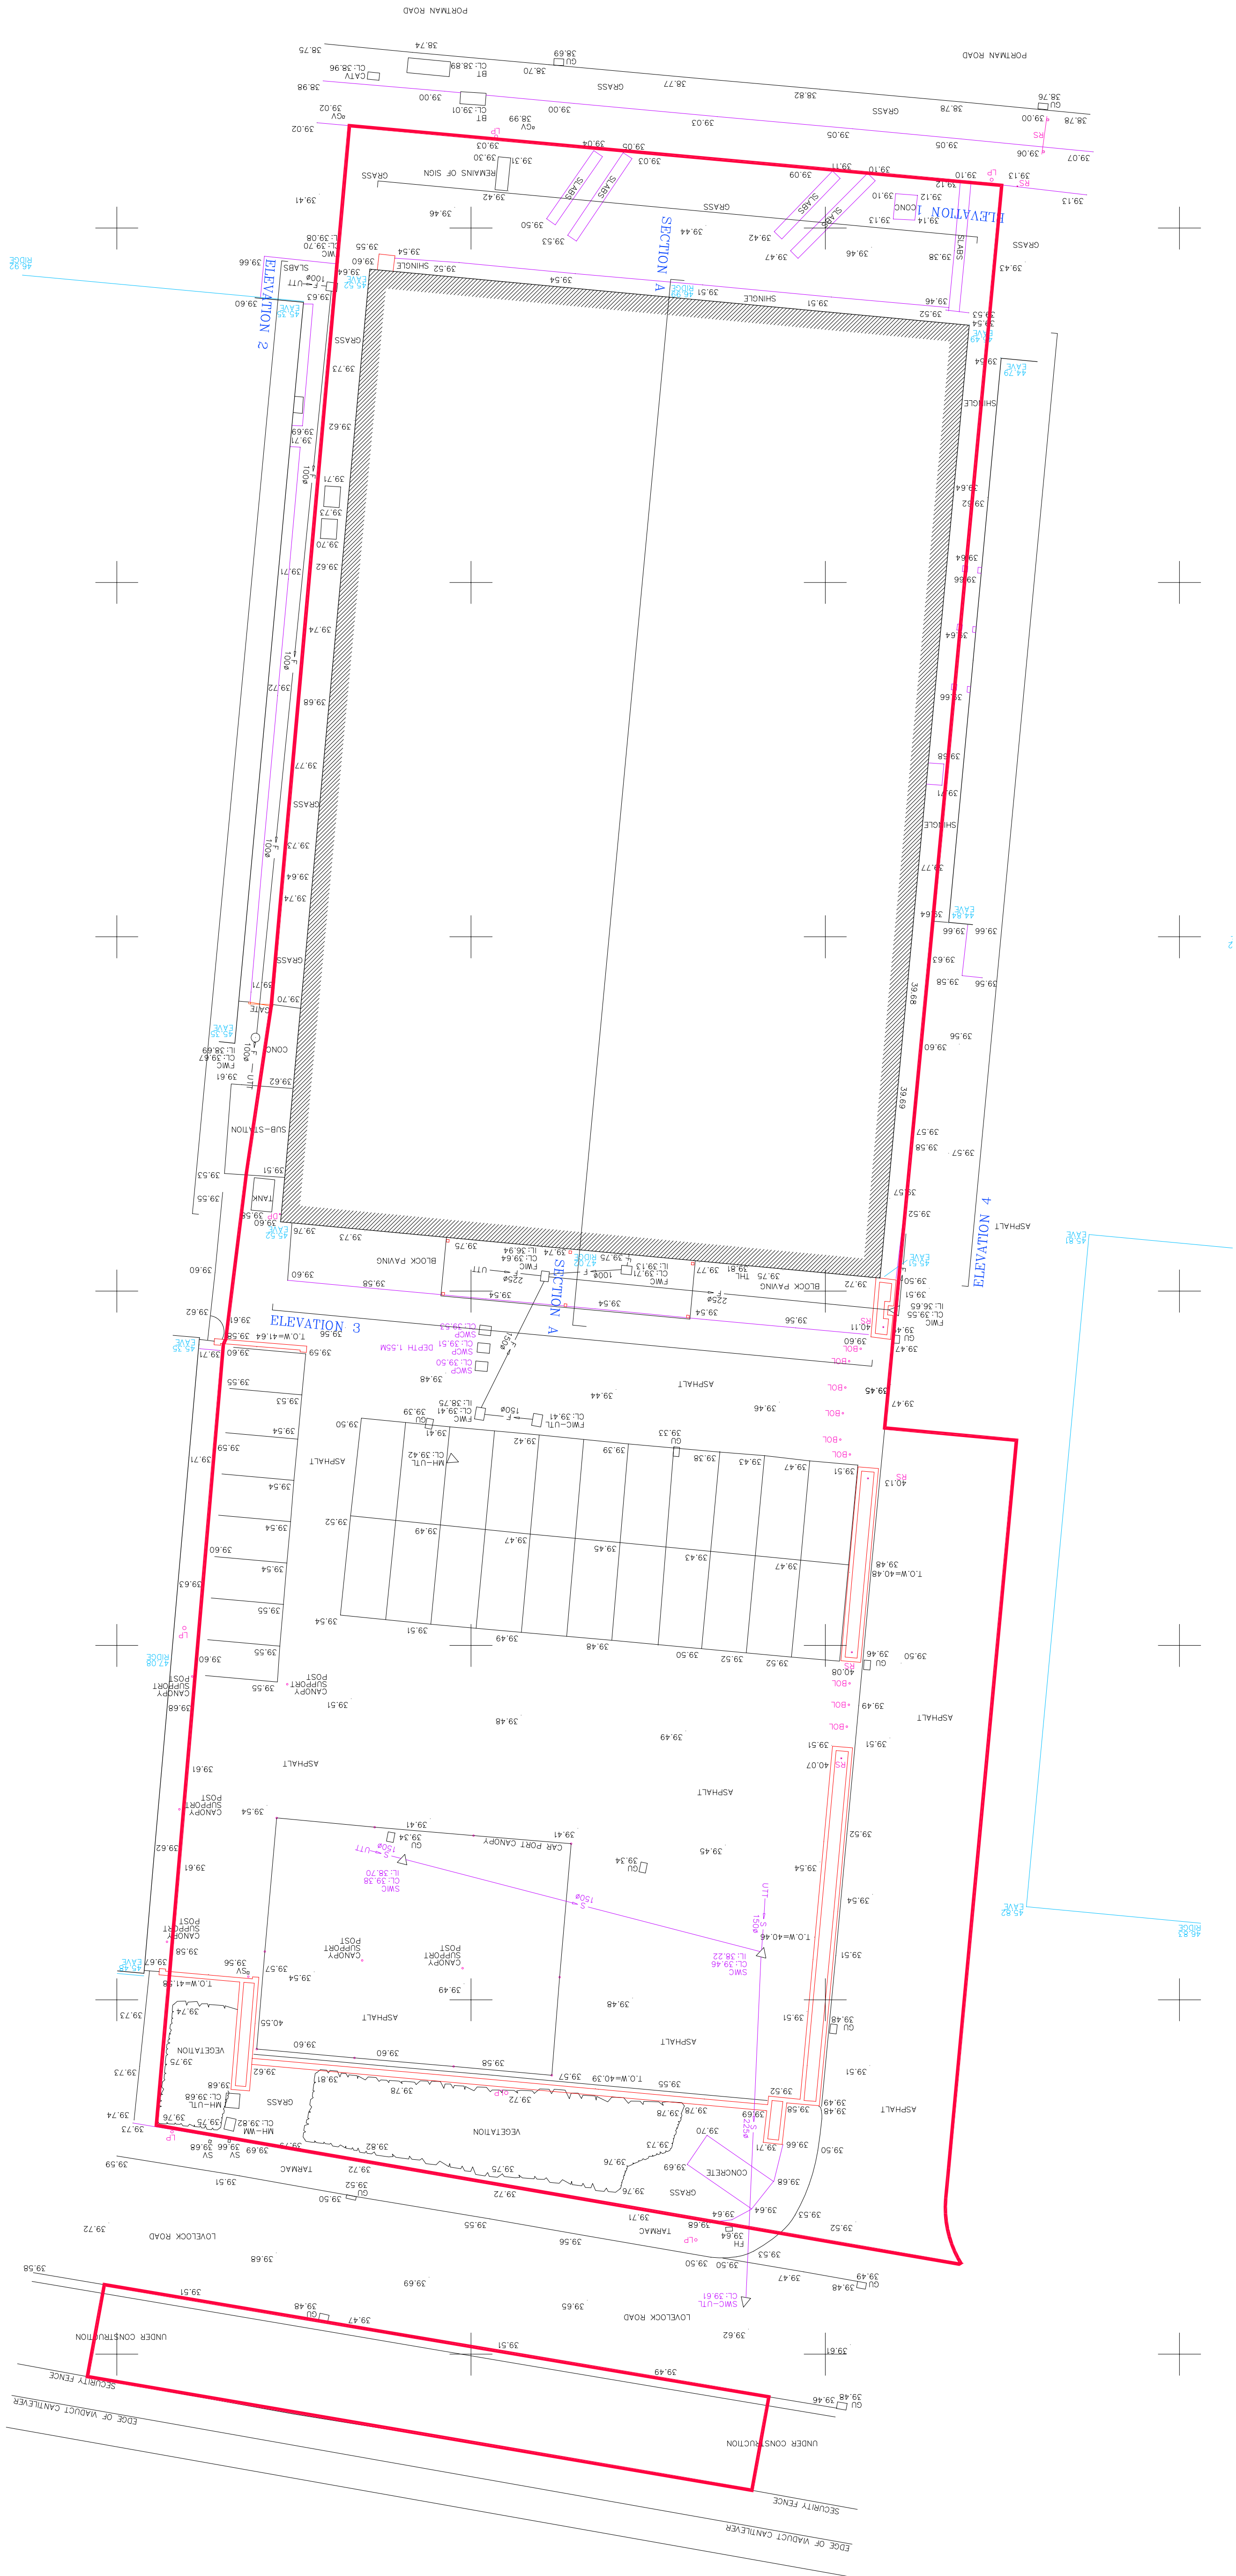

1 SITE PLAN
Topographical Survey
SCALE 1:200

KEY

Application Boundary (4572m²)

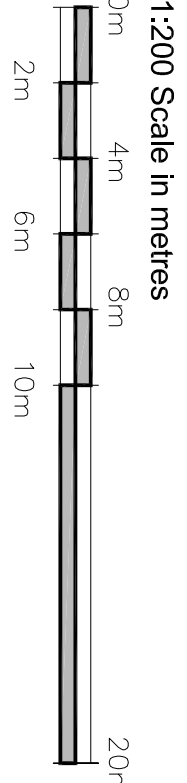

B Site boundary amended		12/01/16	QC
A Site Area Added to Key		05/01/16	QC
Rev	Note	Date	Initial
Status			
Planning Application			
robert rigby architects			
42 Portman Road, Reading, RG30 1FA			
Tel: 0118 857700			
Fax: 0118 857703			
Email: enquiries@rigbyarchitects.com			
Project:			
26 Portman Road			
Reading			
Client:			
The DoStore			
Drawing Title:			
Existing Site Plan			
Scale: 1:200@A1		Dwg No.:	Rev.:
Drawn by: GC		1505 / P-002	B
Date: 18/11/2015			

