



DRAWING NOTES

COPYRIGHT ©
This drawing and the details herein are the copyright of MBH Architects Ltd. and must not be reproduced, altered or passed to any third party without prior written consent.
Do not scale from this drawing.
Any errors or omissions are to be reported to the Architect immediately.
All drawings are to be read in conjunction with the Structural Engineer's drawings and all related Architect's and other Consultant's information.

NORTH SECTION

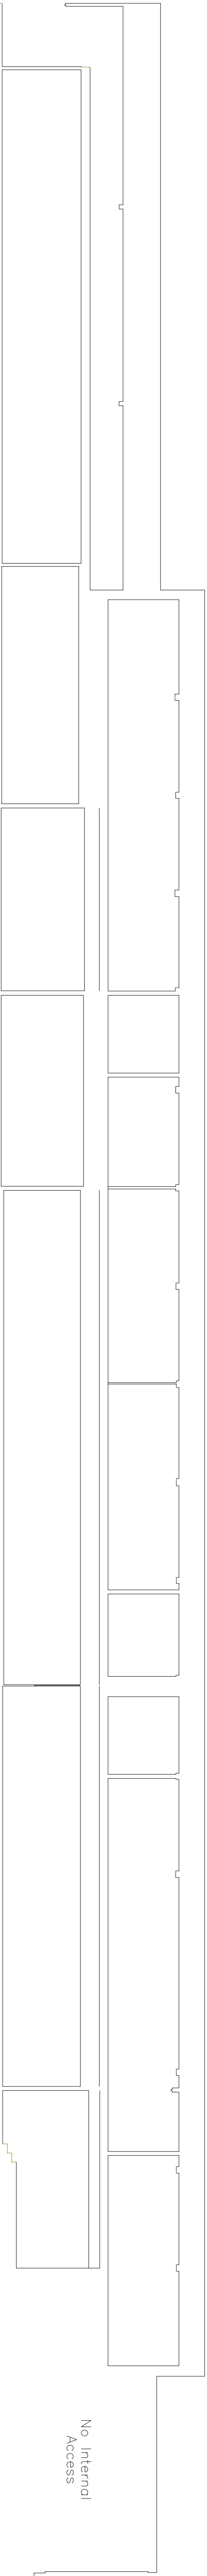


Existing Section A - North
SCALE 1:100 @ A1

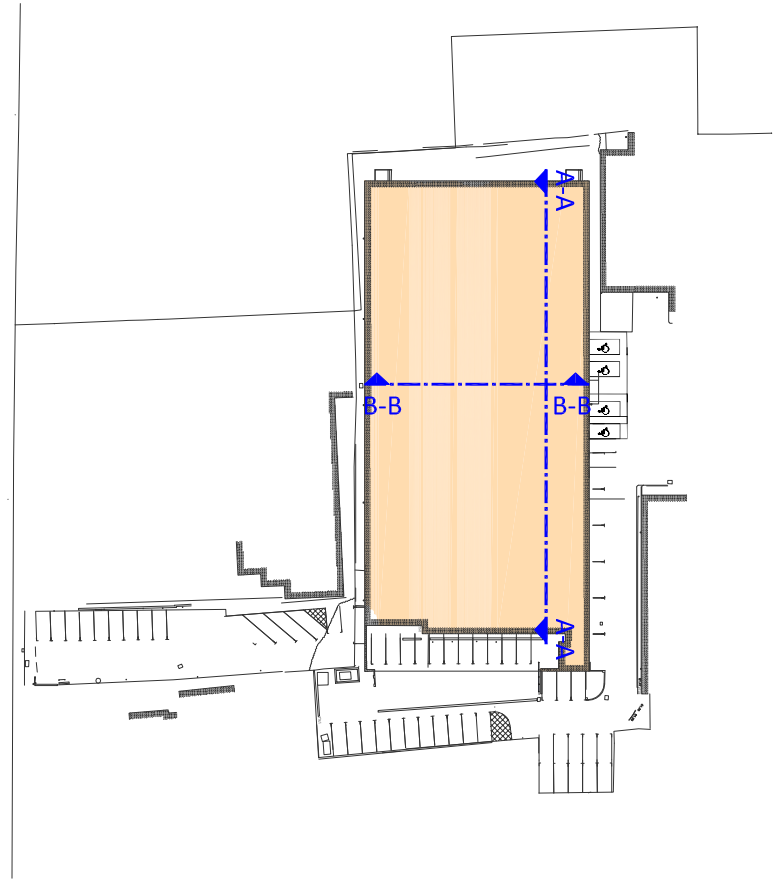


Proposed Site Plan
SCALE 1:1250 @ A1

EAST SECTION

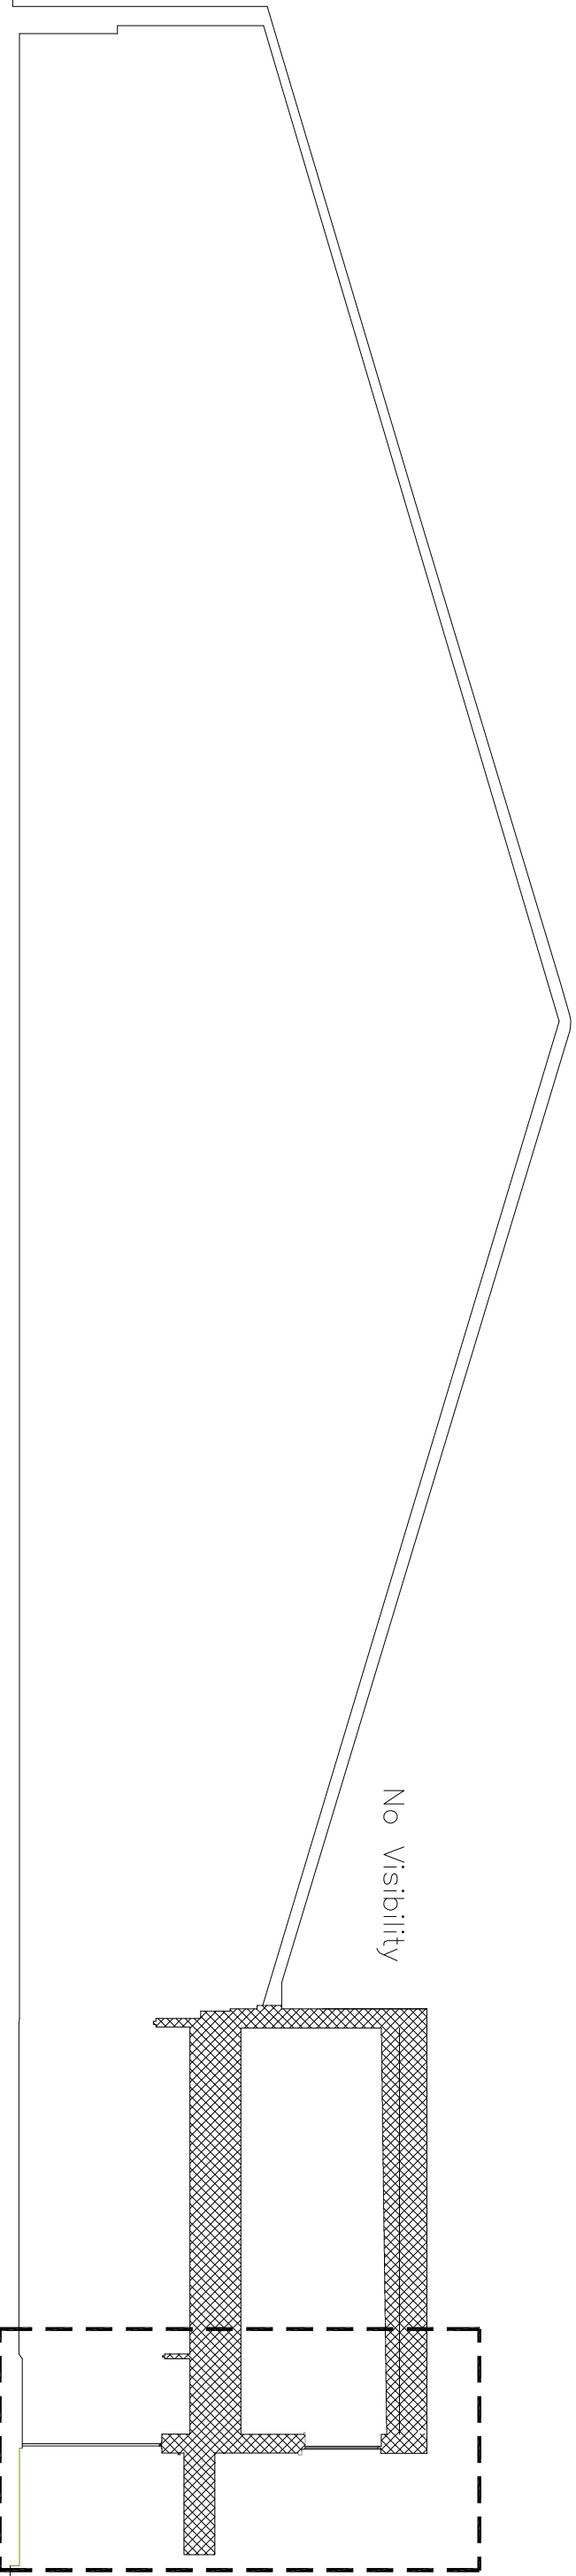

Existing Section B - East
SCALE 1:100 @ A1

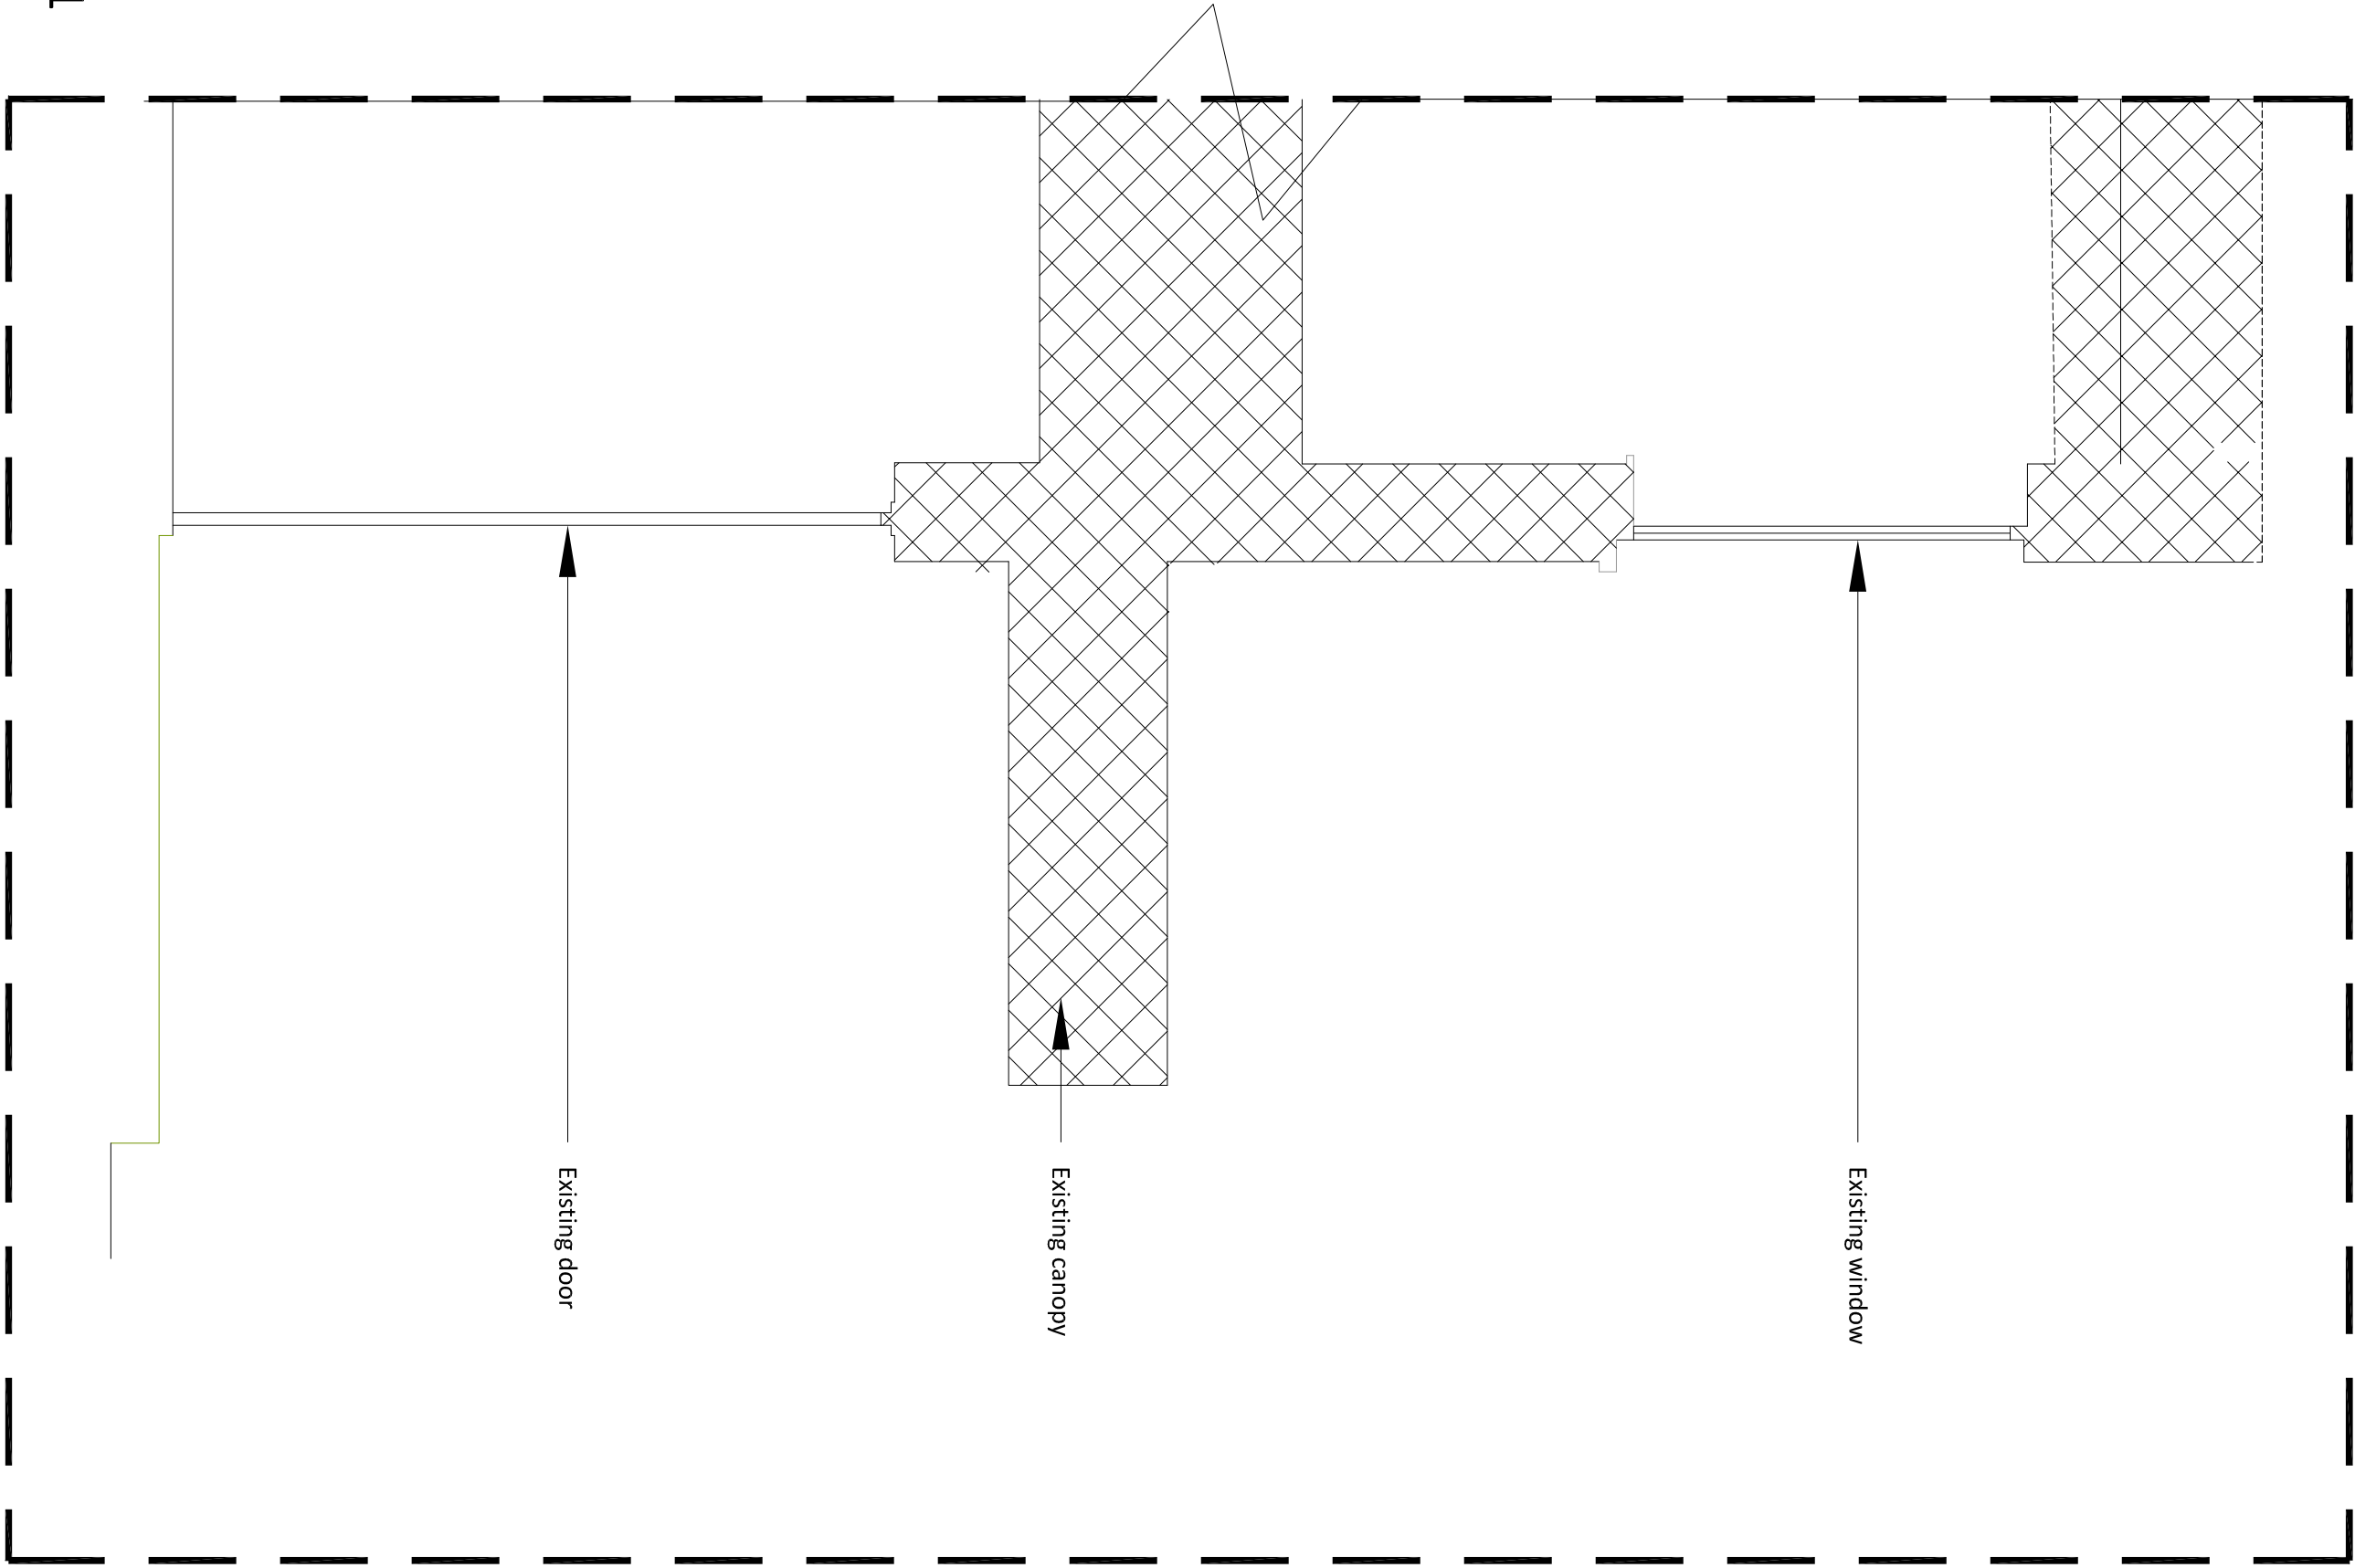

Existing Detail A
SCALE 1:20 @ A1

PLANNING



MBH Architects Ltd.
Rosemount House, Rosemount Avenue, West Byfleet, Surrey, KT14 6LB
www.mbh Ltd.com E: 01932 352 727 F: 01932 351 545

CLIENT
RED KANGAROO

PROJECT
Red Kangaroo-Reading
8 Bridgewater Close,
Reading,
RG30 1JT

DRAWING TITLE
EXISTING SECTIONS

DRAWN BY		DATE	SCALE	PAPER SIZE
SN		21/09/2016	VARIES	A1
CHECKED BY		DRAWING NUMBER		
GG		13078-PL-S01		
		REV.		
		A		