



DRAWING NOTES

COPYRIGHT ©
This drawing and the details herein are the copyright of MBH Architects Ltd and must not be reproduced, altered or passed to any third party without prior written consent.
Do not scale from this drawing.
Any errors or omissions are to be reported to the Architect immediately.
All drawings are to be read in conjunction with the Structural Engineer's drawings and all related Architect's and other Consultant's information.

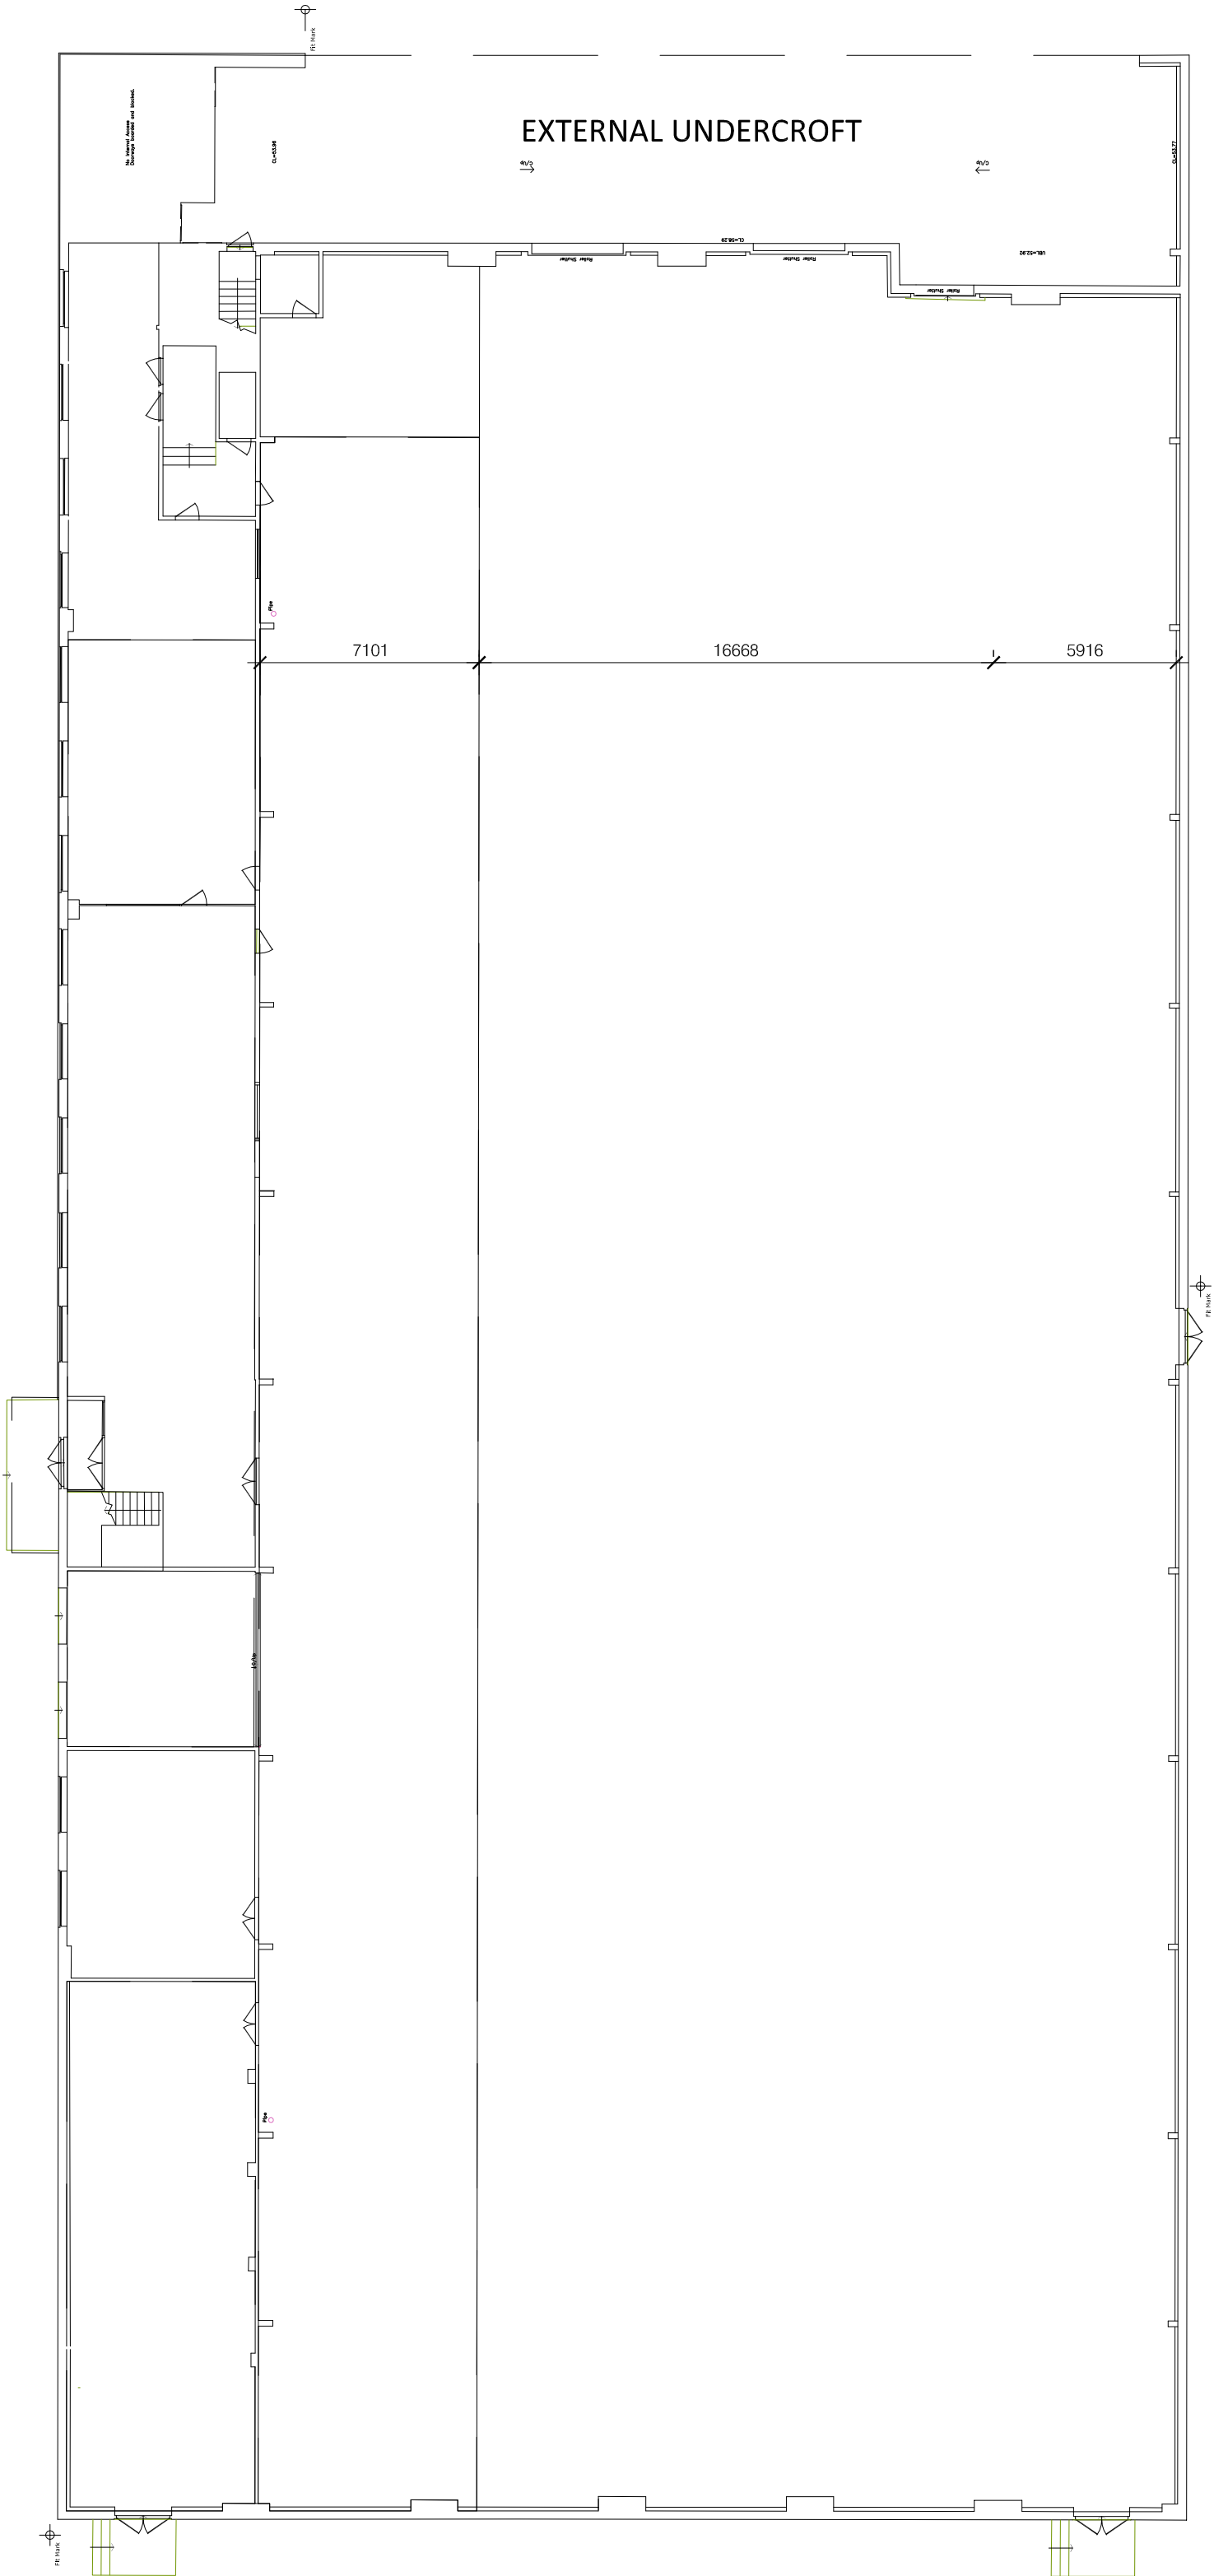

Existing Ground Floor Plan


SCALE 1:200 @ A1

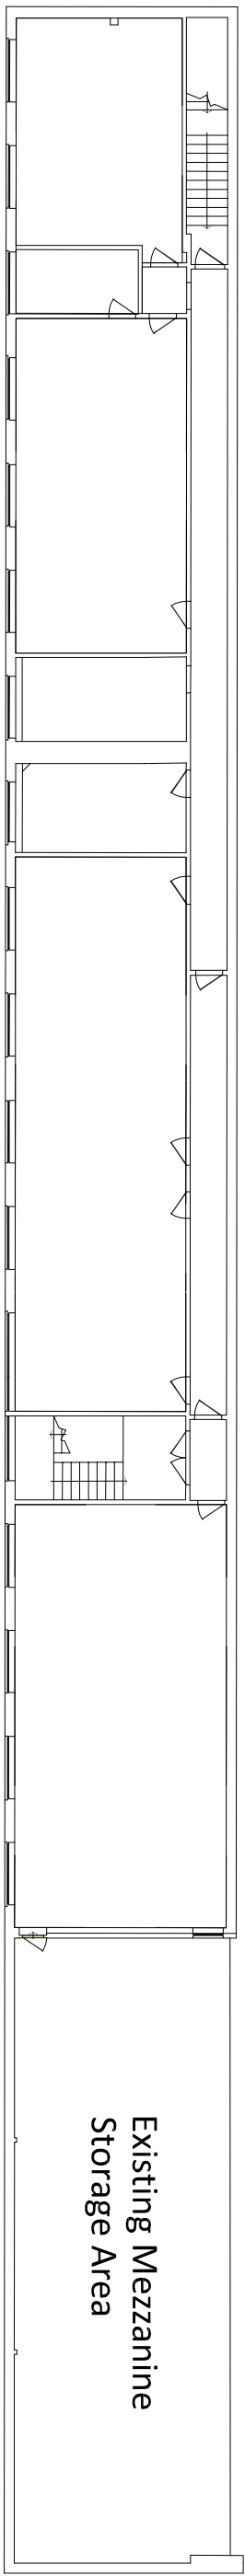

Existing First Floor Plan

SCALE 1:200 @ A1

SCALE BAR 1:200@A1

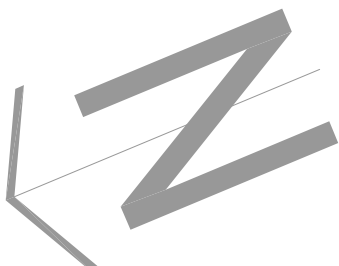

PLANNING

REVISION NOTES
Rev. A - 21/09/2016 (SN/GG) Minor annotations added. Scale annotated correctly.



MBH Architects Ltd
Rosemount House, Rosemount Avenue, West Byfleet, Surrey, KT14 6LB
www.mbhld.com E: 01932 352 727 F: 01932 351 545

CLIENT
RED KANGAROO

PROJECT

8 BRIDGEWATER CLOSE
READING
RG30 1JT

DRAWING TITLE
Existing Ground/First Floor Plans

DRAWN BY	DATE	SCALE	PAPER SIZE
SN	20/09/2016	1:200	A1
CHECKED BY	DRAWING NUMBER	REV	
GG	13078-PL-001	A	