
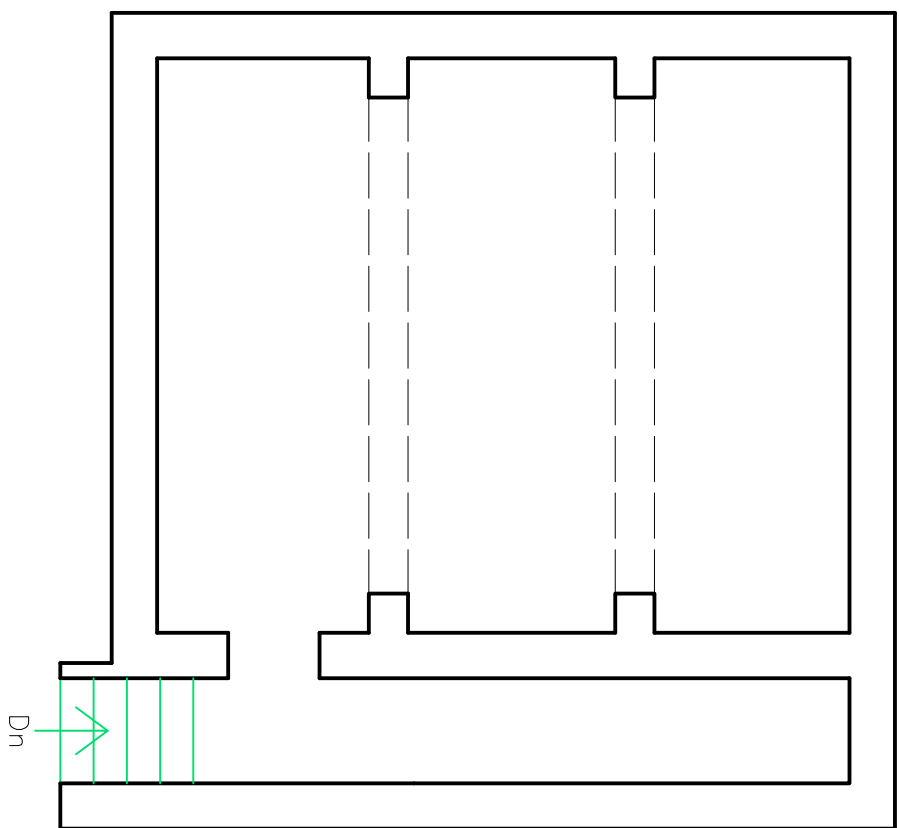
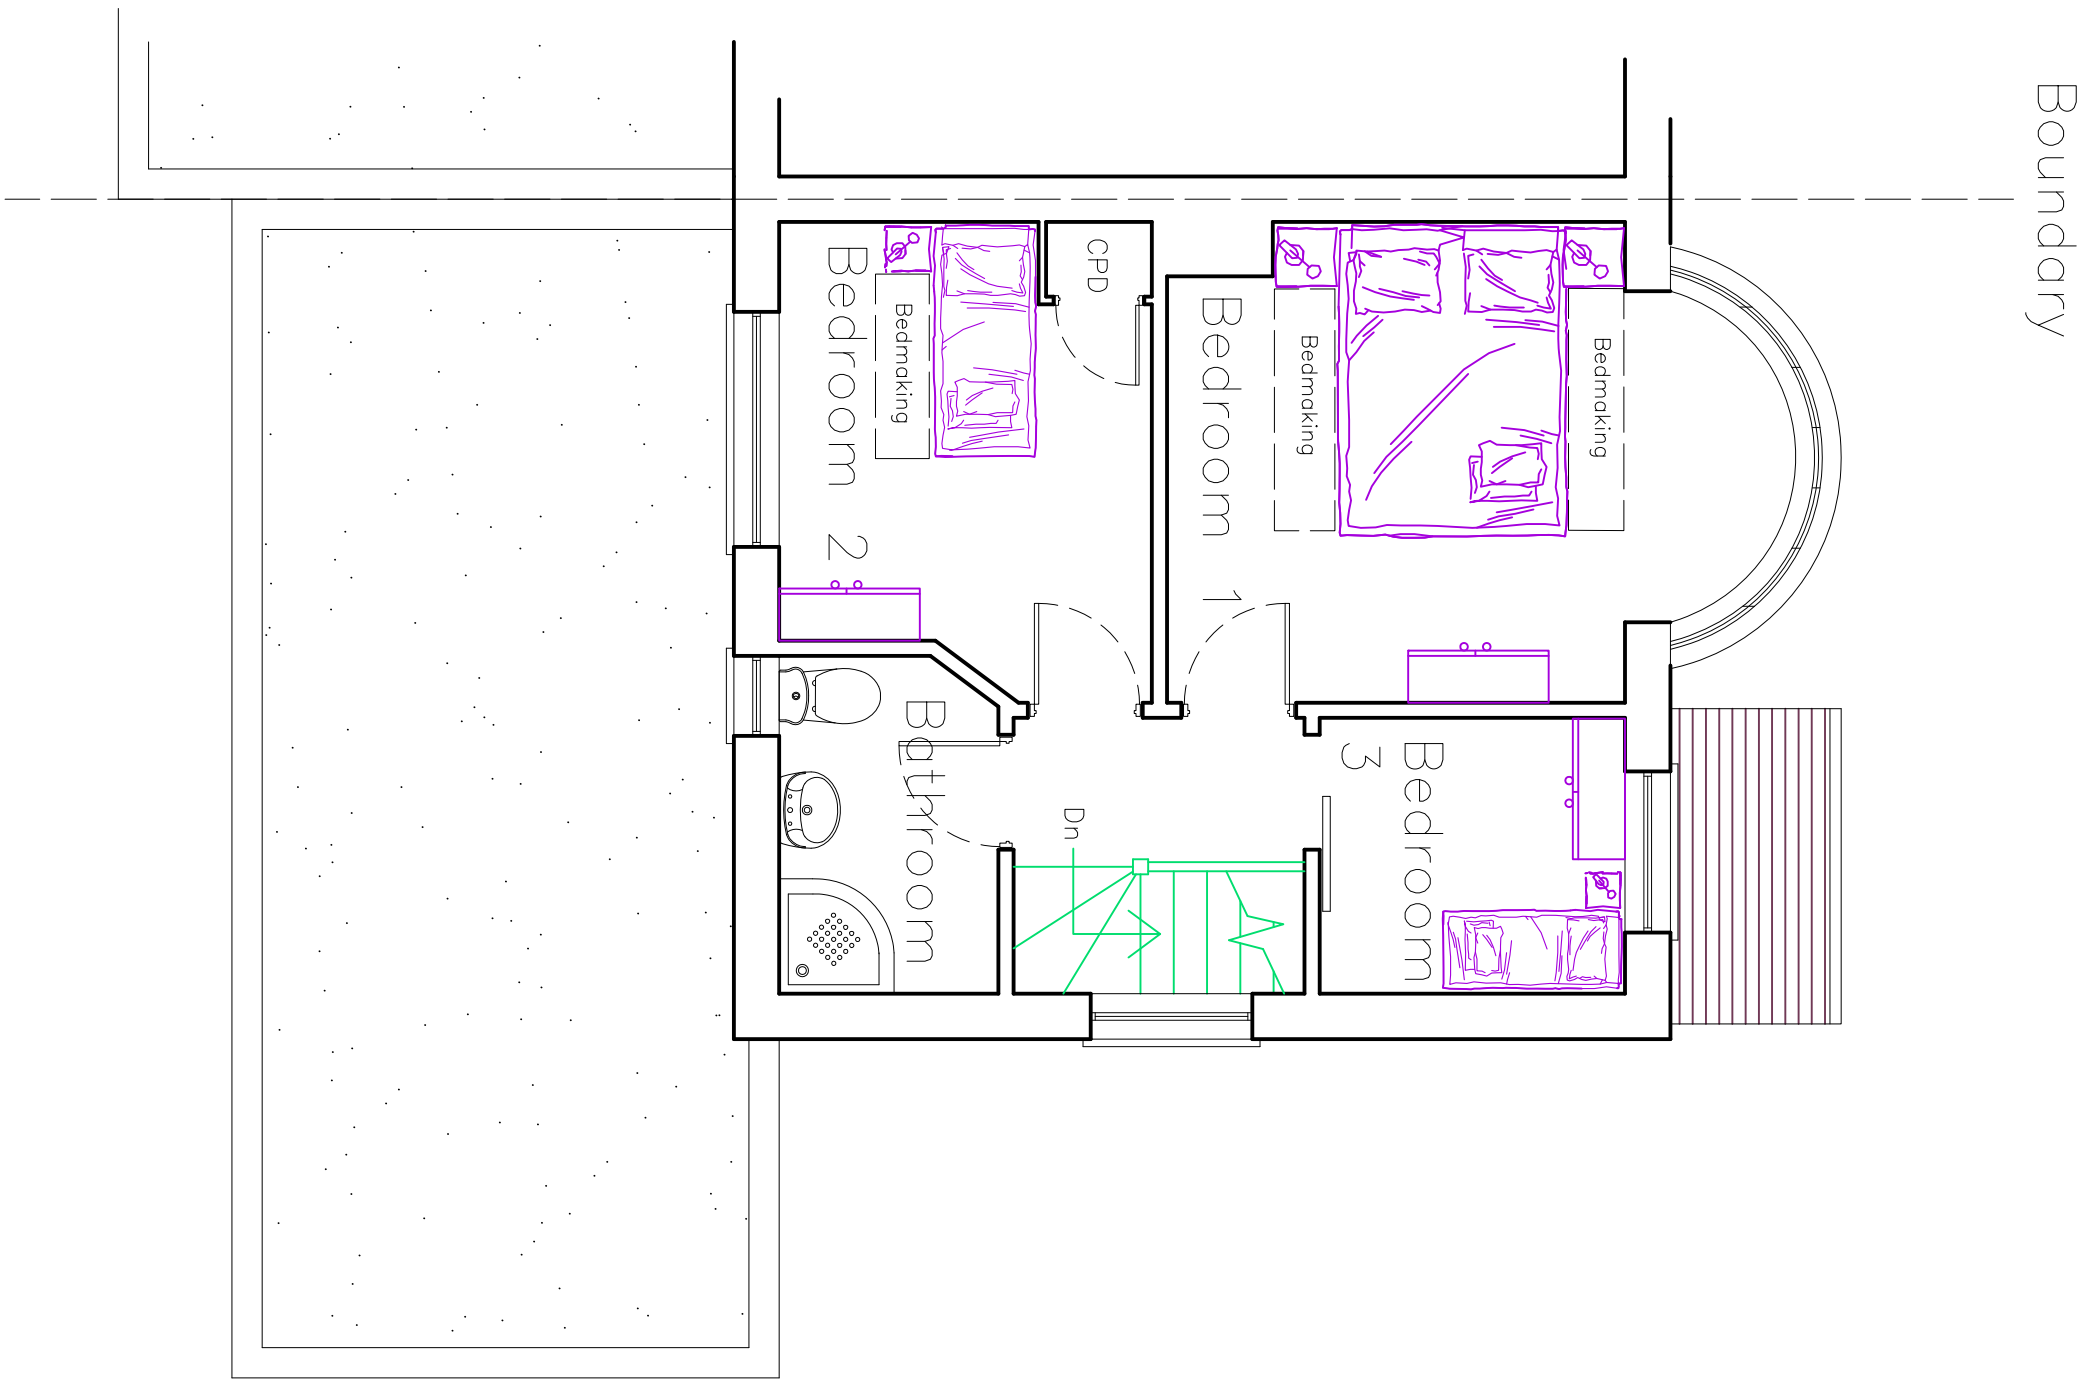


NOTE:
THIS DRAWING MUST NOT BE USED FOR CONSTRUCTION UNLESS
MARKED SO.
THE CONTRACTOR MUST WORK FROM DIMENSIONS ONLY, DO NOT
SCALE.
ANY DISCREPANCY MUST BE REPORTED THE ARCHITECT
IMMEDIATELY.
THIS DRAWING TO BE READ IN CONJUNCTION WITH ALL RELEVANT
ARCHITECTS AND ENGINEERS DRAWINGS.

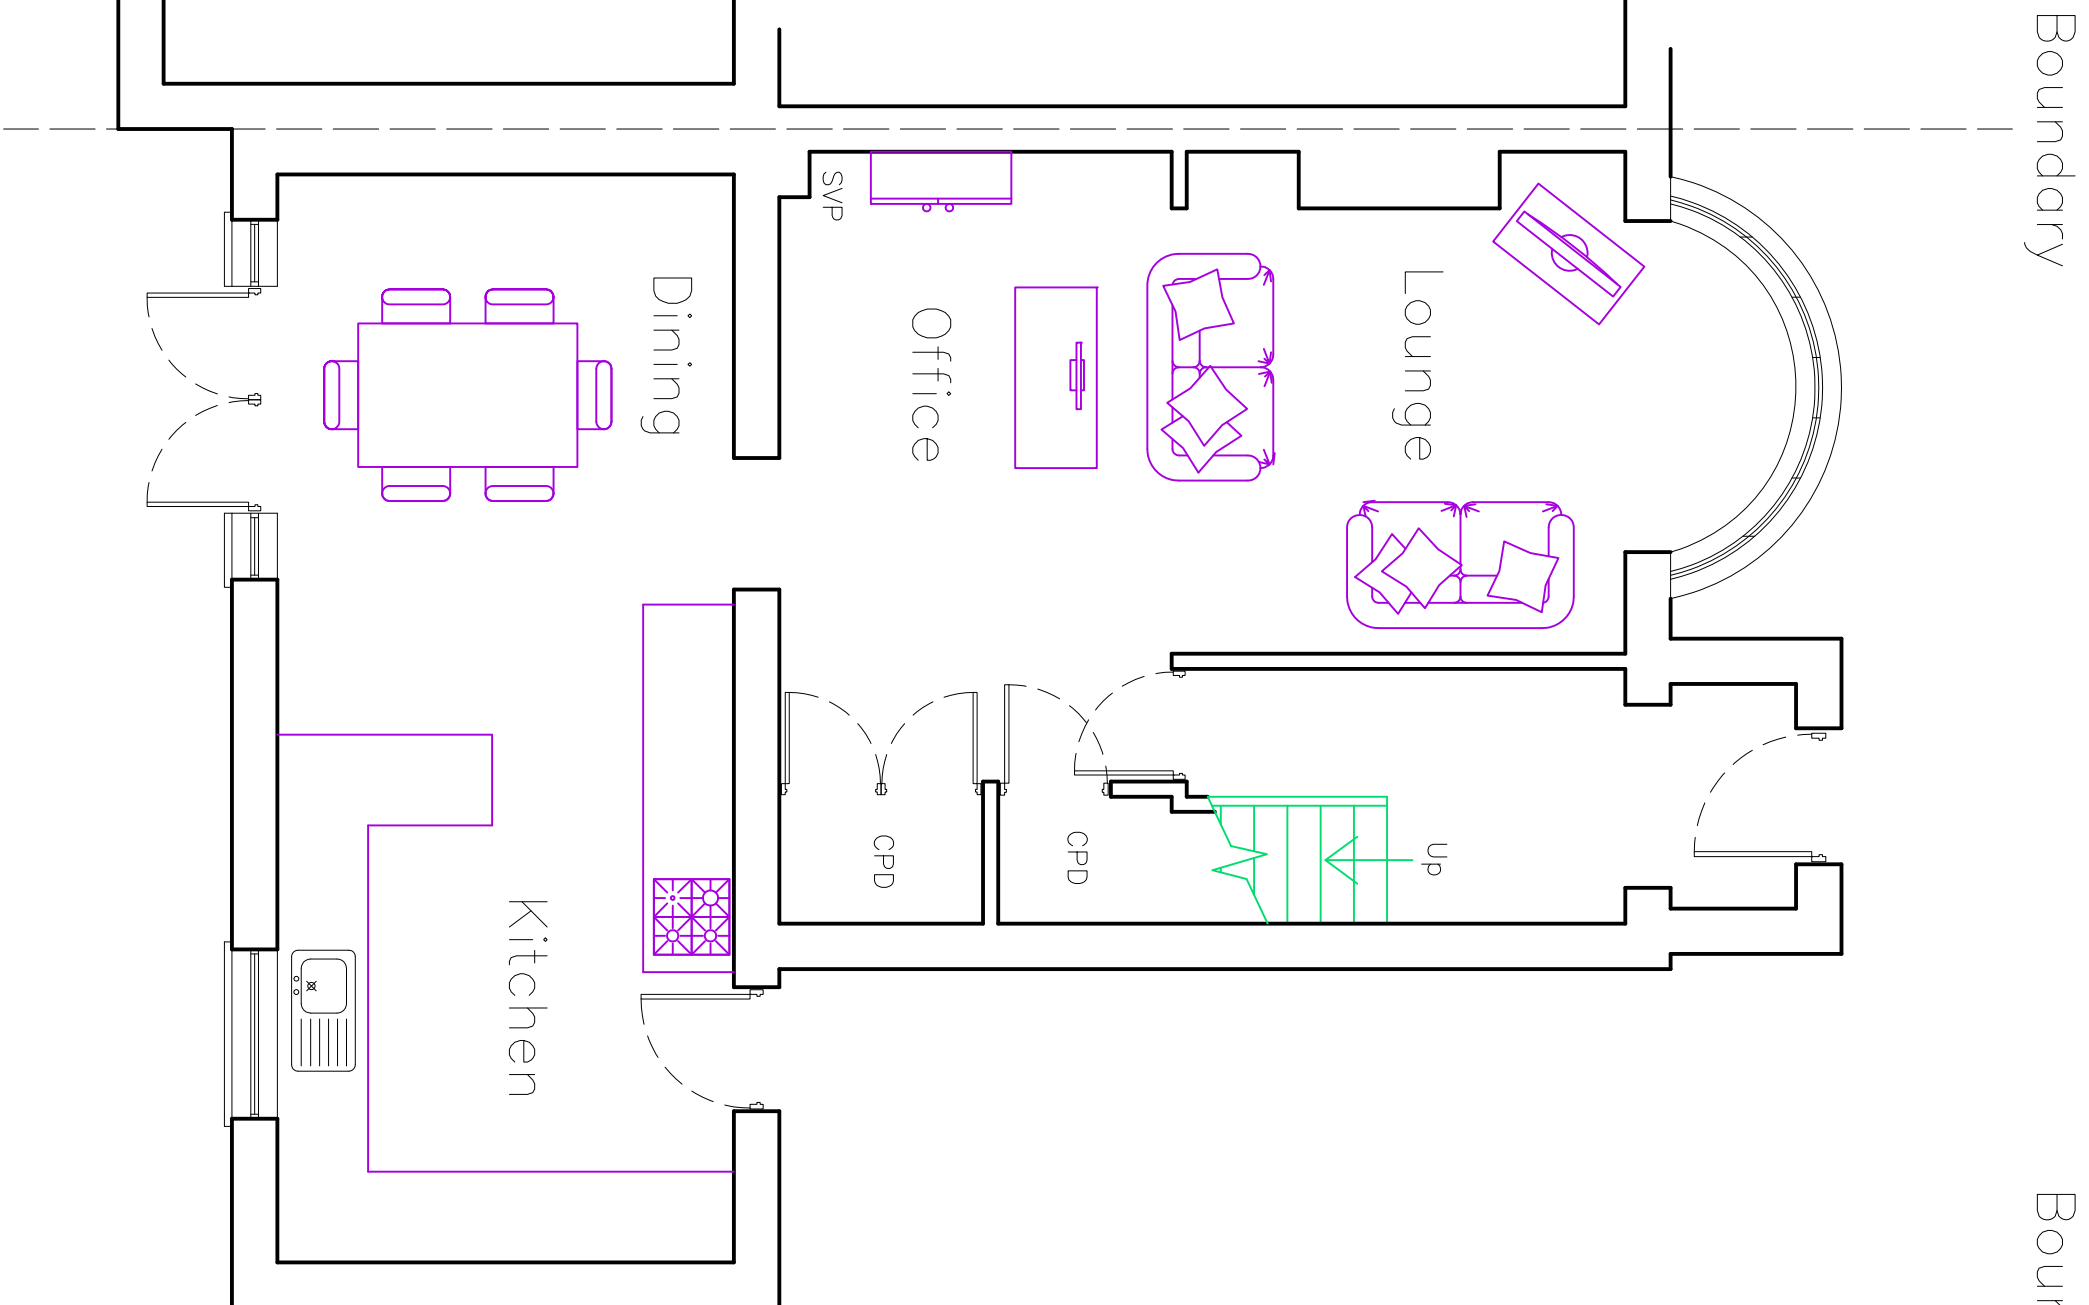

Existing Ground Floor


Existing First Floor

Existing Bomb Shelter

0 1 2 3 4 5 Metres

Scale Bar

(1:500000, 1:2000, 1:500)

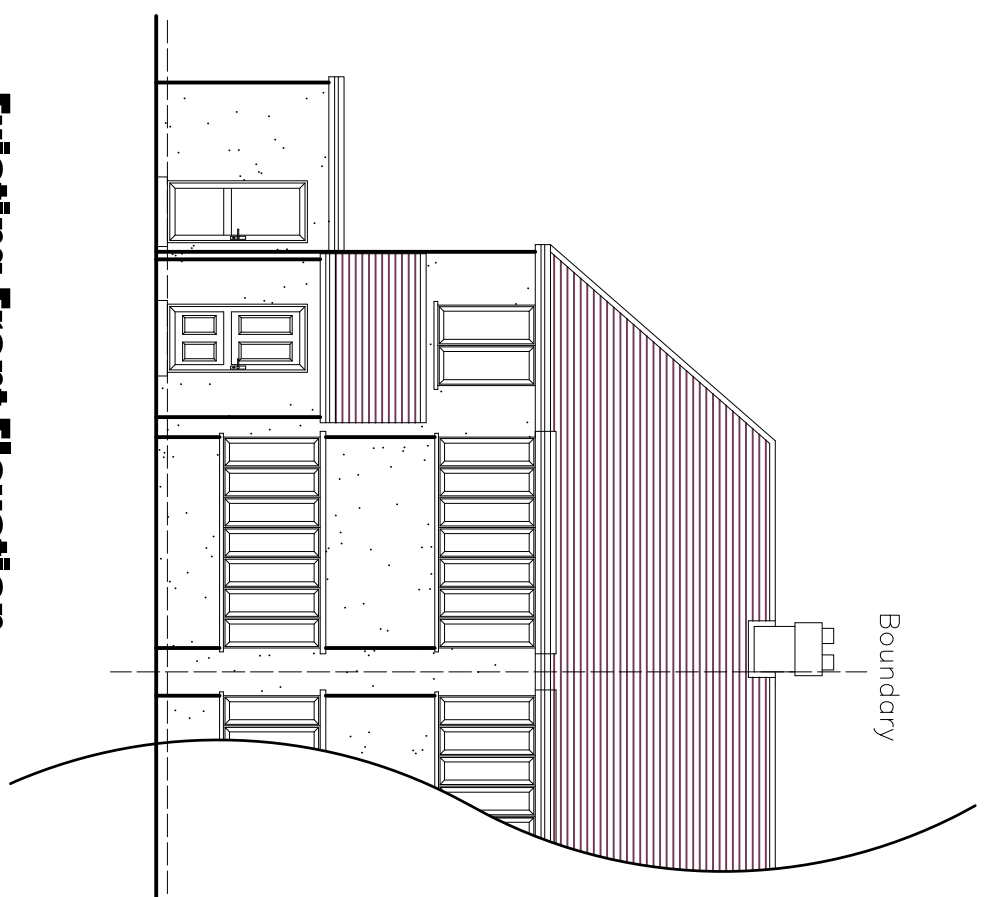


Existing Front Elevation

(1:500000, 1:2000, 1:500)

0 1 2 3 4 5 Metres


Scale Bar

(1:500000, 1:2000, 1:500)

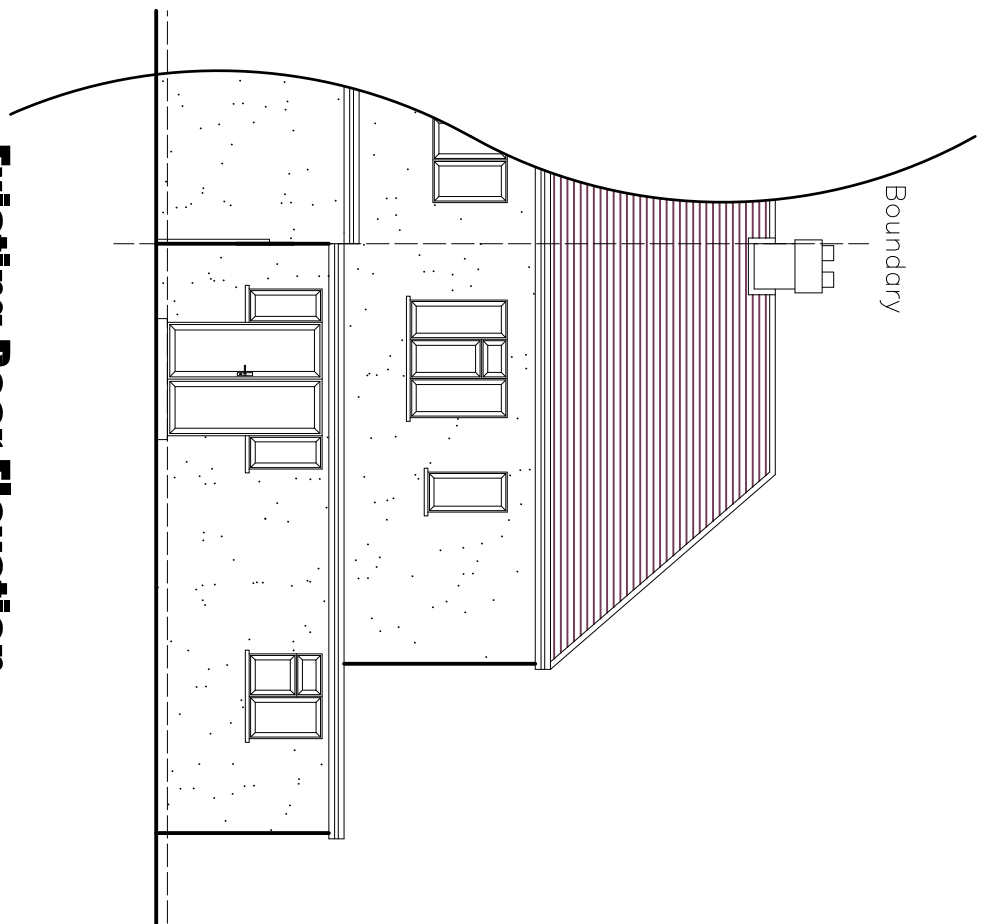


Existing Rear Elevation

(1:500000, 1:2000, 1:500)

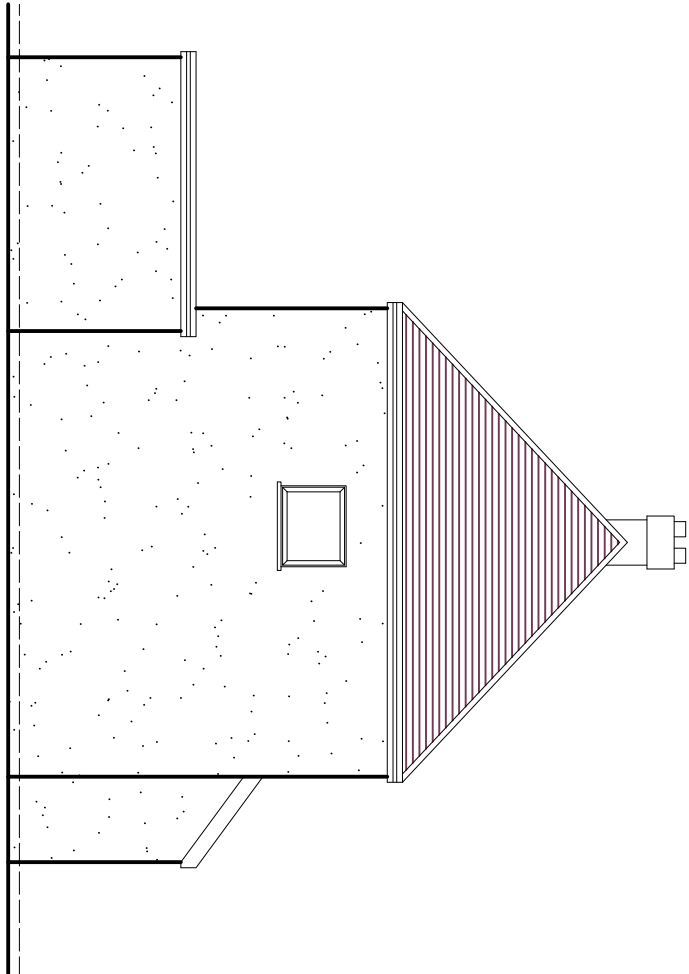


Existing Side Elevation

(1:500000, 1:2000, 1:500)

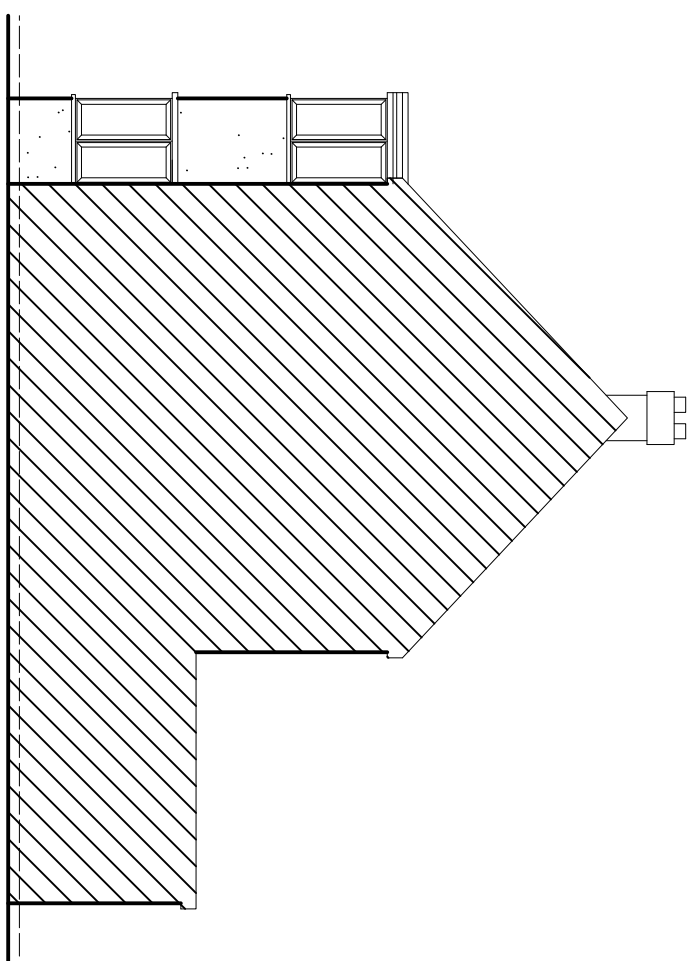

Existing Side Elevation

(1:500000, 1:2000, 1:500)

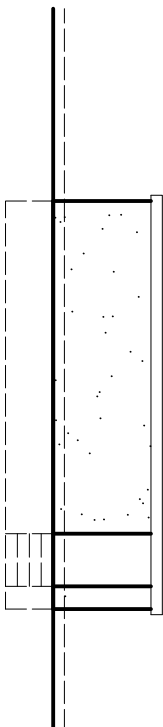

Existing Bomb Shelter Side Elevation

(1:500000, 1:2000, 1:500)

Rev Date Description

Home Planning SW

39A High Street
Purtlehead
BRISTOL
BS20 9DA
Tel: 0117 244 6204

Project

12 Barnsdale Road
READING
RG2 7JN

Drawing Title
**Existing Plans &
Elevations (Revision E)**

Scale	As Shown	Job Number
Date	June, 2016	Drawing Number
Drawn		PL01
Checked		
T. Rayner	SWM	