






SOUTH REAR ELEVATION

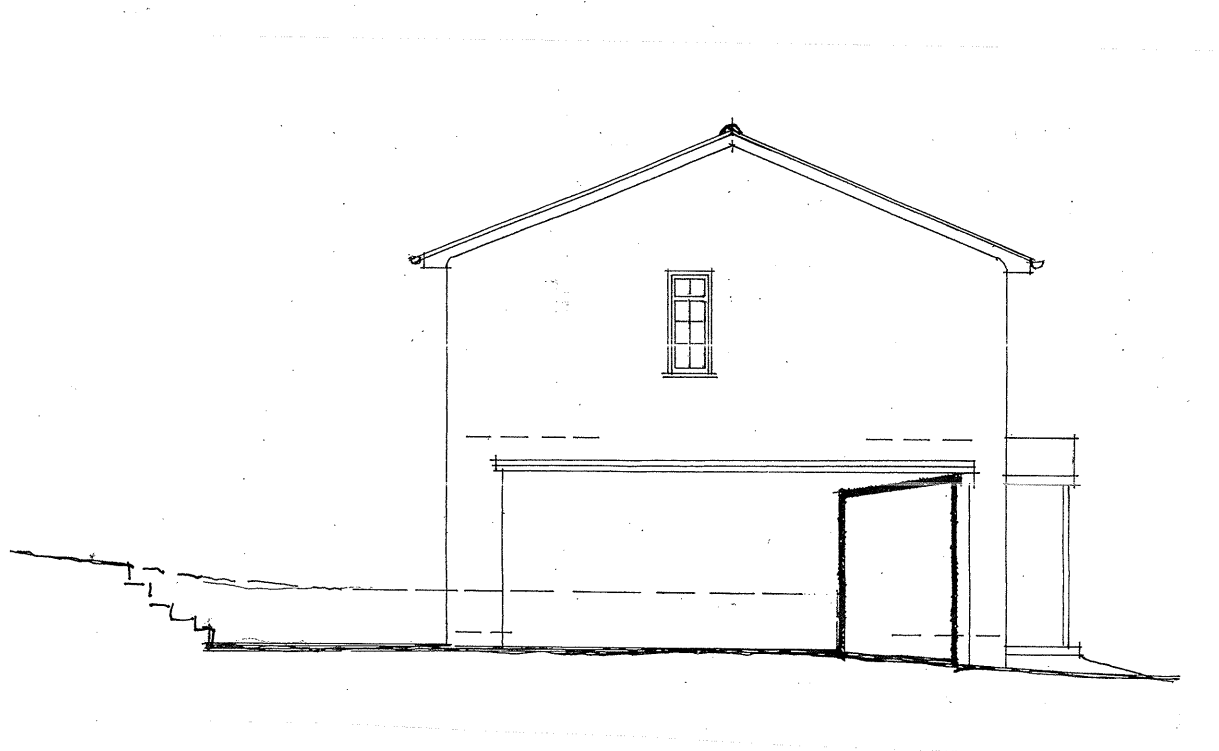


EAST SIDE ELEVATION

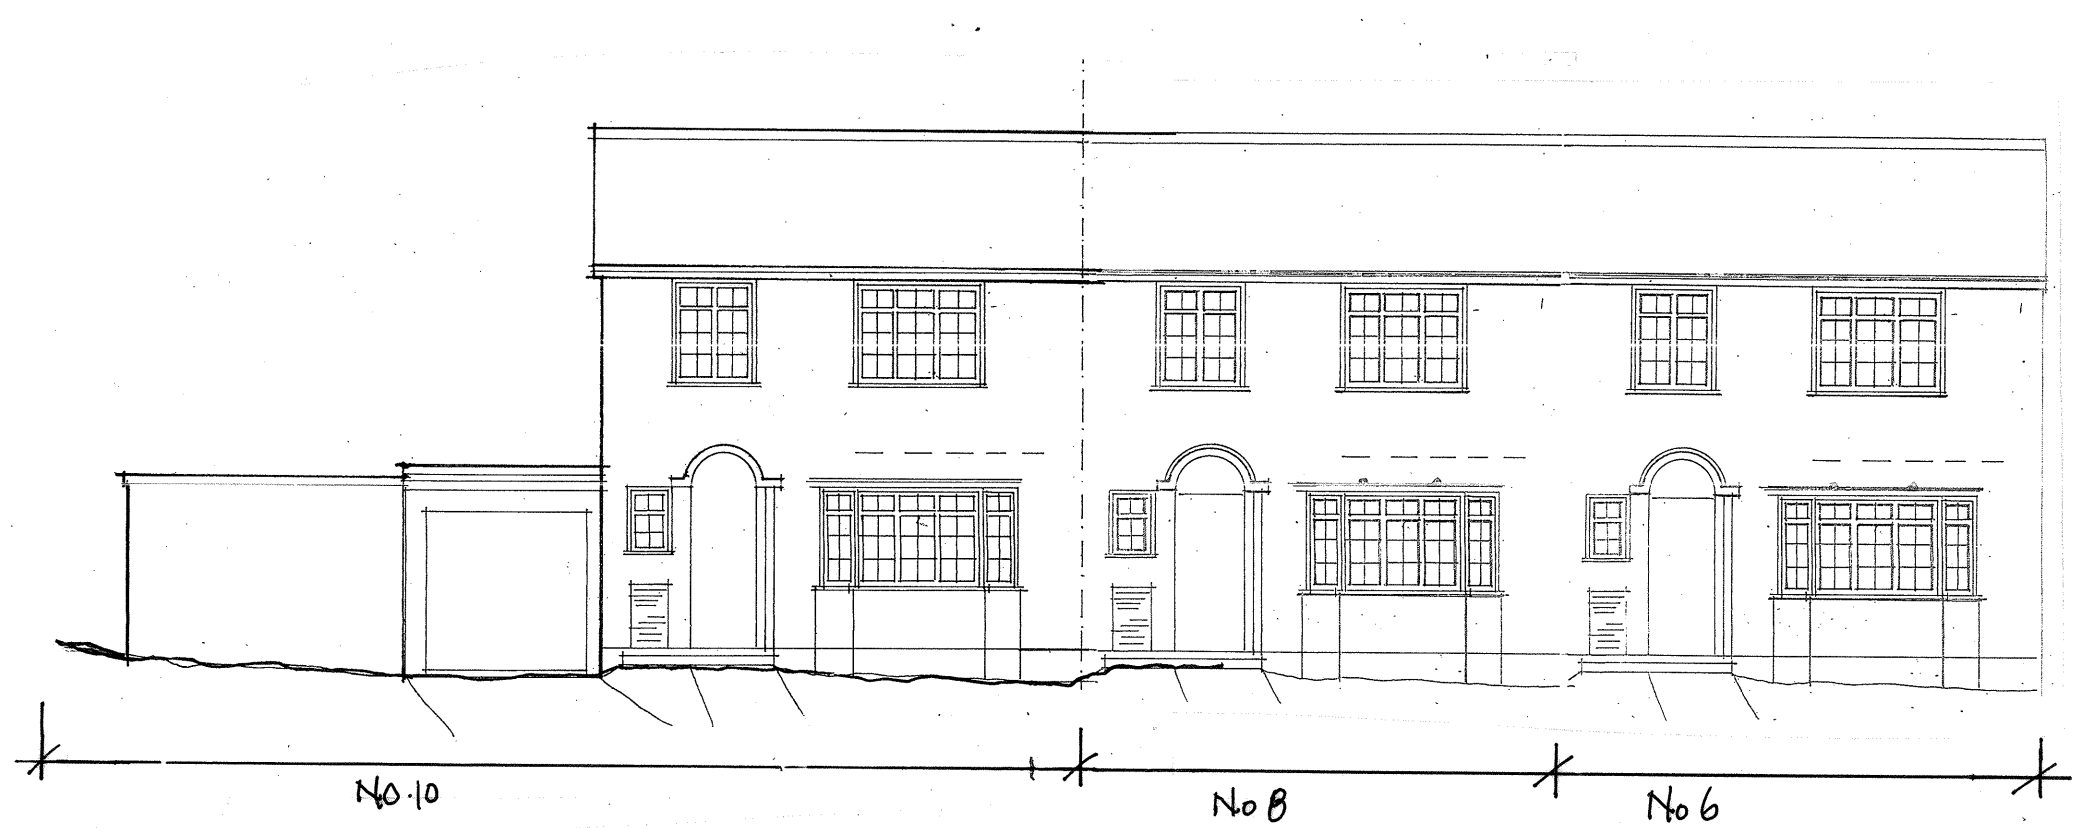


NORTH FRONT ELEVATION

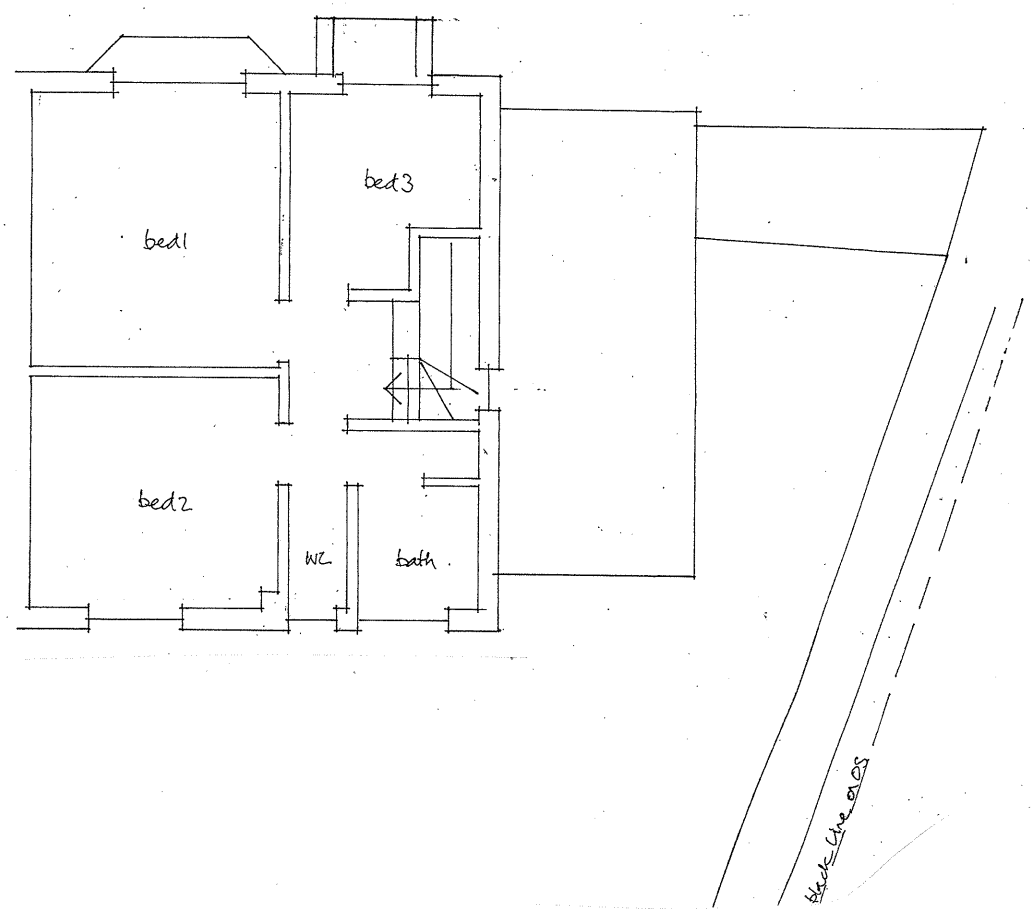

FIRST FLOOR

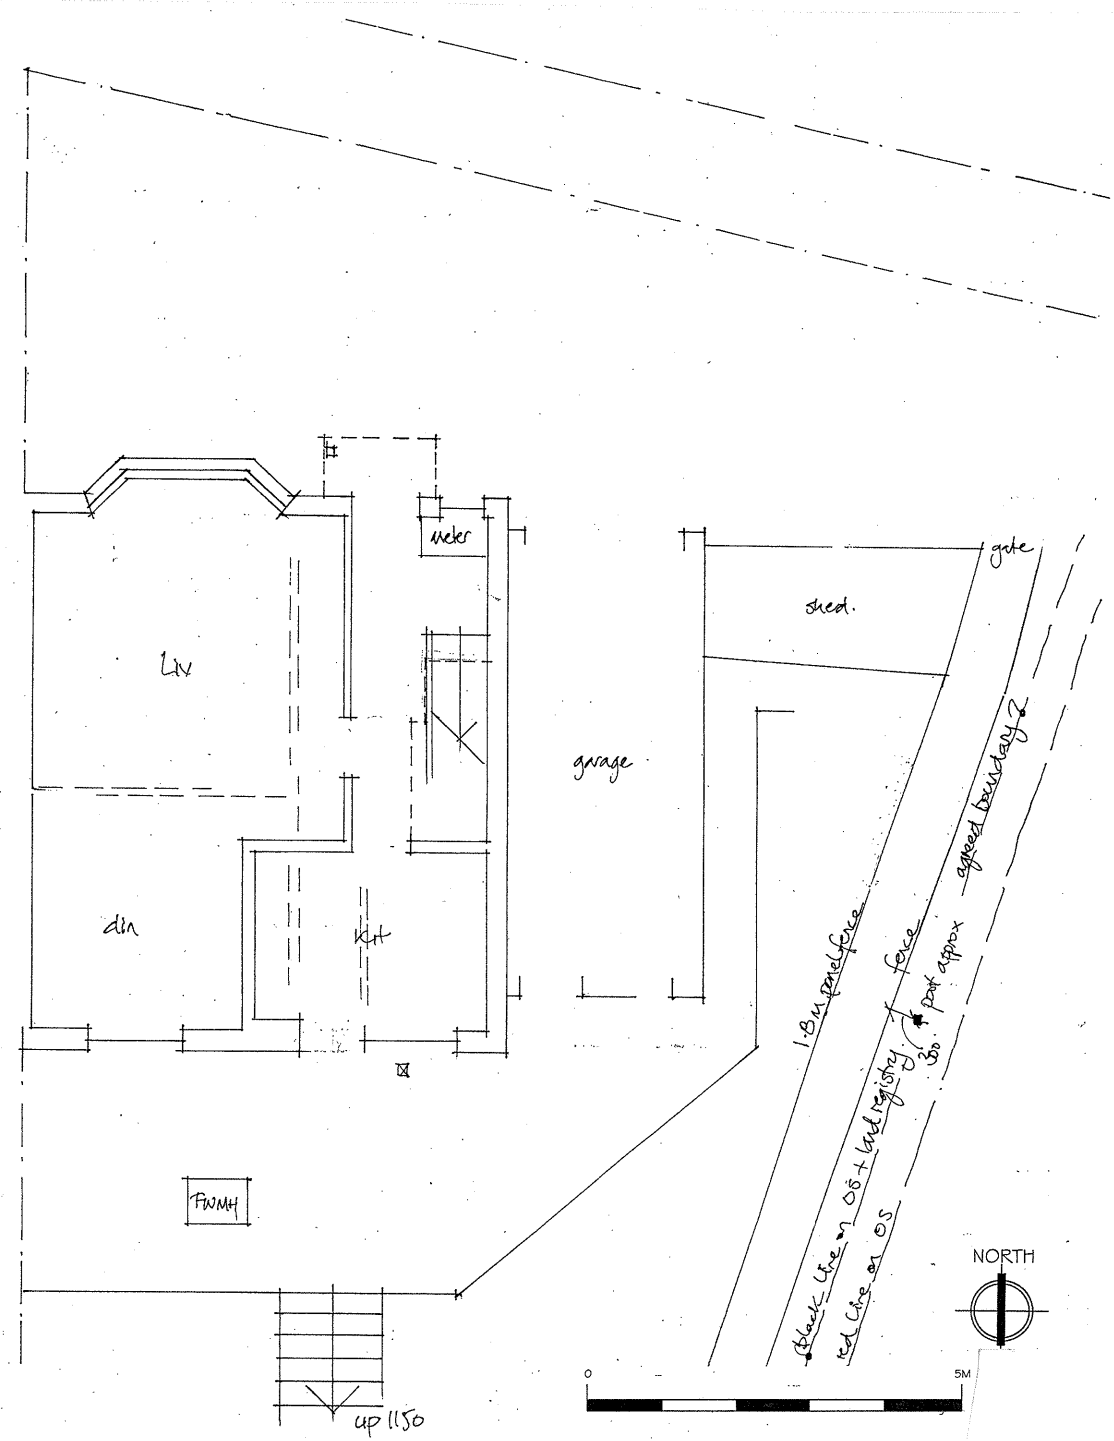

GROUND FLOOR

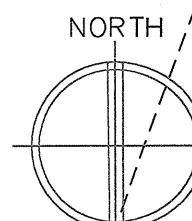

SITE 1:100



HELEN HIRST

10 WOOD GREEN CLOSE  
READING  
RG30 2AW

PROPOSED TWO STOREY  
SIDE EXTENSION

AS EXISTING

**owens galliver architects**

10 HIGH STREET PANGBOURNE READING BERKS RG8 7AB  
Tel 0118 984 1344 Fax 0118 984 1389  
oqa@owensgalliver.co.uk

|       |           |             |
|-------|-----------|-------------|
| date  | JUN.16    |             |
| scale | 1:100 uno | 15-1602/100 |
| drawn |           |             |