




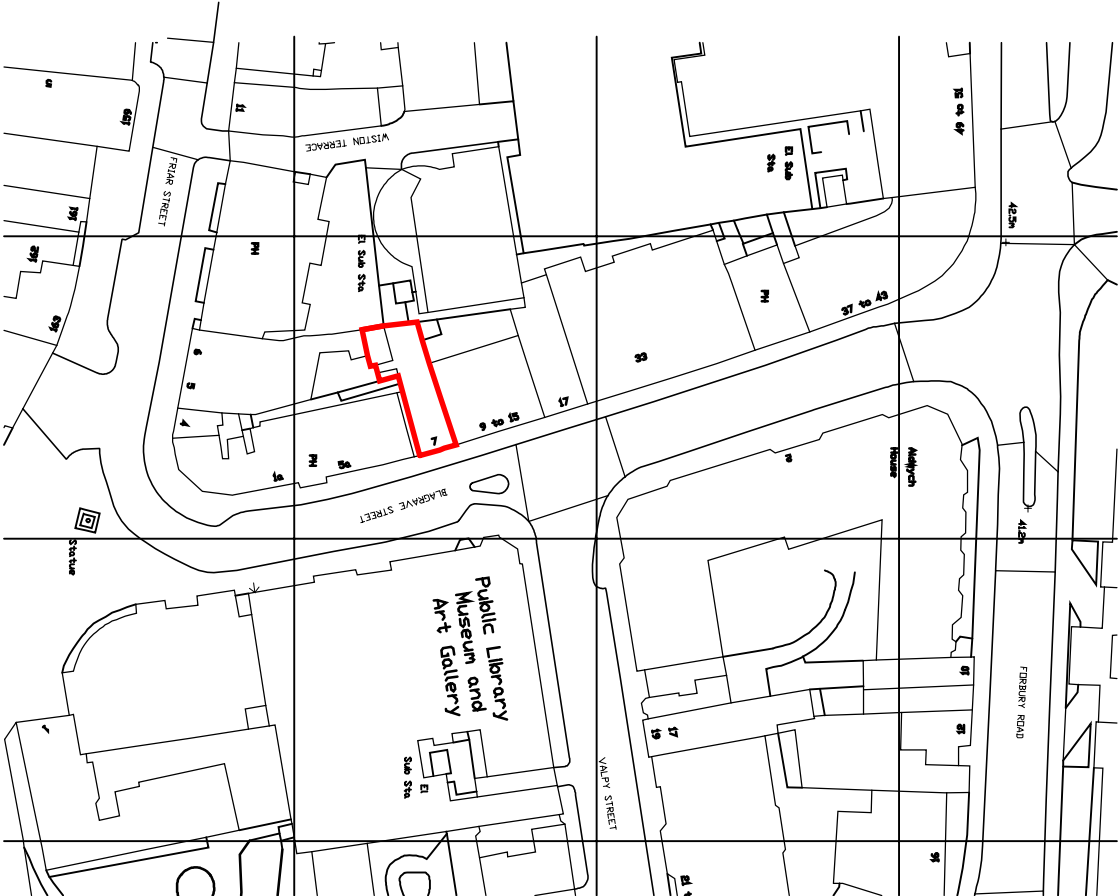

SITE PLAN
SCALE: 1:500 @A2

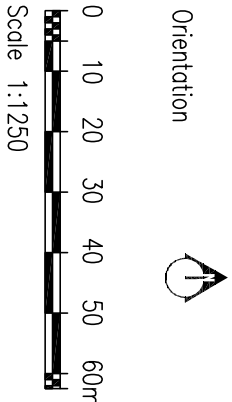

LOCATION PLAN
SCALE: 1:1250 @A2

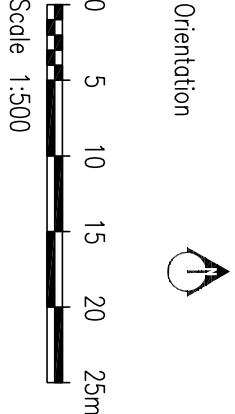

DAVID CLARKE ASSOCIATES

Architects · **Engineers** · **Energy Consultants**

6 Moorfield Road Orpington Kent BR6 0HQ
T +44 (0)20 8332 9896 F +44 (0)1689 819 911
E DCA@dcclondon.com W www.dcclondon.com
DAVID CLARKE ASSOCIATES – a division of Steve Bailey Ltd Regd no 4618356

© This drawing is copyright. To be read in conjunction with all project documentation. Do not scale. All dimensions to be checked on site

Cadref:--	Drawn	Checked	Scale	Date
	PS	DA	AS ABOVE	04.15

Rev	Description	Chkd	Date
-----	-------------	------	------

Details

LA BAGETTE
7 BLAGRAVE STREET
CAFE + BED & BREAKFAST
SITE PLANS

Job number	Status	Drawing No	Rev
1730	P	01	