




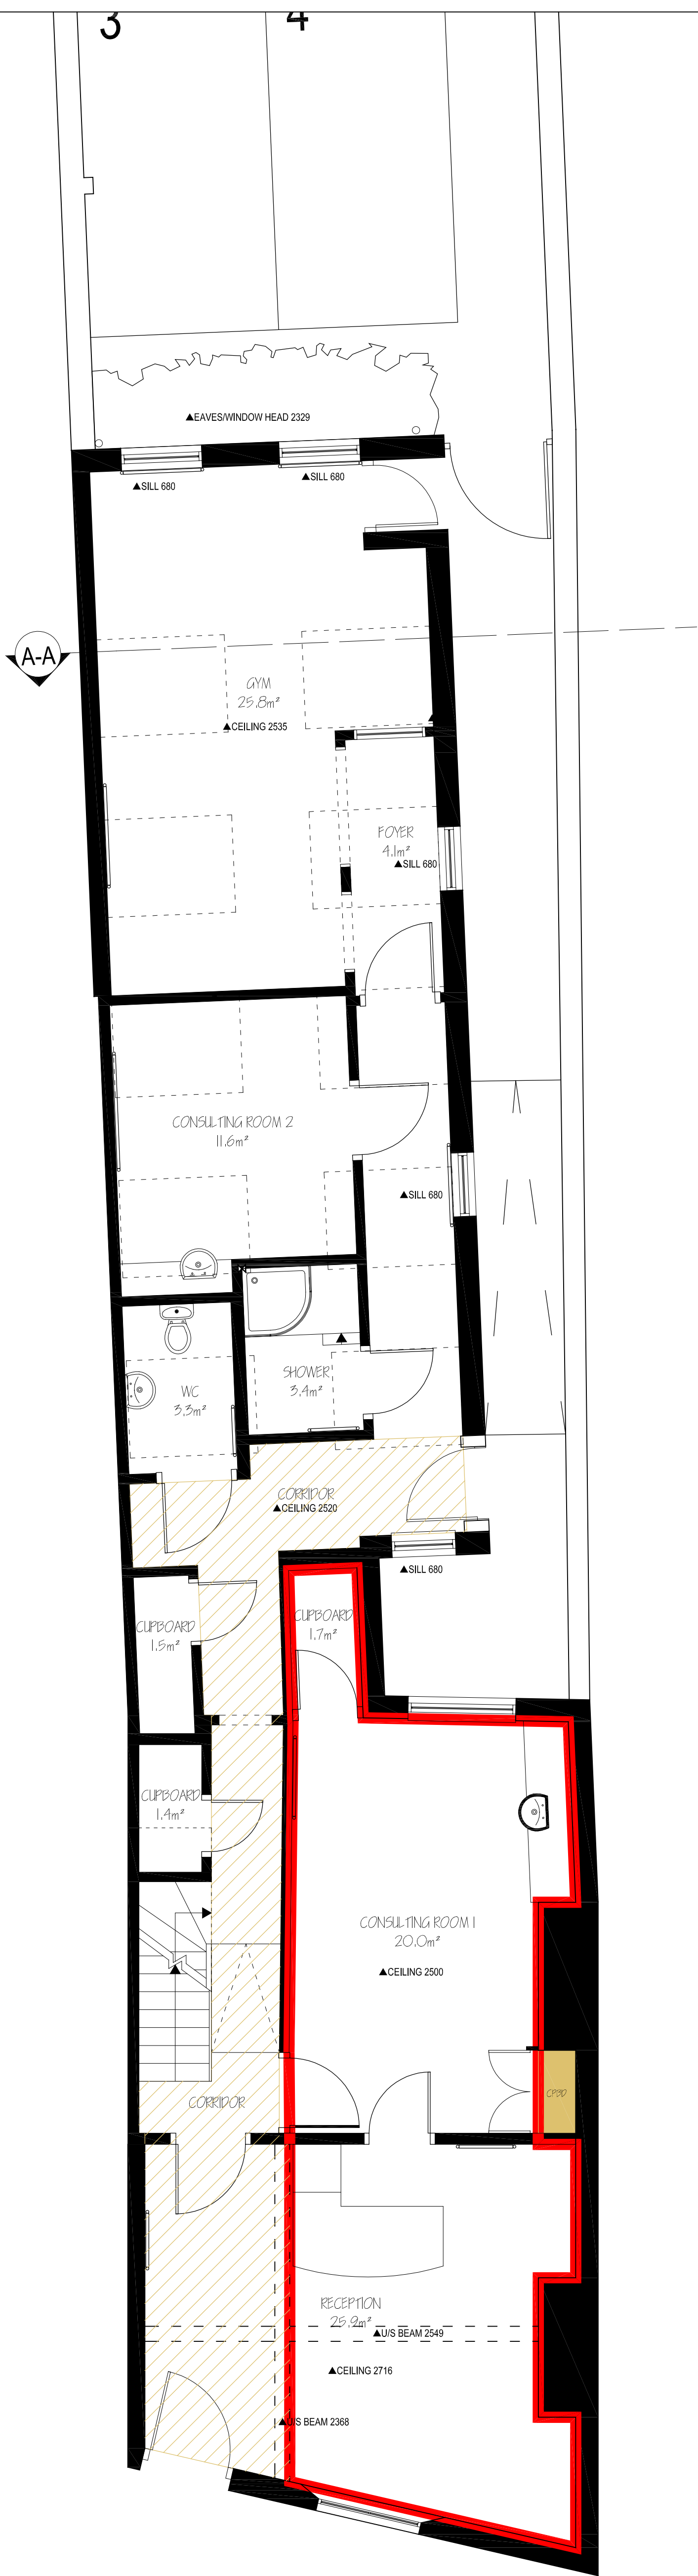


2 GROUND FLOOR PLAN
SK01

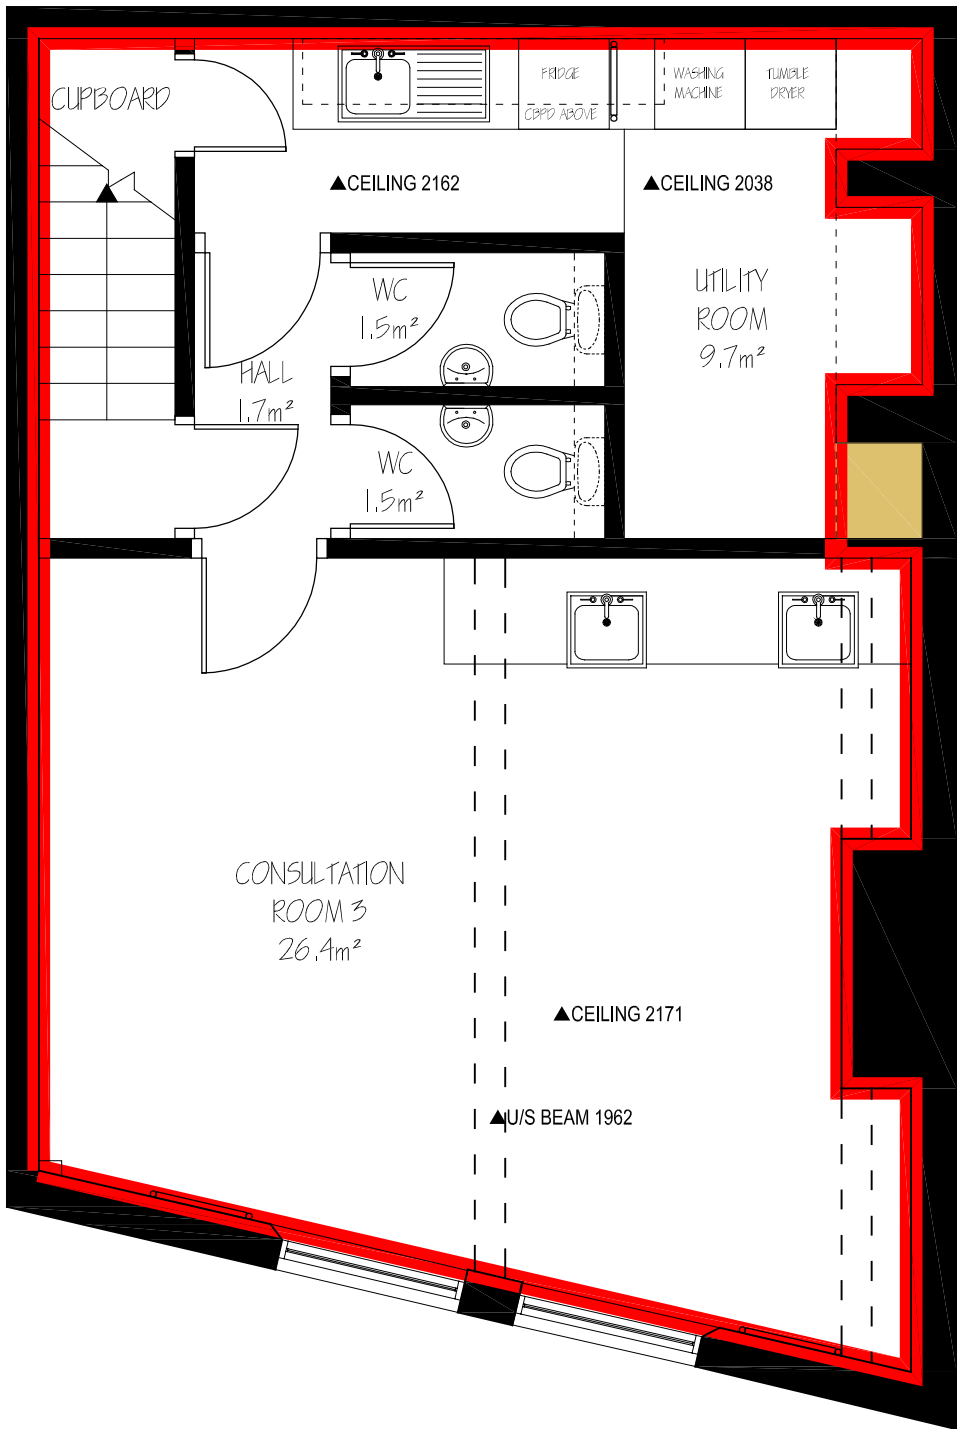


1 BASEMENT PLAN
SK01

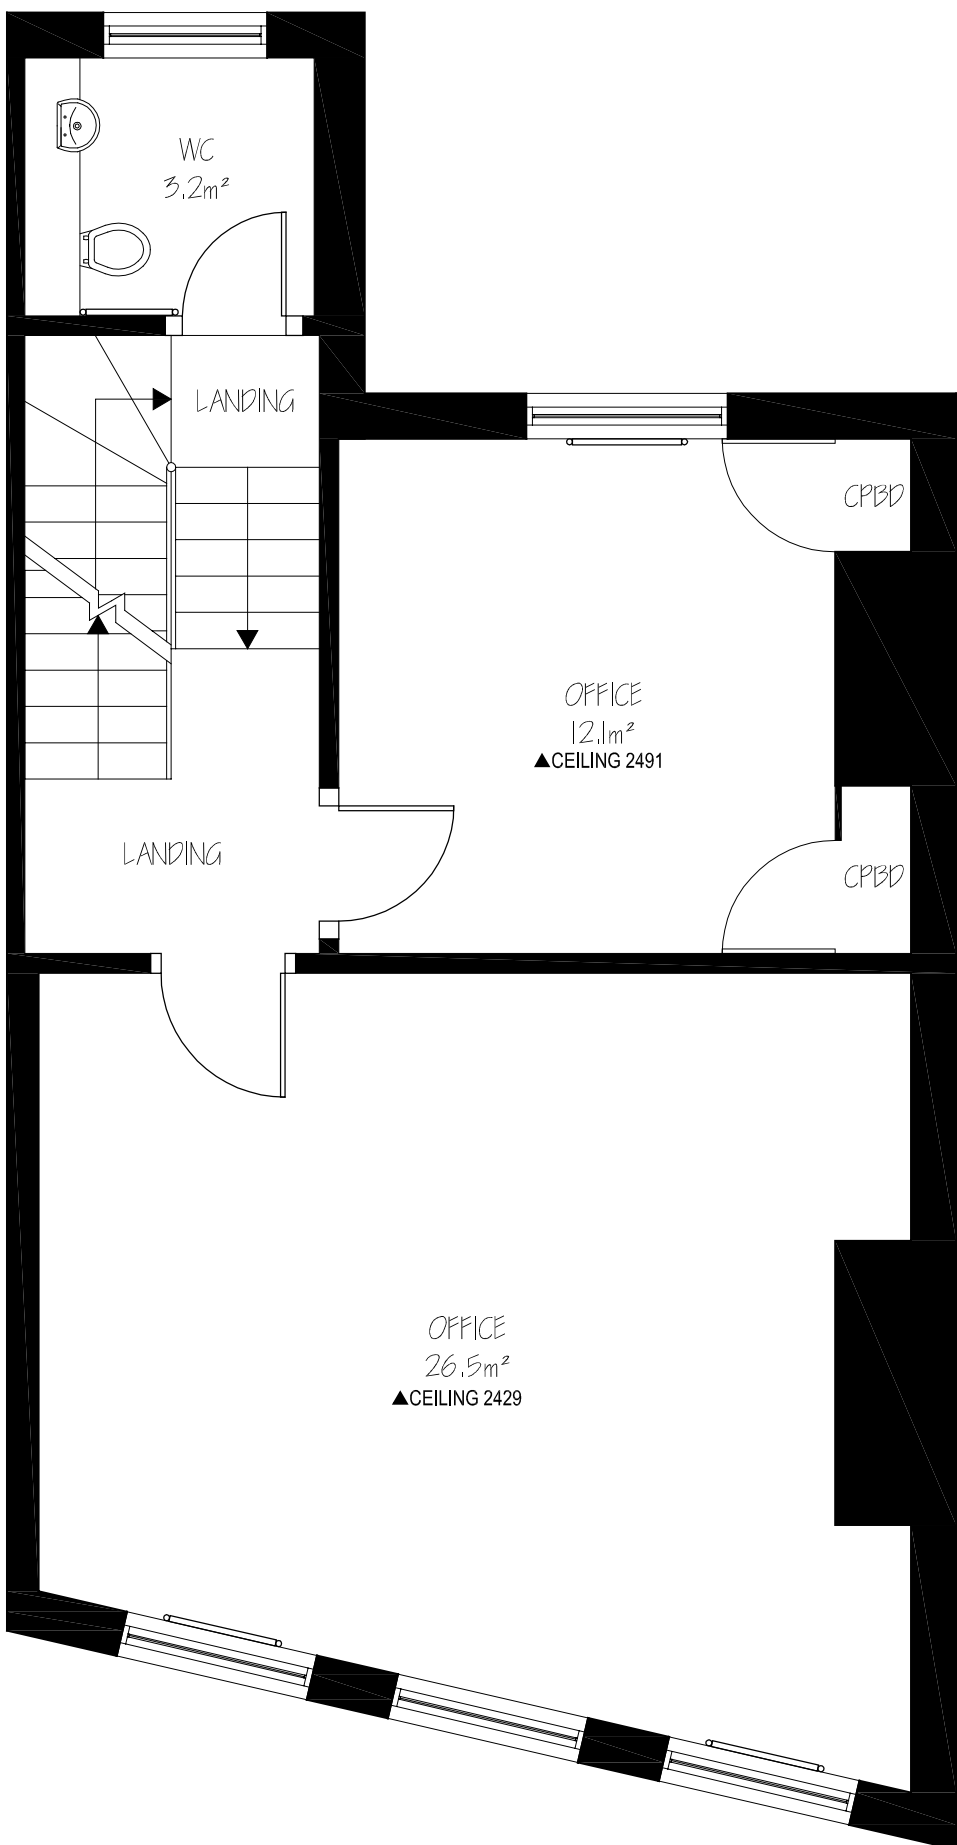

3 FIRST FLOOR PLAN
SK01

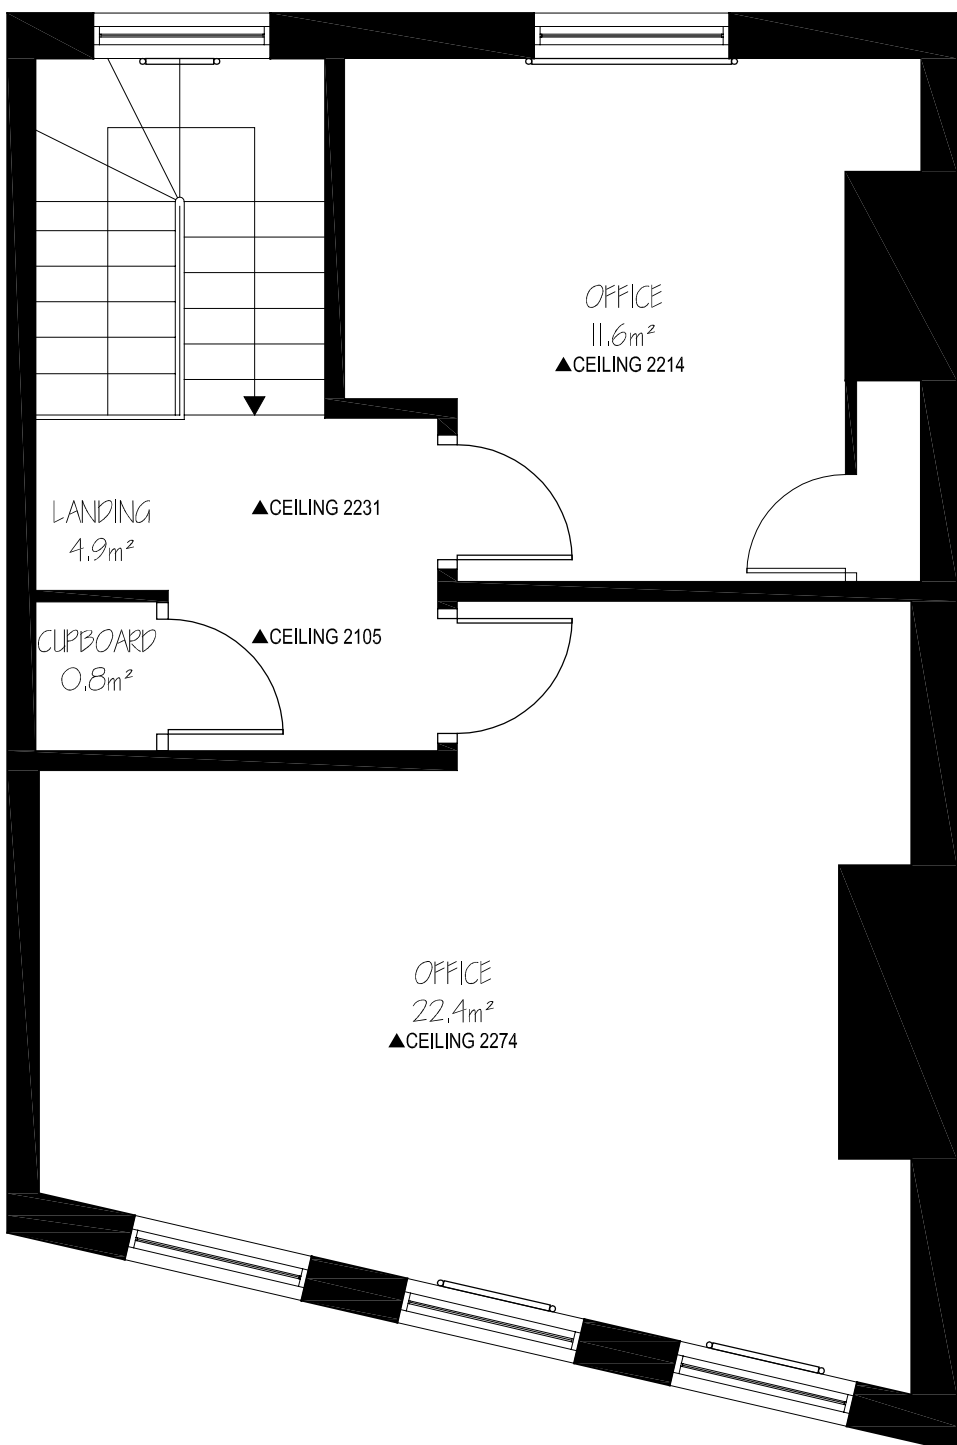

4 SECOND FLOOR PLAN
SK01

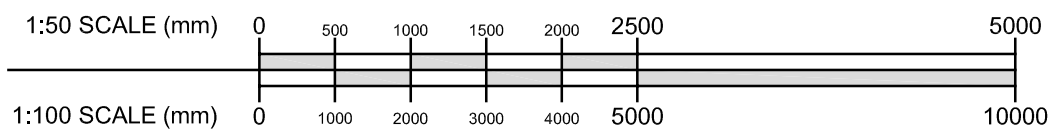

REV	DATE	NOTES	BY
B	16.09.16	Scale bar added	DGH
A	30.10.14	Amended to design issue	HA

PLANNING APPLICATION

Do not scale from this drawing - all dimensions to be checked on site

the aed practice

Building L27, London Road Campus
London Road, Reading, RG1 5AQ
t: 0118 916 8450 f: 0118 916 8459
mail@aedpractice.co.uk www.aedpractice.co.uk
Also in Wokingham, Berkshire
Copyright © The AED Practice Limited (2012)

MR ANTHONY SANDALL
40 QUEENS ROAD, READING, RG14AU
MEASURED SURVEY OF 40 QUEENS ROAD
EXISTING FLOOR PLANS
Scale: 1:50 @ A1 Date: 28.07.14
Dwg No: **AS1465/PL02** Rev: B