




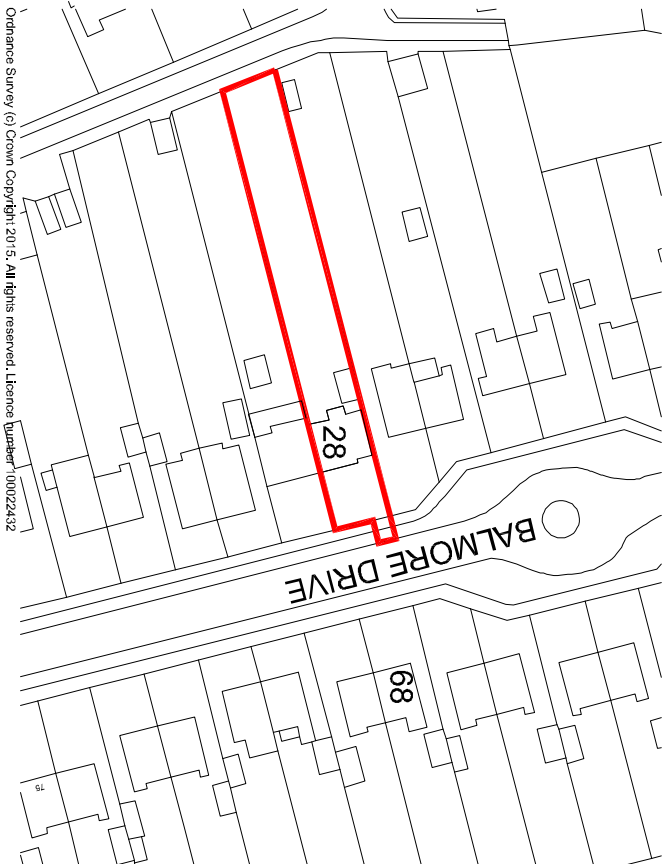

Location Plan (1:1250)

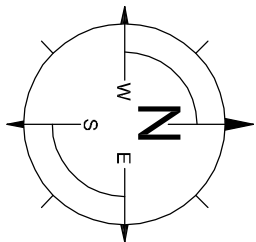

Site Plan (1:500)

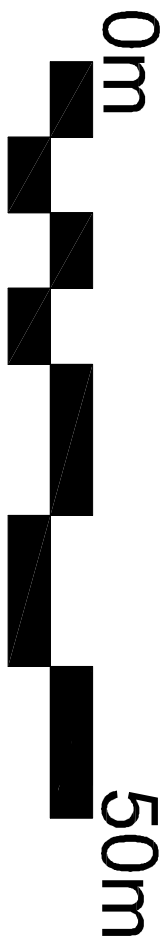

28 Balmore Drive
Caversham
Reading Berkshire
Project

Site & Location Plans

Mr P. Meaney

Lee North Design	ref : LN
27 Eden Way, Winkfield Wokingham, Berkshire RG41 9PQ Tel: 01189 797298 Mob: 07785 068193 E-mail: lee@leenthdesign.co.uk Web: www.leenthdesign.co.uk	date : March 16
Planning and building regulations drawings for residential extensions, new build extensions and renovation projects	scale : As shown@A3
	project : 15-147
	dwg no / rev : 005