


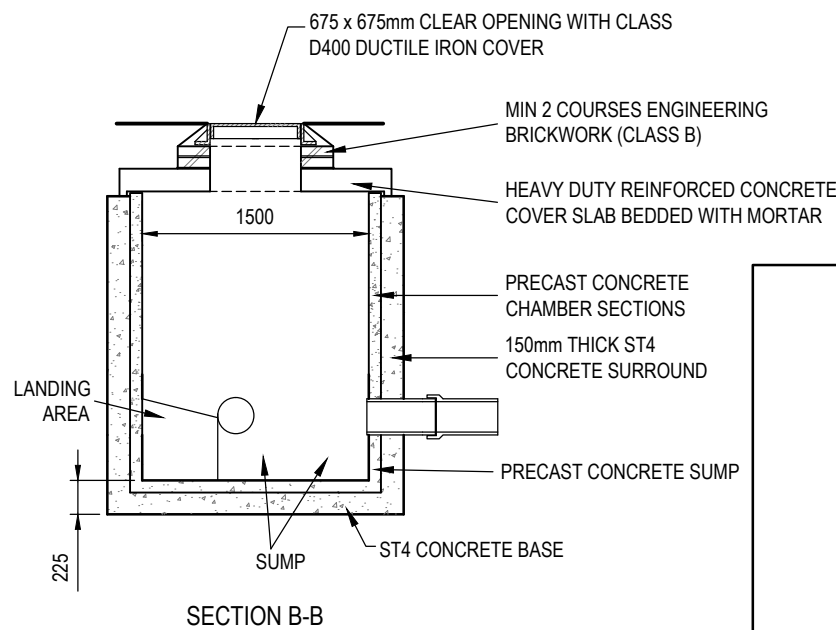
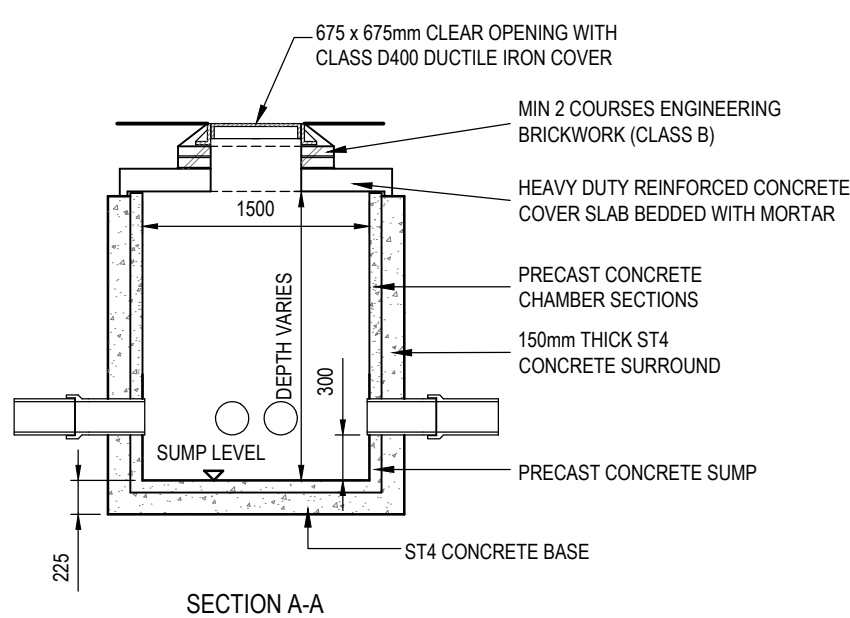
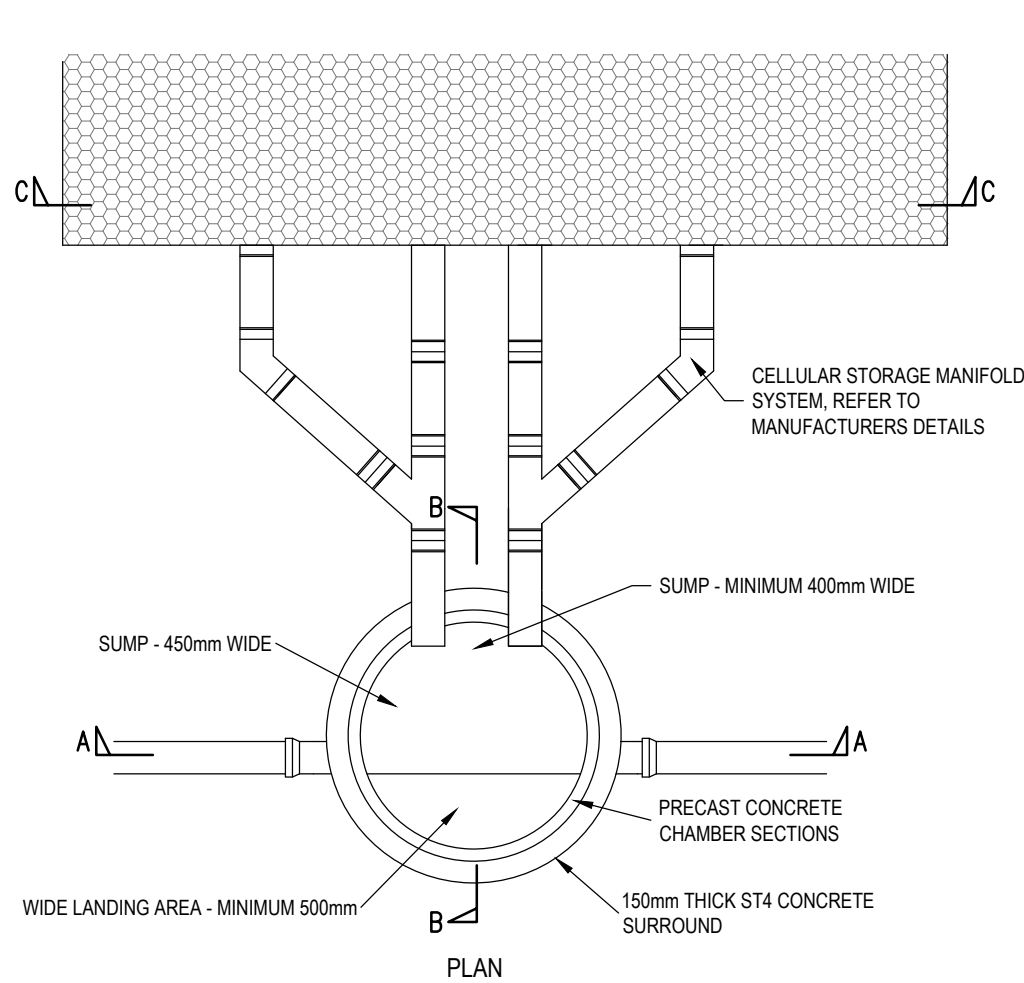


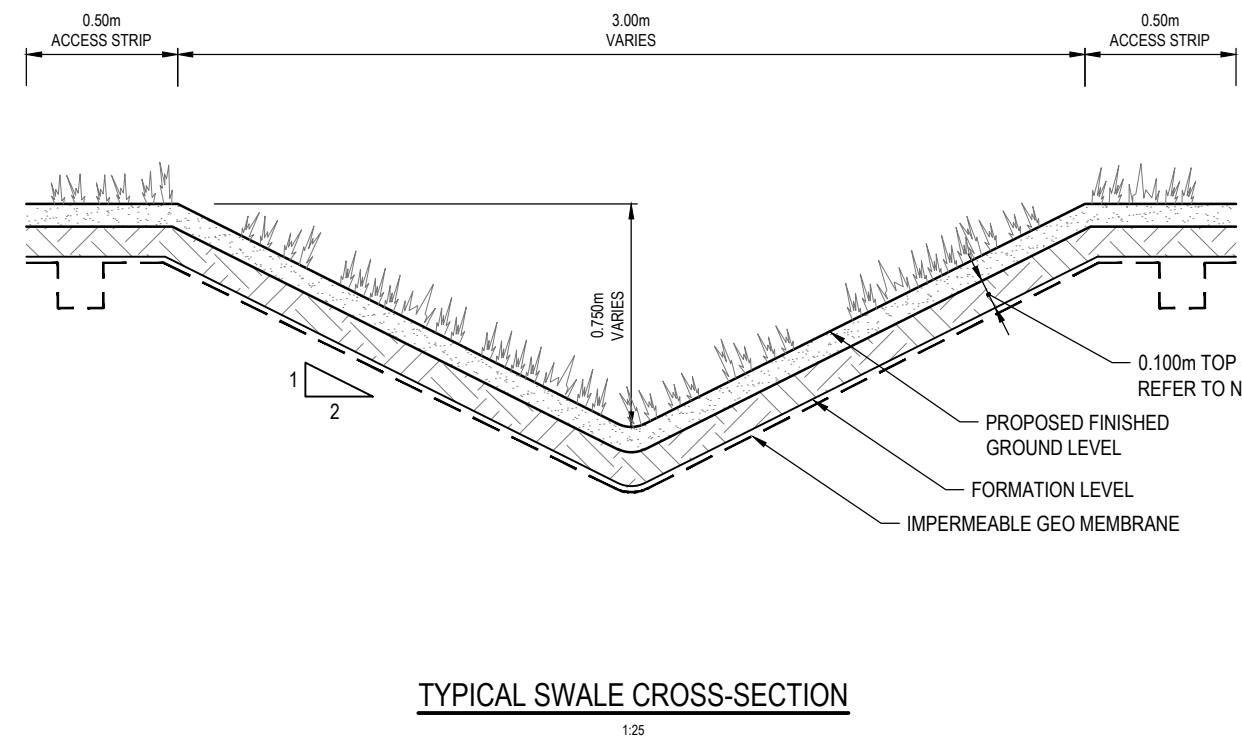

CELLULAR STORAGE CATCHPIT DETAIL
NTS

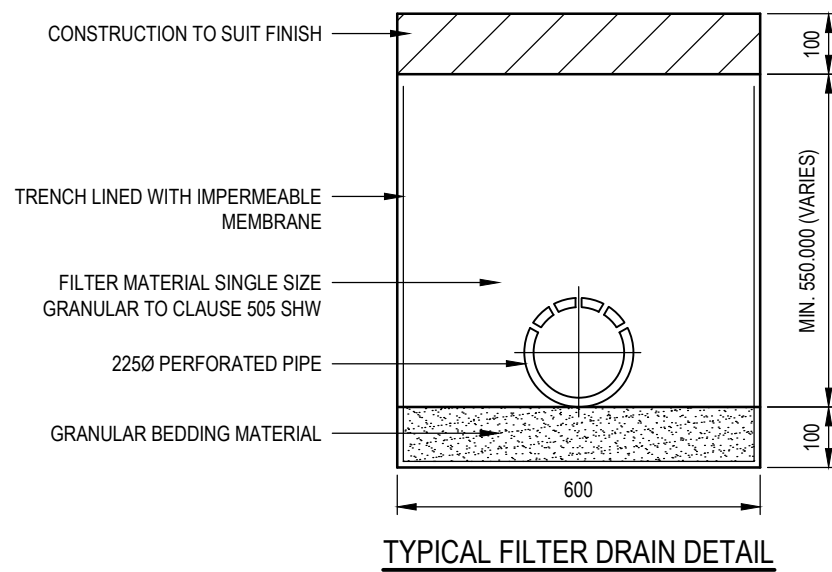

- NOTES:
- DO NOT SCALE OFF THIS DRAWING.
 - DIMENSIONS IN METRES UNLESS OTHERWISE STATED.
 - SWALE BEDS ARE TO BE COVERED WITH TOPSOIL TO BS 3882:1994 (1978) TO A DEPTH OF 100mm COMPACTED, ALL STONES AND EXTRANEOUS MATERIAL OVER 25mm IN SIZE REMOVED AND A TILTH CREATED.
 - SWALES TO BE TURFED WITH EITHER PERENNIAL RYEGRASS OR FESCUES. THE STRIPS SHOULD BE LAID PERPENDICULAR TO THE FLOW OF WATER AND HAND TAMPED AFTER LAYING. THEY SHOULD ALSO BE SECURED WITH PEGS WHILE THEY ESTABLISH.

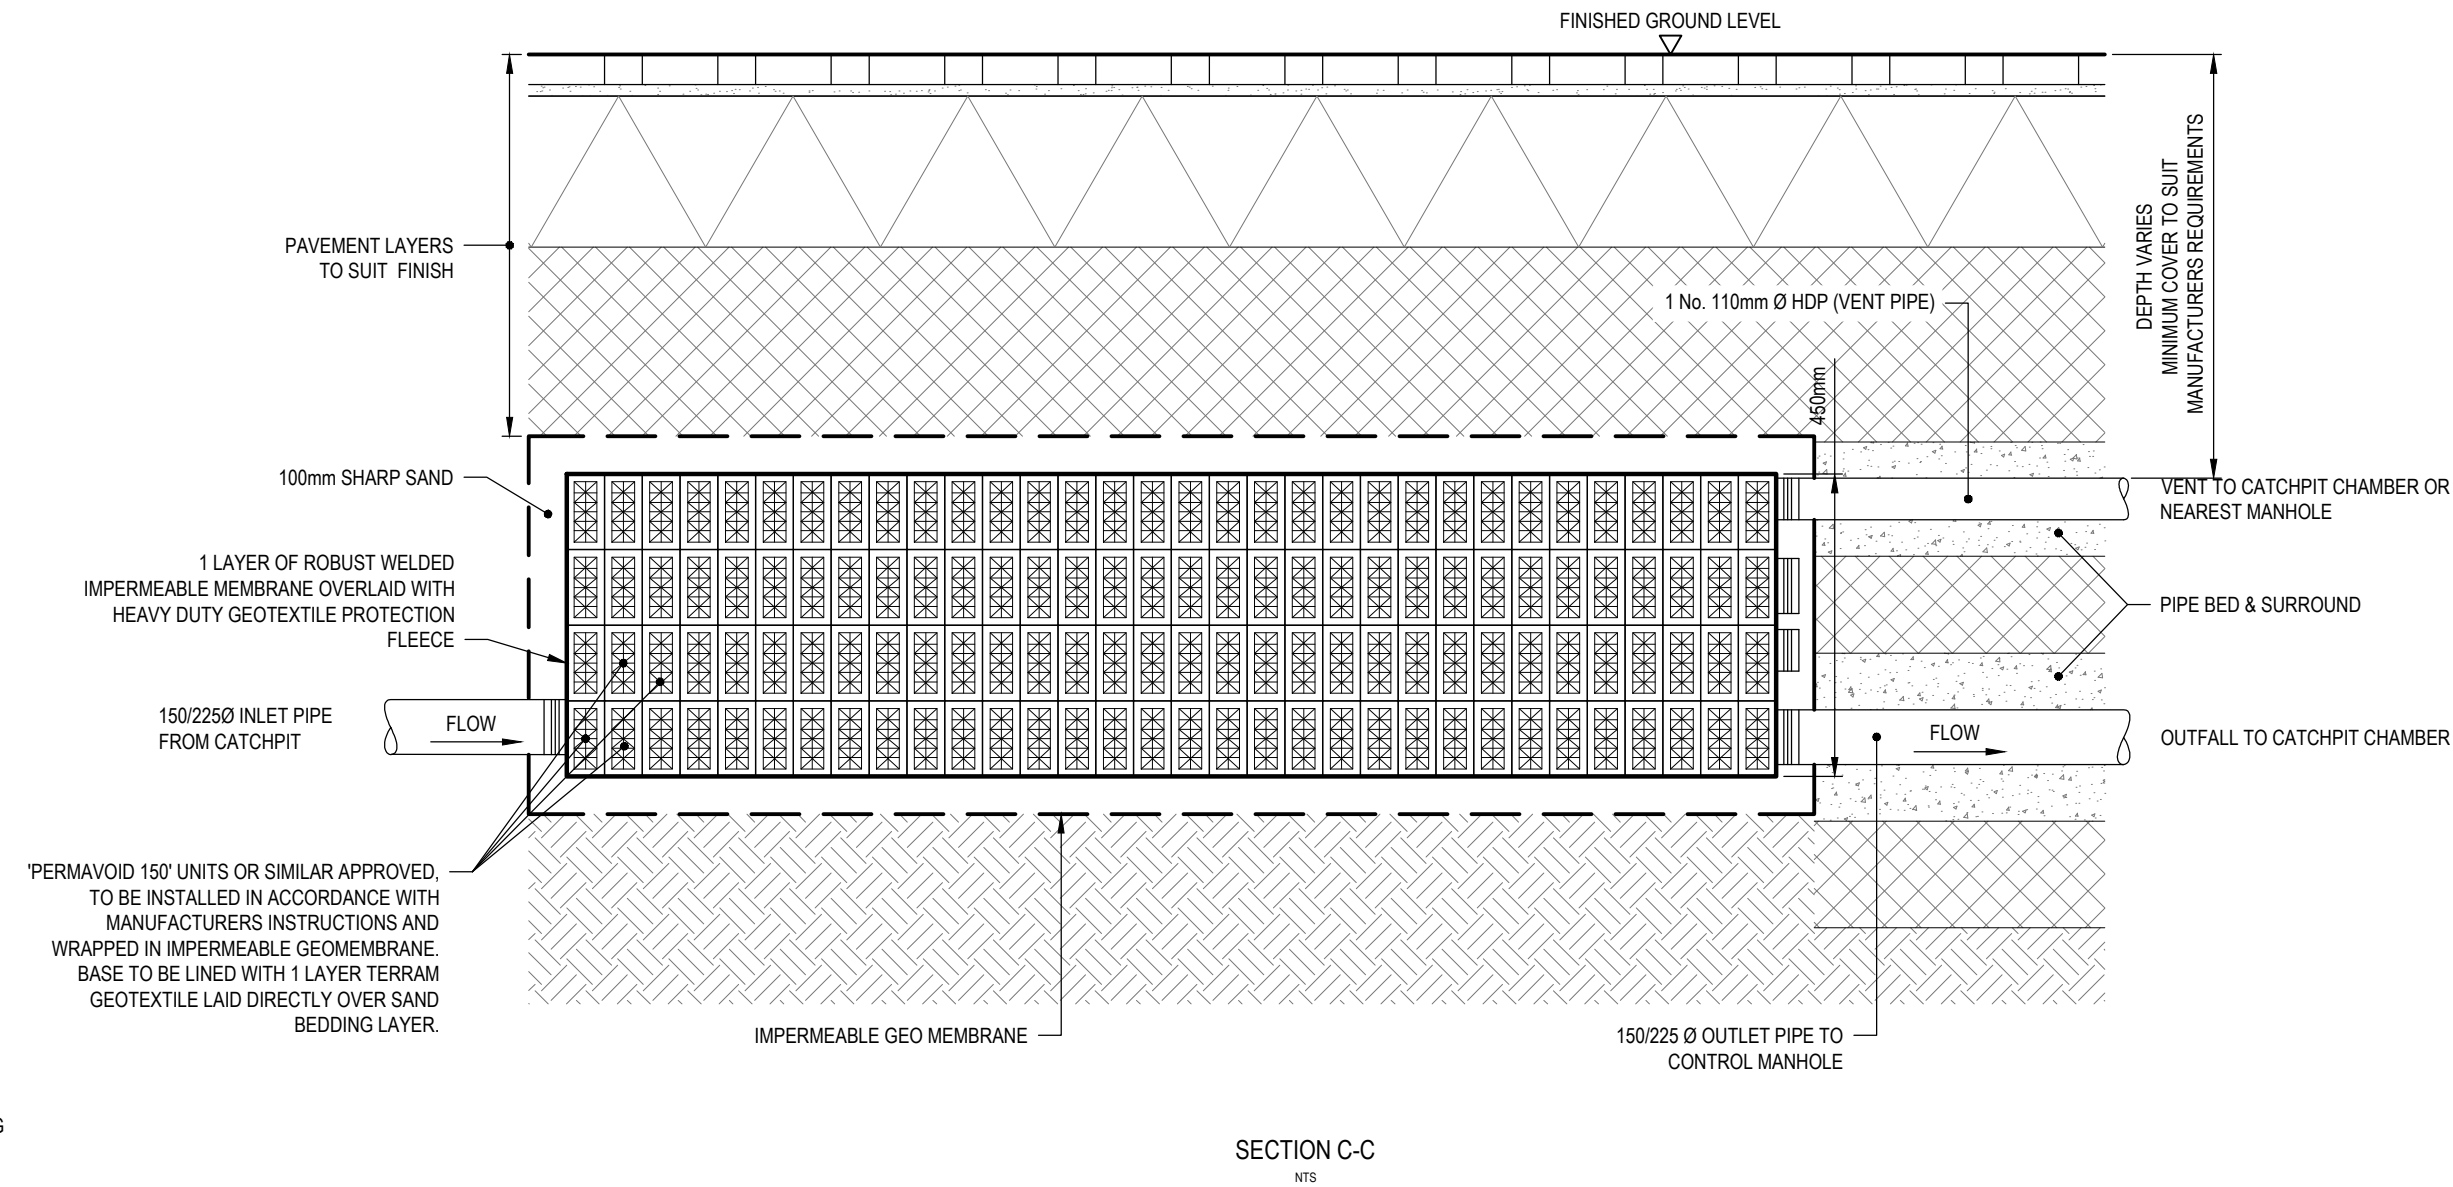

- NOTES:
- ALL DIMENSIONS ARE IN MILLIMETRES UNLESS SHOWN OTHERWISE
 - ALL PIPES SHALL HAVE FLEXIBLE JOINTS
 - ALL TO BE IN ACCORDANCE WITH DEPARTMENT OF TRANSPORT SPECIFICATION FOR HIGHWAY WORKS 1998 AND SUBSEQUENT AMENDMENTS (INCLUDING APPENDICES)

- NOTES:
- DO NOT SCALE THIS DRAWING. IF IN DOUBT PLEASE REQUEST FURTHER INFORMATION.
 - ALL DIMENSIONS ARE IN METRES UNLESS STATED OTHERWISE.
 - THIS DRAWING IS TO BE READ IN CONJUNCTION WITH ALL OTHER RELEVANT CONTRACT DRAWINGS, CONSTRUCTION DETAILS AND SPECIFICATIONS.
 - FOR DRAINAGE LAYOUT REFER TO PBA DRAWING 27159/2007/001.

Mark	Revision	Date	Drawn	Chkd	Appd

SCALING NOTE: Do not scale from this drawing. If in doubt, ask.

UTILITIES NOTE: The position of any existing public or private sewers, utility services, plant or apparatus shown on this drawing is believed to be correct, but no warranty to this is expressed or implied. Other such plant or apparatus may also be present but not shown. The Contractor is therefore advised to undertake his own investigation where the presence of any existing sewers, services, plant or apparatus may affect his operations.

Drawing Issue Status

FOR INFORMATION

400 LONGWATER AVENUE
GREEN PARK
DRAINAGE CONSTRUCTION DETAILS

Client
**GREEN PARK
READING No. 1 LLP**

Date of 1st Issue 04.05.2016	Designed -	Drawn CL
A2 Scale AS SHOWN	Checked CMB	Approved DTH

Drawing Number 27159/2007/002	Revision -
---	---------------

pba
peterbrett

Offices throughout
the UK and Europe

www.peterbrett.com

© Peter Brett Associates LLP

READING
Tel: 0118 950 0761