



No.	Revision	Date

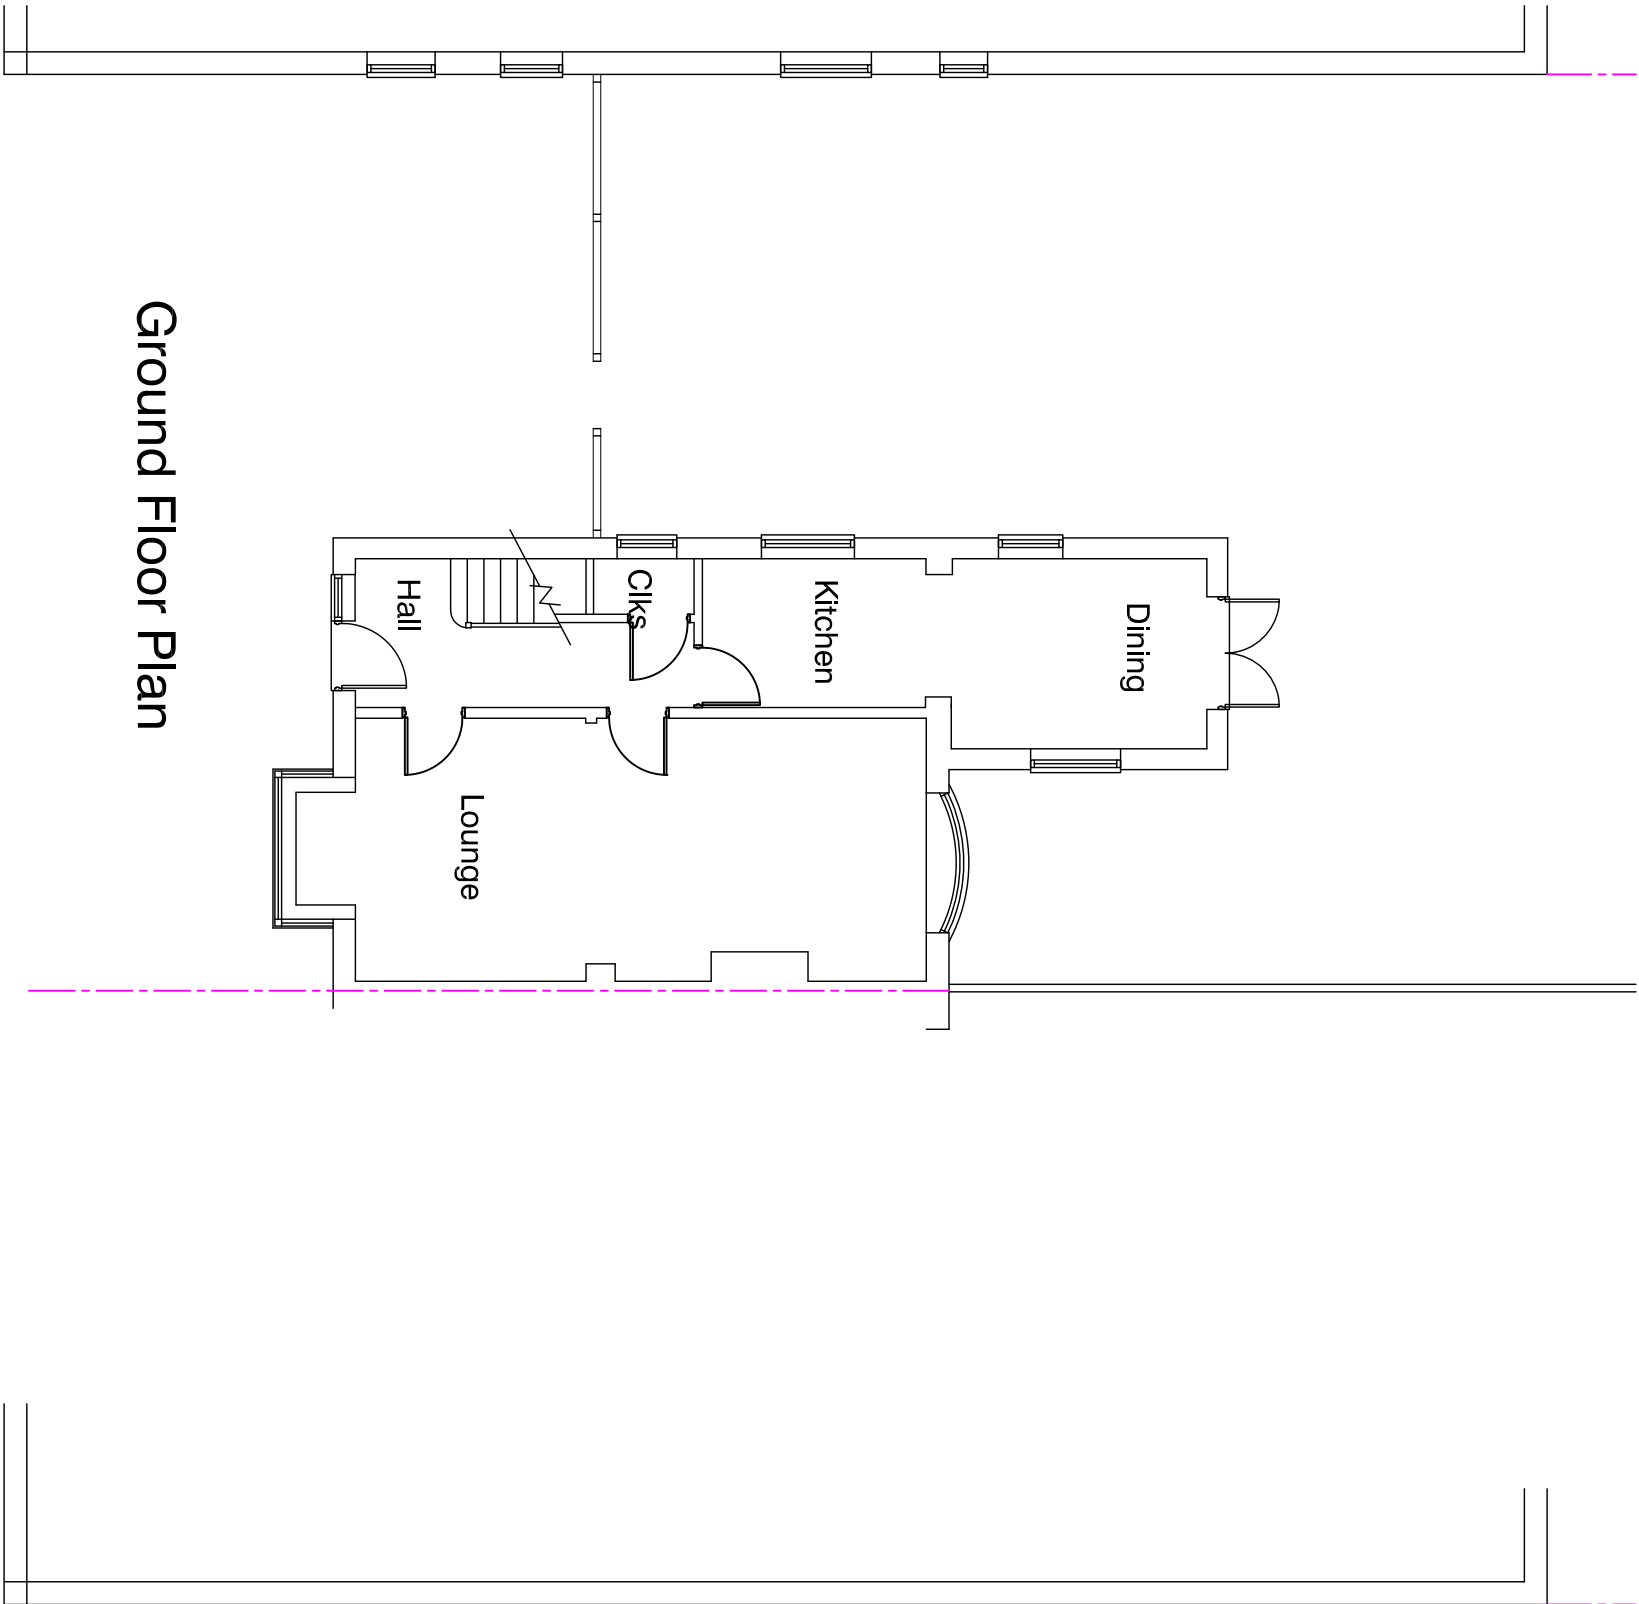

Ground Floor Plan

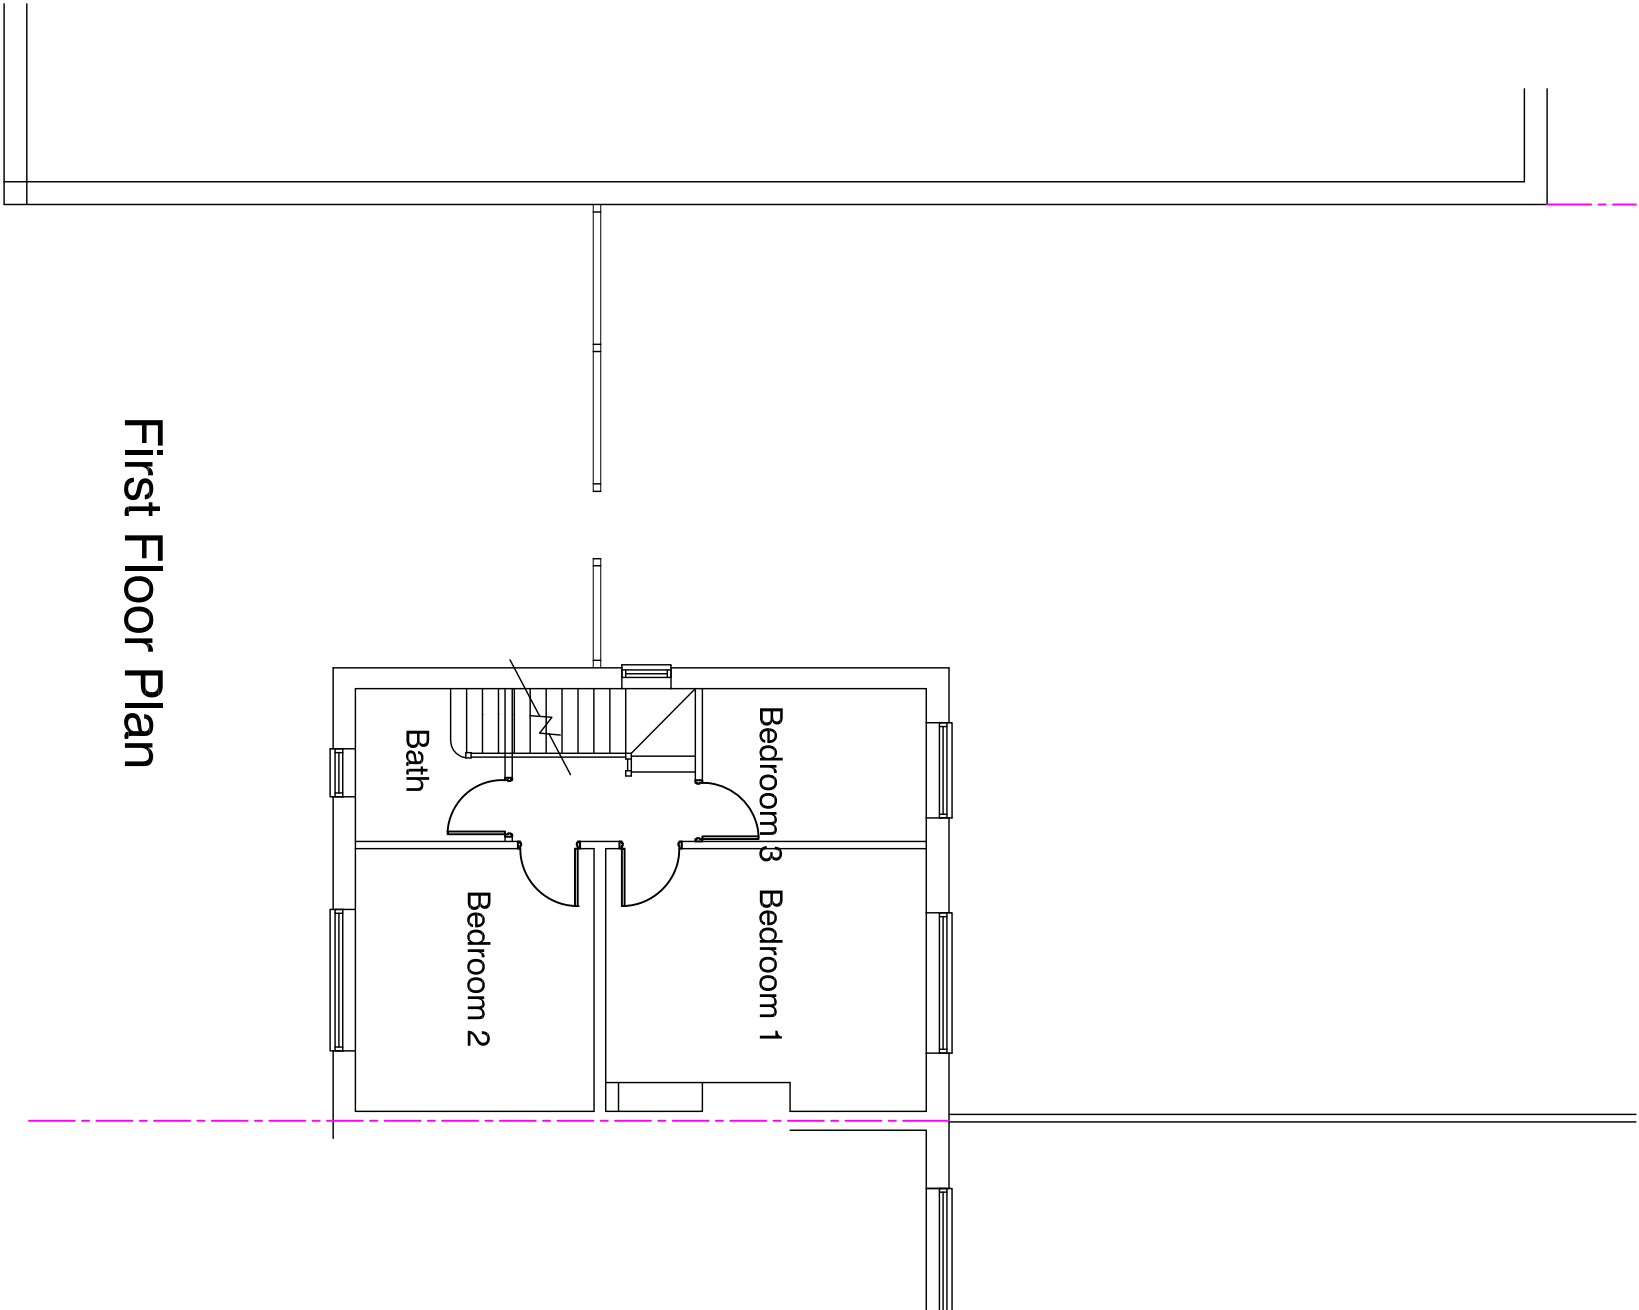

First Floor Plan

RAMMURTI DESIGN LTD
ARCHITECTURAL & PLANNING SERVICES
268 TILGHURST ROAD, READING RG30 2NE
TEL/FAX: 01189510628 MOB: 07799883574



Proposed double storey side, with part single and part double storey rear extensions to existing dwelling at 123 Peppard Road Reading RG4 8TR
for Mr Yogesh Baviskar

PROPOSED FLOOR PLANS
Scale: as shown
Date: Feb 2016

PRY:004 Rev -