
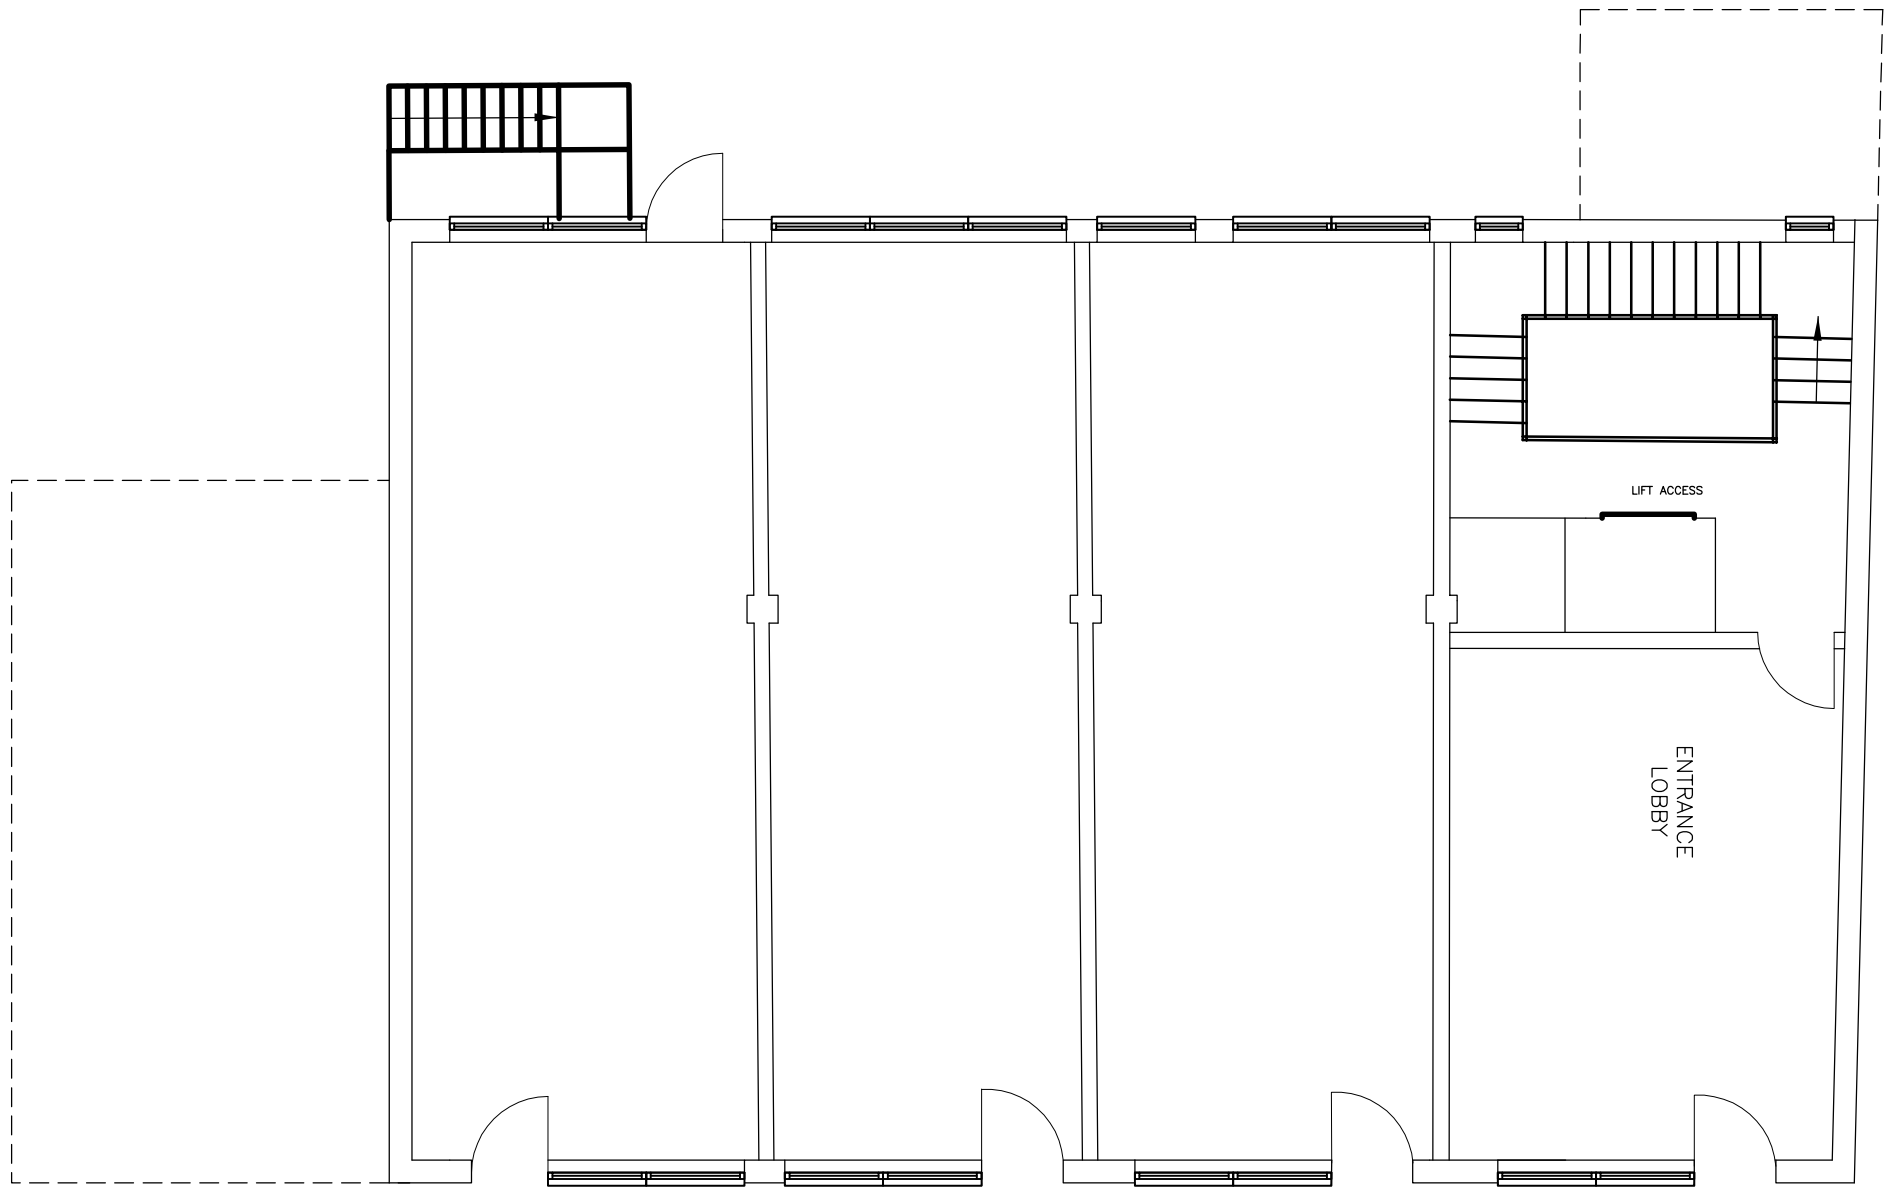



© WCEC ARCHITECTS - DISCLAIMER:

This drawing is intended for use as a guide only and is not to be used for any other purpose without the written permission of the Architects. This drawing must be read in conjunction with all other related drawings and specifications. The Architects accept no liability for any errors or omissions in this drawing, and signed dimensions only. It is the contractor's responsibility to report any discrepancies or errors to the Architects immediately. Materials not in conformity with relevant British or European Standards/Codes of practice or materials known to be defective to which it may impact the work or appearance of the project.


XREFS IN THIS DRAWING

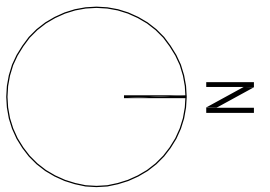


GROUND FLOOR PLAN

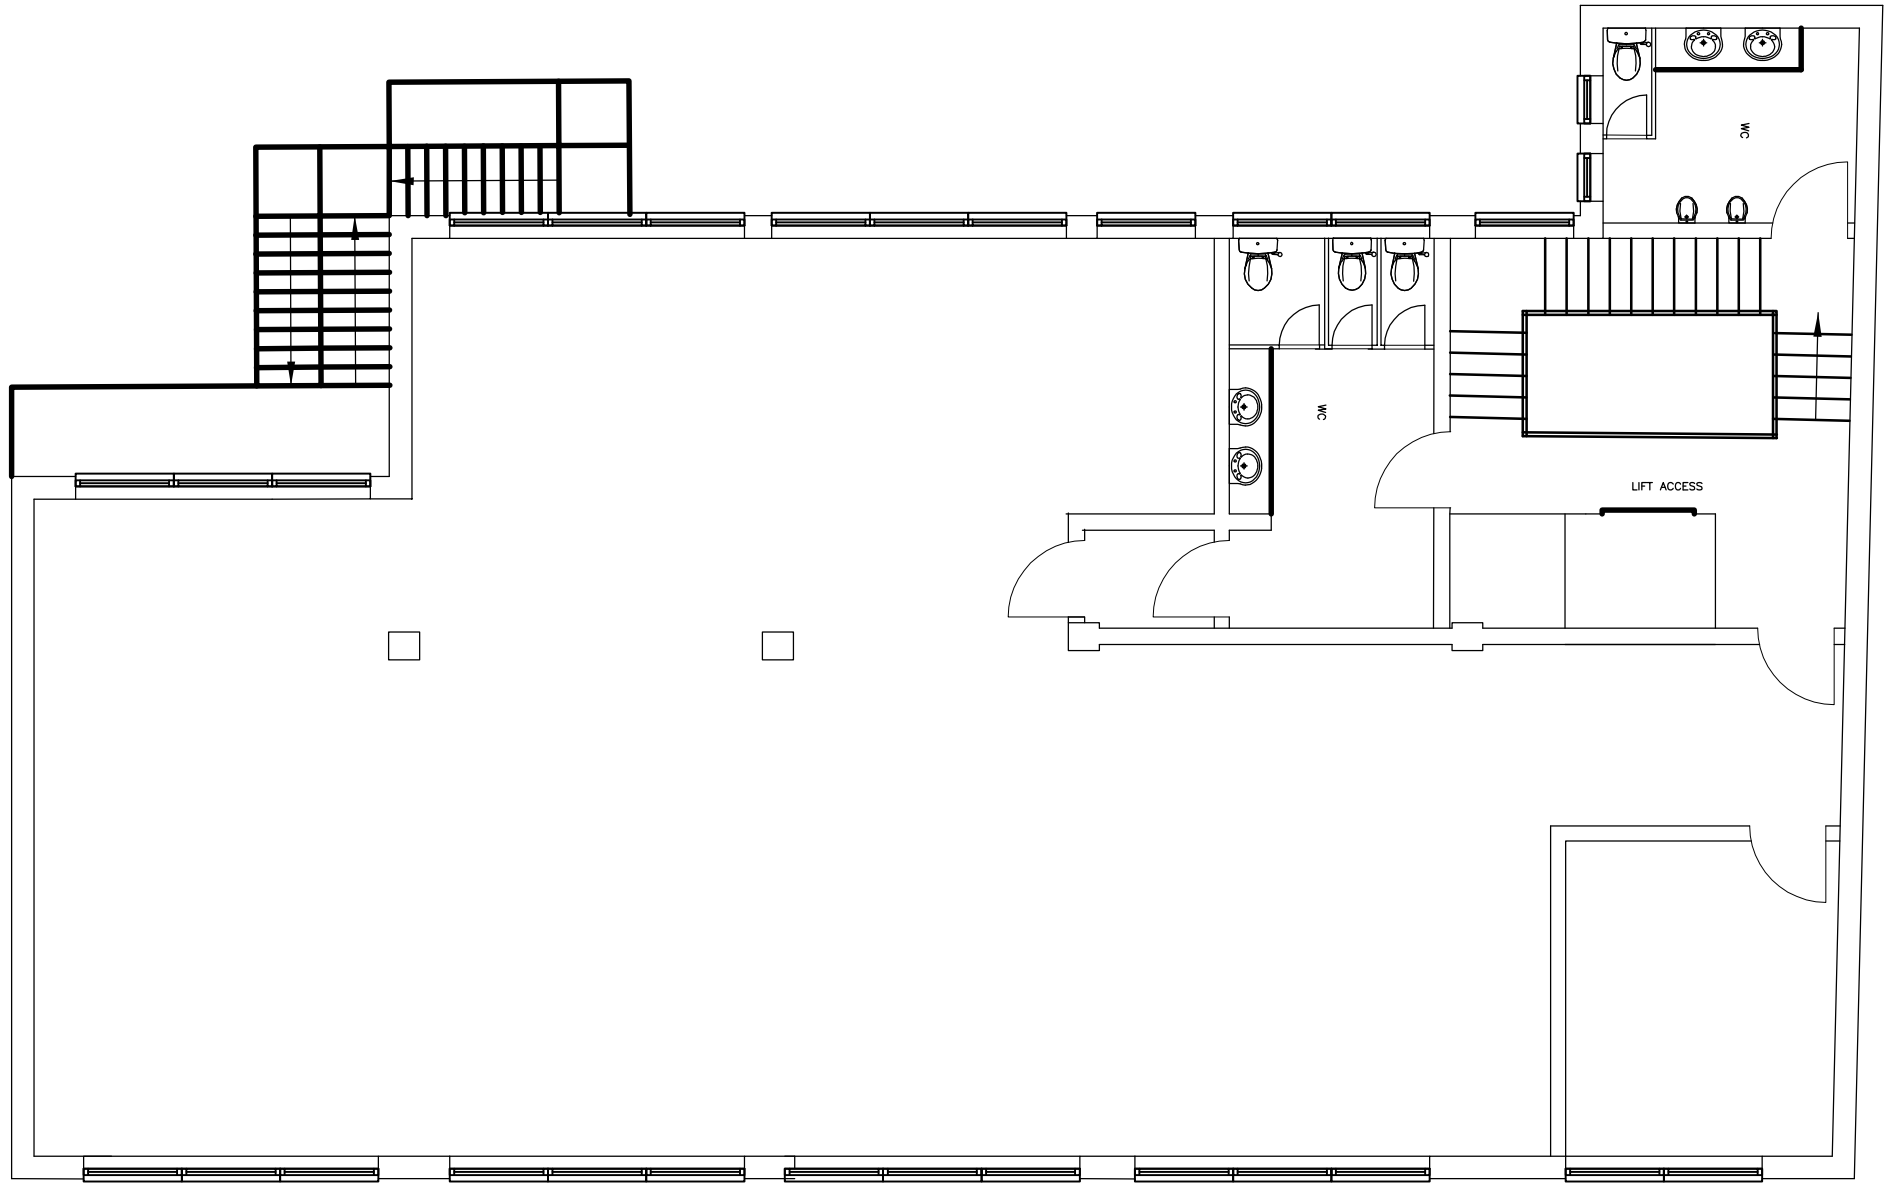


FIRST FLOOR PLAN

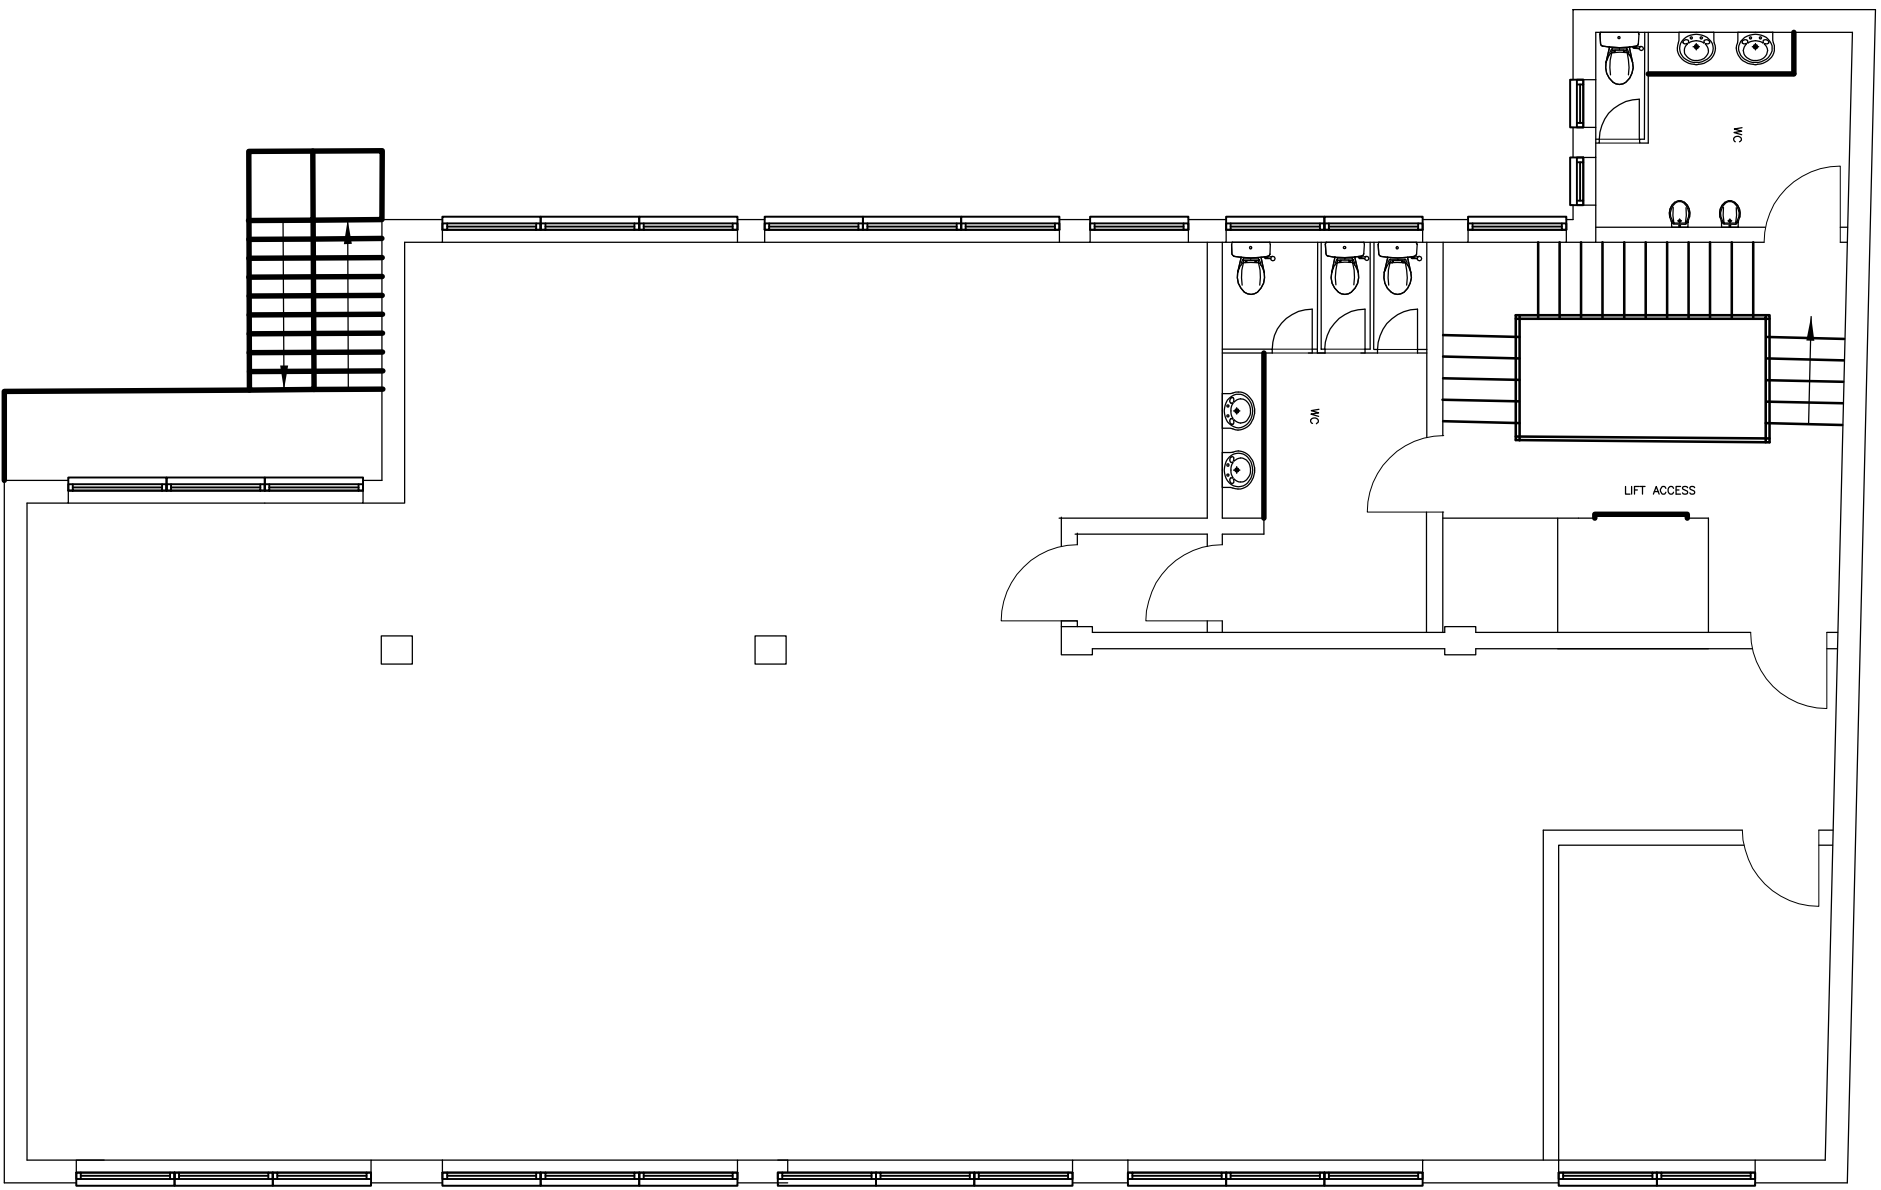

SECOND FLOOR PLAN

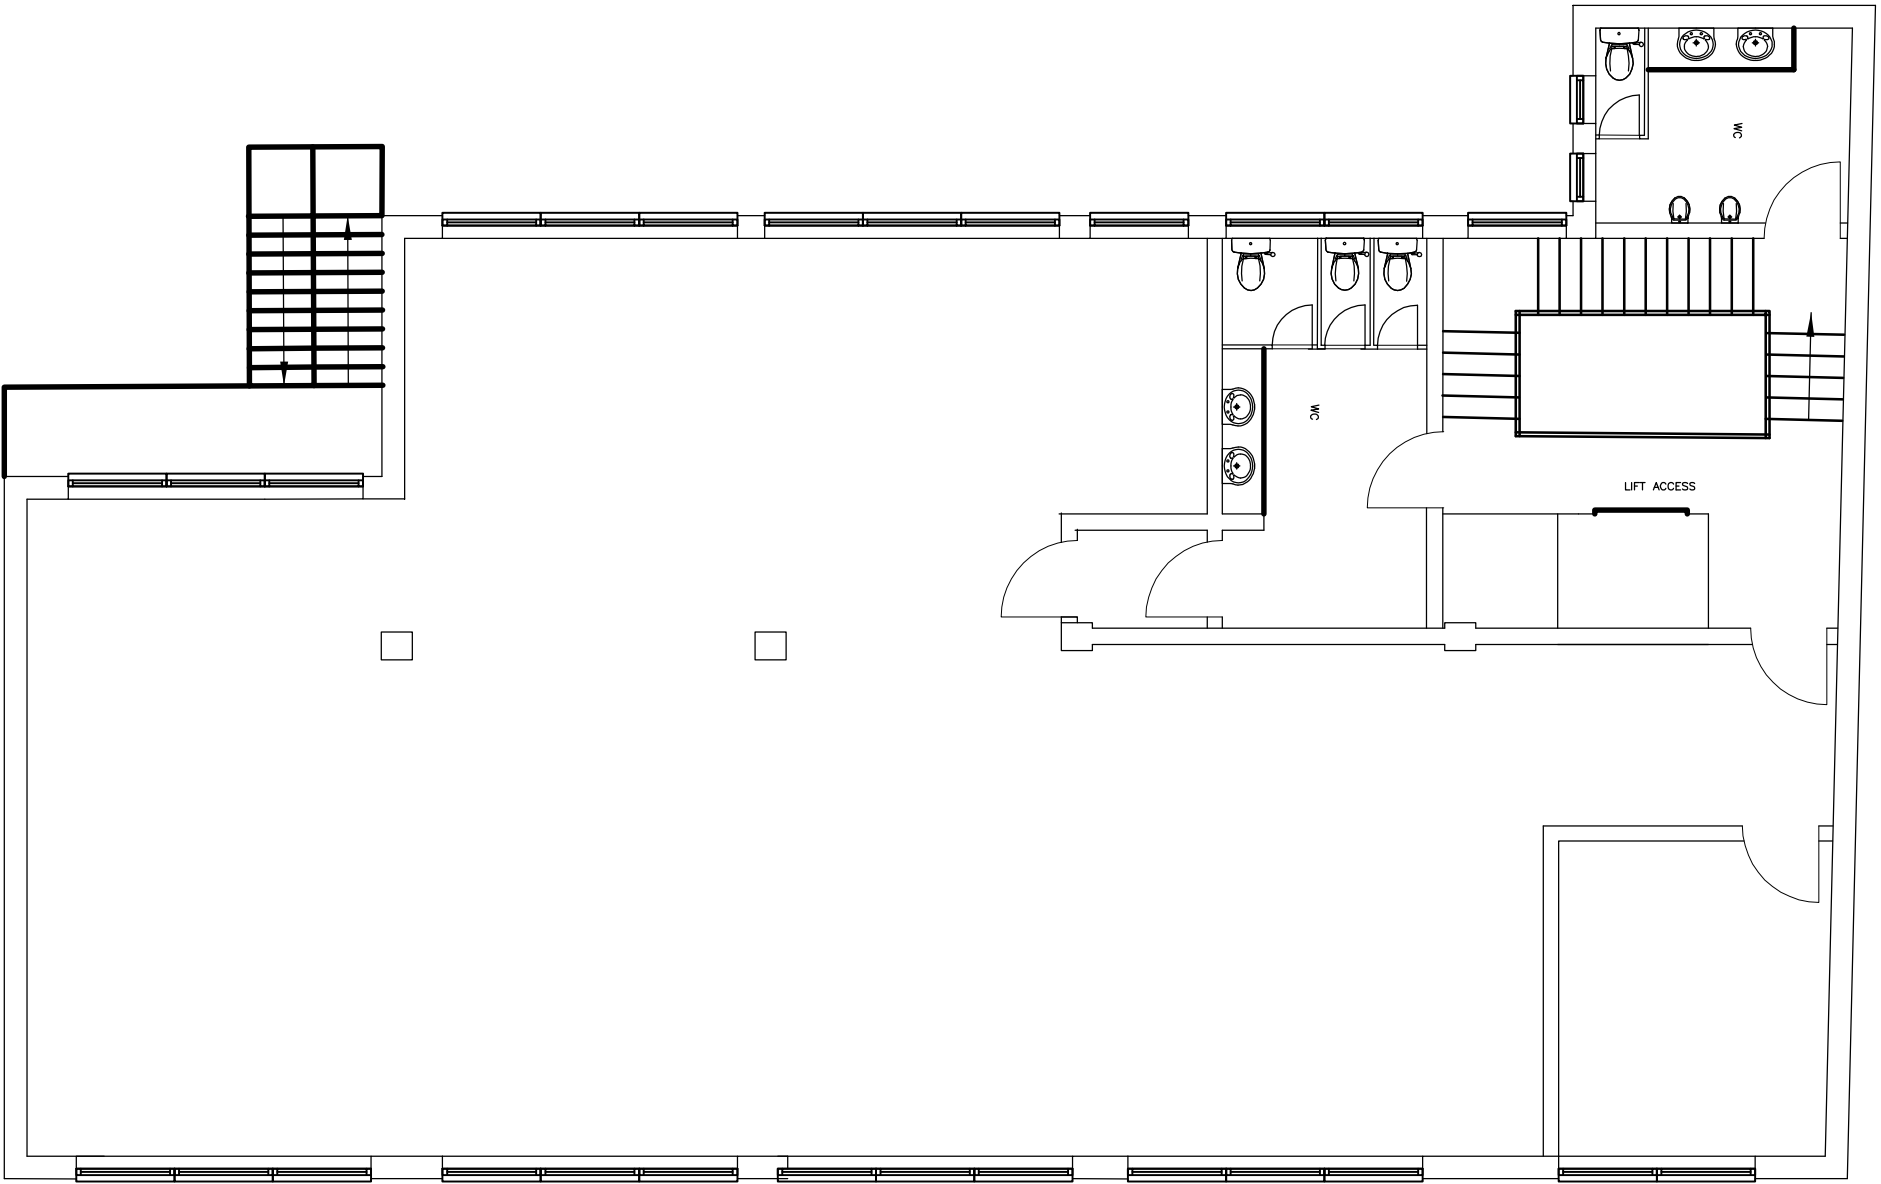

THIRD FLOOR PLAN

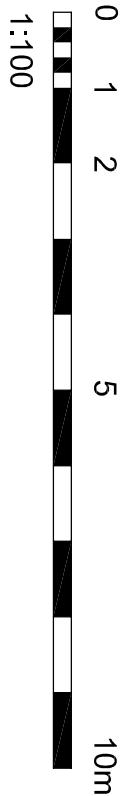

CLIENT
TITAN PROPERTIES

PROJECT
29-35 STATION ROAD
READING

TITLE
EXISTING BUILDING FLOOR PLANS

DRAWING STATUS
FOR PLANNING

DRAWN OR
CHECKED PD
SCALE 1:100 @ A1
DATE JULY 2016

wcec architects
012465 260261
0203 33388 0019
020700 5559115
15-211 PL-104