

300

250

200


150

100

50

25

0 metres

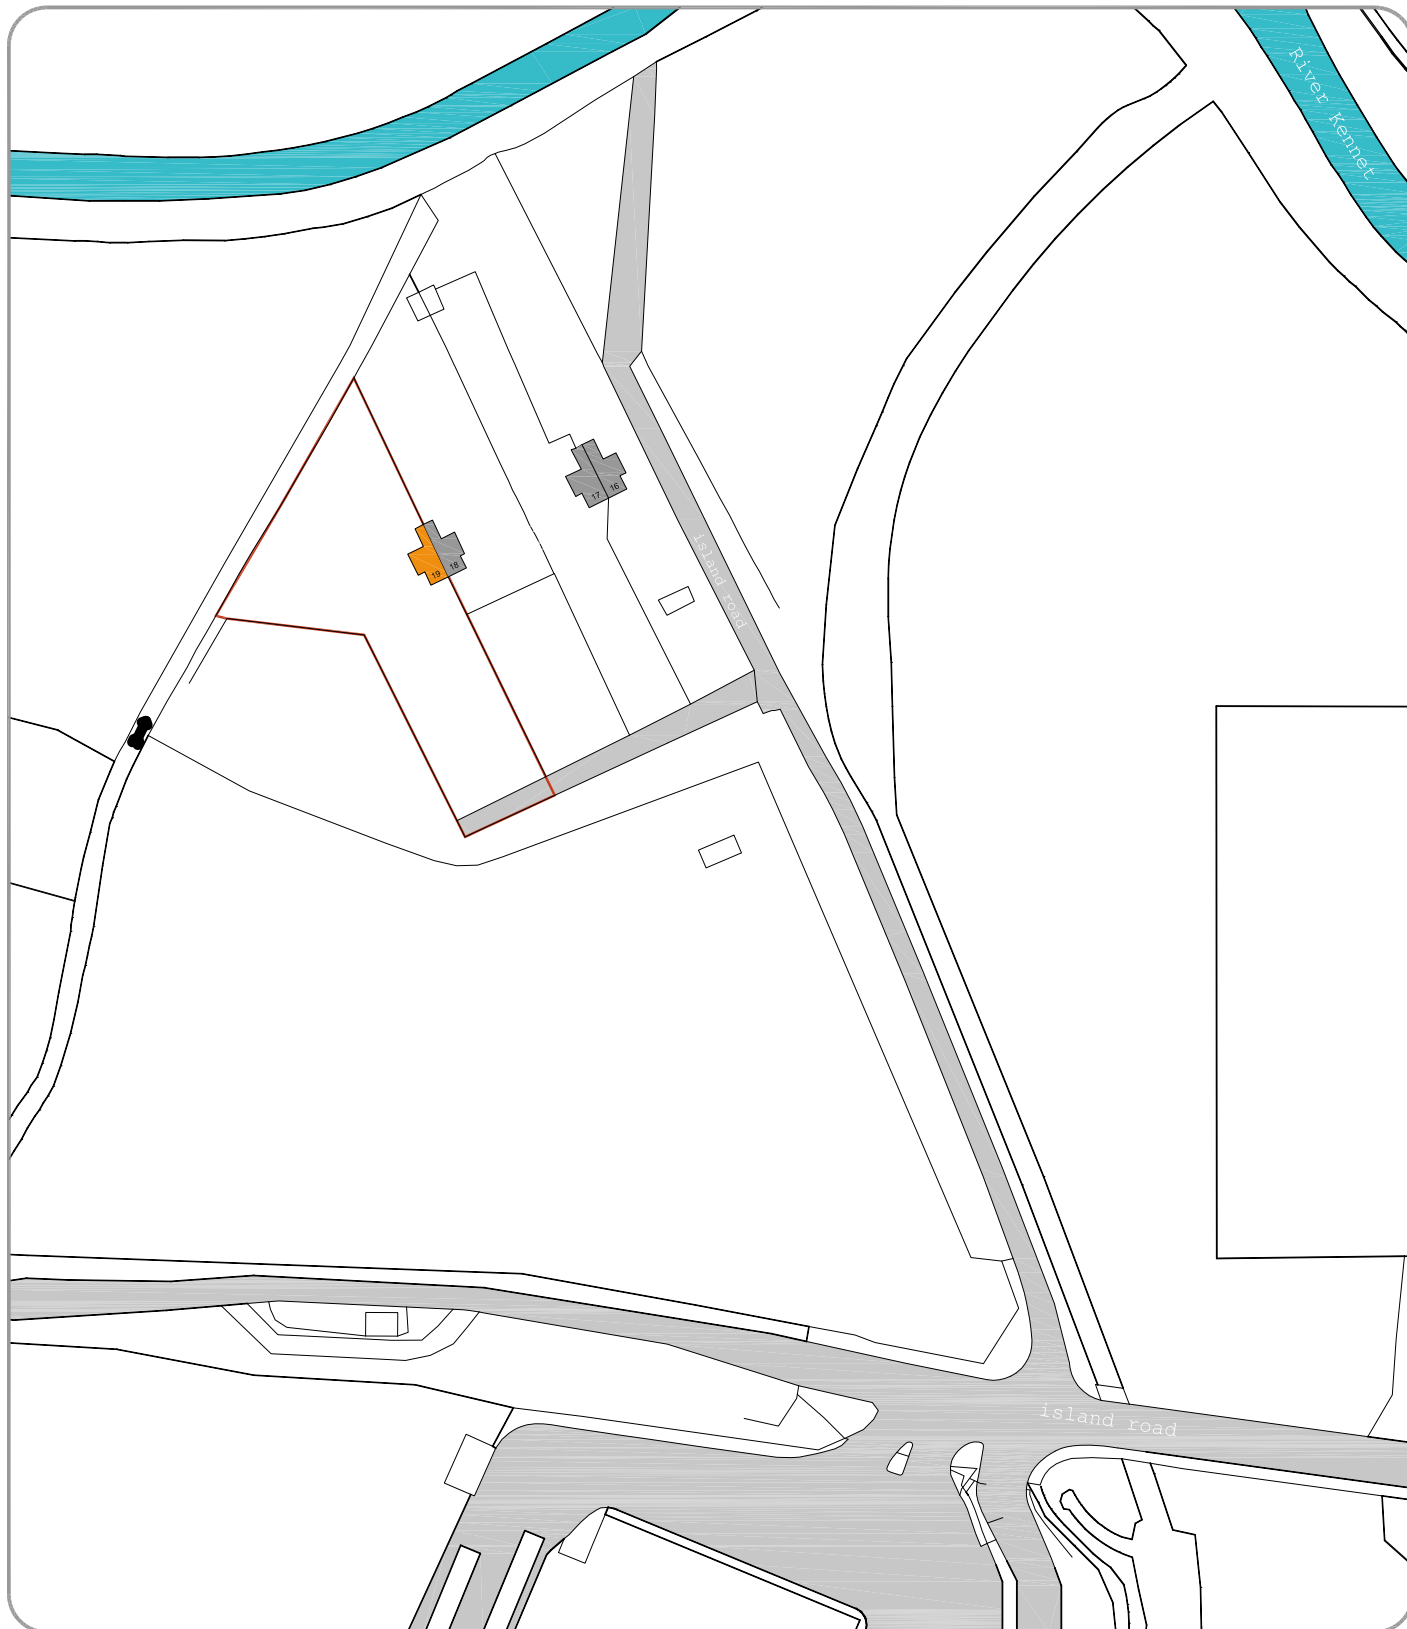

Ordnance Survey (c) Crown Copyright 2015. All rights reserved. Licence number 100022432

project
19 Island Road
Reading, RG2 0RP

client
Earley Builders

drawing title
Site Location Plan
As Existing

project drawing number revision
252 02-01 P

date status
July 2016 Planning

scale size author checked
1:1250 A4 NDE SH

© 2015 colony architects

colony
architects



colony architects ltd is a collaborative of
architects and designers with an agenda
to find out more visit our beautiful website

www.colonyarchitects.com

contact: design@colonyarchitects.com

stu 07900 515372 Intermesso
ed 07779 255328 woking road
guildford surrey
gul 19e

site plan key

- surrounding buildings
- roads & paths
- green public space
- application building(s)
- site ownership boundary
- other land in applicant ownership