



This drawing may be scaled with reference to the scale bar for planning application purposes only. Do not scale for any other purpose, use only annotated dimensions. All dimensions are to be checked by parties using the drawing, and any errors or omissions are to be reported to Weston & Co Architects Ltd.

Rev.	Date	Note	Author	Checked
A	04/05/2016	Annotation revised	CTW	CTW

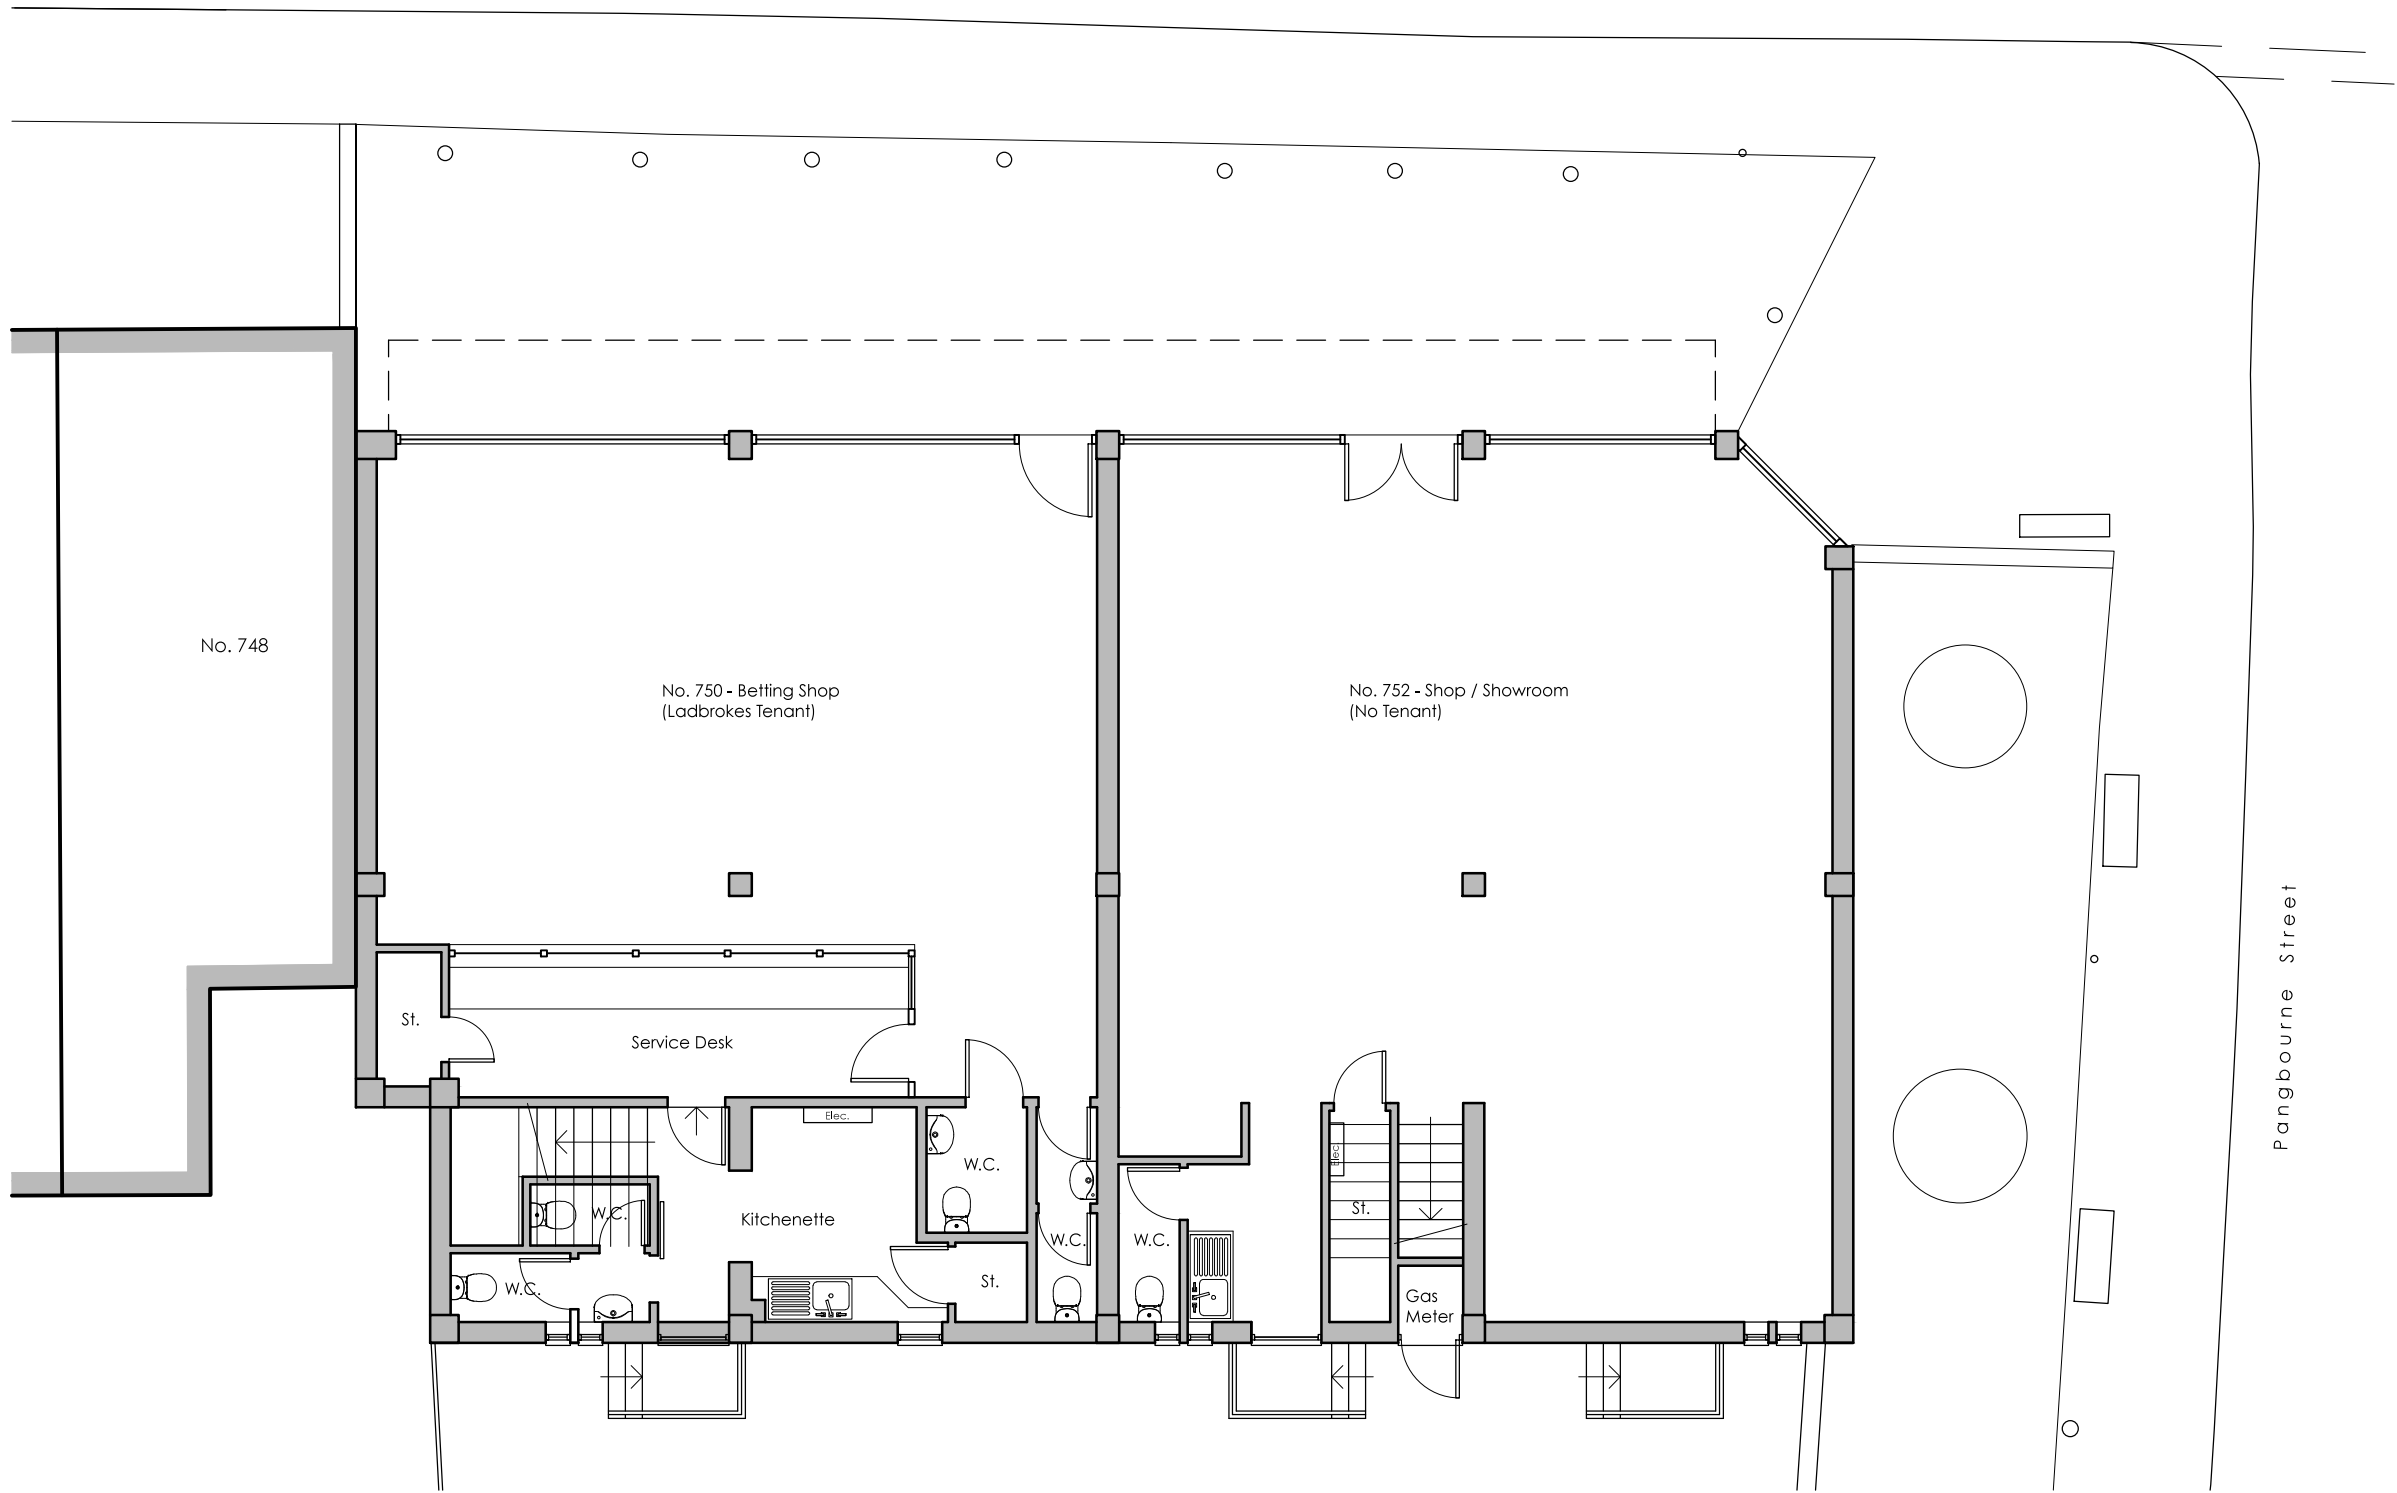

EXISTING GROUND FLOOR PLAN

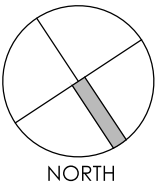

Project	Residential Development 750 & 752 Oxford Road Reading RG30 1EJ				Drawing	Existing Ground Floor Plan					
					Job-Dwg Number	15037-PL-3		Rev.	A		
Client	John Filbee Properties Ltd				WESTON + CO ARCHITECTS 51 Blenheim Road Reading, RG1 5NG t. +44(0)7786530490 www.weston-co.com						
Status	Planning										
Scale	1/100		Sheet Size							A3	
Author	CTW	Checked	CTW	Date						11/03/2016	