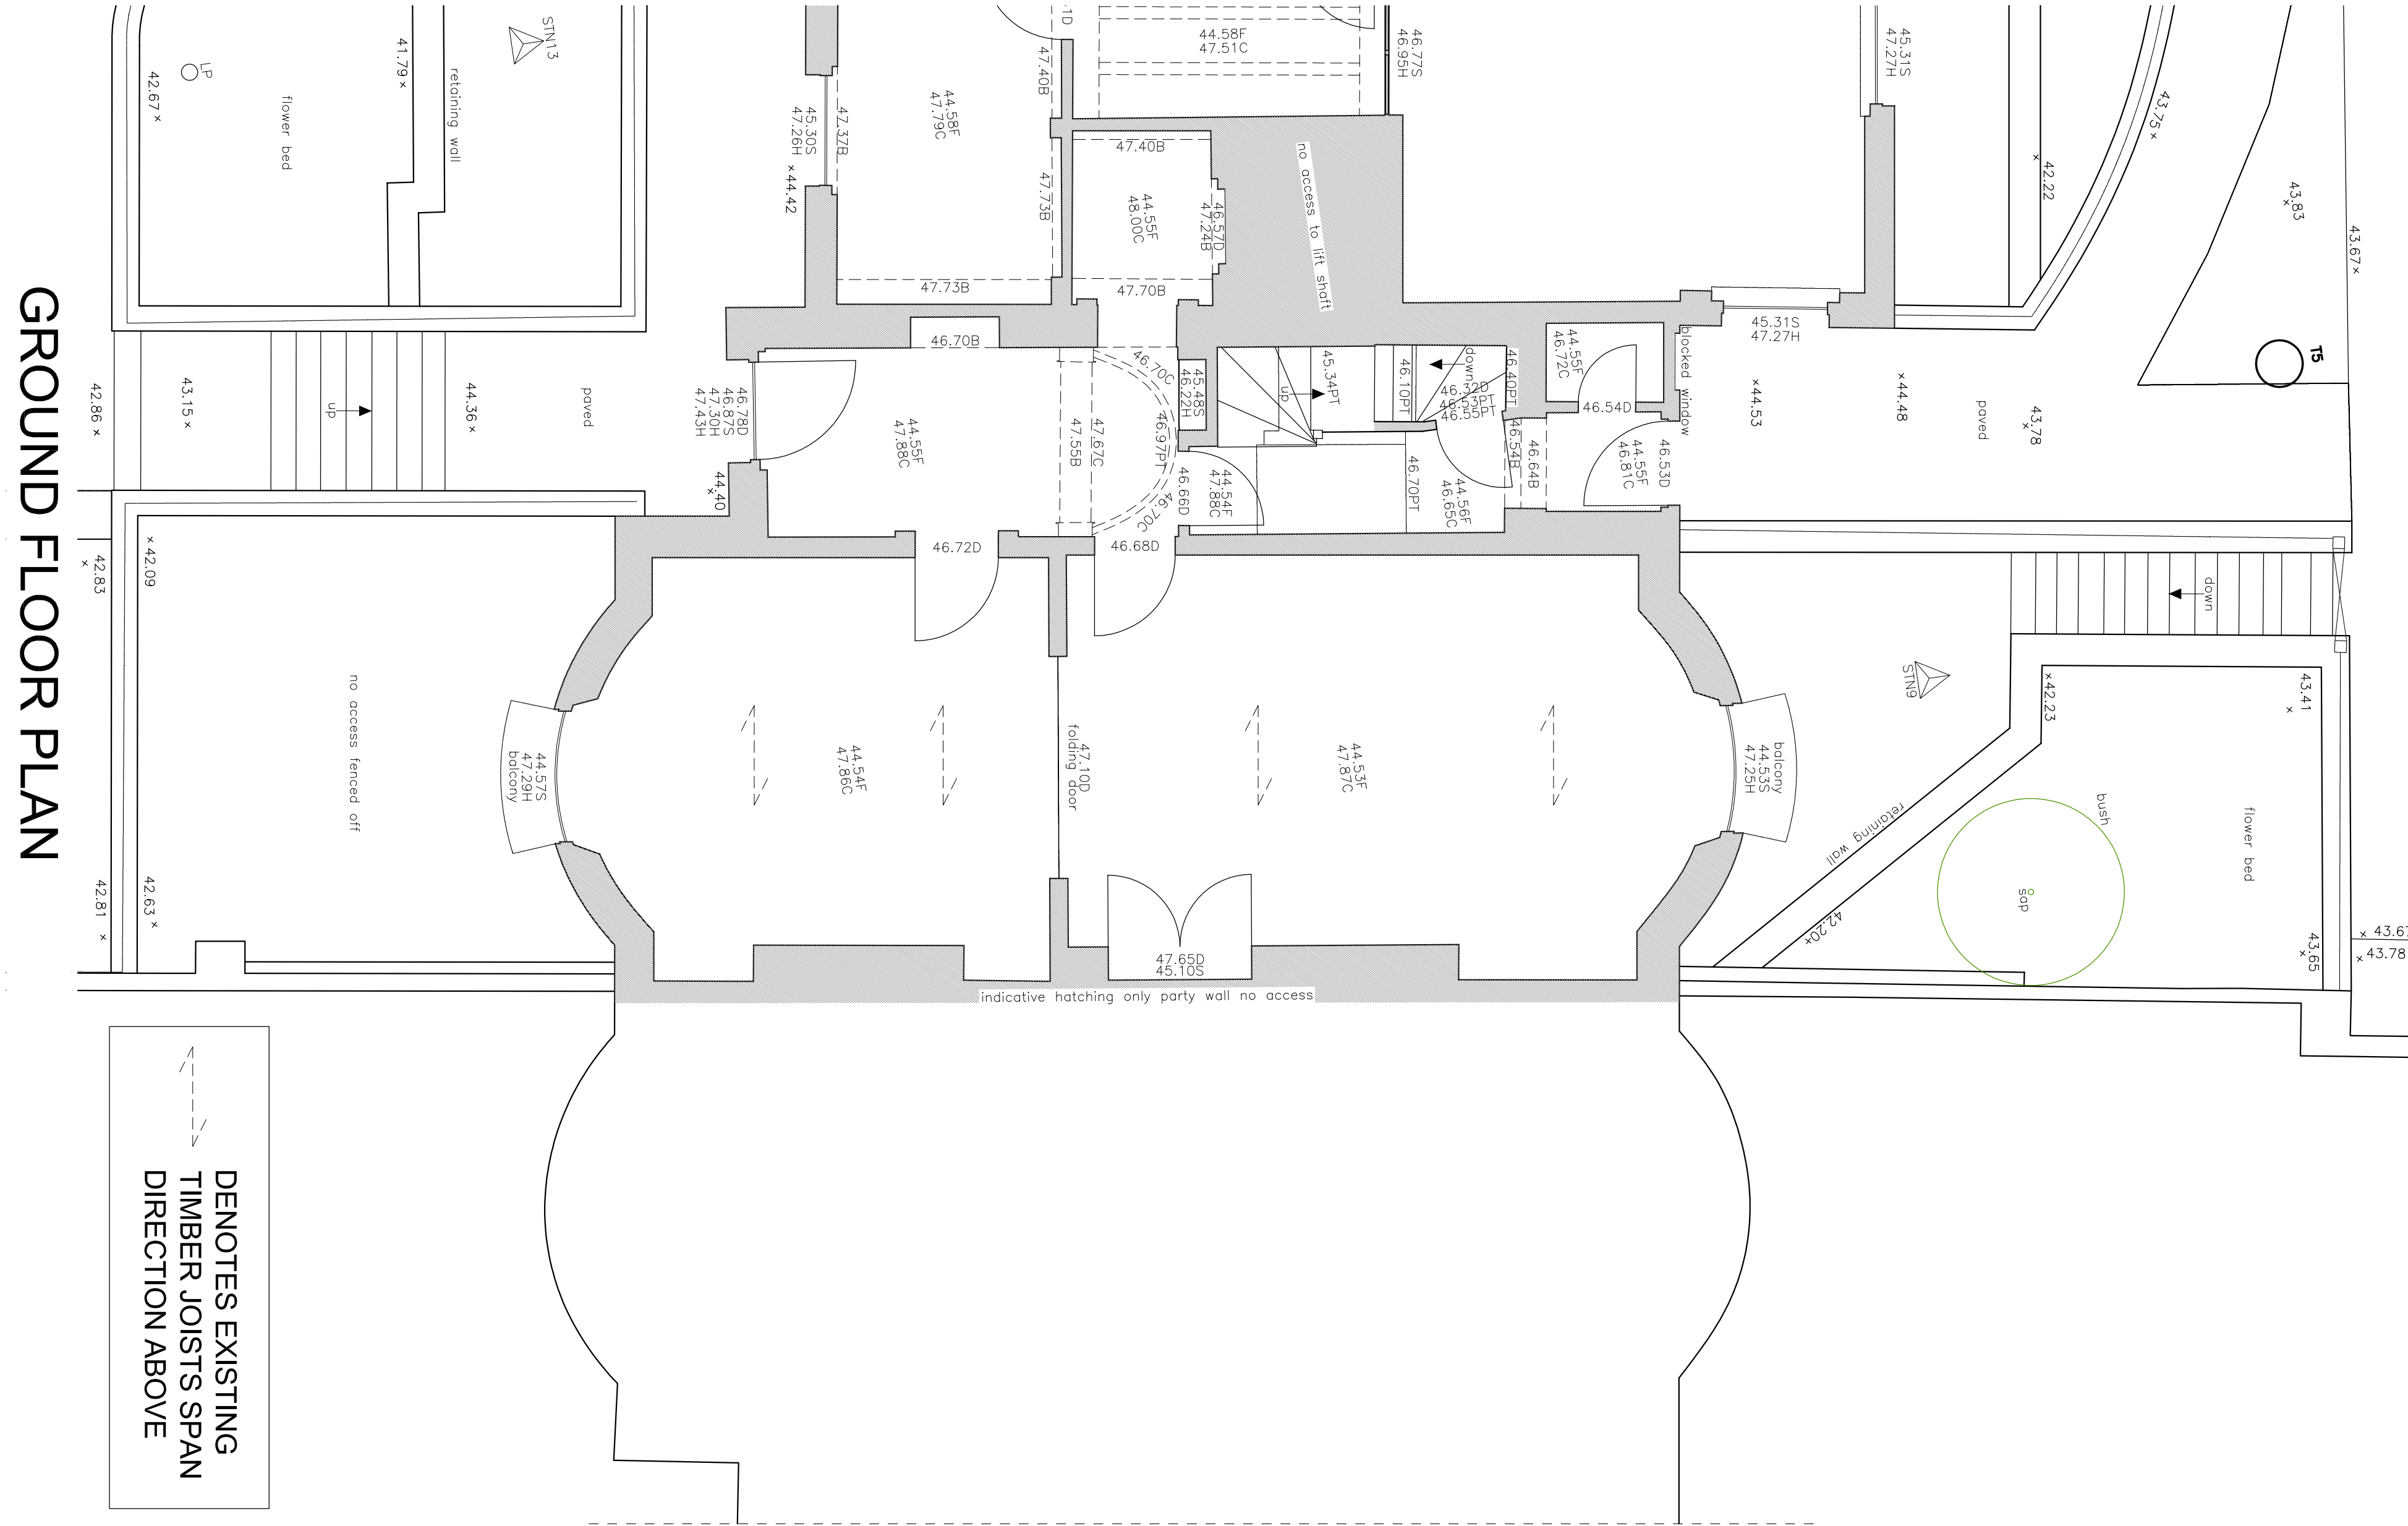
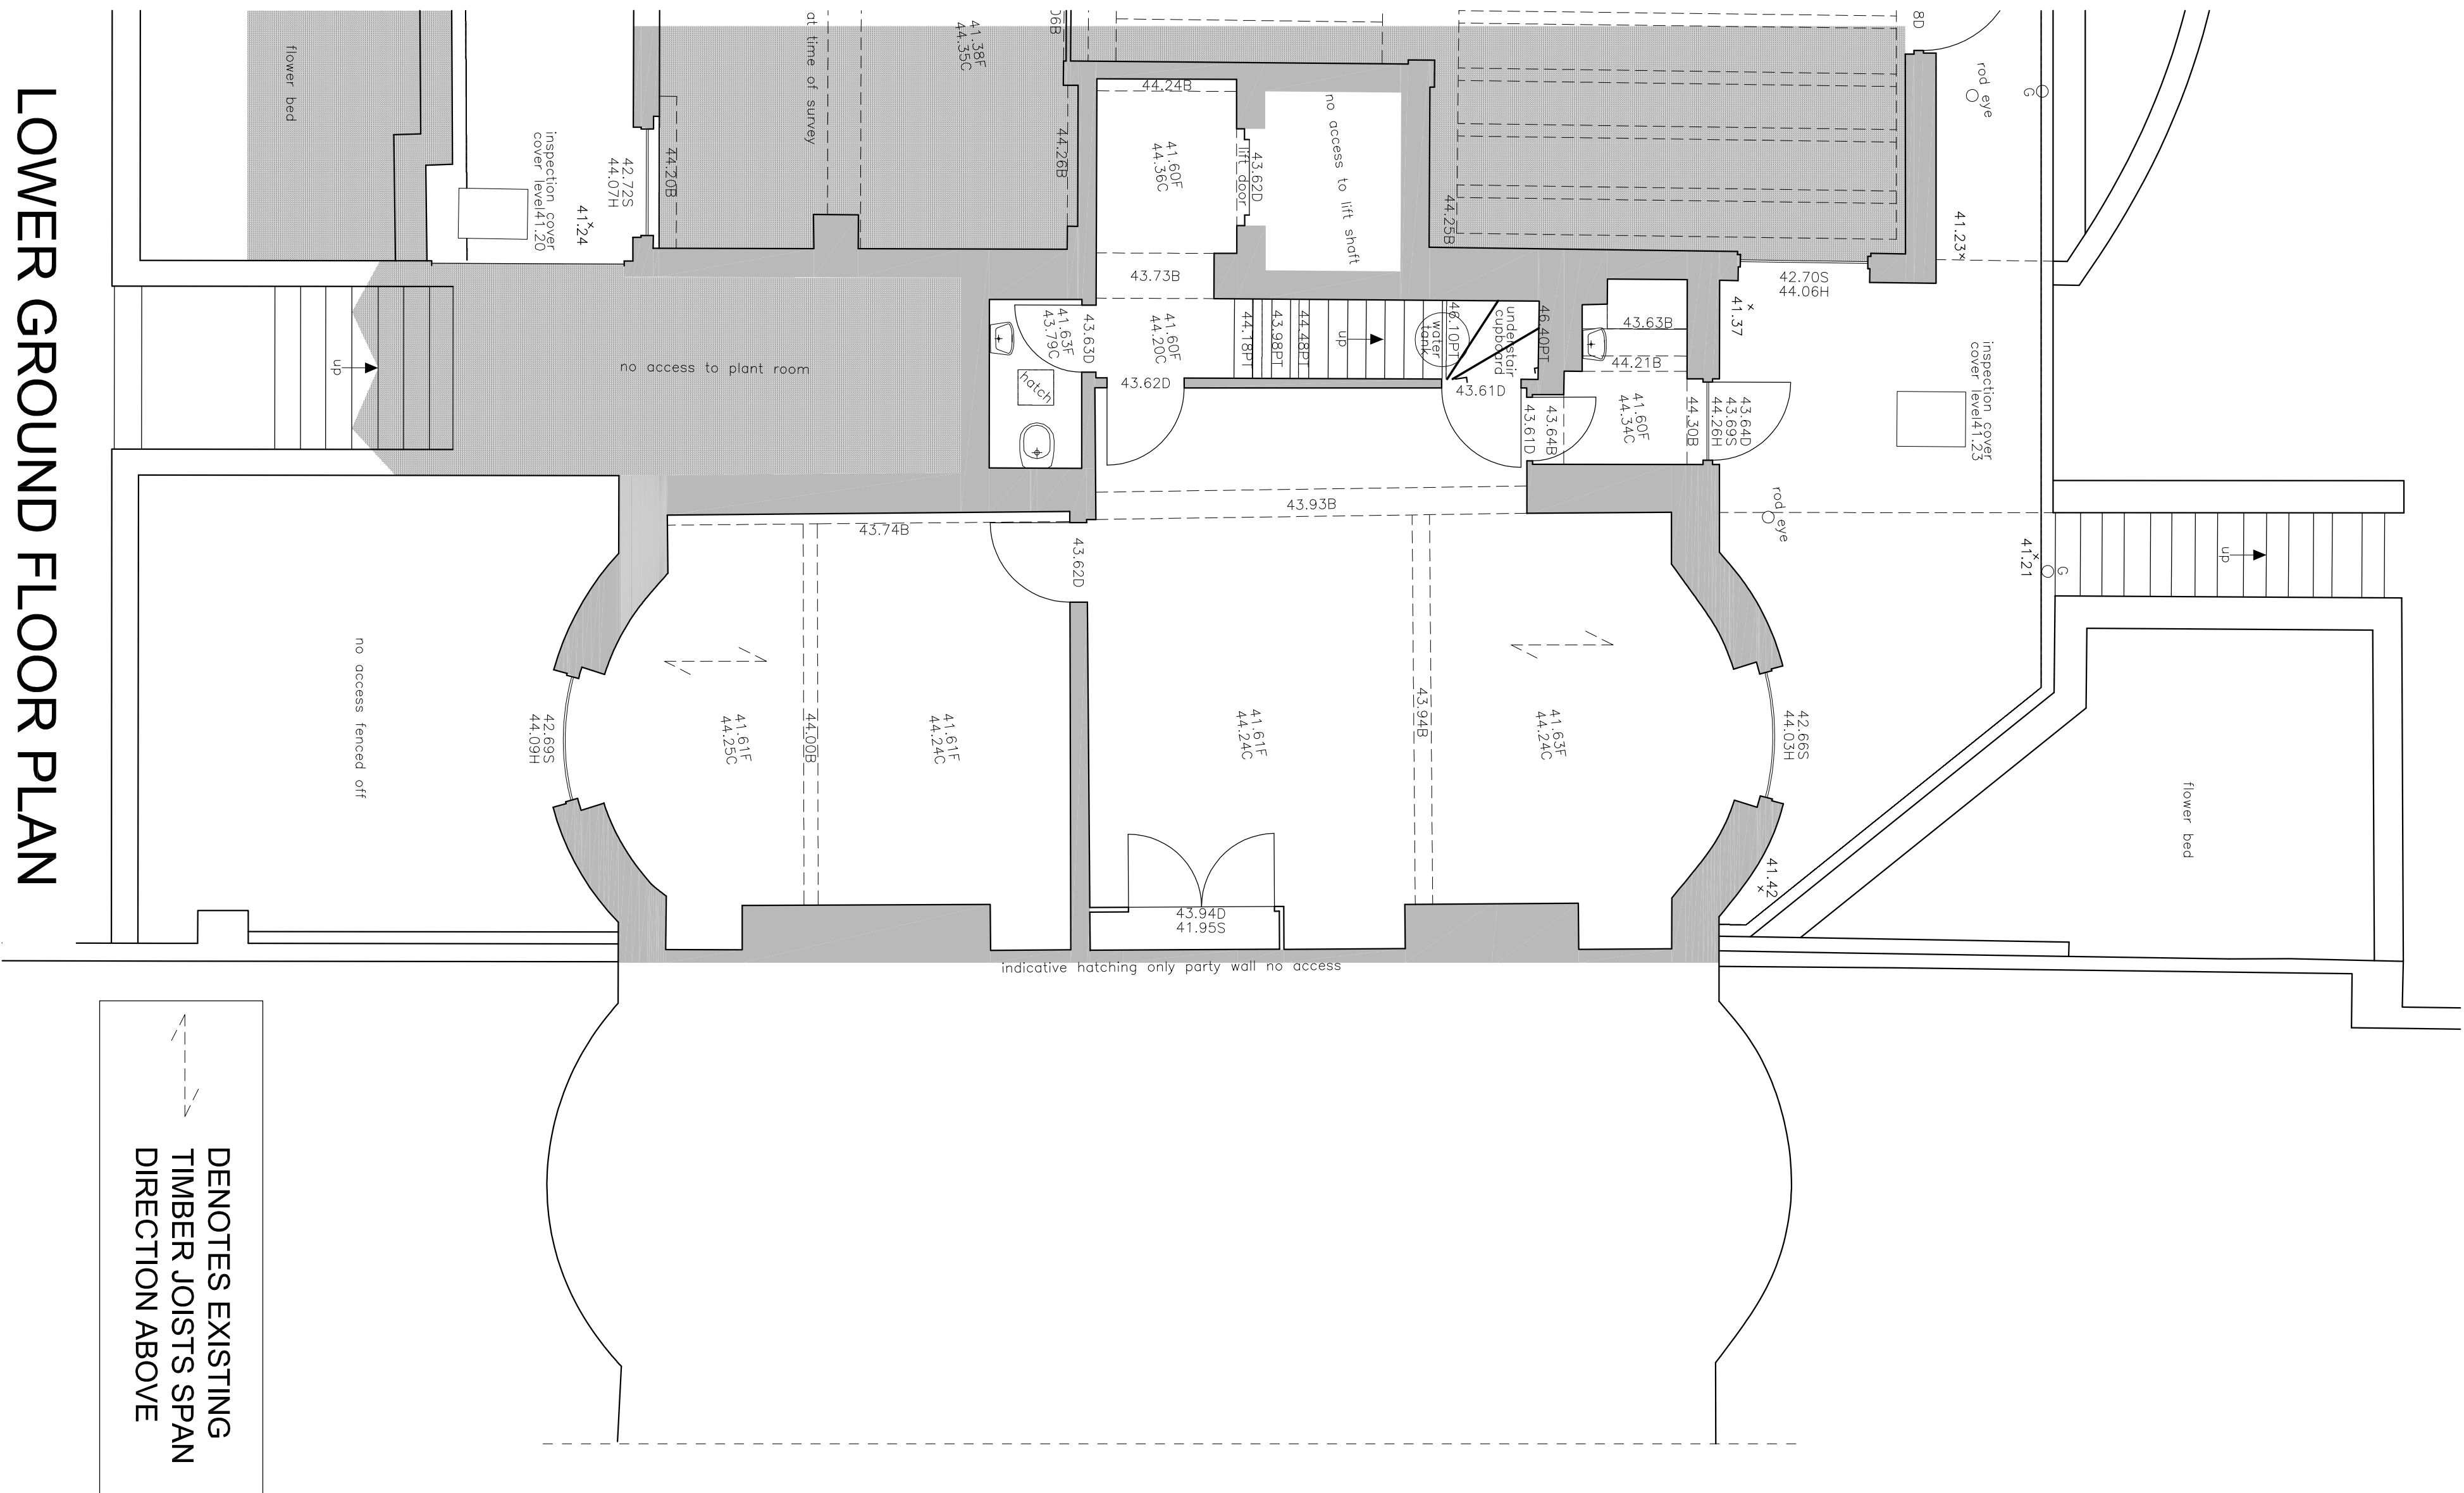


Rev.	Date	Detail
P1	20160418	PLANNING ISSUE

Scale	20160418		PLANNING APPLICATION
-------	----------	--	----------------------

Drawing No.	16 - P1255 - 06	Rev.	P1
-------------	-----------------	------	----

Scale	1:50 @ A1	Date	MARCH '16	Drawn	PB
-------	-----------	------	-----------	-------	----

Project Title	177 KINGS ROAD, READING				
Drawing Title	EXISTING FLOOR PLANS LOWER GROUND FLOOR				

Client	CHRISTINA MEYER				
Project Title	177 KINGS ROAD, READING				
Drawing Title	EXISTING FLOOR PLANS LOWER GROUND FLOOR				

ASCOT DESIGN Architecture	Berkshire House 89-91 High Street, Ascot, Berkshire, SL5 7HY Tel: 01344 298330 Fax: 01344 298331 Email: info@ascotdesign.com www.ascotdesign.com				
------------------------------	--	--	--	--	--