



Notes:

This drawing is the copyright and property of The Royal Bank of Scotland plc.
It must not be copied or published without written consent.



Do not scale from this drawing.

471700m

4

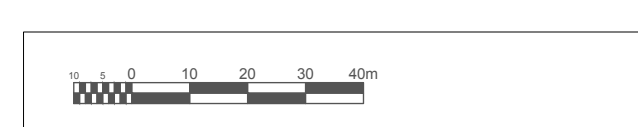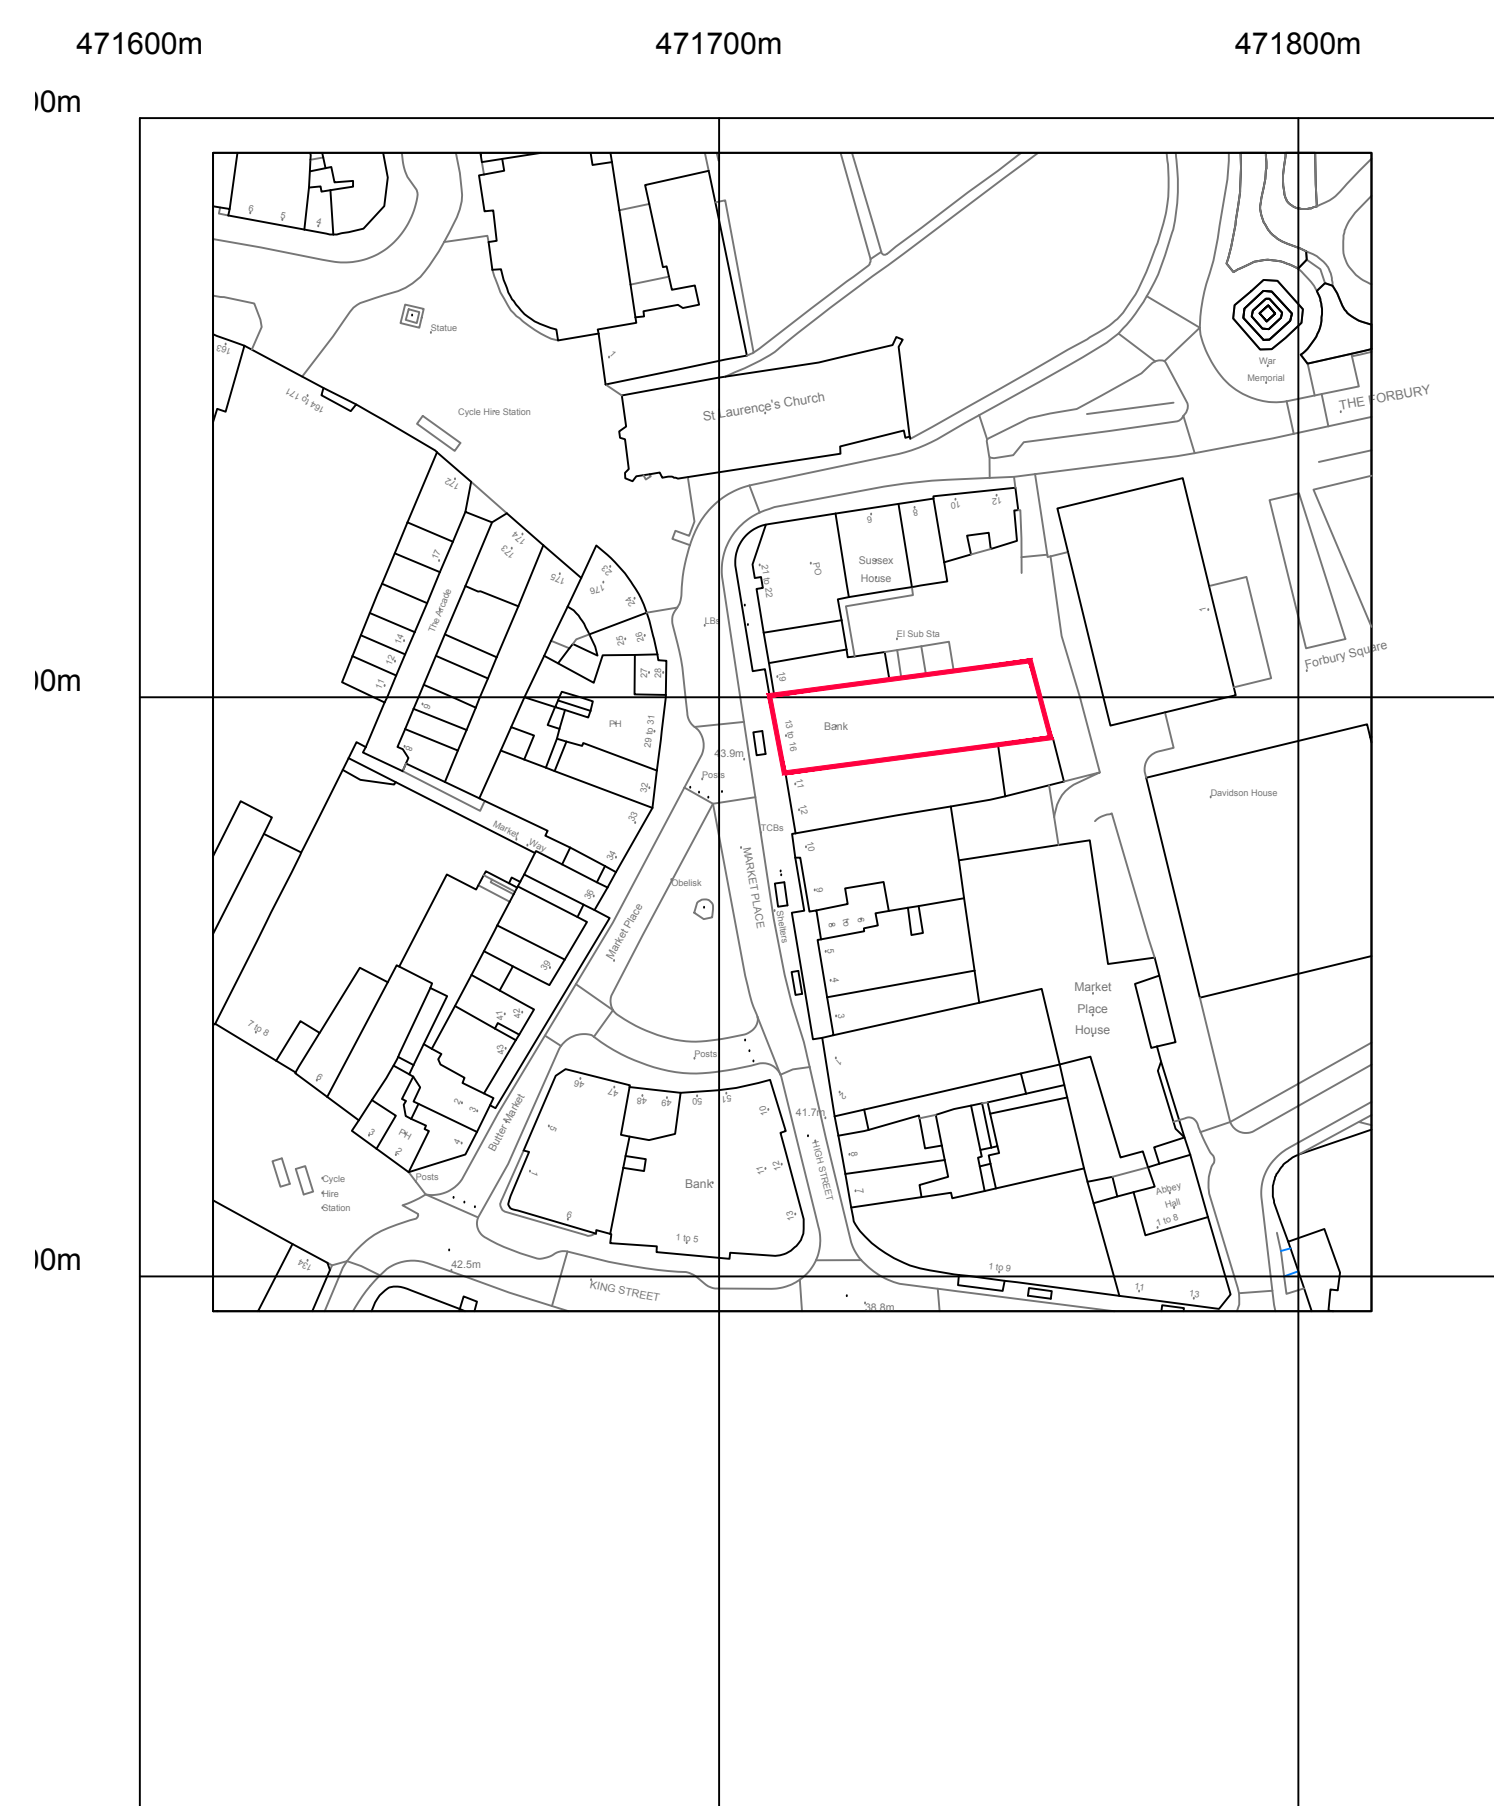

Location Plan provided by Ordnance survey 2000
Scale: 1:1250

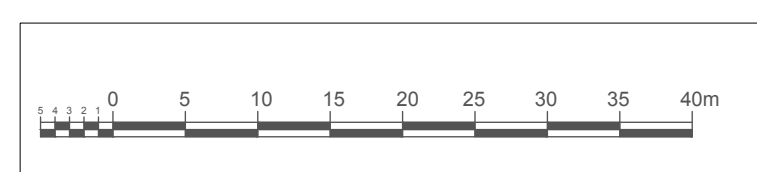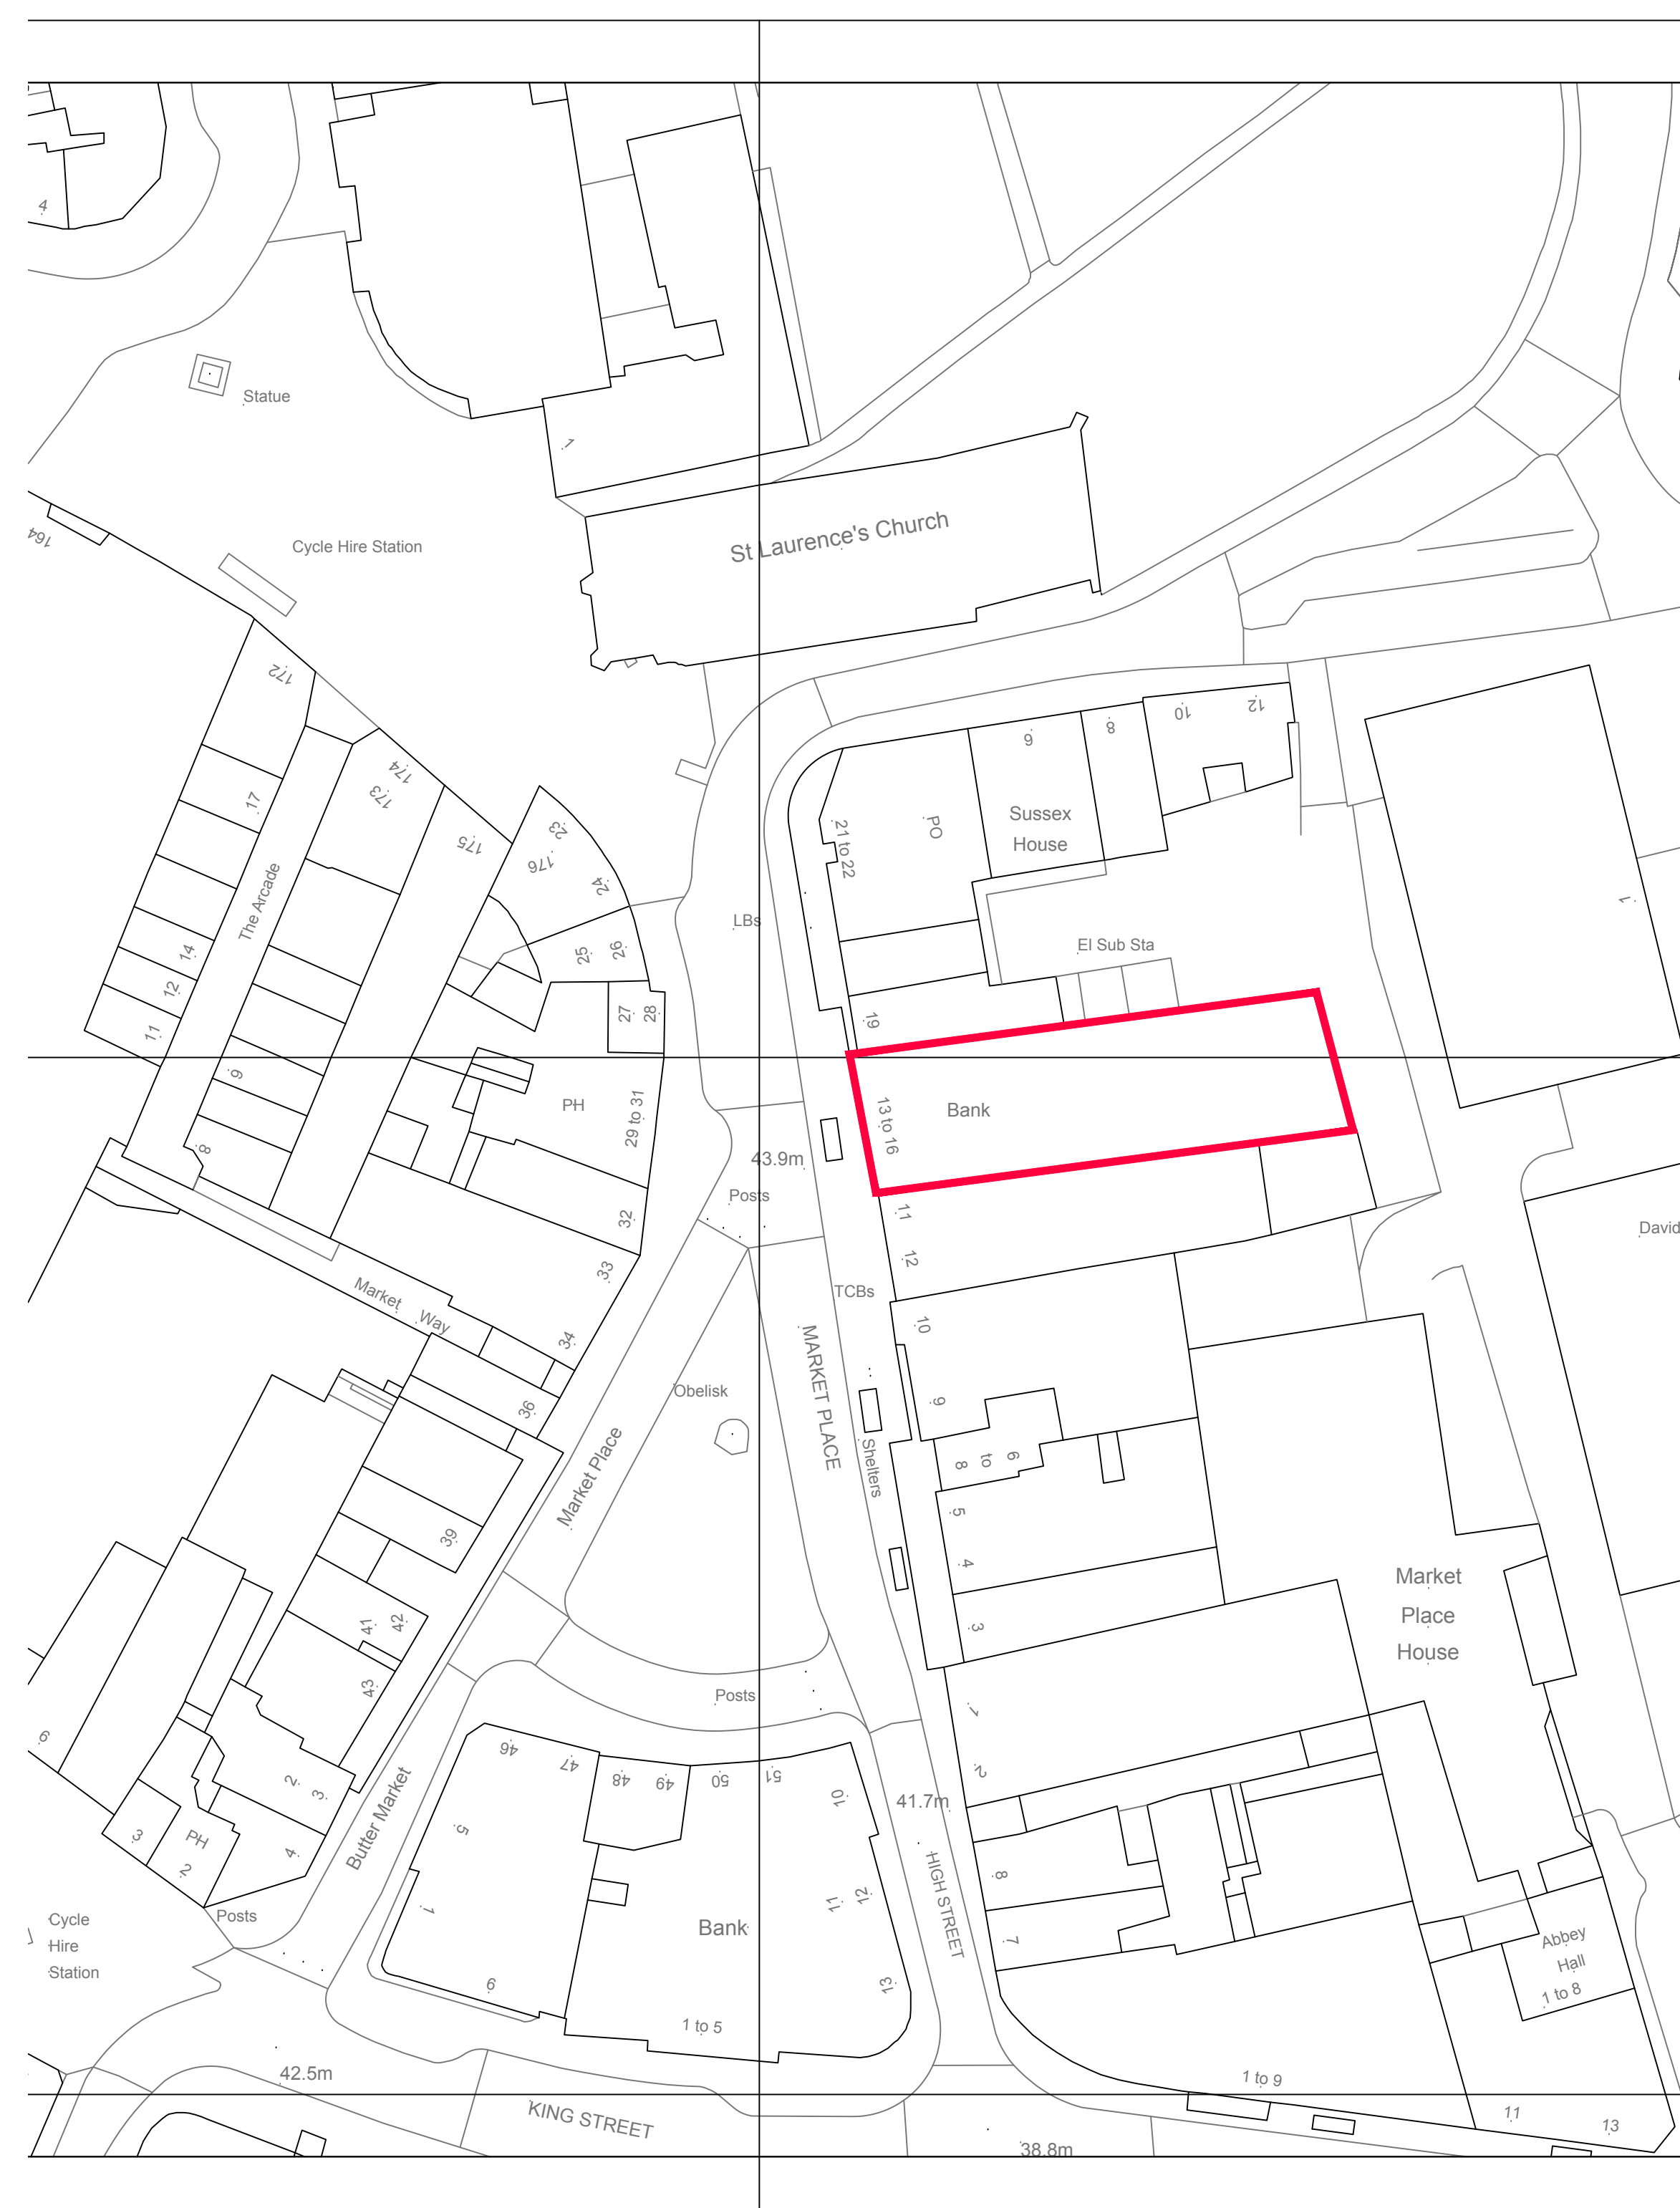

Site Plan provided by Ordnance survey 2000
Scale: 1:500

[illegible]

project
READING MARKET PLACE
13 MARKET PLACE
RG1 2EG

title

GROUND FLOOR
SITE & LOCATION PLAN

scale 1:20 @ A1 ; 1:40 @A3

drn	DMP	chk	EK	app
-----	-----	-----	----	-----

date	29.03.16	date	29.03.16
------	----------	------	----------

	consultants' drawing number

rbs drawing number



rev.