
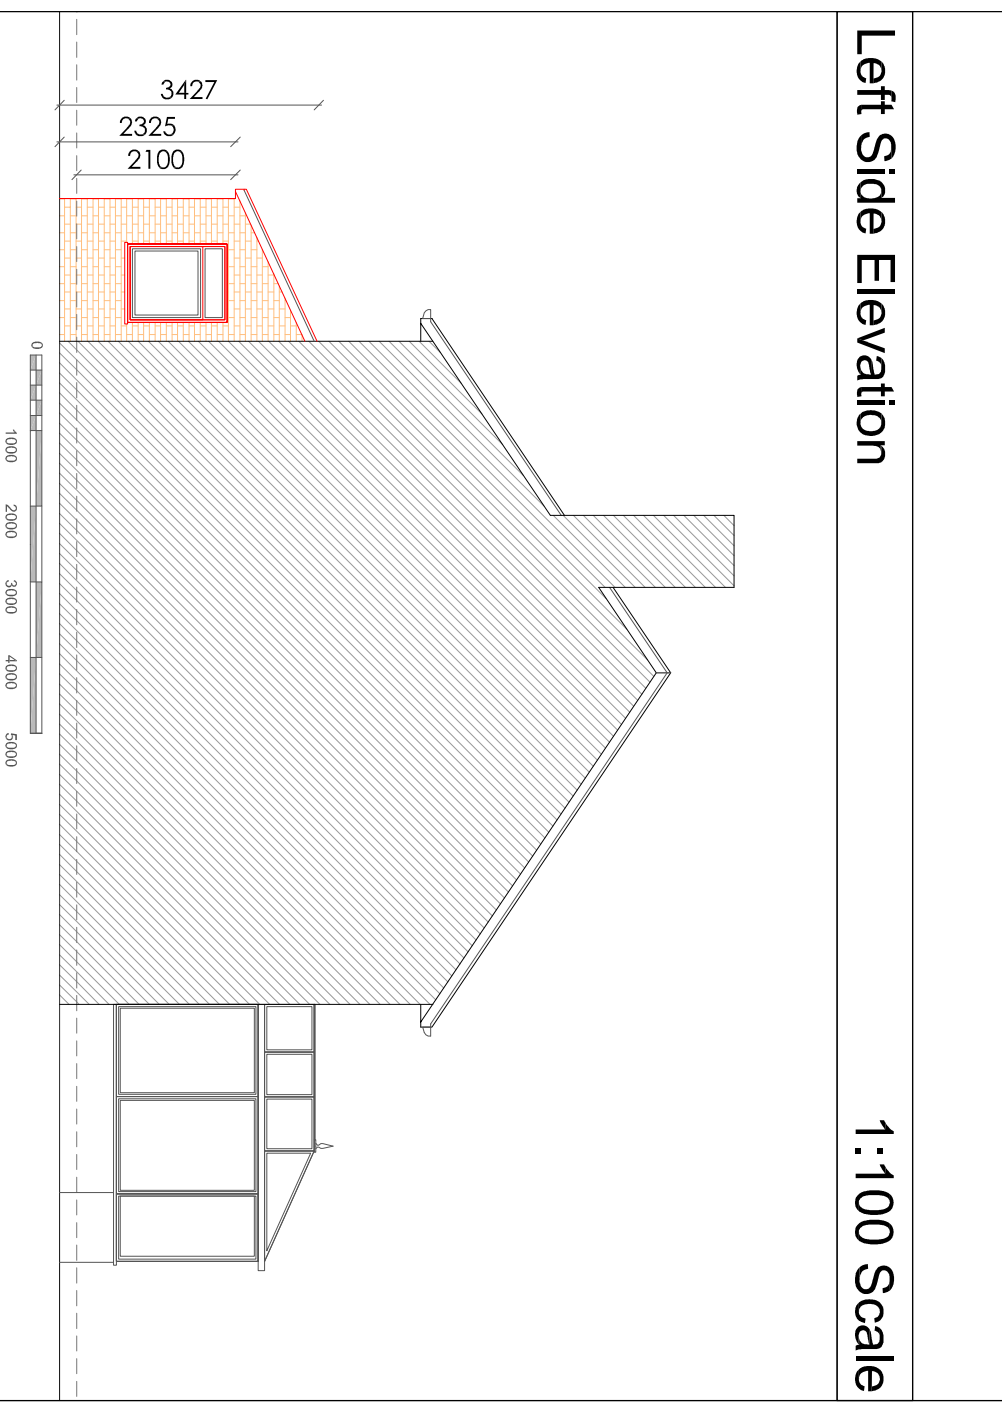
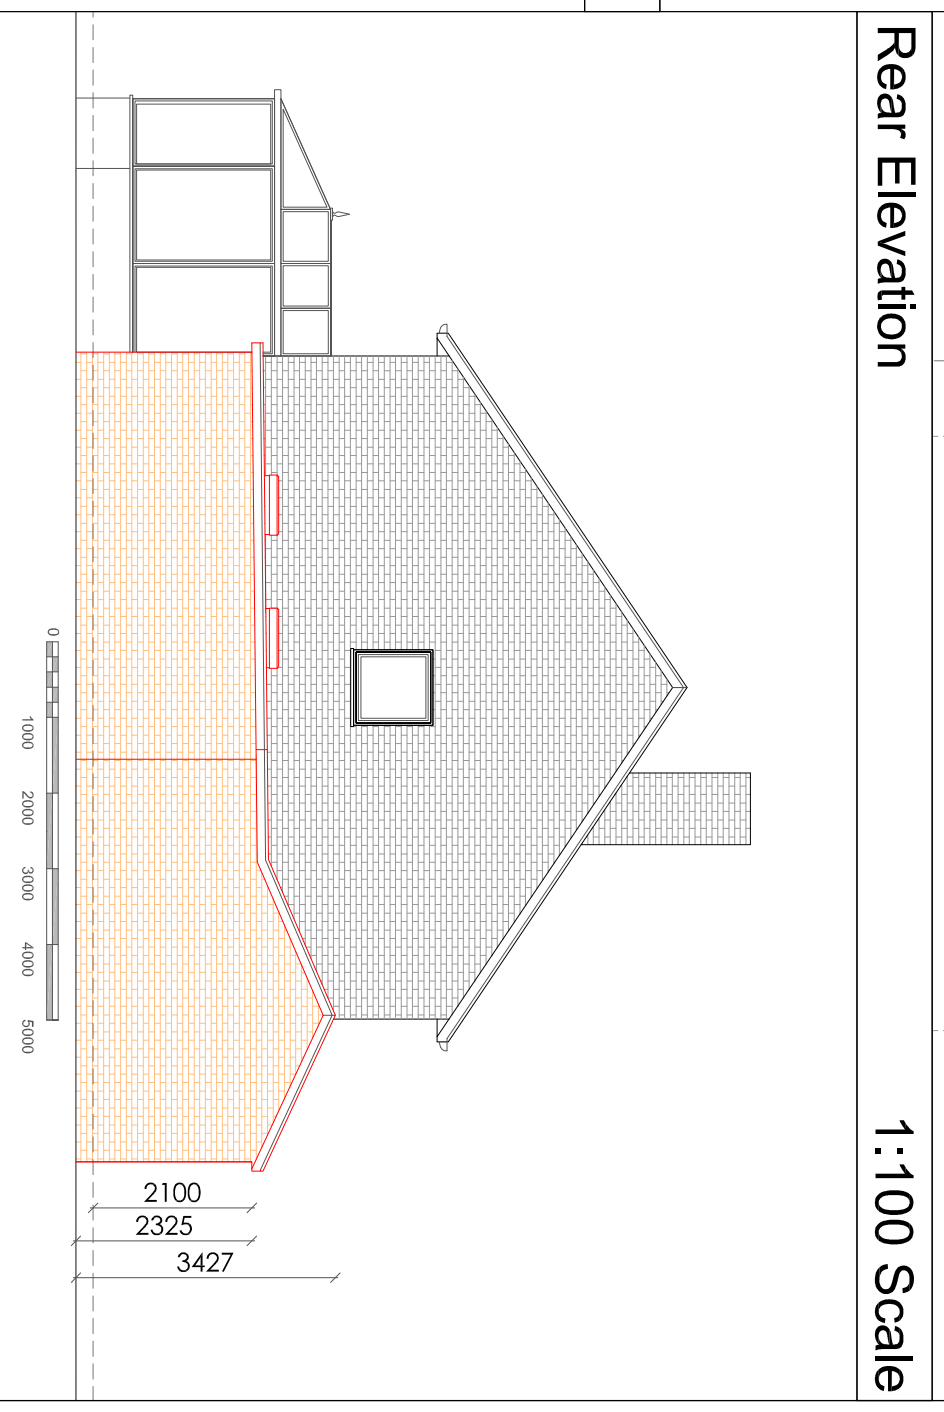
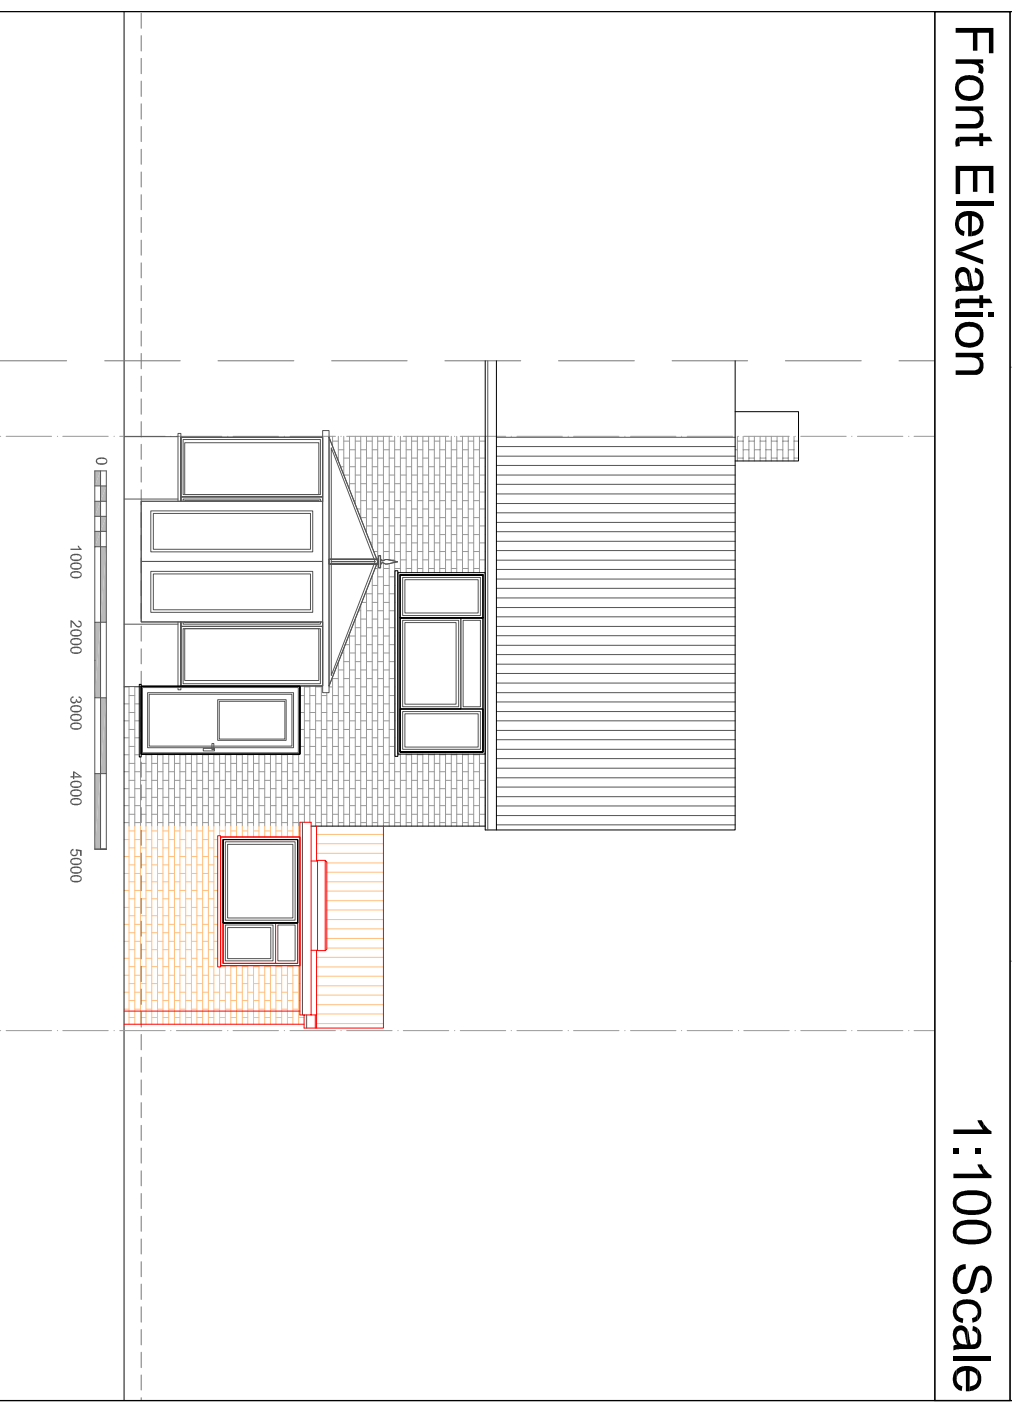
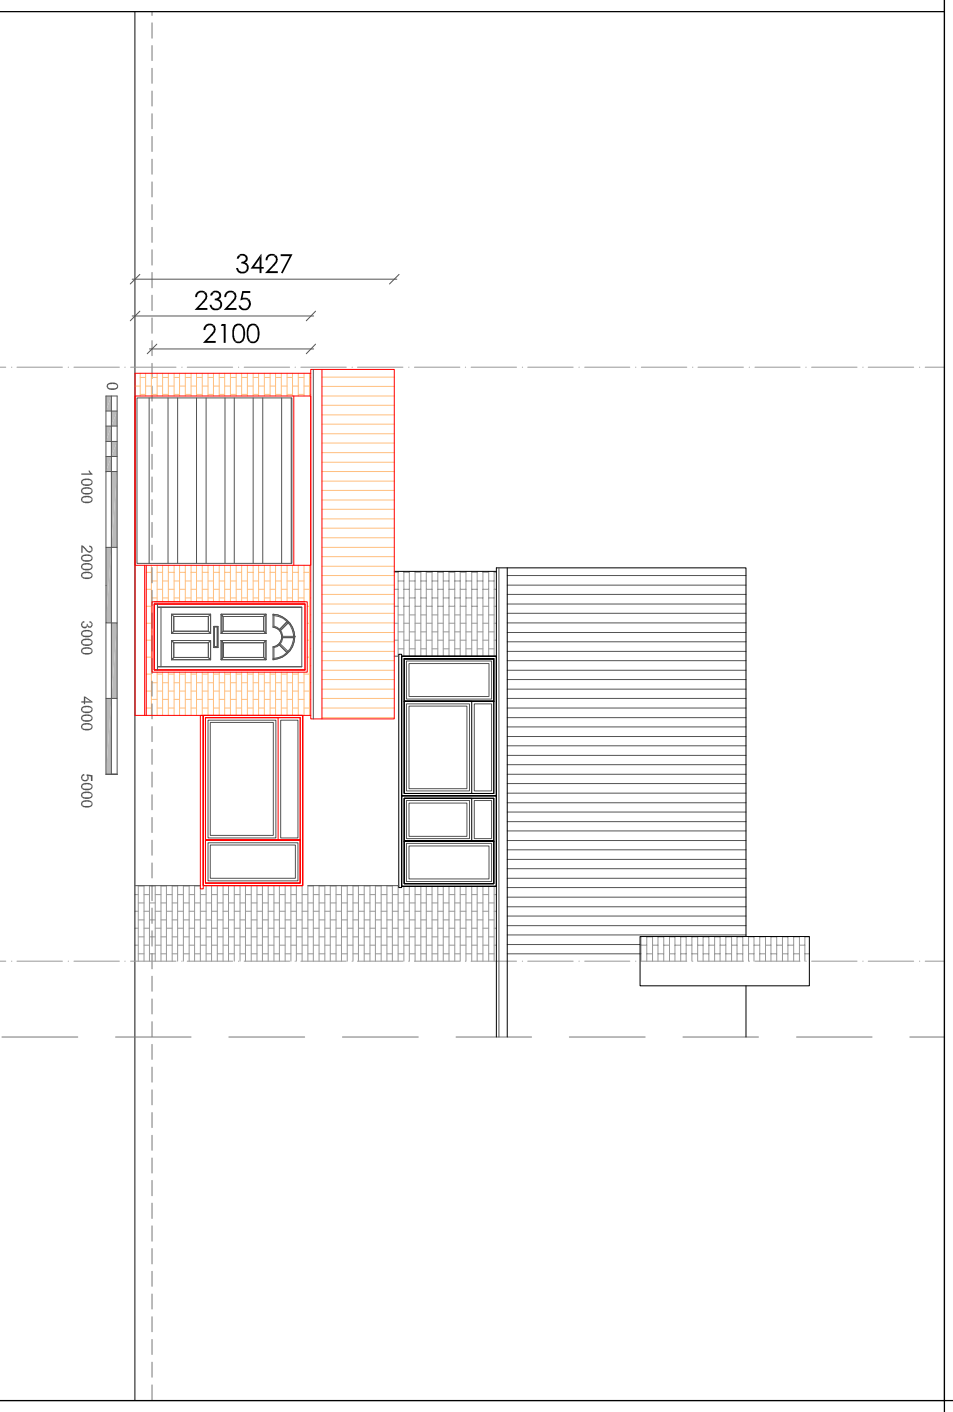
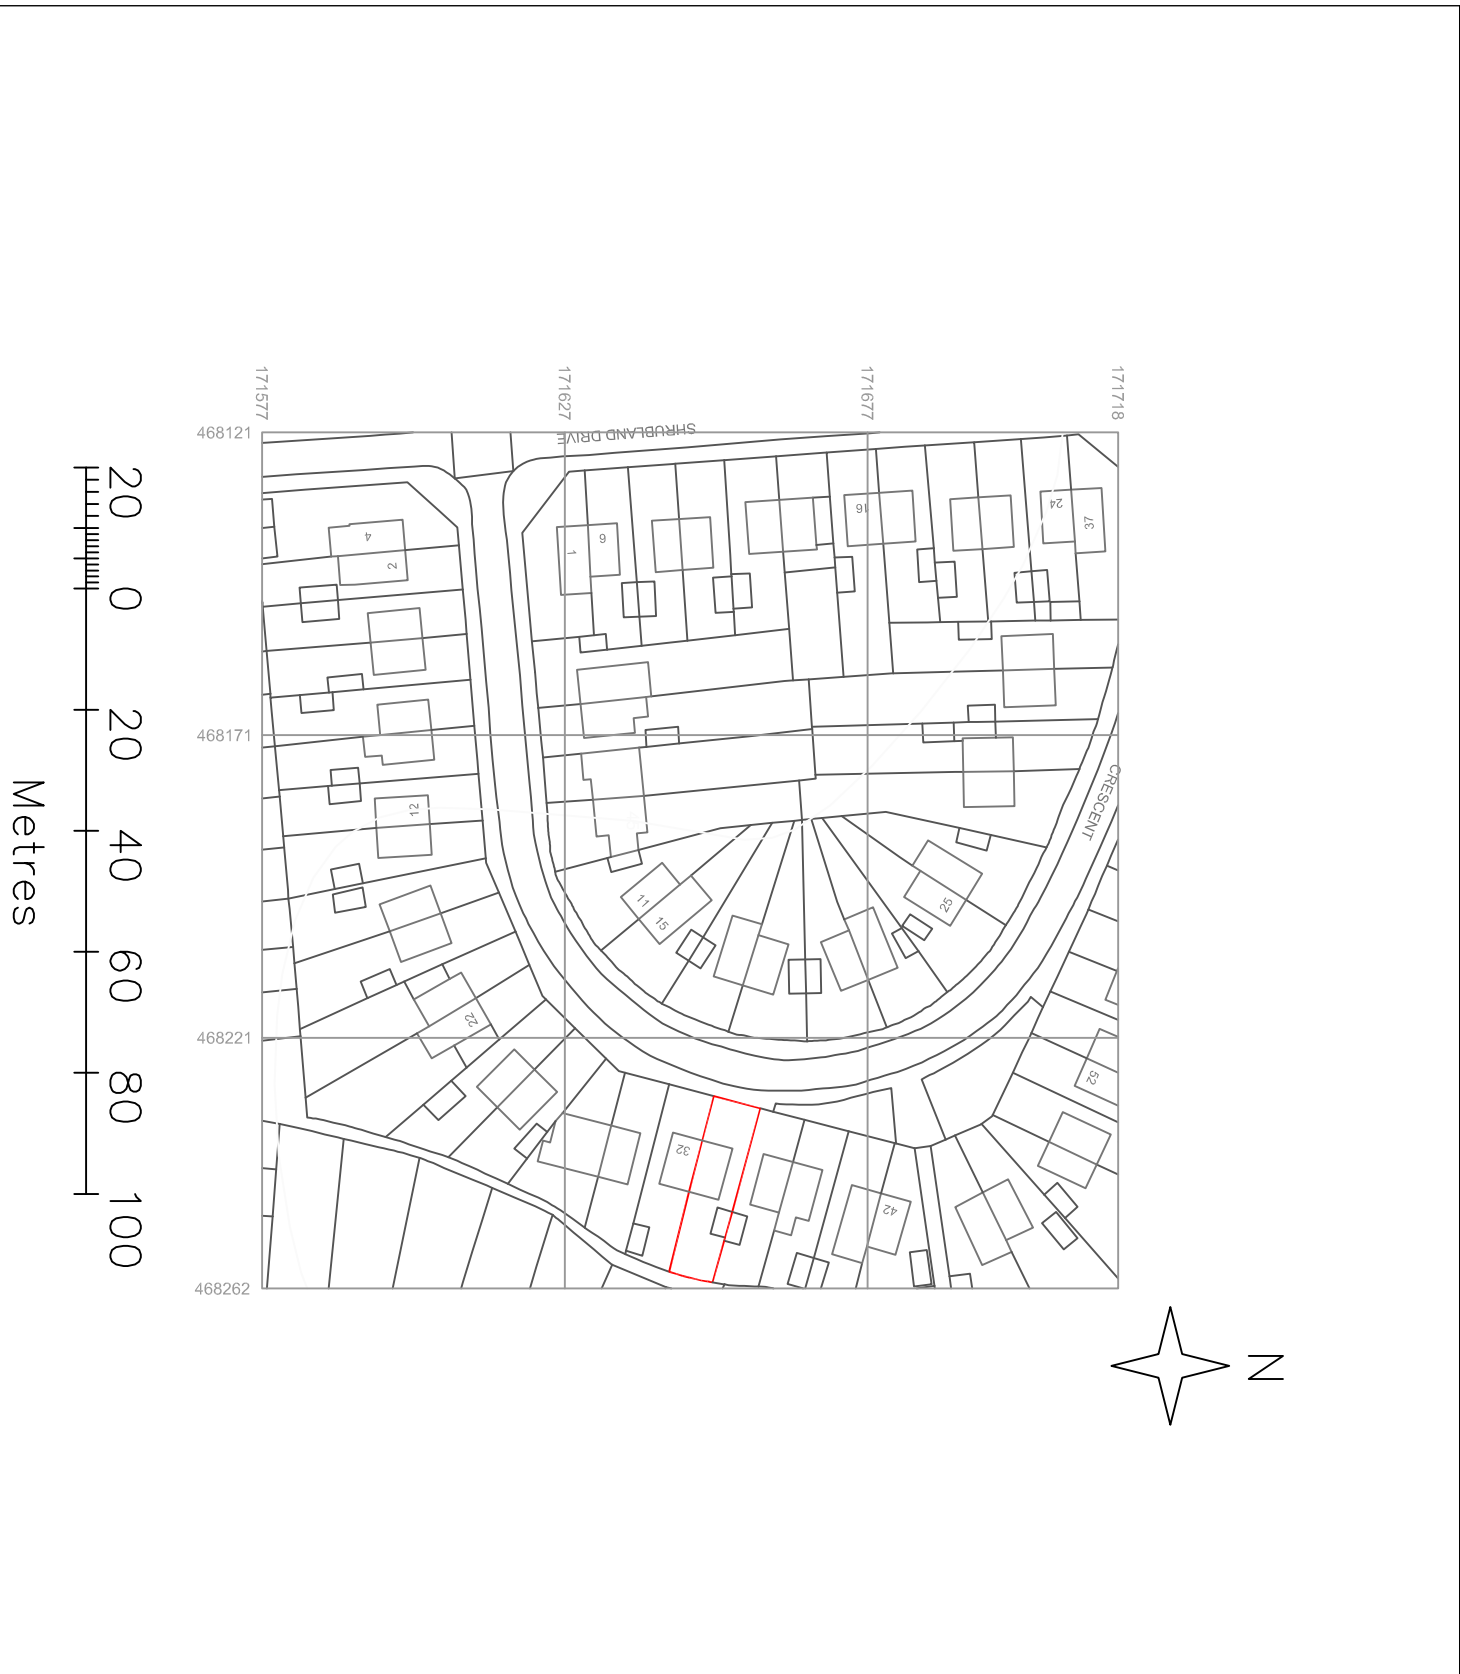
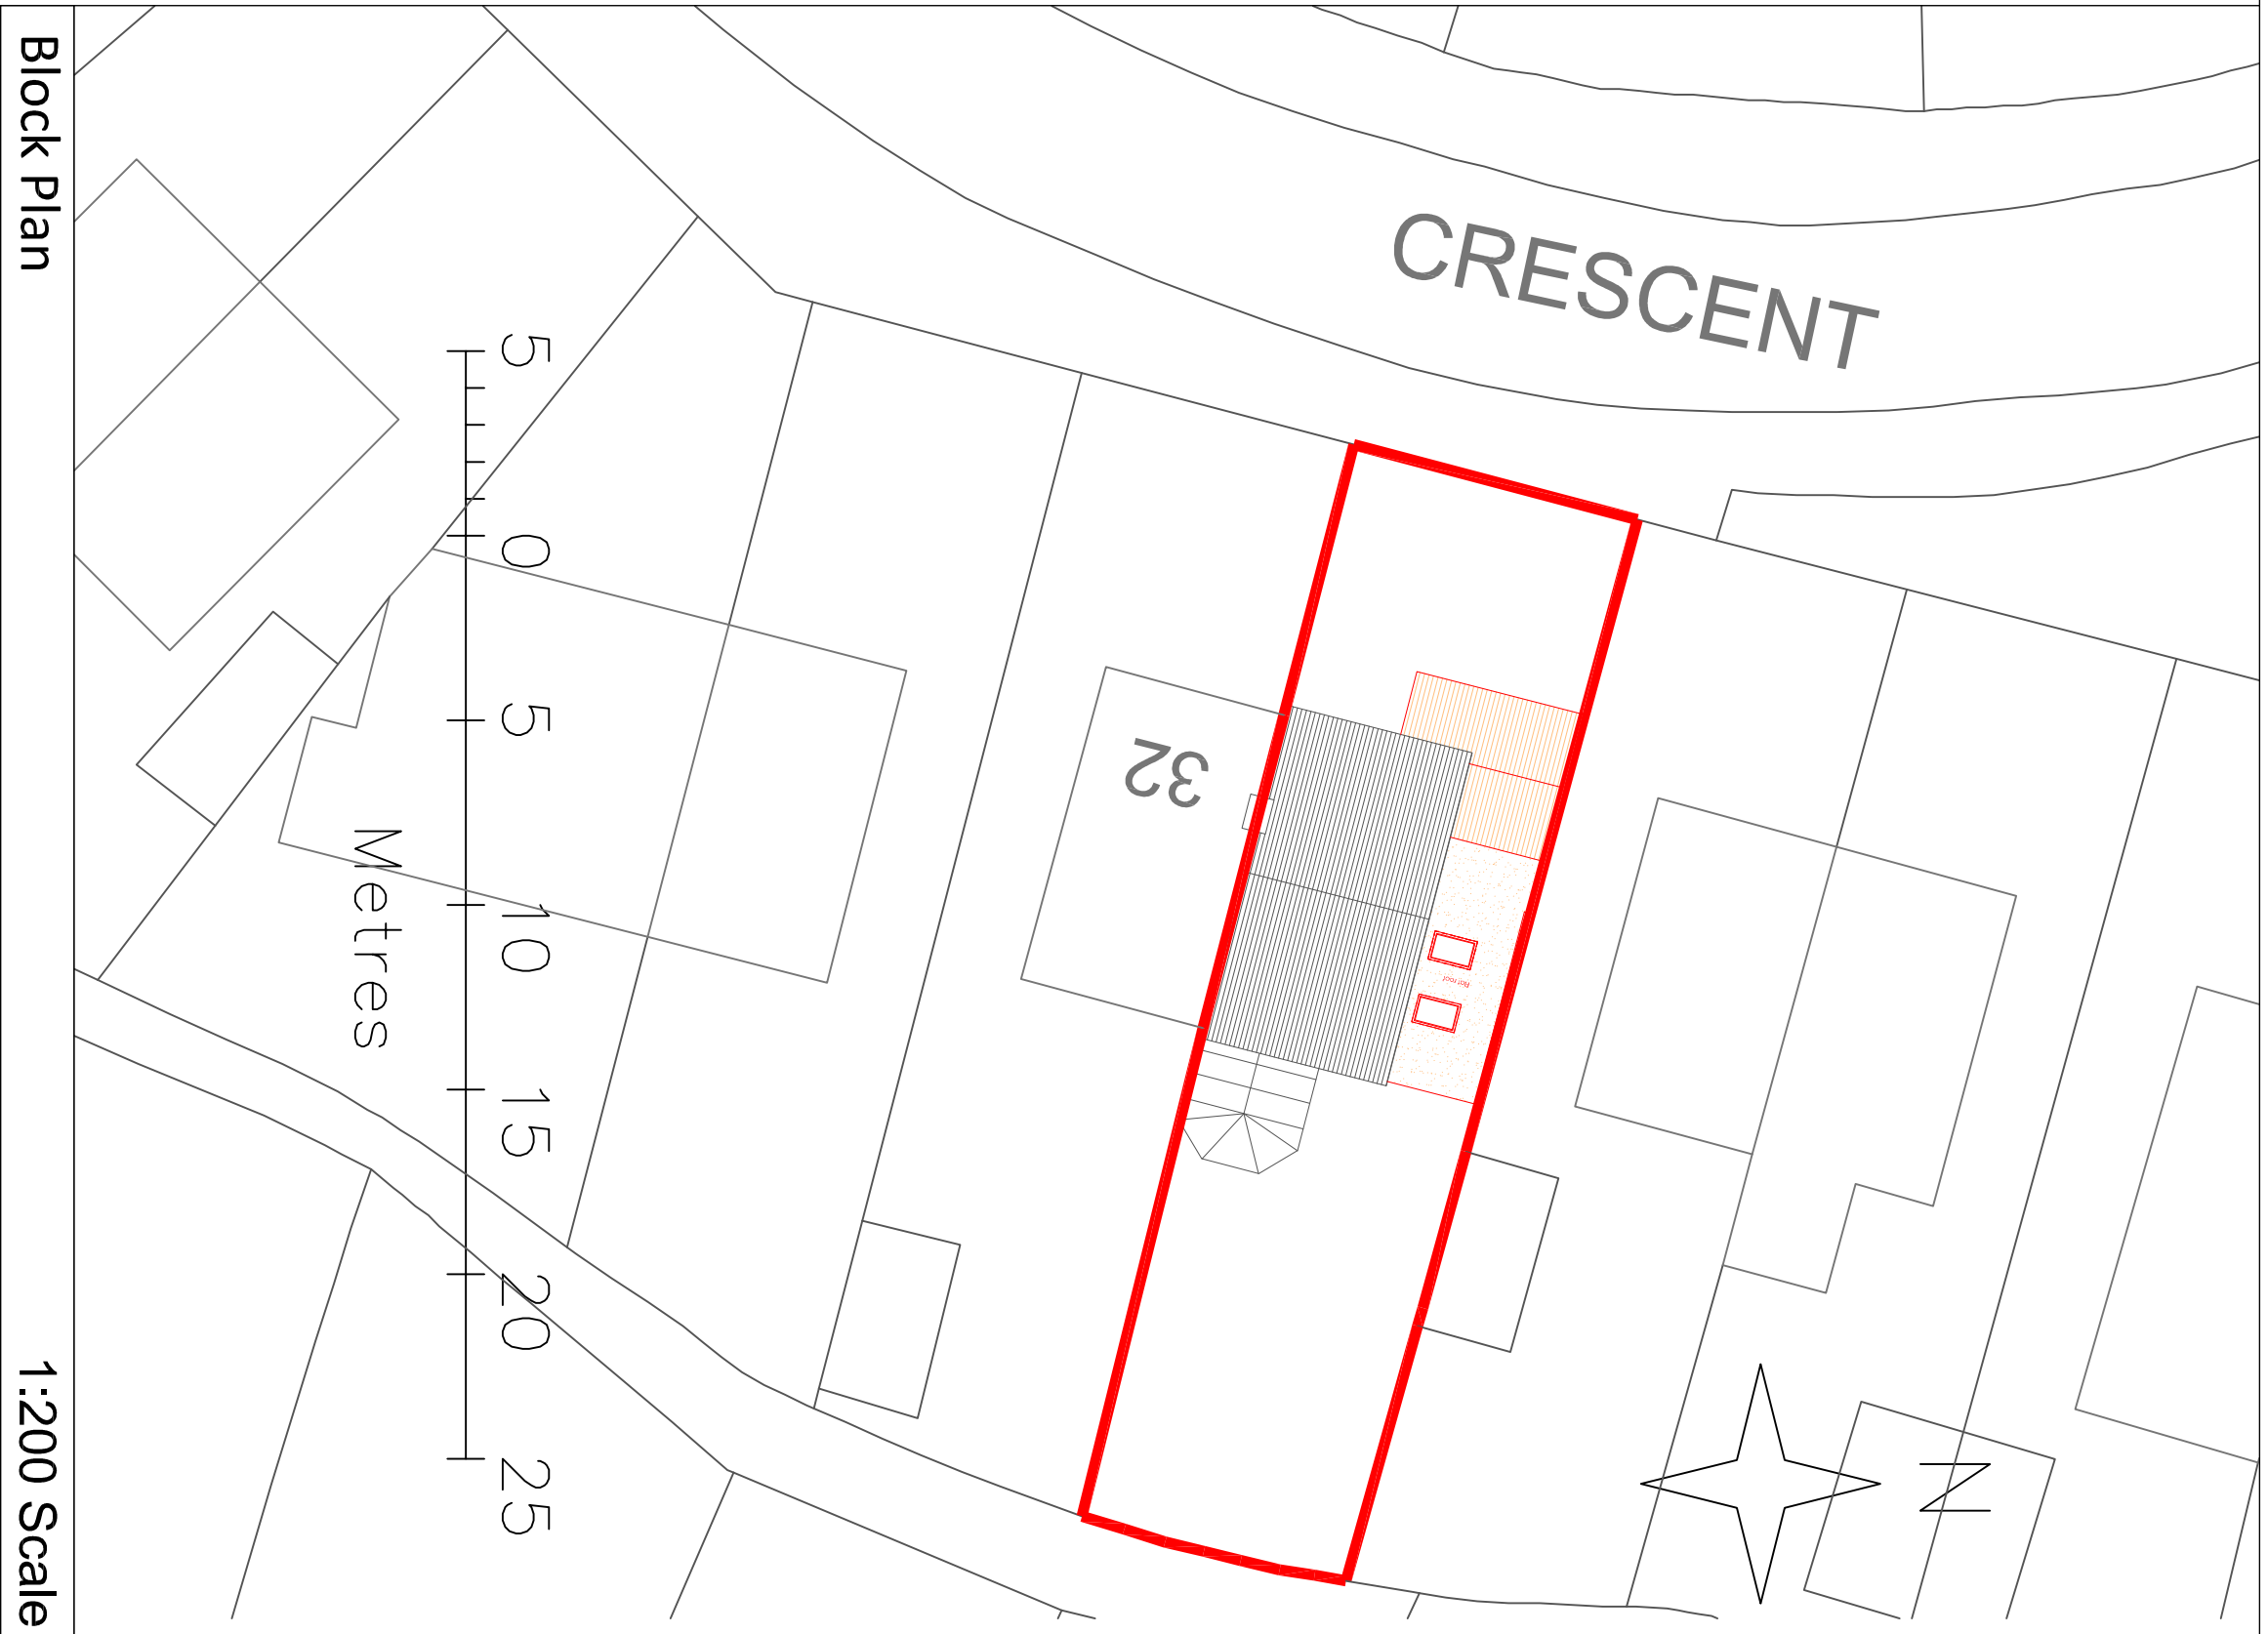
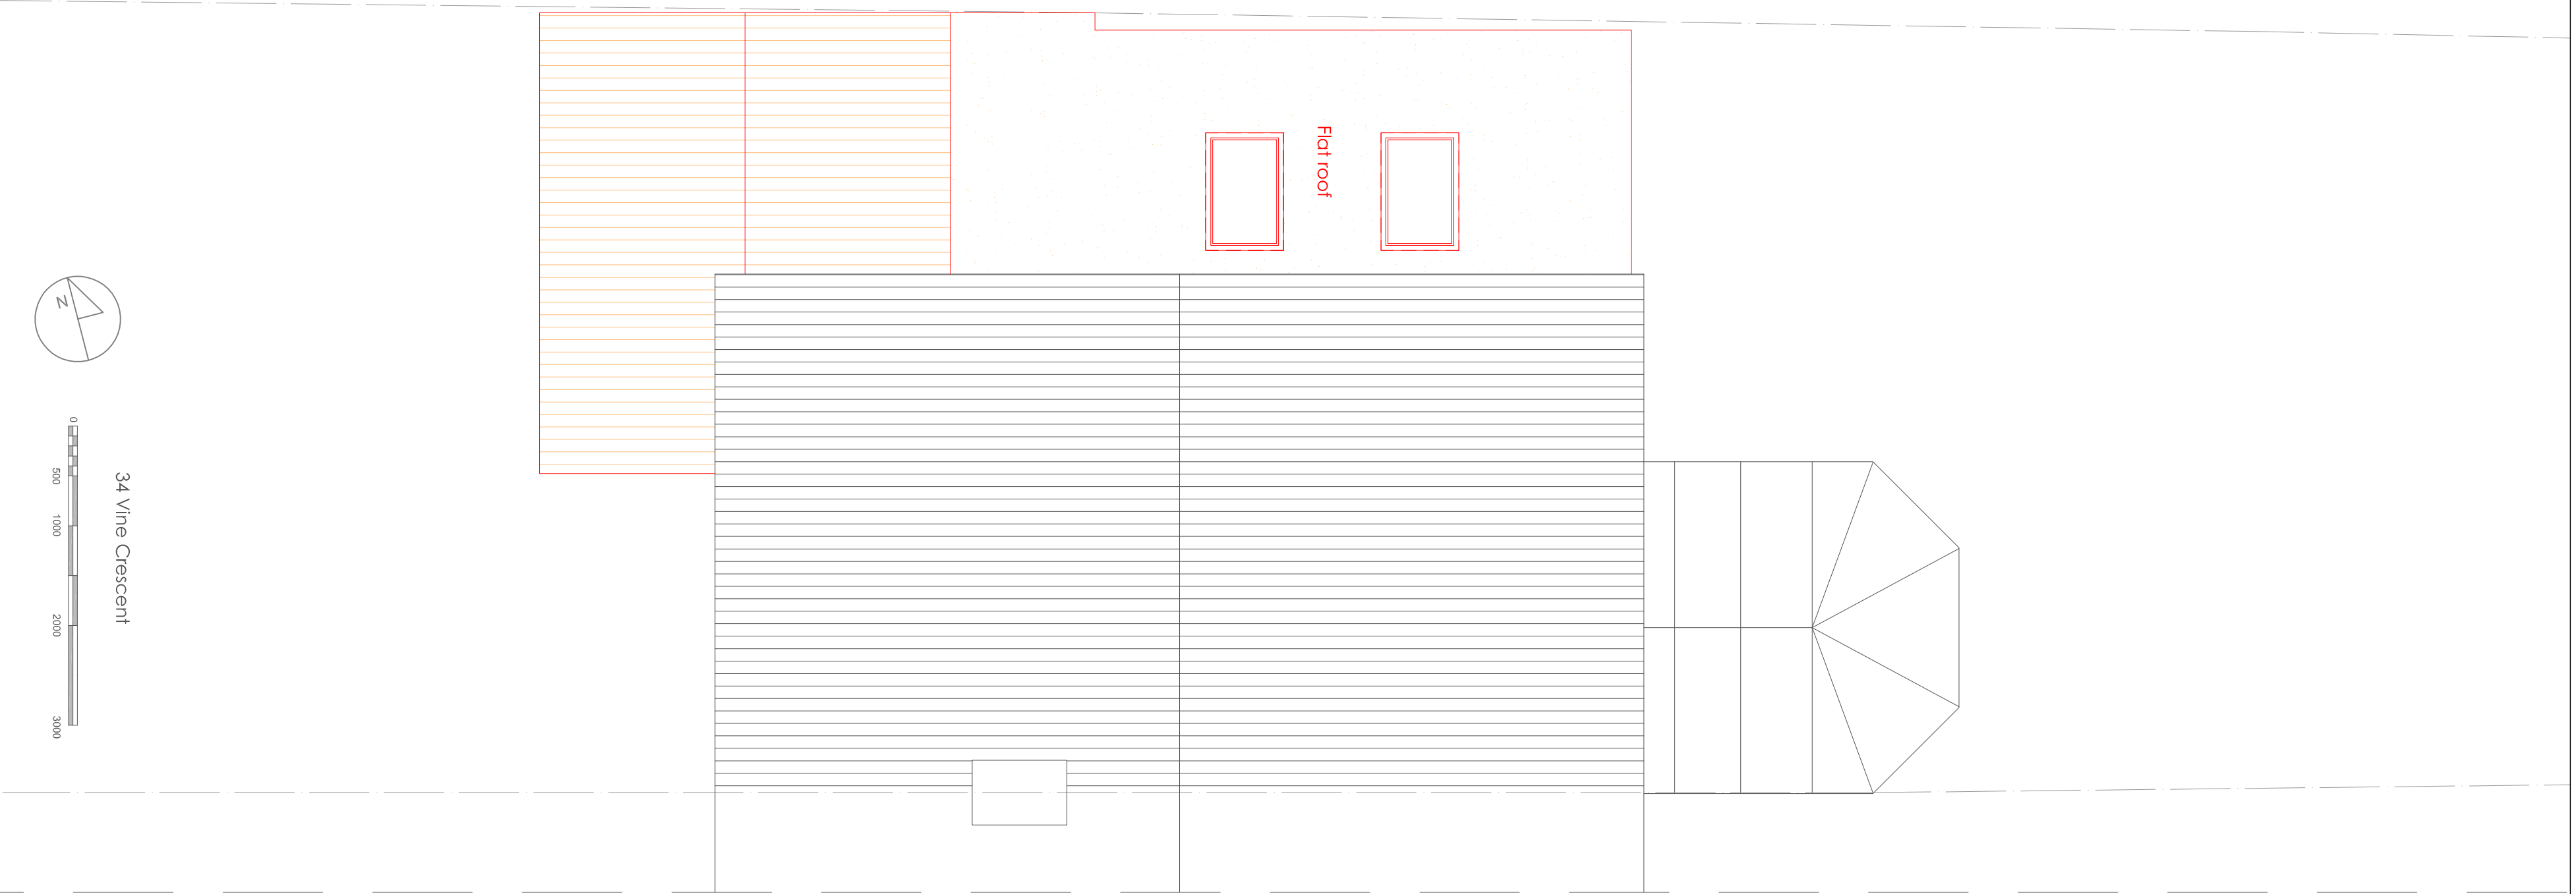


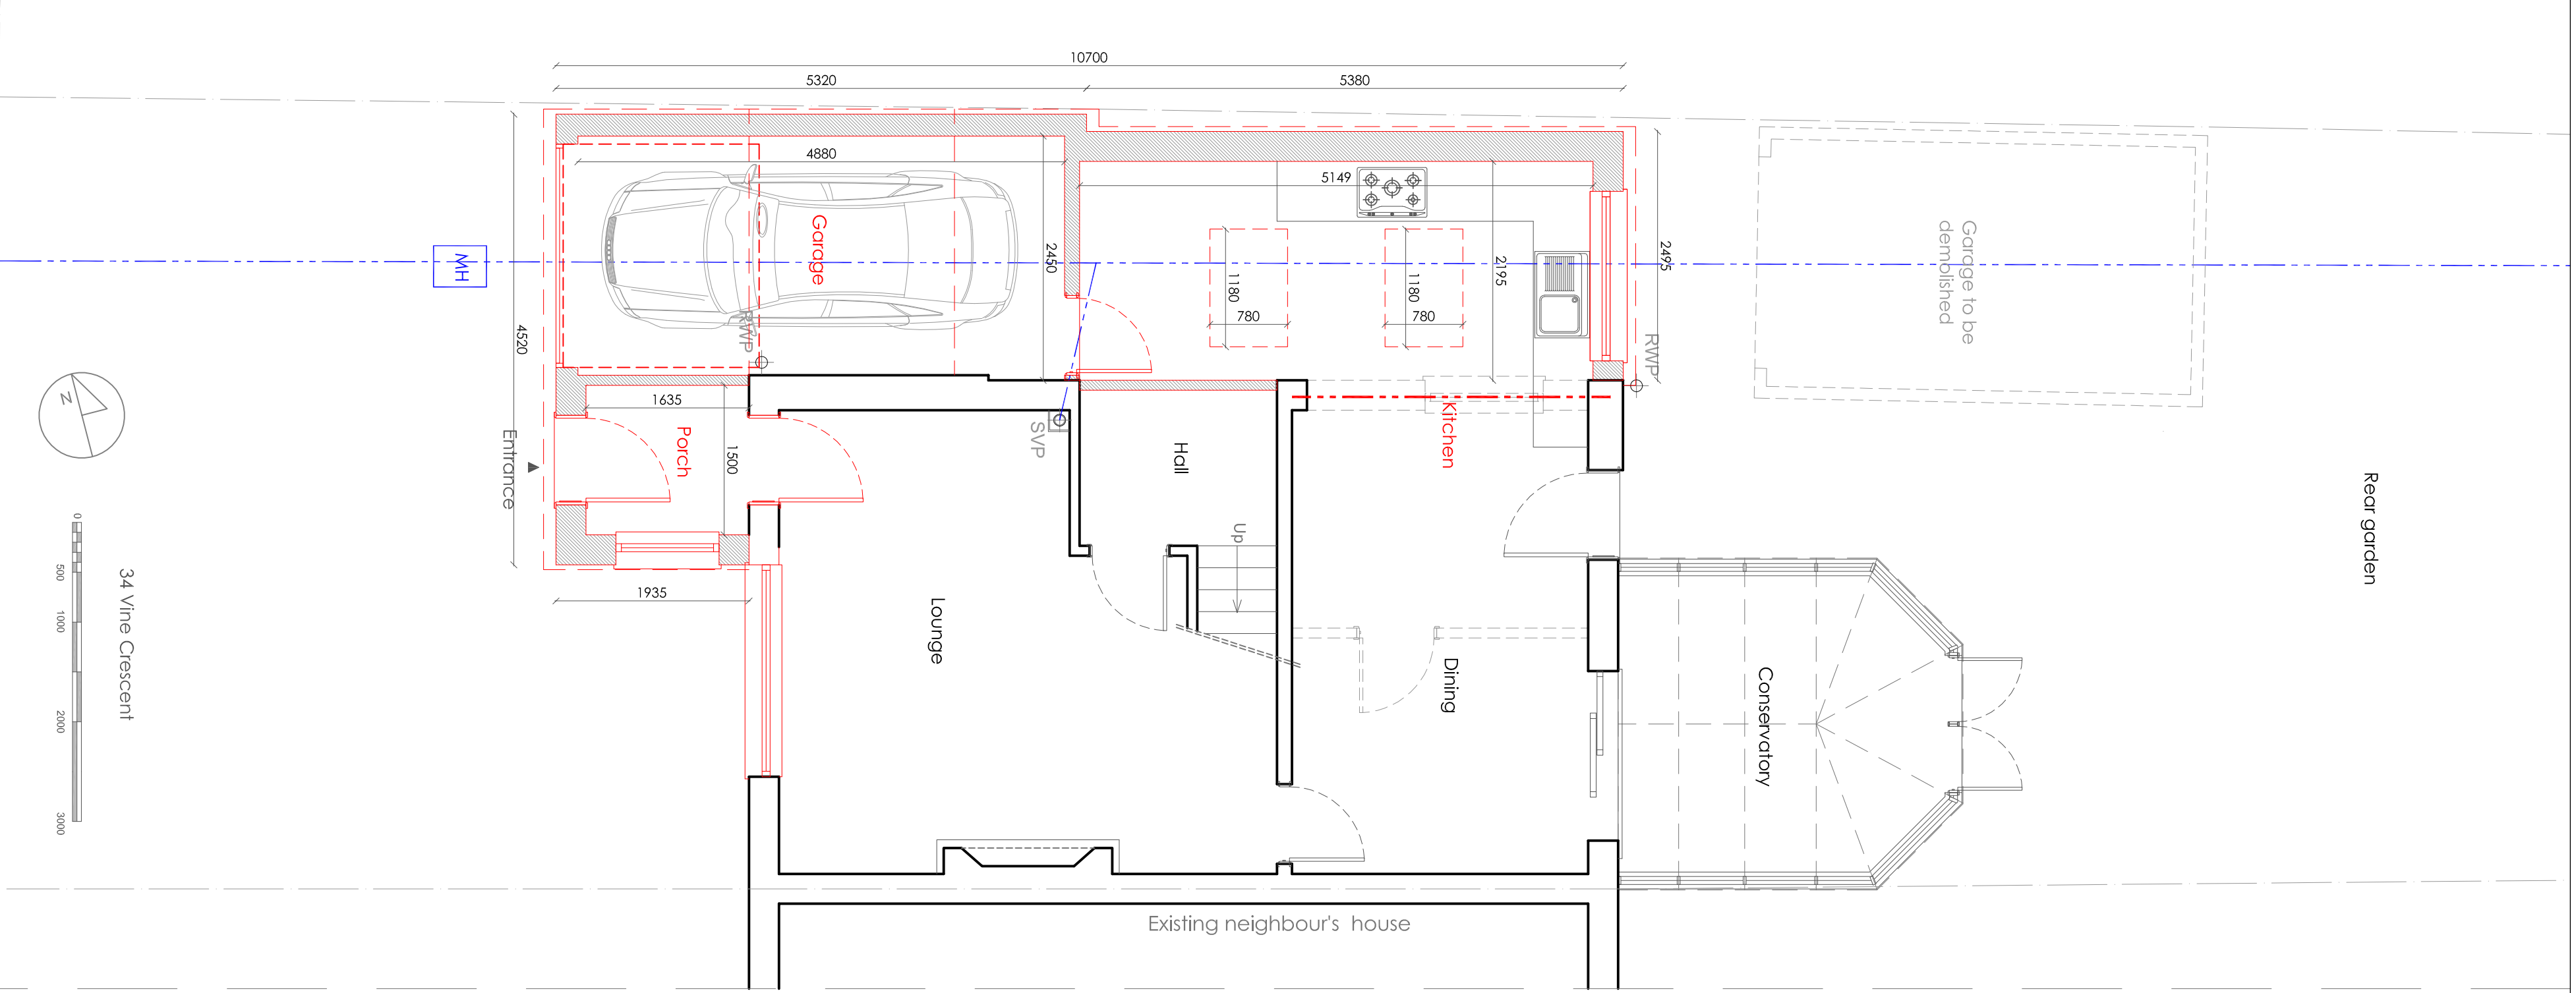

Ground Floor Plan 1:50 Scale Roof Plan 1:50 Scale Site Plan 1:1250 Scale Right Side Elevation 1:100 Scale

SHEET: A1 DWG NO: 02 DATE: 06/06/2016

Plan-it-Design

info@plantdesign.org www.plantdesign.org

20 Wenlock Road, London, N1 7GU

Demolish garage and erect a single storey side extension with front porch

Mr Mark Levy

34 Vine Crescent, Reading

Ground Floor Plan, Roof Plan, All Elevations, Site Plan & Block Plan As Proposed

All measurements are taken using laser measure and therefore, may be subject to a small margin of error.

All drawings & designs are the property of Plan-it-Design. Copyright © Plan-it-Design 2016.

For construction purposes use given dimension only.