


NOTES

Do not scale dimensions from this drawing except for Local Authority planning purposes.
The contractor is responsible for checking dimensions, and is advised to verify all dimensions on site and to be verified with the Project Manager before proceeding with the works.

This drawing is copyright to DPF and may not be reproduced in any form without prior written consent. All current drawings and specifications for the project must be read in conjunction with the designers hazard and environment assessment record.

Scale 1:200
0 10m

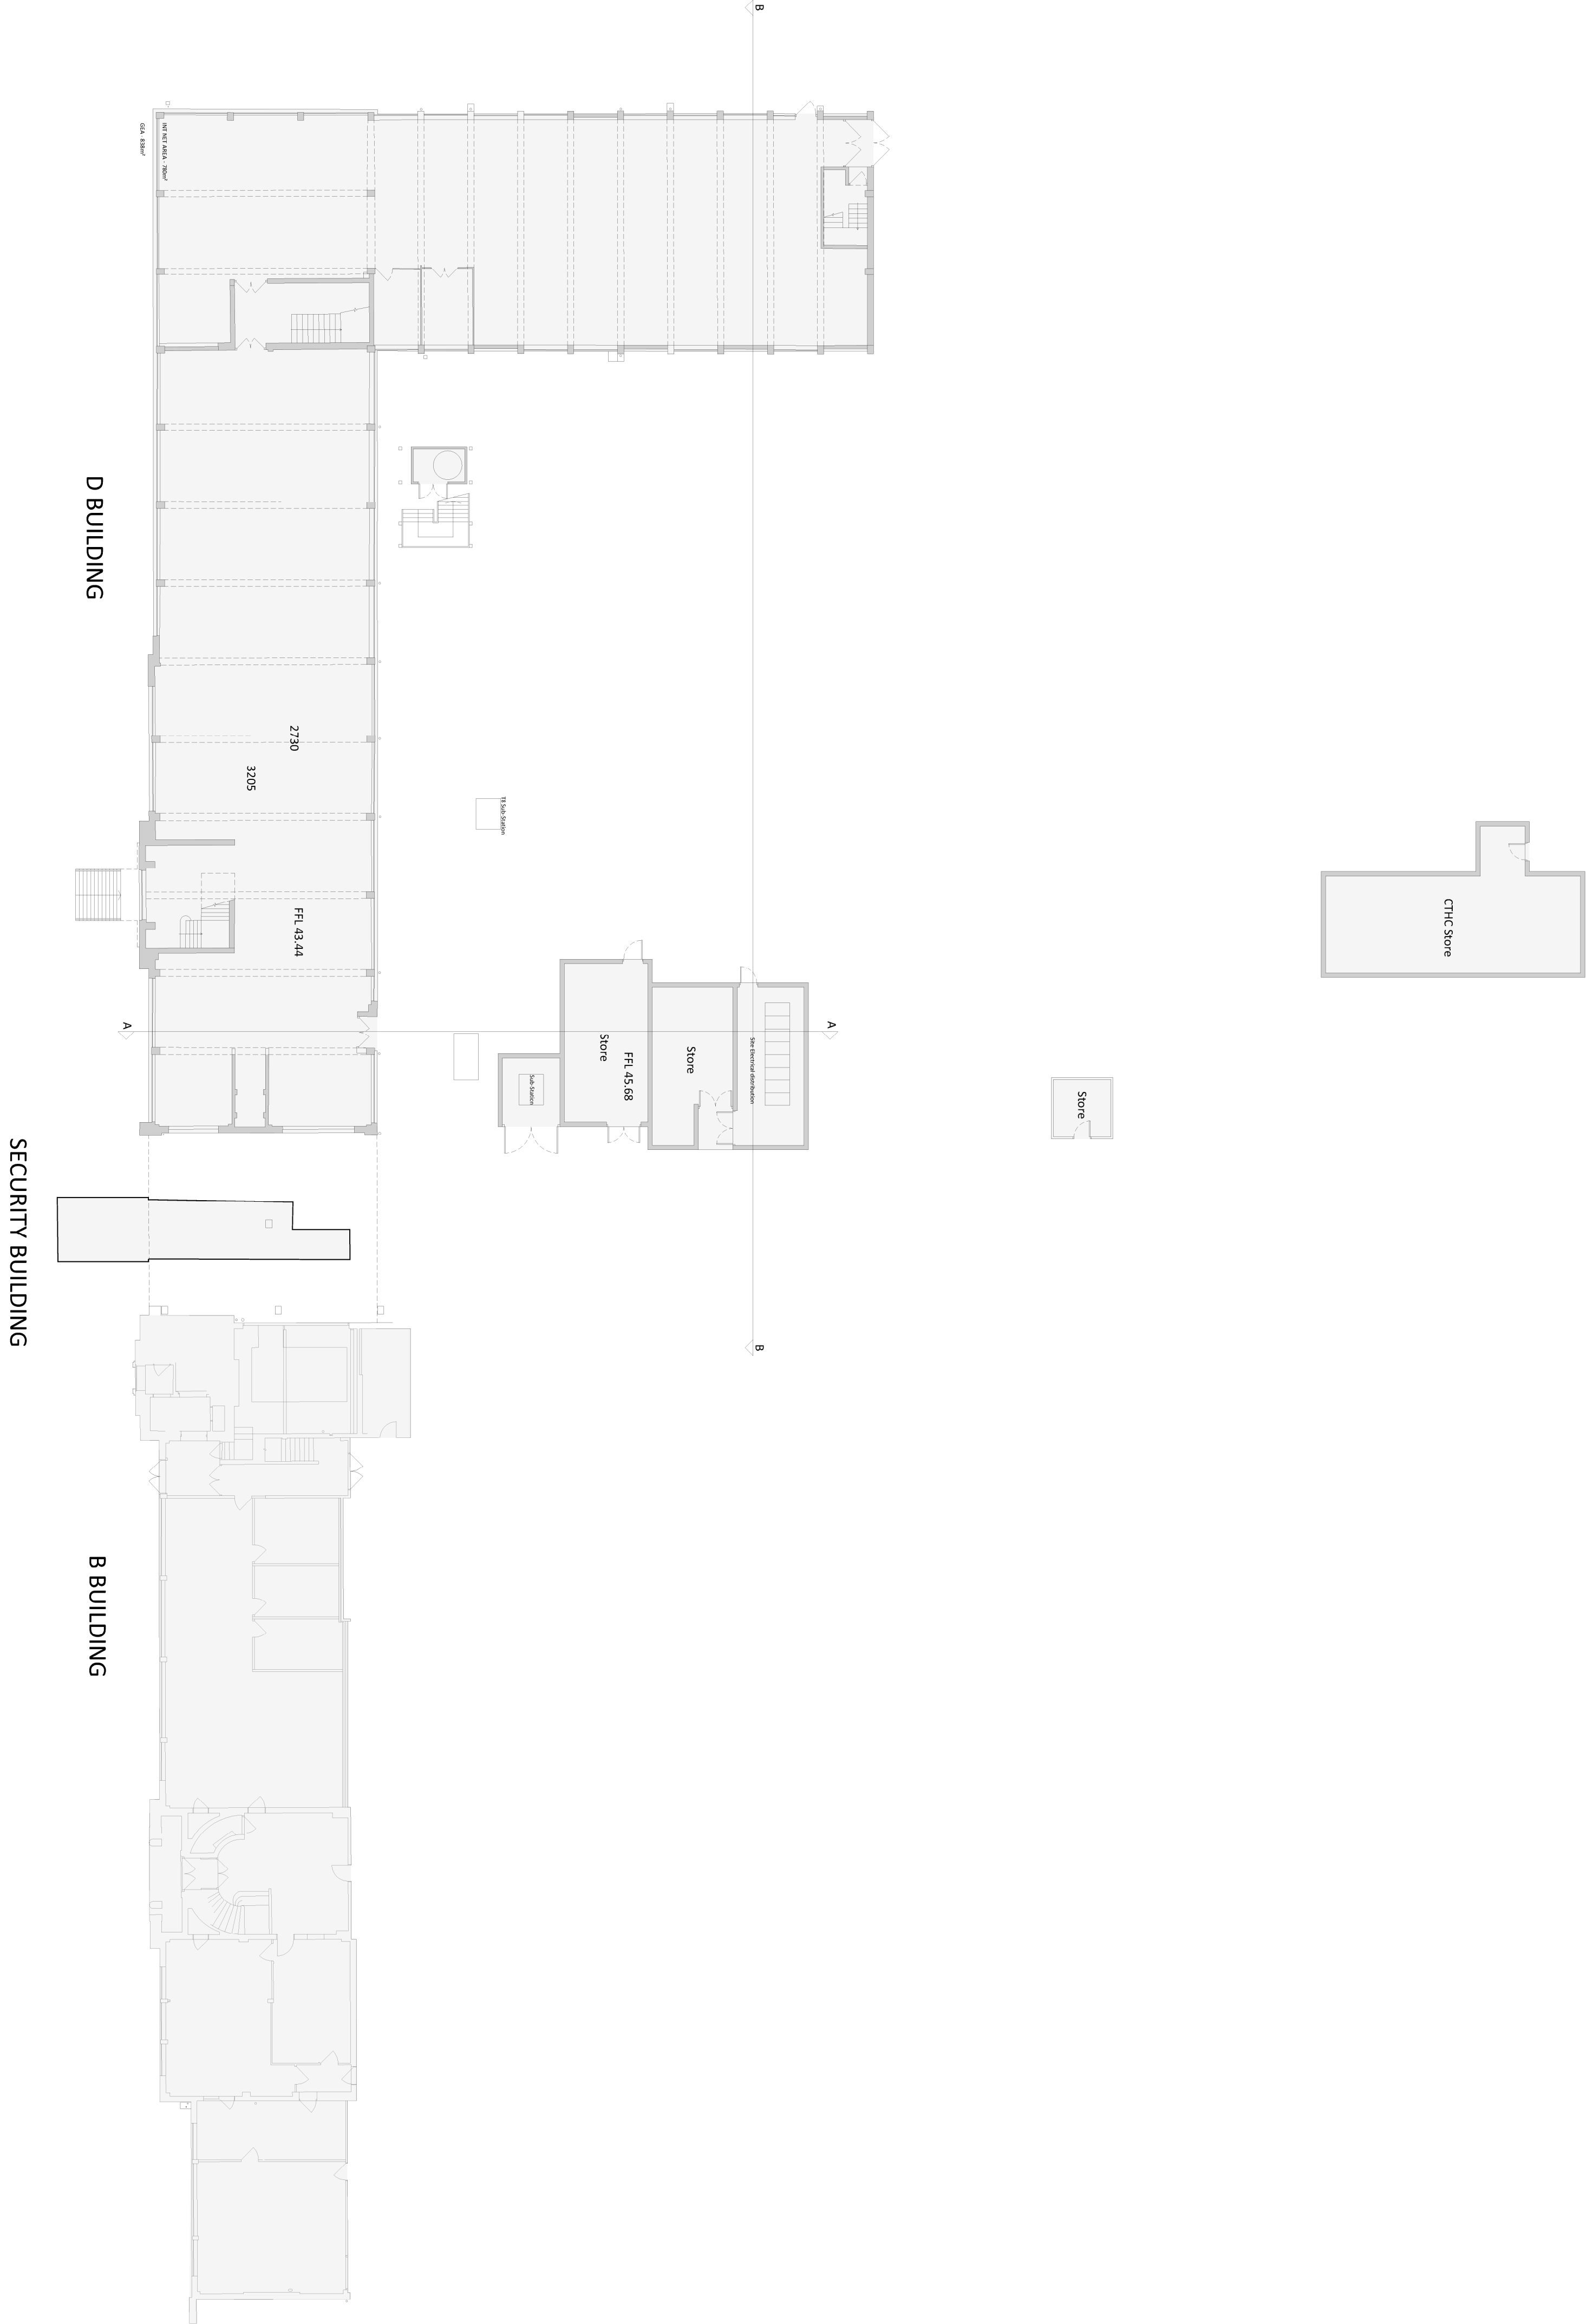

PLANNING

Rev	Date	Description	AP
P0	10.16	Issued for Planning	CHK

243 Brooklands Road
Weybridge
Surrey KT13 0RH
T 01932 850100
W www.dhnp.co.uk



Project
P&G Reading
452 Basingstoke Road
Reading
RG2 0QE

Drawing
Existing Ground Floor Plan

Drawn By	GC	Date	10.16
Project Manager	SP	Scale	1:200
Project No.	Drawing No.	Stage/Rev	
5504	1020	P / 0	