


This drawing and the designs contained within are the property of Metrix Commercial Interiors Limited. Copyright is reserved by them and the drawing is issued on the condition that it is not copied, reproduced, retained or disclosed to any unauthorised person either wholly or in part without the consent in writing of Metrix Commercial Interiors Limited.




APPROVED FOR CONSTRUCTION


Signed _____

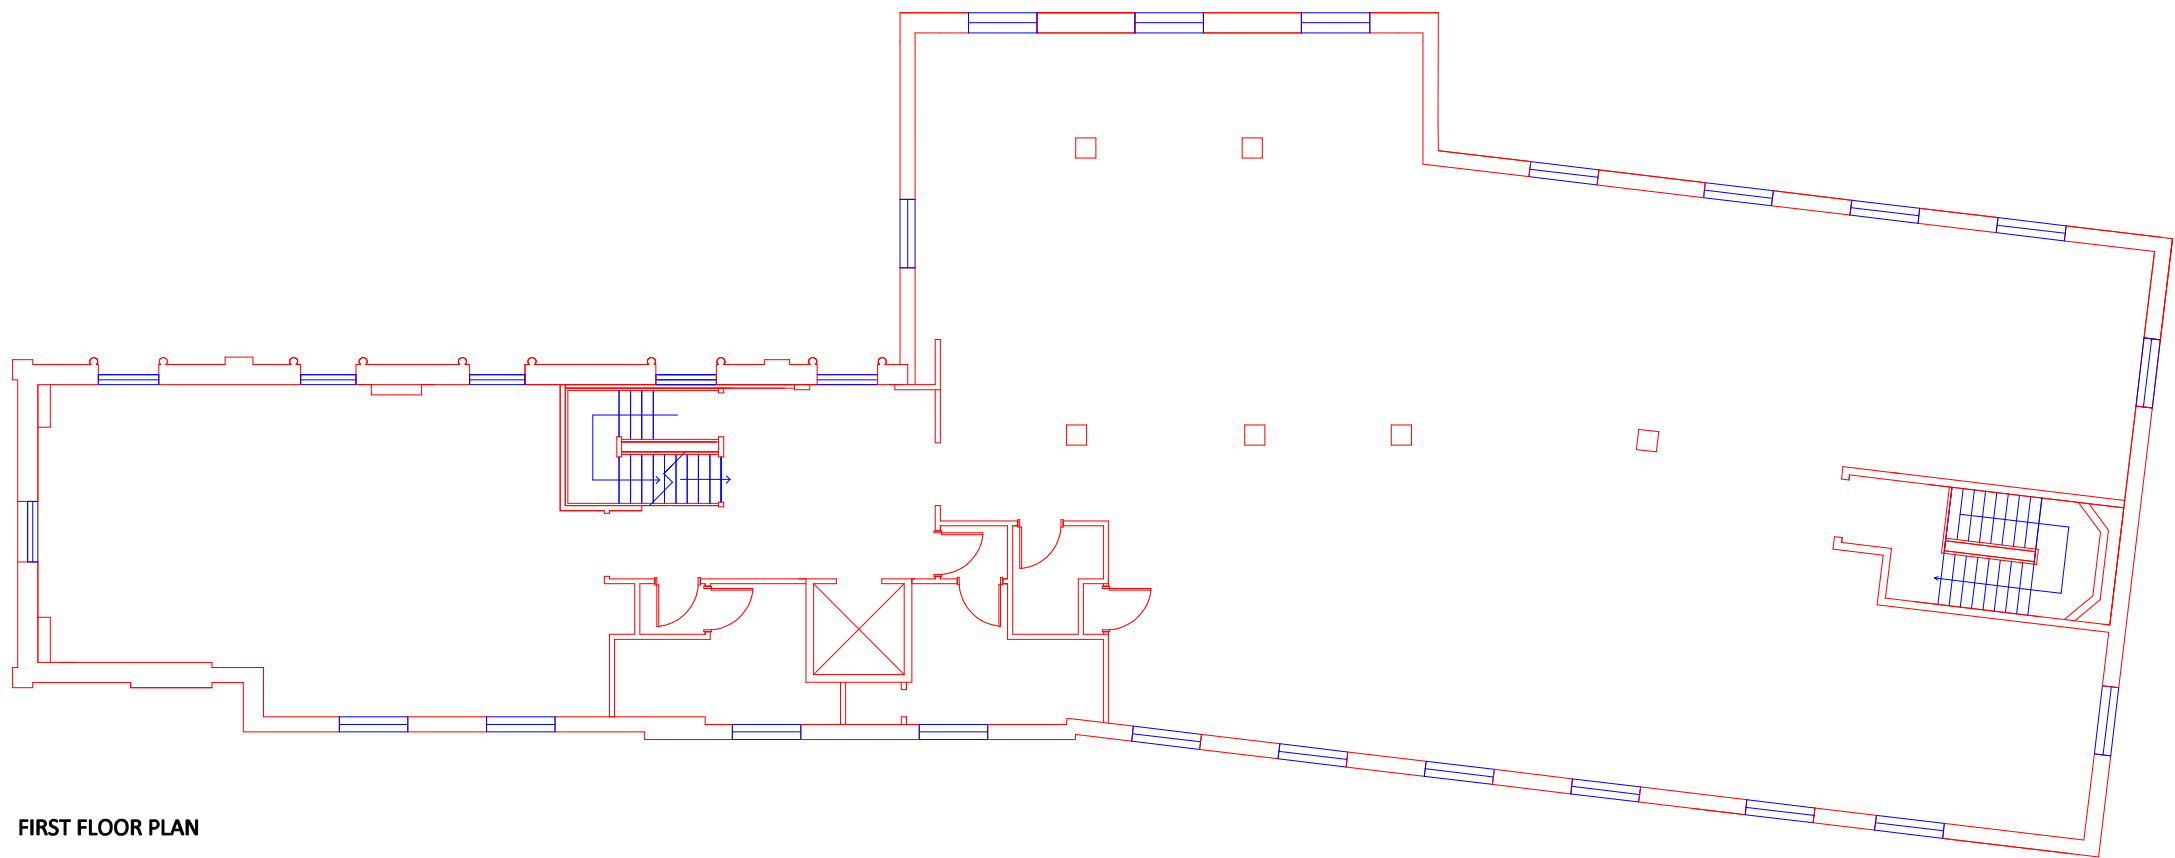


FIRST FLOOR PLAN

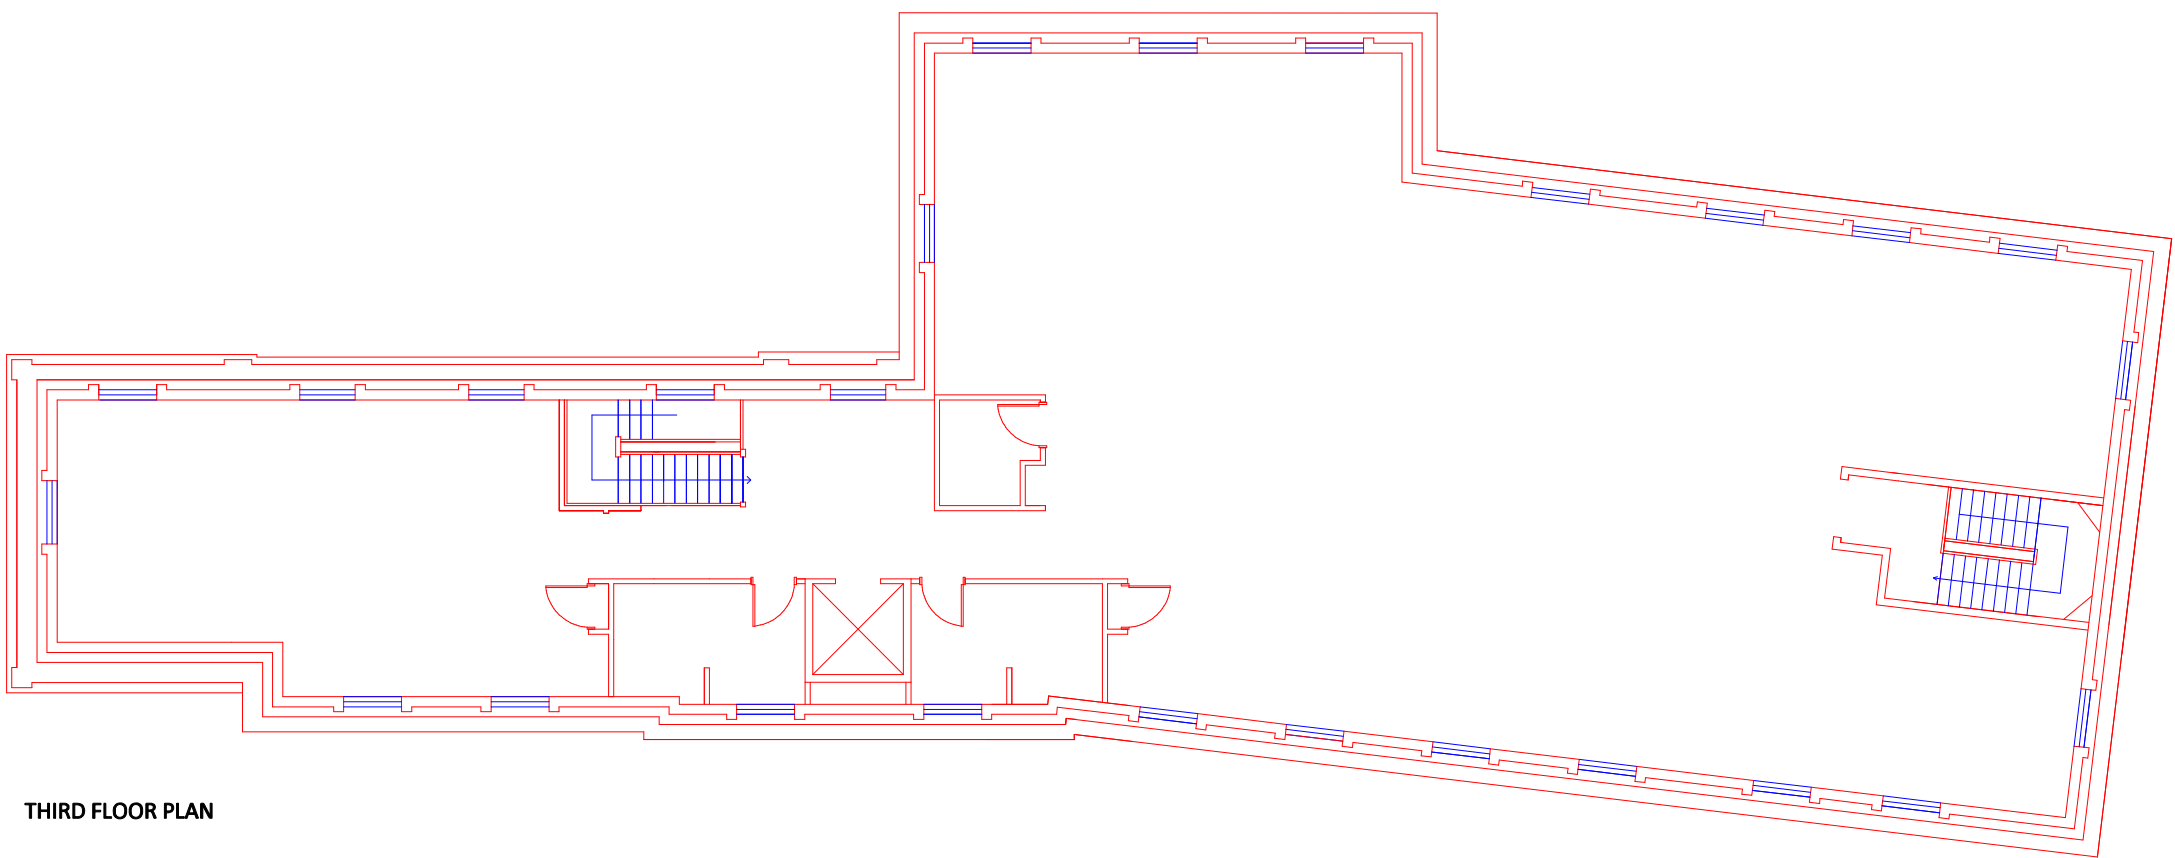

THIRD FLOOR PLAN

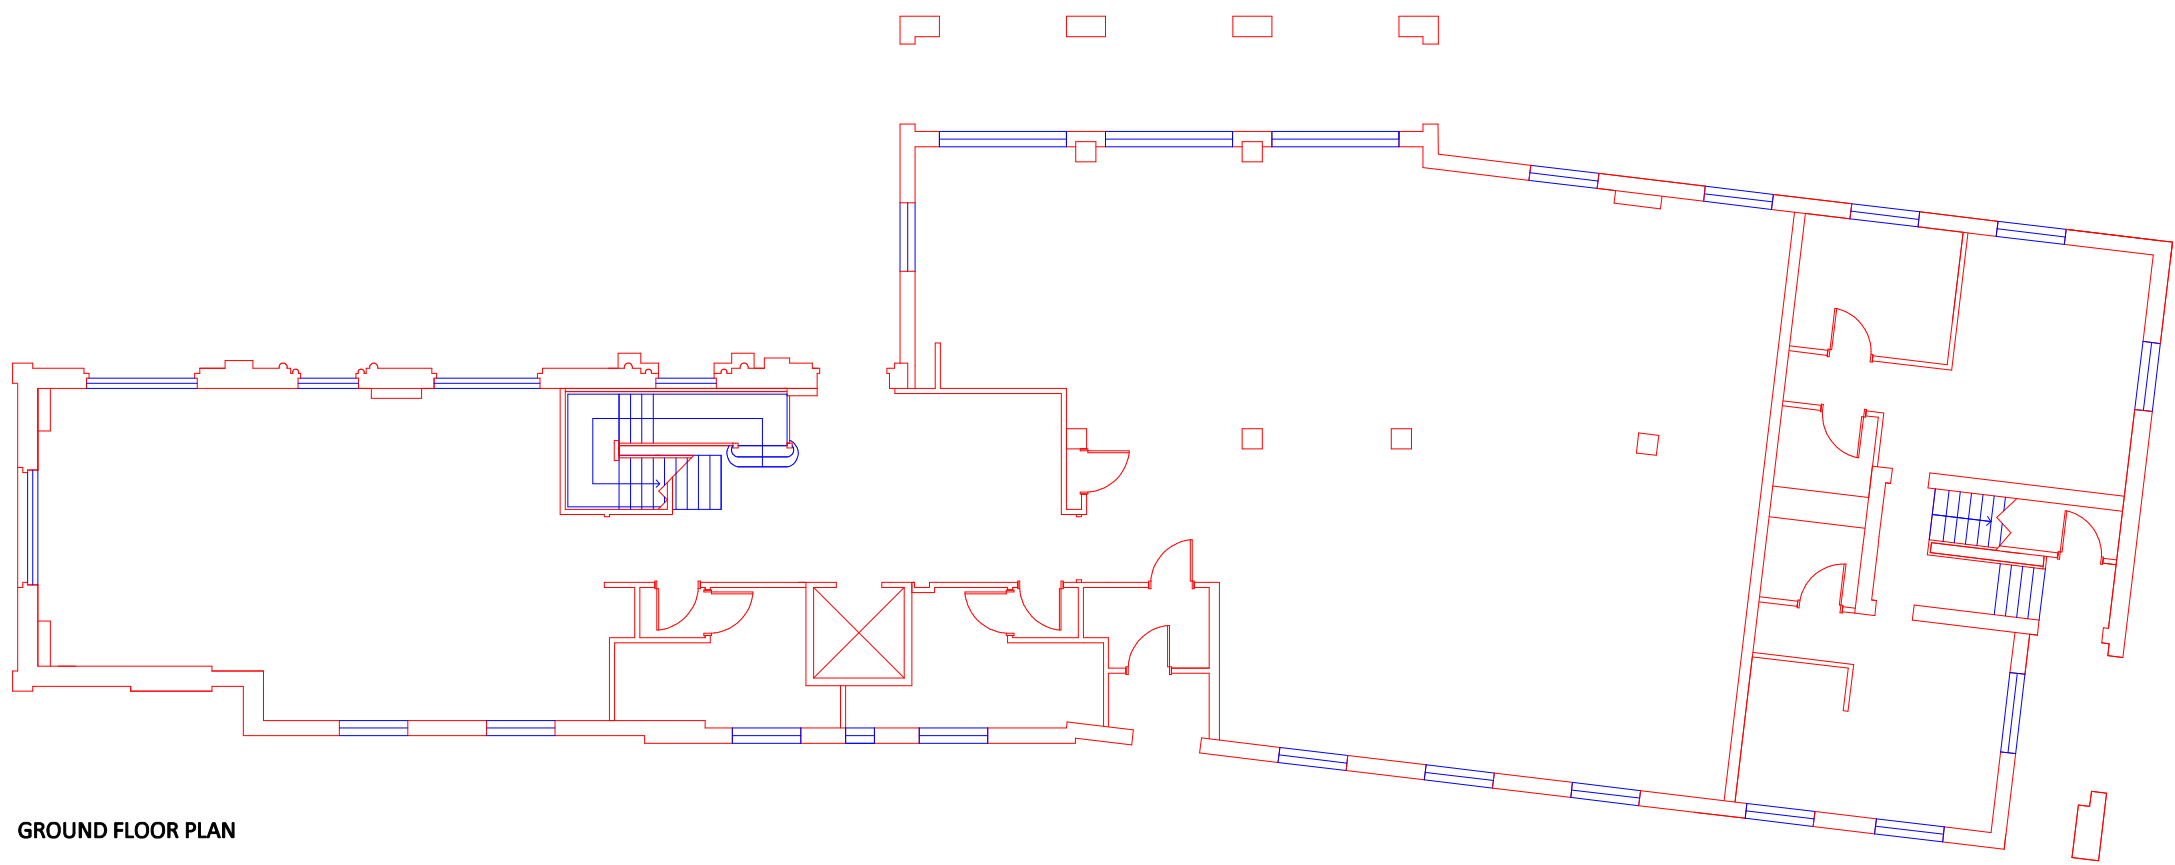

GROUND FLOOR PLAN

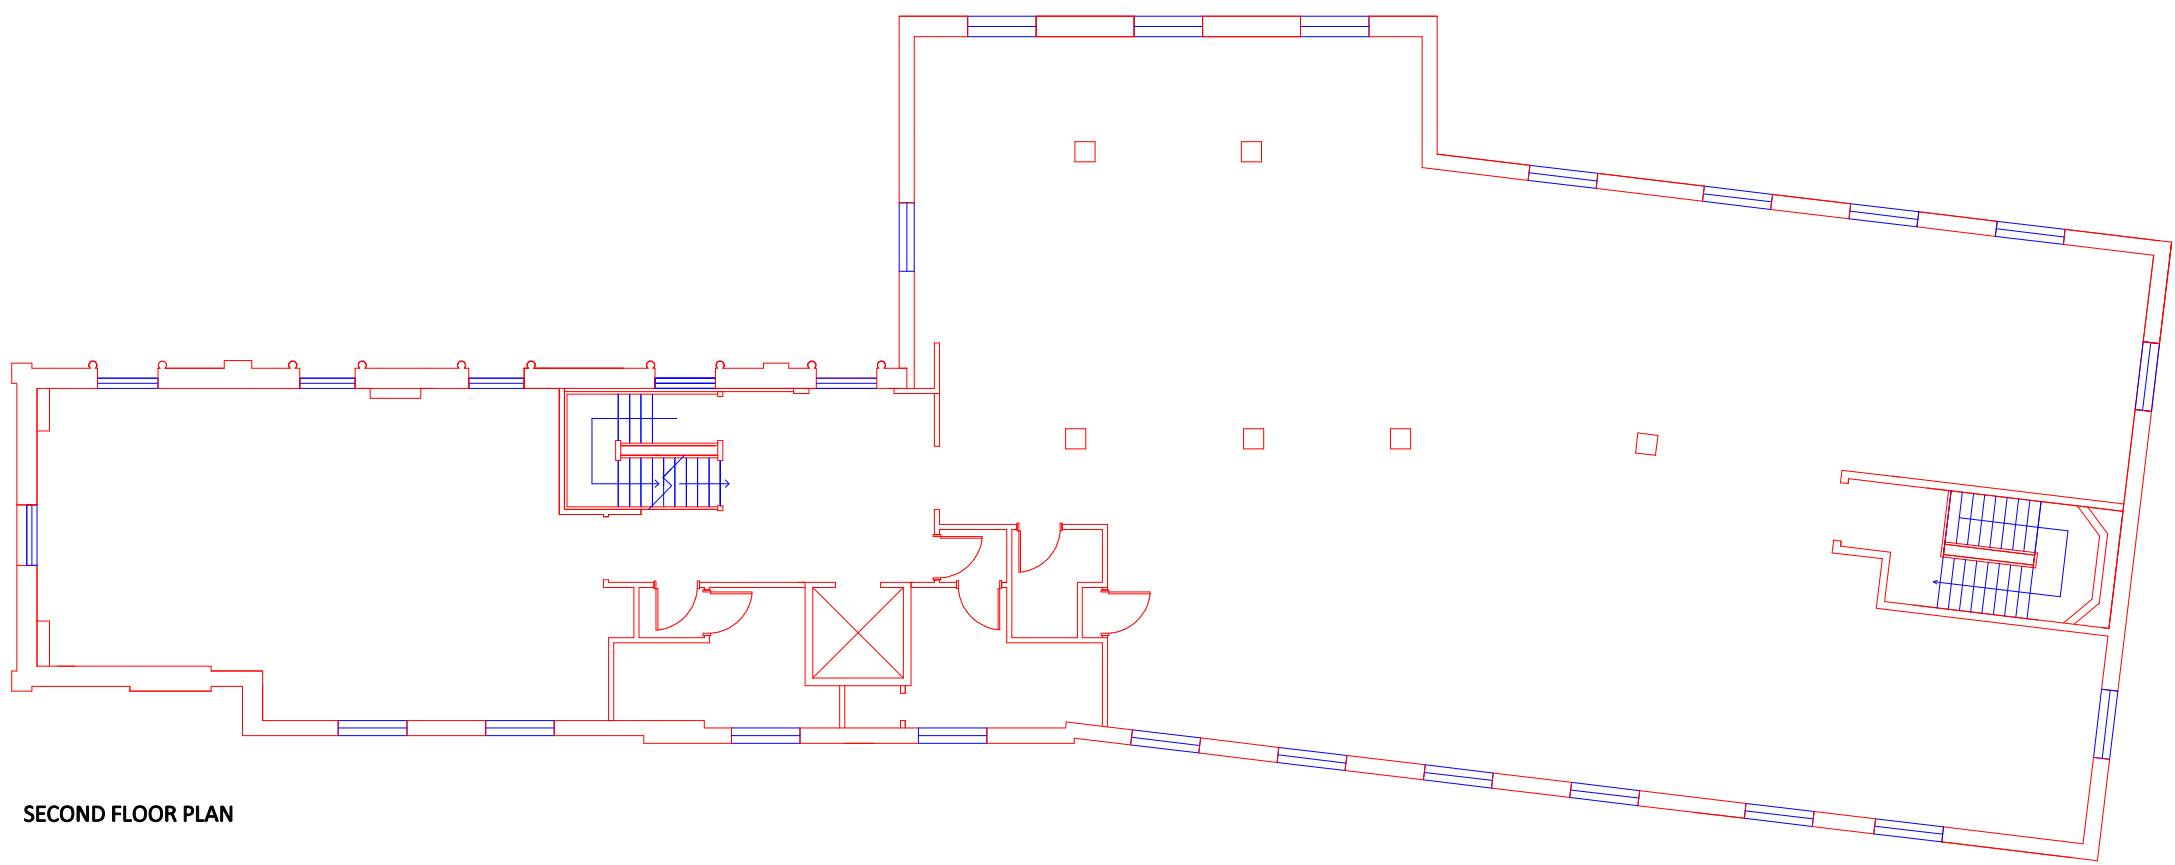

SECOND FLOOR PLAN



Metrix Commercial Interiors Ltd.
3 Station Court
Station Road
Bourne End
SL8 5YP

T 01628 553 640
F 01628 527 338

CLIENT

PROJECT GLOVER
Field Seymour Parkes LLP

PROJECT

1 London Street,
Reading, RG1 4PN

TITLE

EXISTING FLOOR PLANS

PROJECT NO 4264	DRG NO IMS-EXP - 001	REV A
DATE 08.06.15	DRAWN BY MW	
CHECKED	FOR TENDER	
	FOR APPROVAL	
SCALE 1:150@A1	FOR CONSTN	
	AS INSTALLED	