




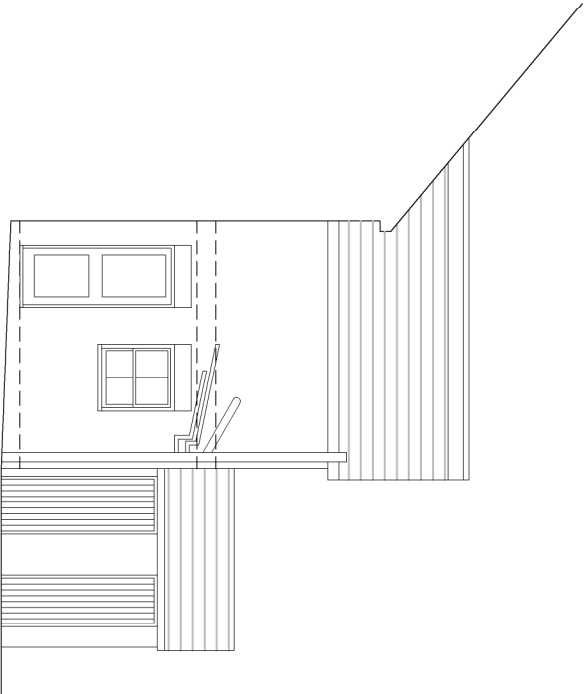


EXISTING SIDE ELEVATION

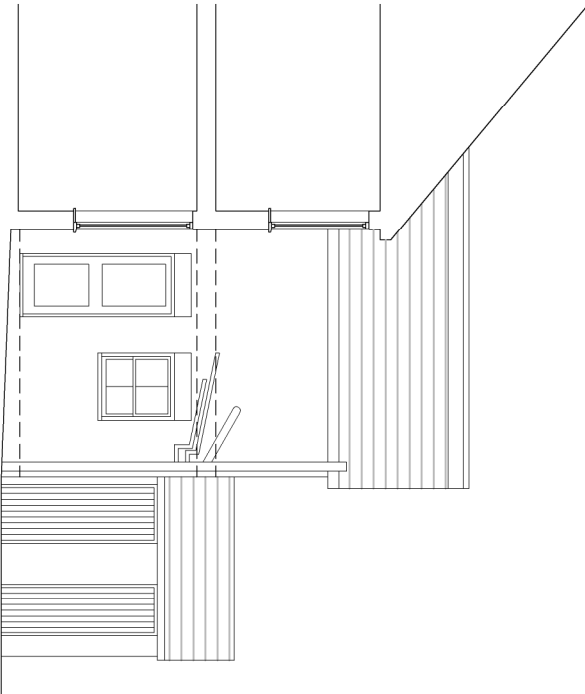


EXISTING SIDE SECTIONAL
ELEVATION

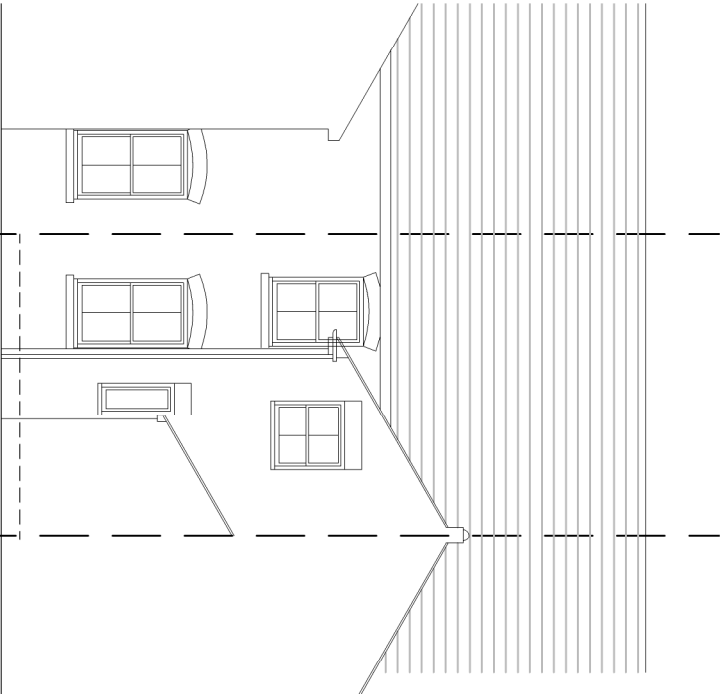


EXISTING REAR ELEVATION

 

SCALE: 1:100

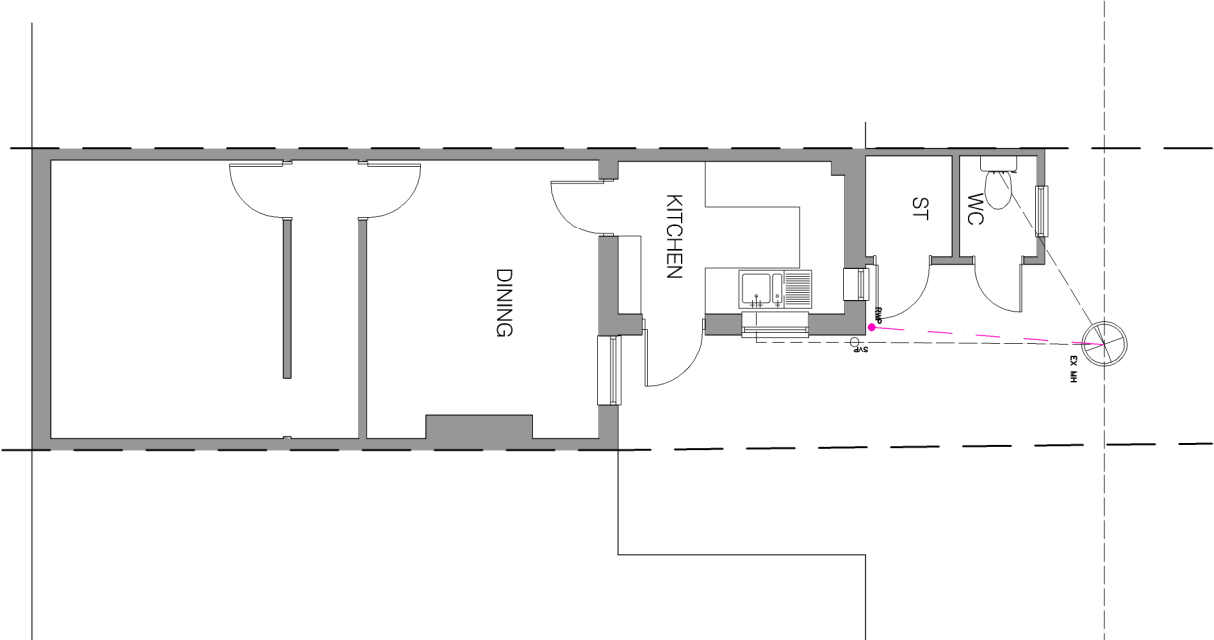

EXISTING GROUND FLOOR

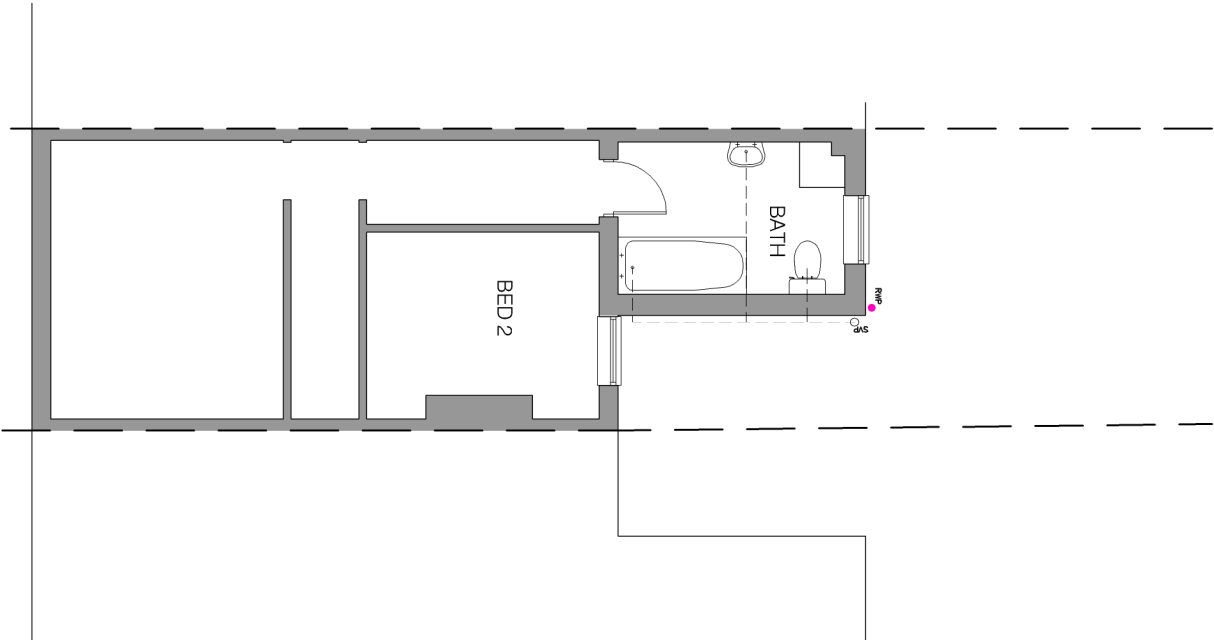

EXISTING FIRST FLOOR

PLANNING

Project: REAR SIDE EXTENSION TO 342 GOSBROOK ROAD READING RG4 8EG		
Client: MISS S RICHARDSON		
Drawing Title: EXISTING PLANS AND ELEVATIONS		

Scale:	1:100@A3	Dwg. No.:	342GOS/010	Rev.:	-
Drawn by:	XX				
Date:	FEB 16				