




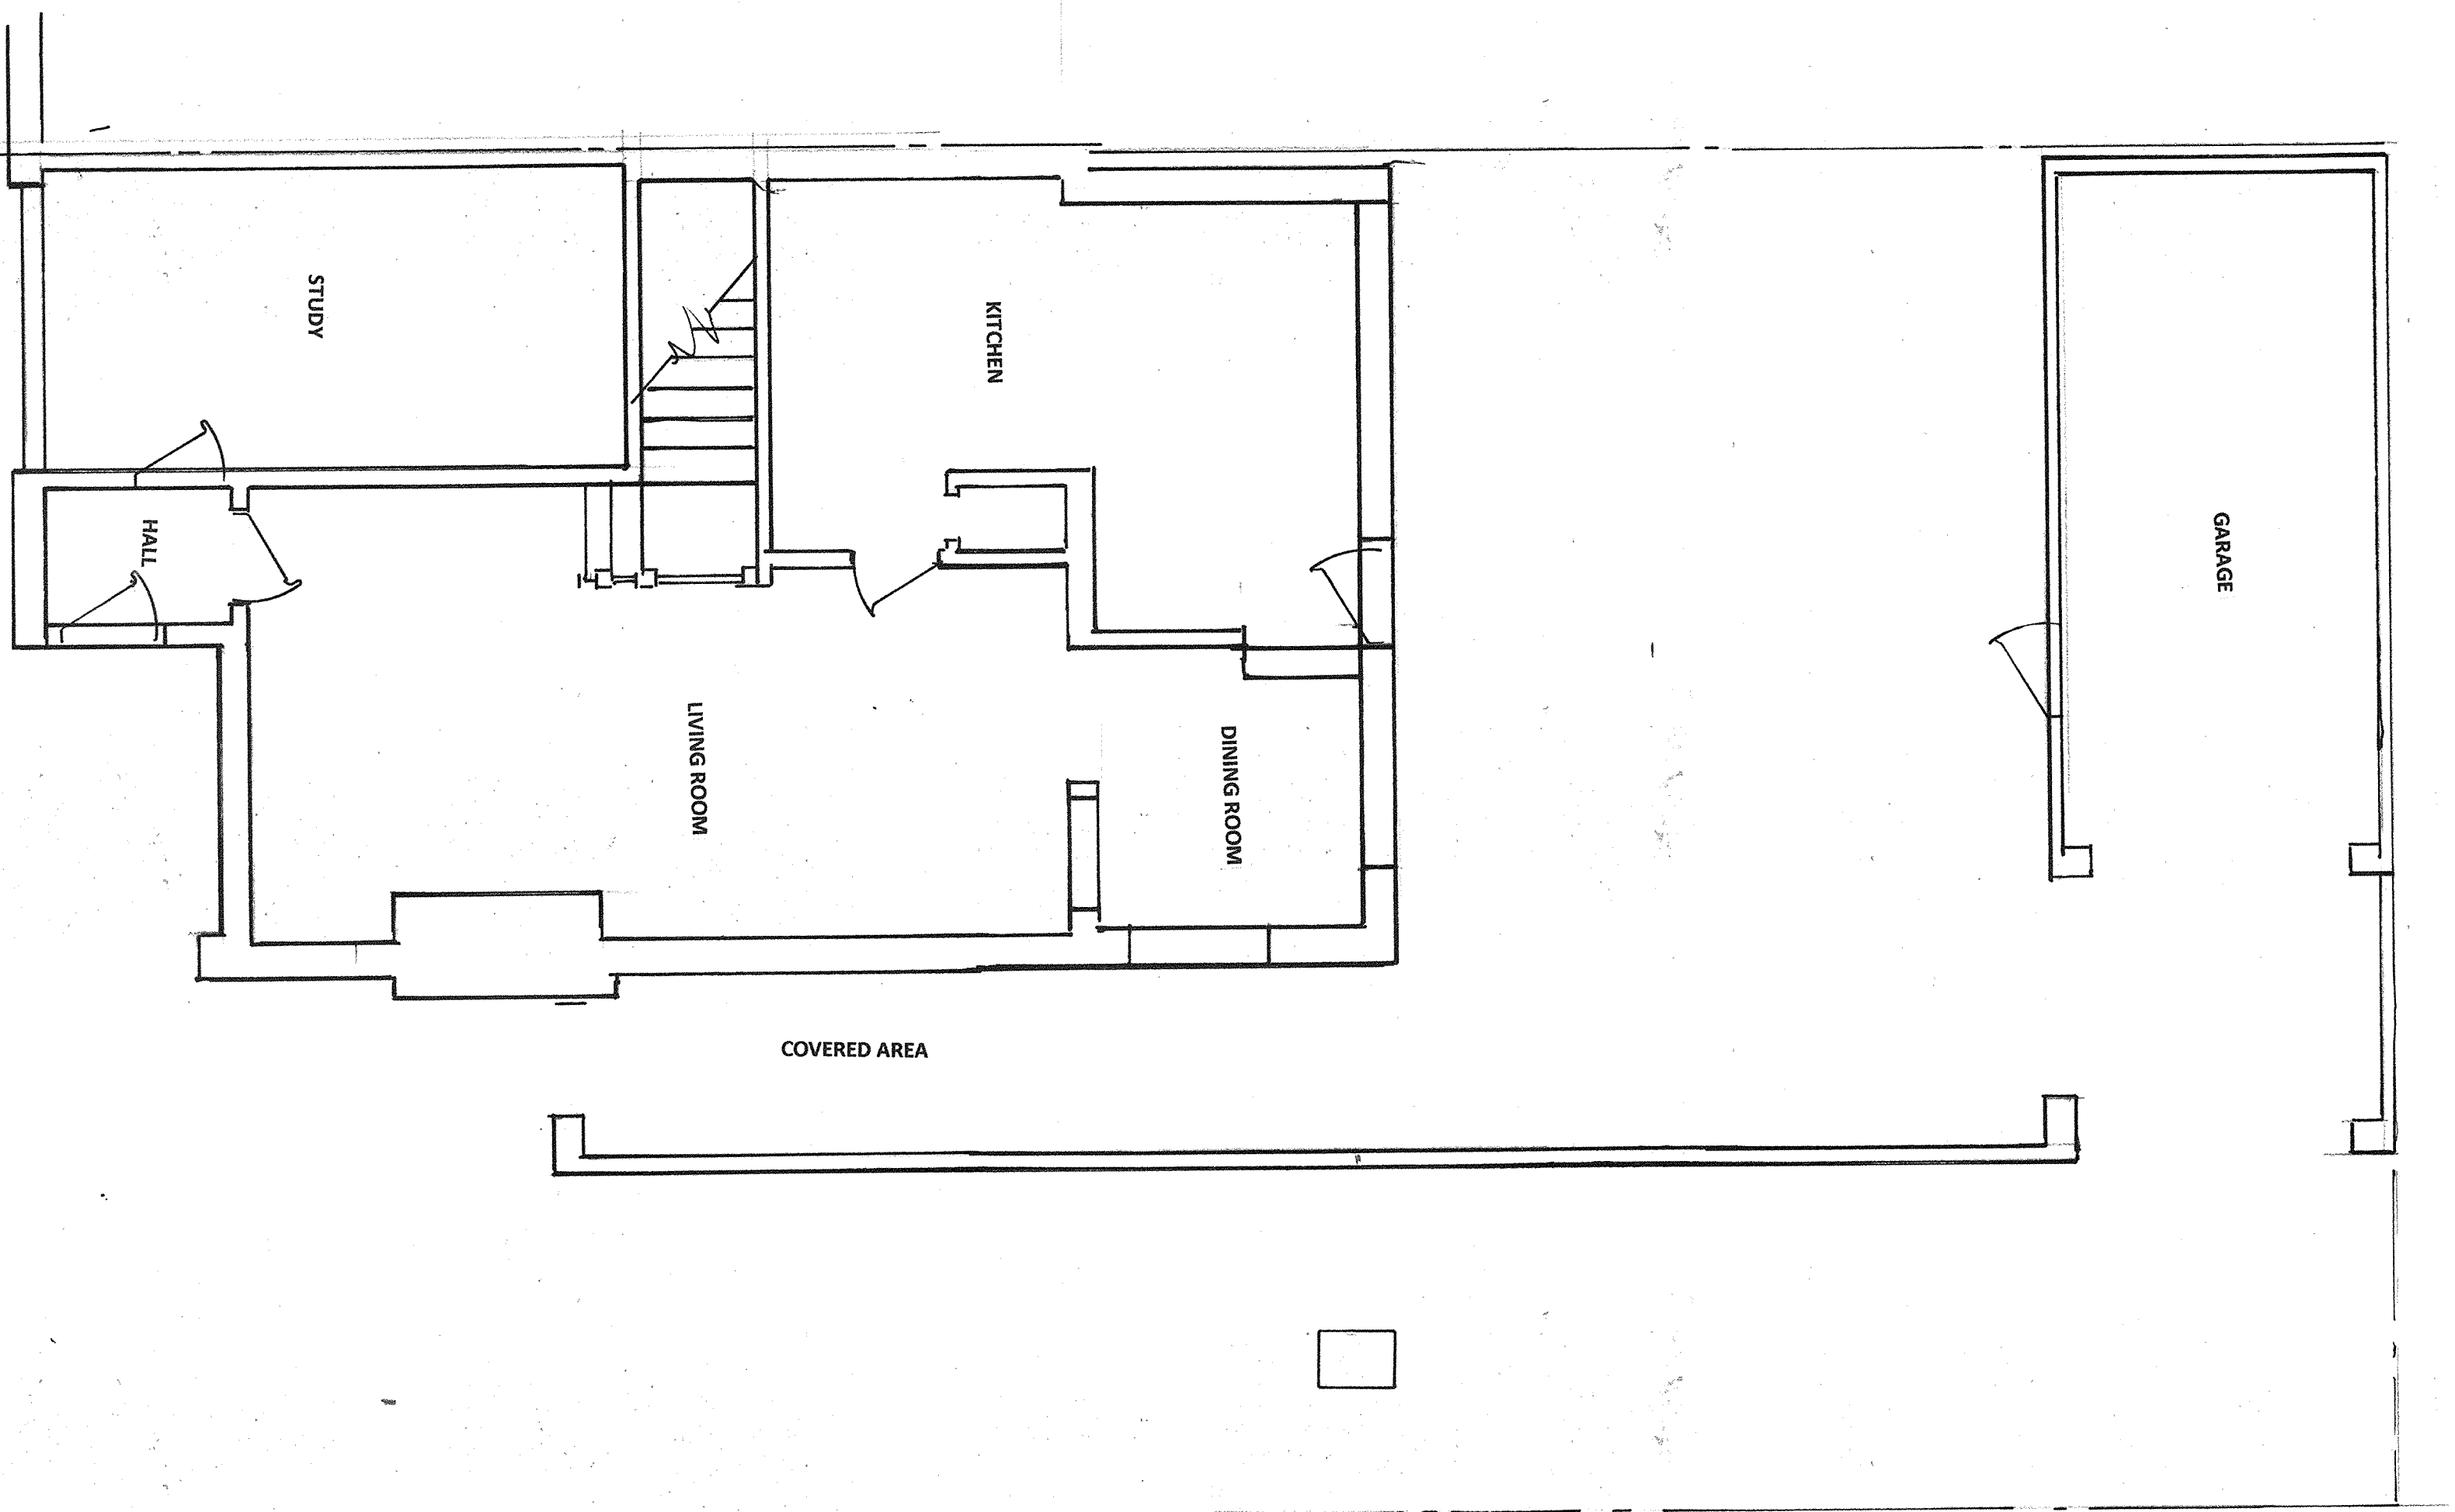

EXISTING GROUND FLOOR PLAN 1 : 50

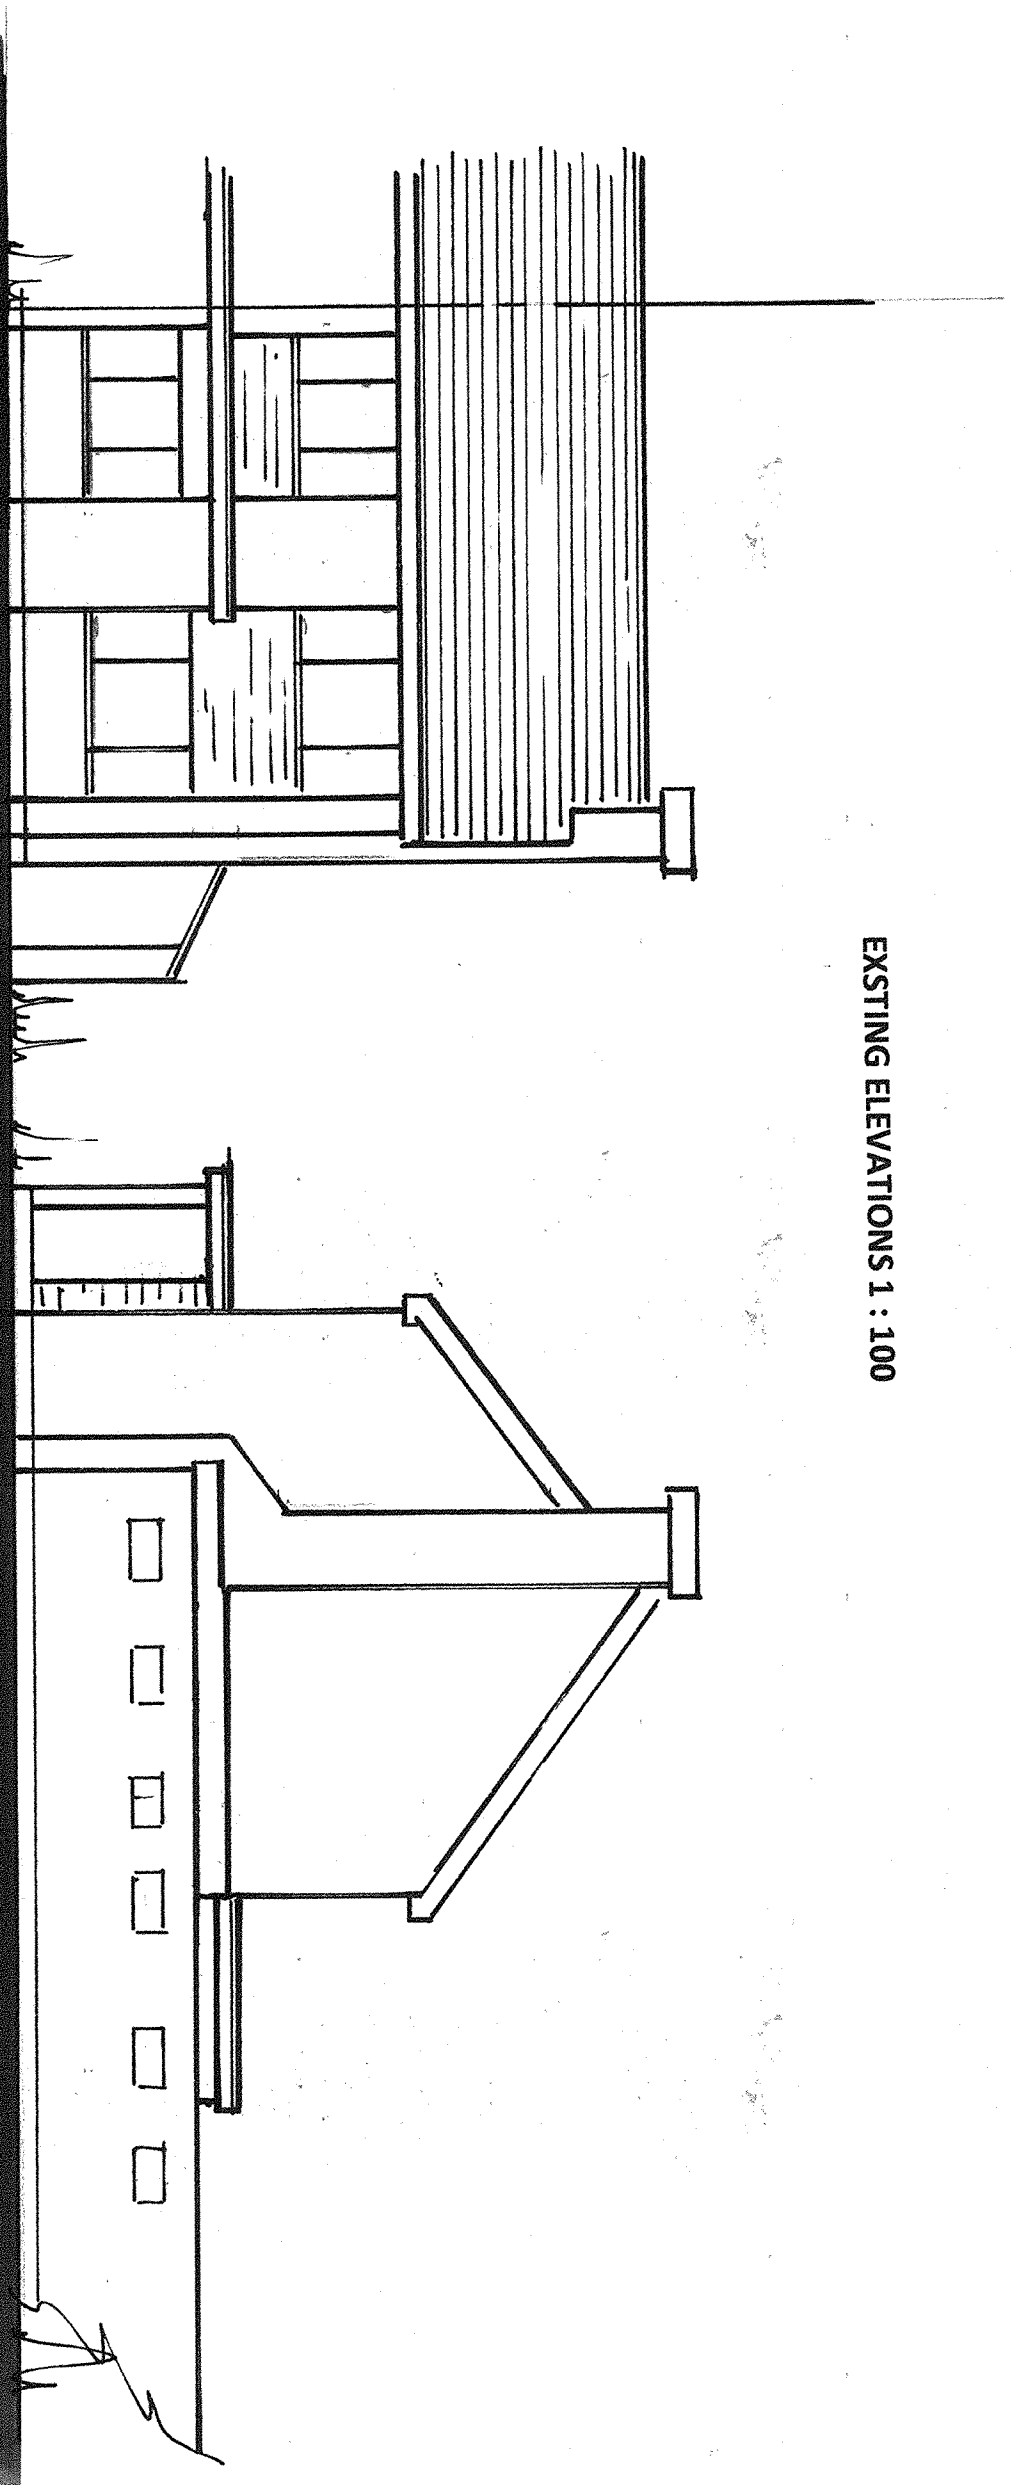


EXISTING ELEVATIONS 1 : 100

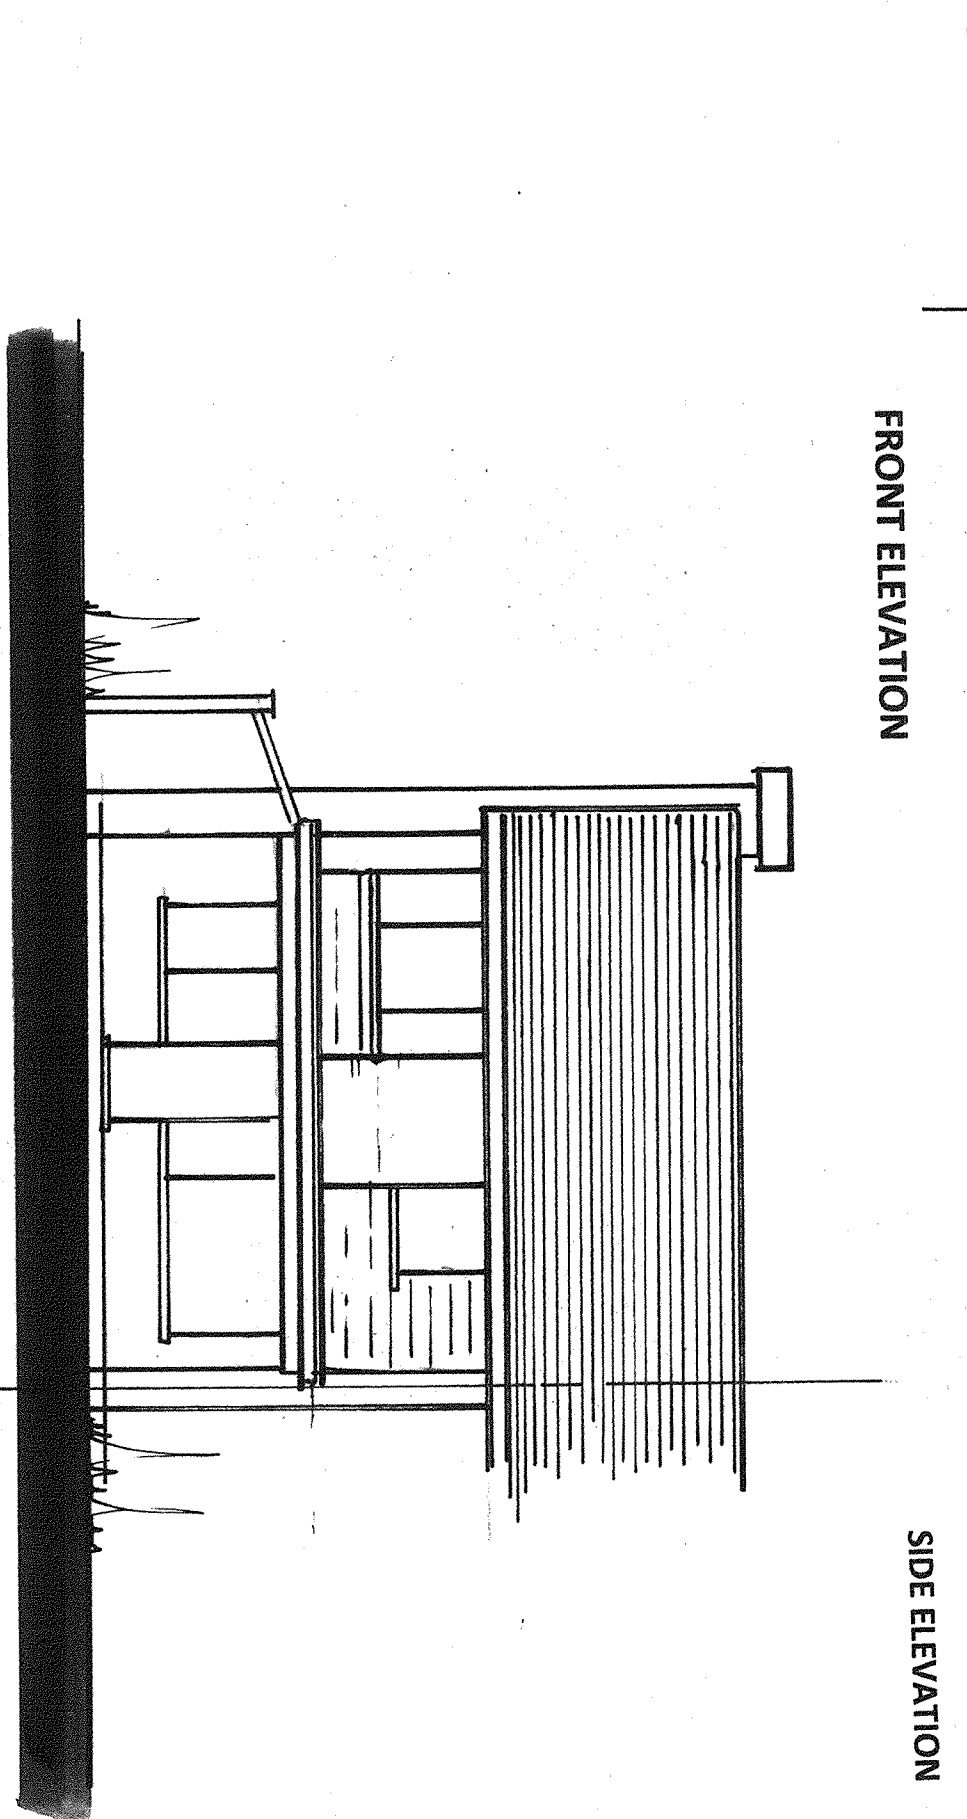

REAR ELEVATION

FRONT ELEVATION

SIDE ELEVATION

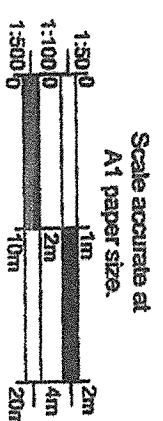

SBS Architectural & Building Consultants 01252 838168			
Client	Mrs J Thompson		
Address	111 Hatford Road Reading Berks RG30 3HS		
Proposal	PROPOSED SINGLE STOREY EXTENSION		
Scale	1:100	1:50	A1
Drawing No:	10432	01	Revision BR
Should there be any conflict between details and measurements on this drawing or on other drawings, Survey Building Services should be informed prior to construction on site. Approval of both Planning and Building Regulations (plus any other relevant approvals) should be obtained prior to construction. It should be understood that all drawings are preliminary and are NOT for construction. It work commences prior to such approvals being granted it is entirely at the client's own risk.			
Copyright: All drawings remain the Copyright of Survey Building Services and may not be copied, altered or reproduced in any way without written authority from Survey Building Services.			