



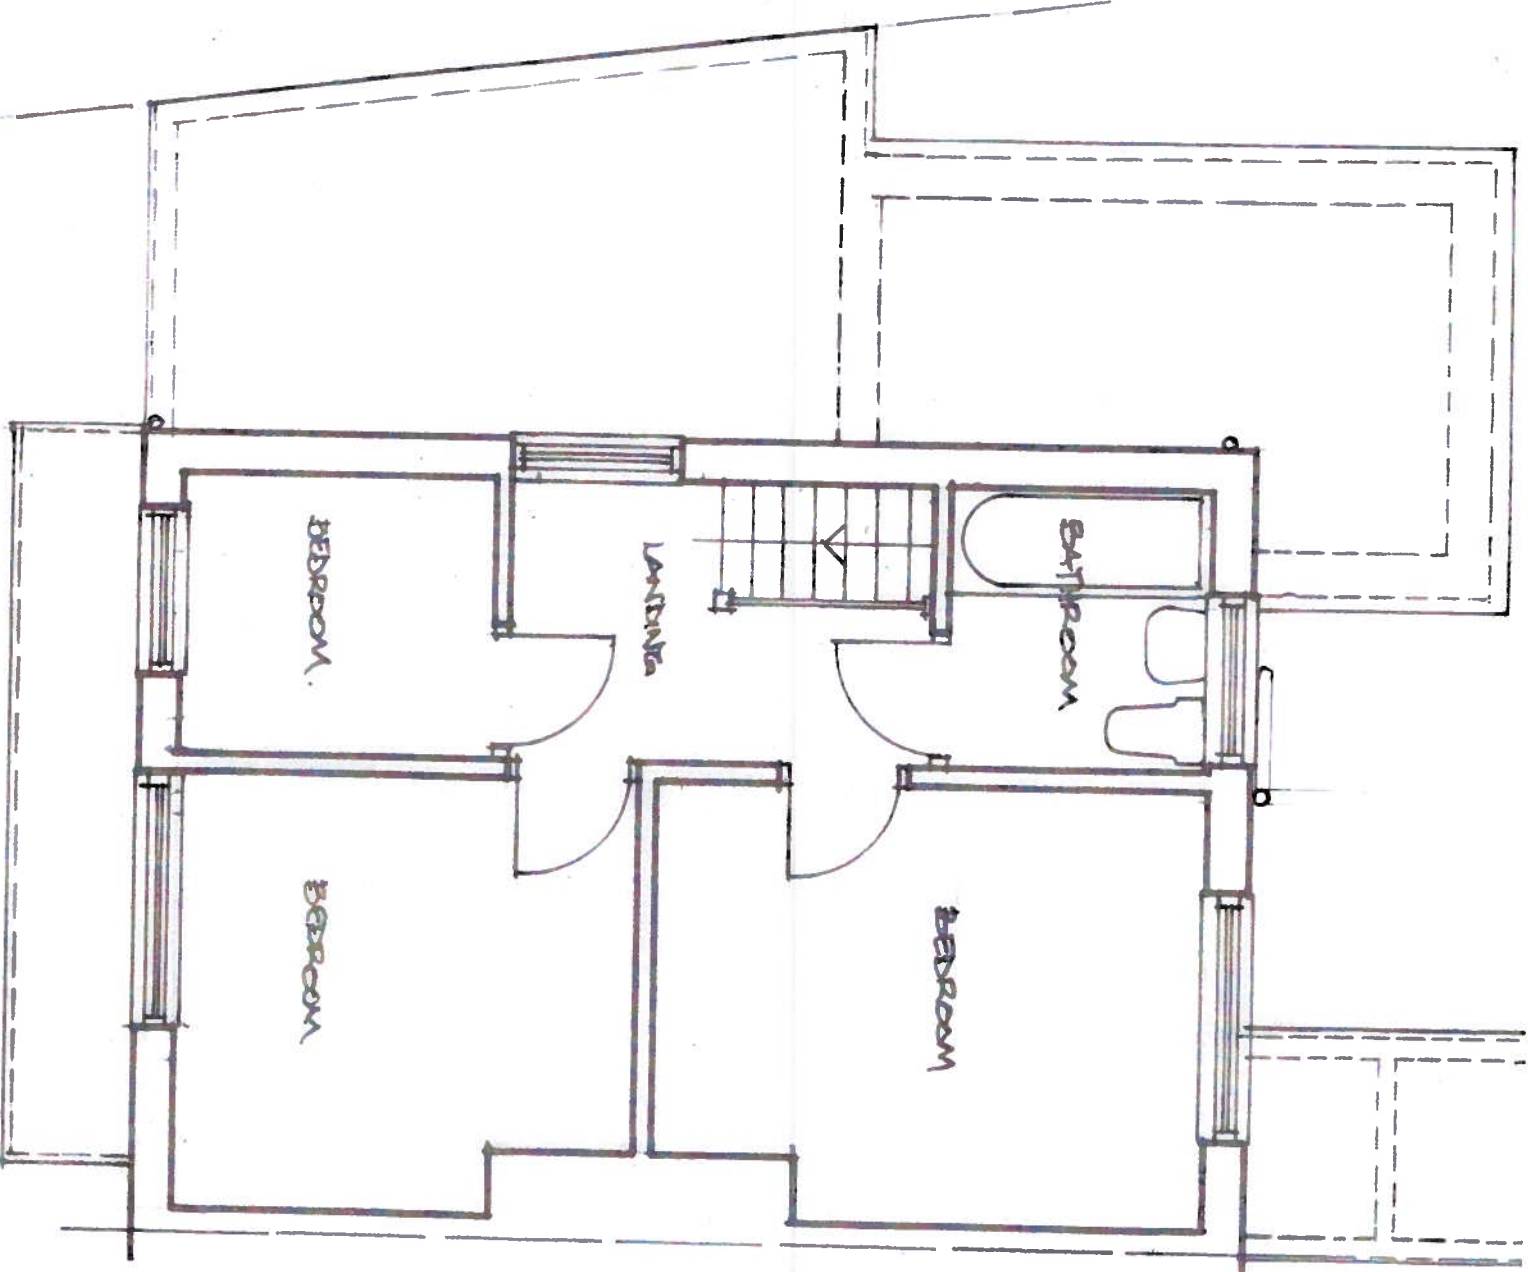

John F. Dick, Architectural Consultants, 14, Westfield Road, Winnersh, Wokingham, RG4 1 5ER Tel: 01189 773370 e-mail: jfdarchcons@aol.com			
Proposed Single Storey Rear and First Floor Side Extensions at 12, Grassmere Avenue, Reading. RG30 6XX for Mr. & Mrs. M. Nayman			
Existing Ground and First Floor Plans			
Scale 1:50	Date September, 2016	Dwg. No. MN/002	

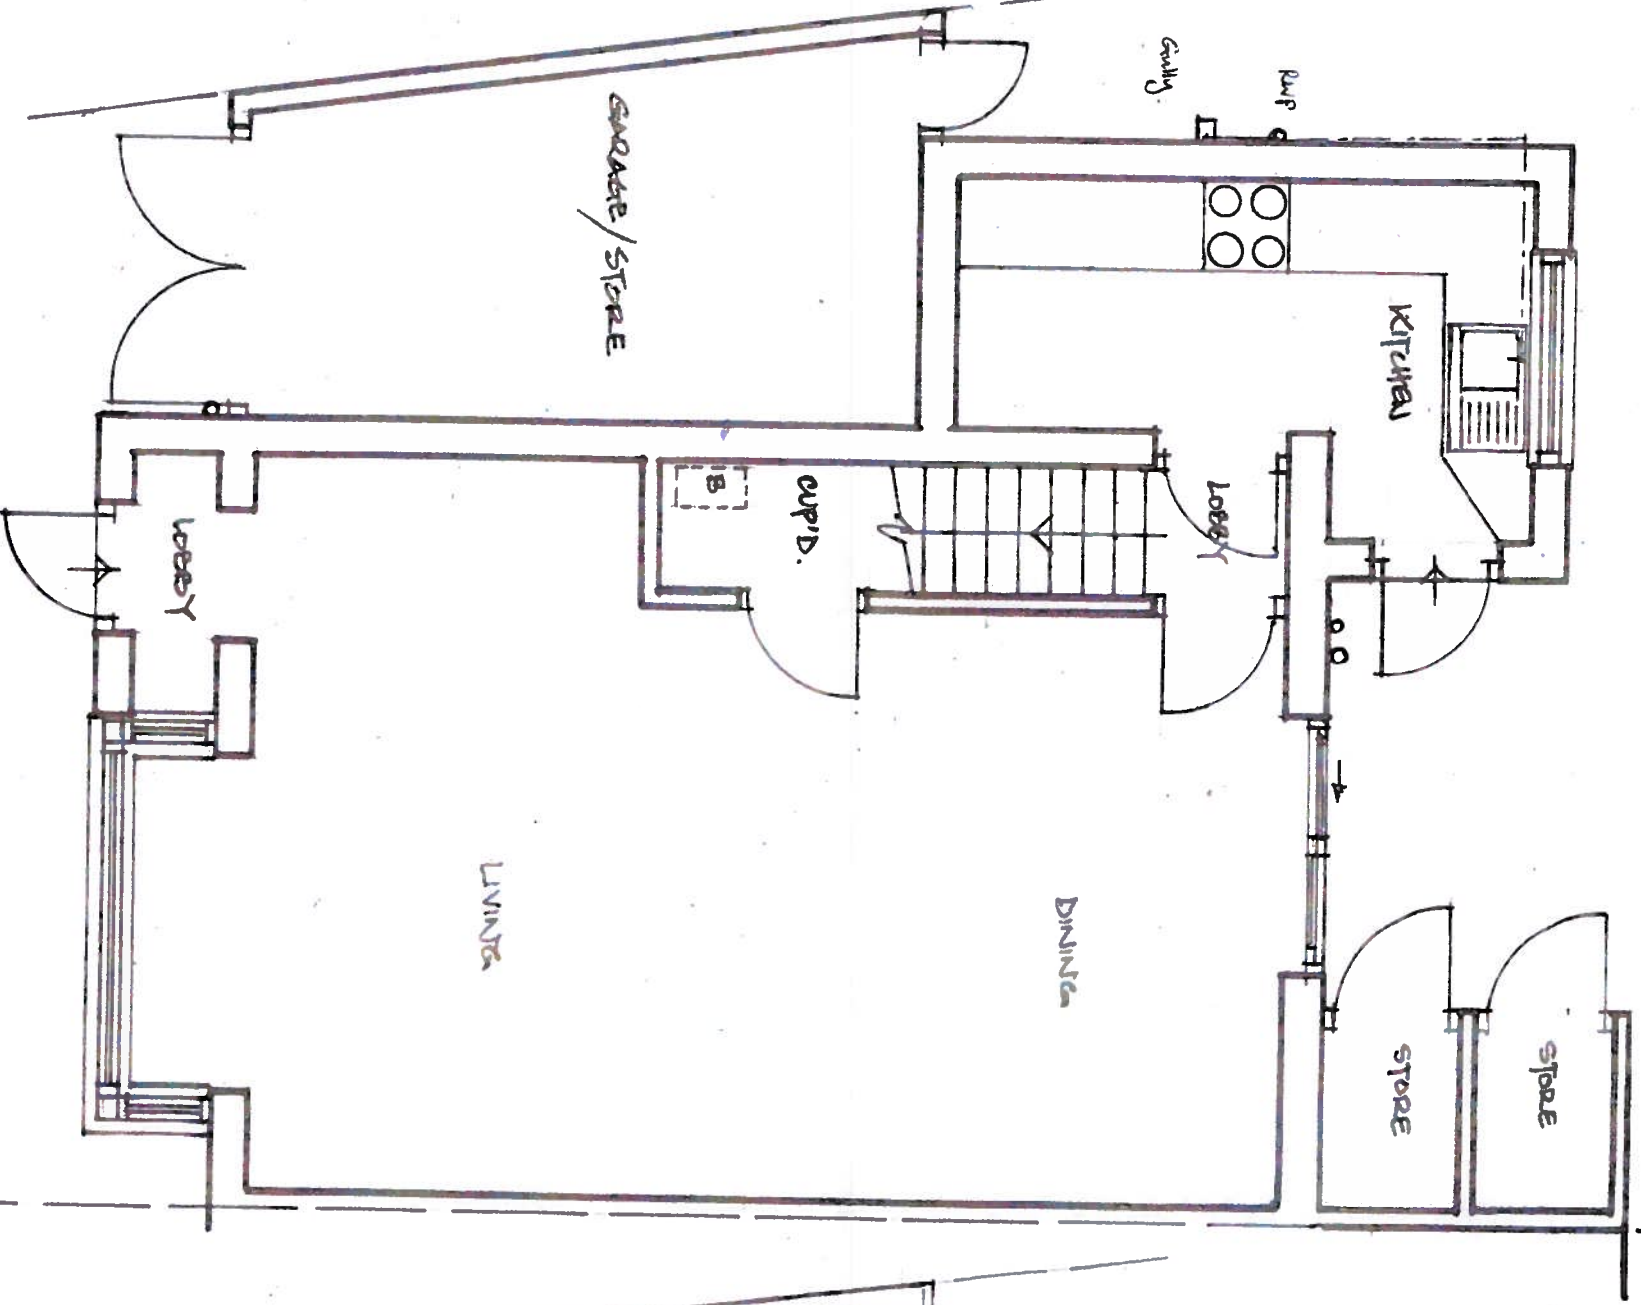

EXISTING GROUND FLOOR PLAN 1:50

EXISTING FIRST FLOOR PLAN 1:50