



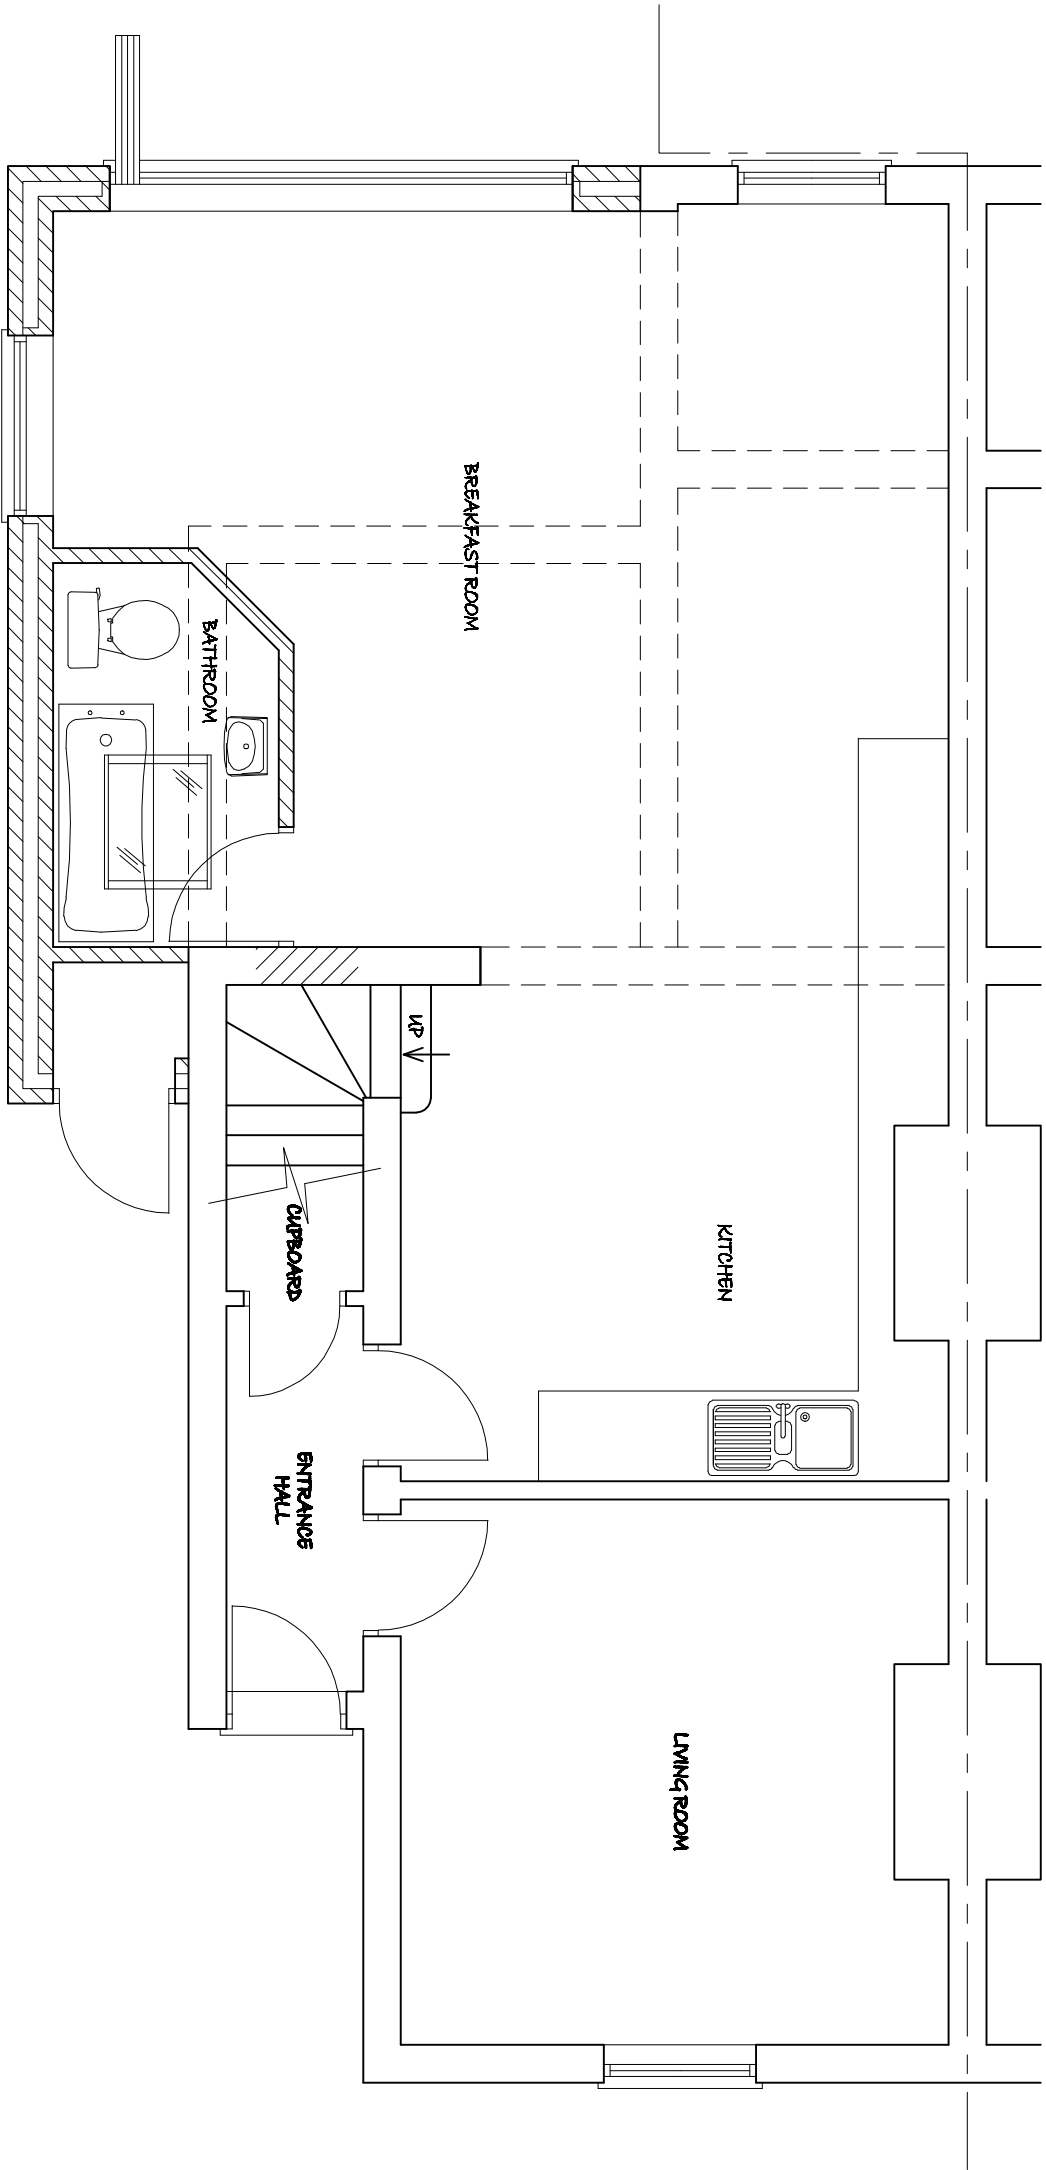

PROPOSED GROUND FLOOR PLAN

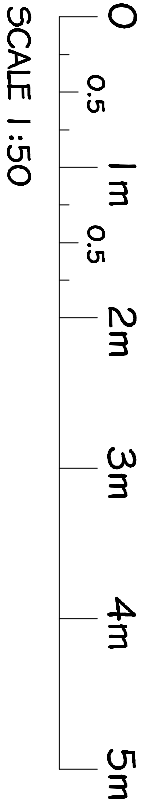

SCALE 1:50

PROJECT PROPOSED DEVELOPMENT AT; 2 GYPSY LANE TILEHURST RG30 6DJ			
TITLE			
PROPOSED GROUND FLOOR PLAN			
 CREATIVE DESIGN & STRUCTURE Ltd. NEWTOWN HOUSE NEWTOWN ROAD HENLEY-ON-THAMES RG9 1HG TEL 01491 411922 info@creativedesignandstructure.co.uk www.creativedesignandstructure.co.uk			
DRAWN	HC	SCALE @ A3 1:50	
DATE	MARCH 2016		
DRAWING No.		REV.	
08616-03		A	