



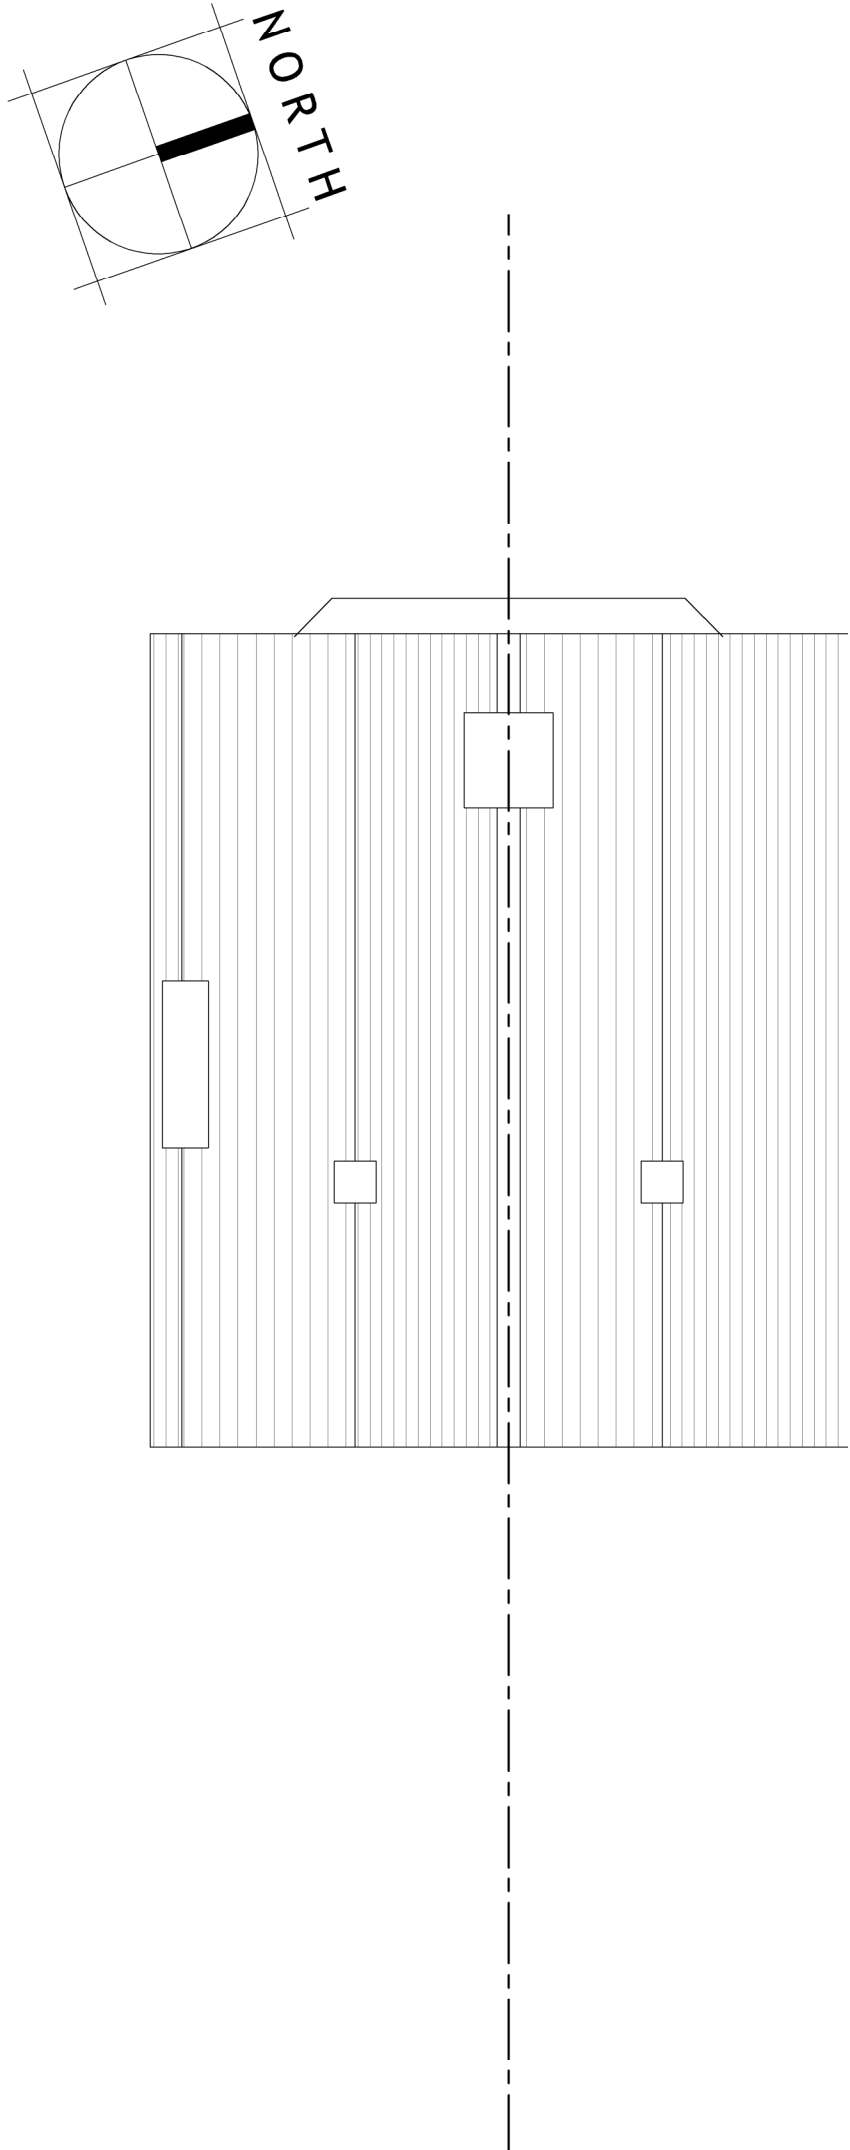


EXISTING ROOF PLAN

SCALE 1:100

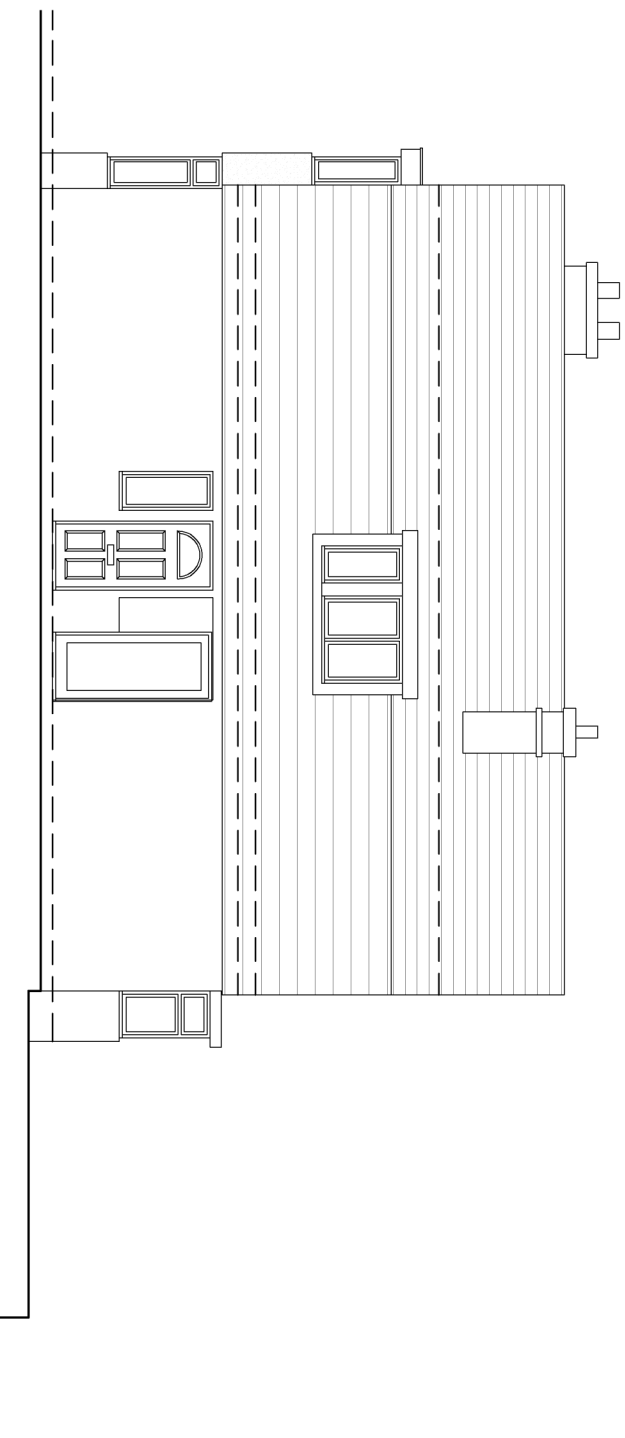


EXISTING SIDE ELEVATION

SCALE 1:100

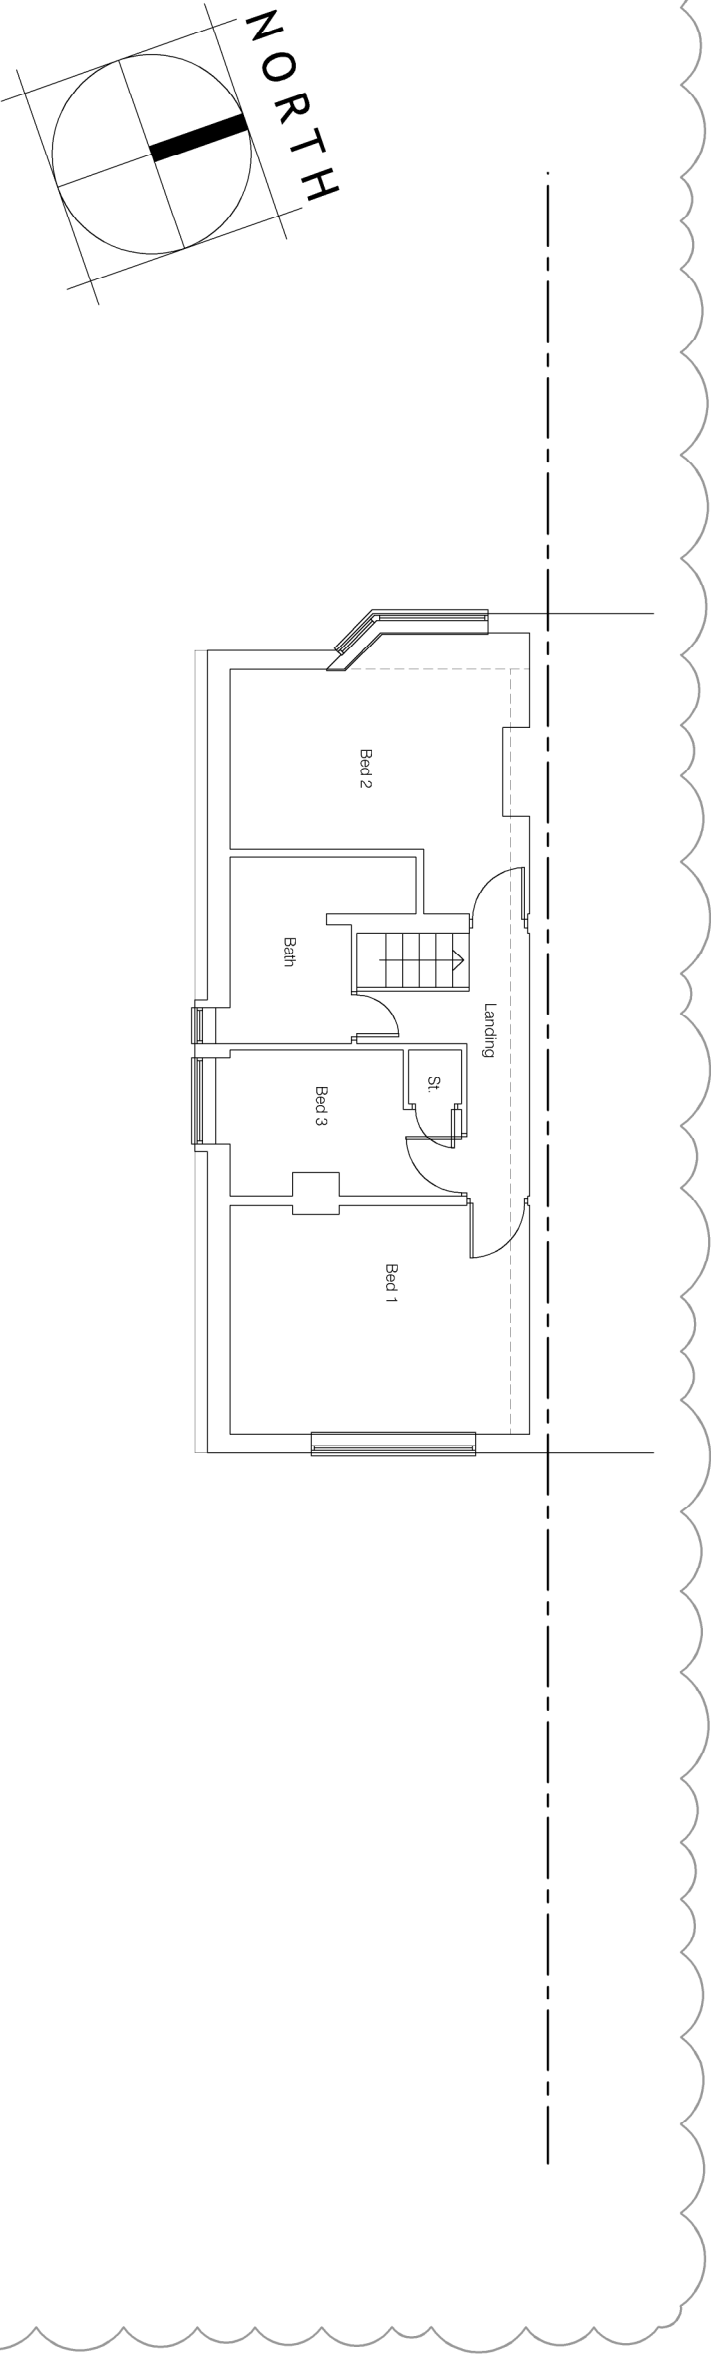


EXISTING FIRST FLOOR PLAN

SCALE 1:100

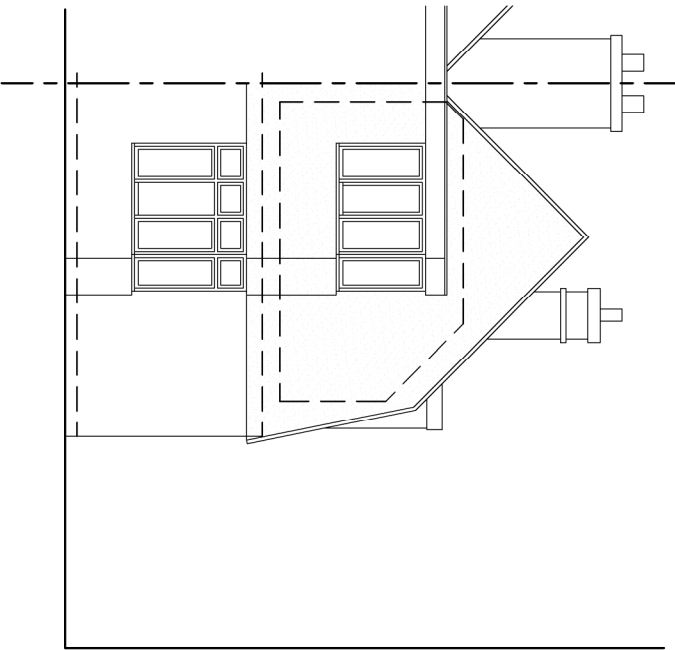


EXISTING FRONT ELEVATION

SCALE 1:100

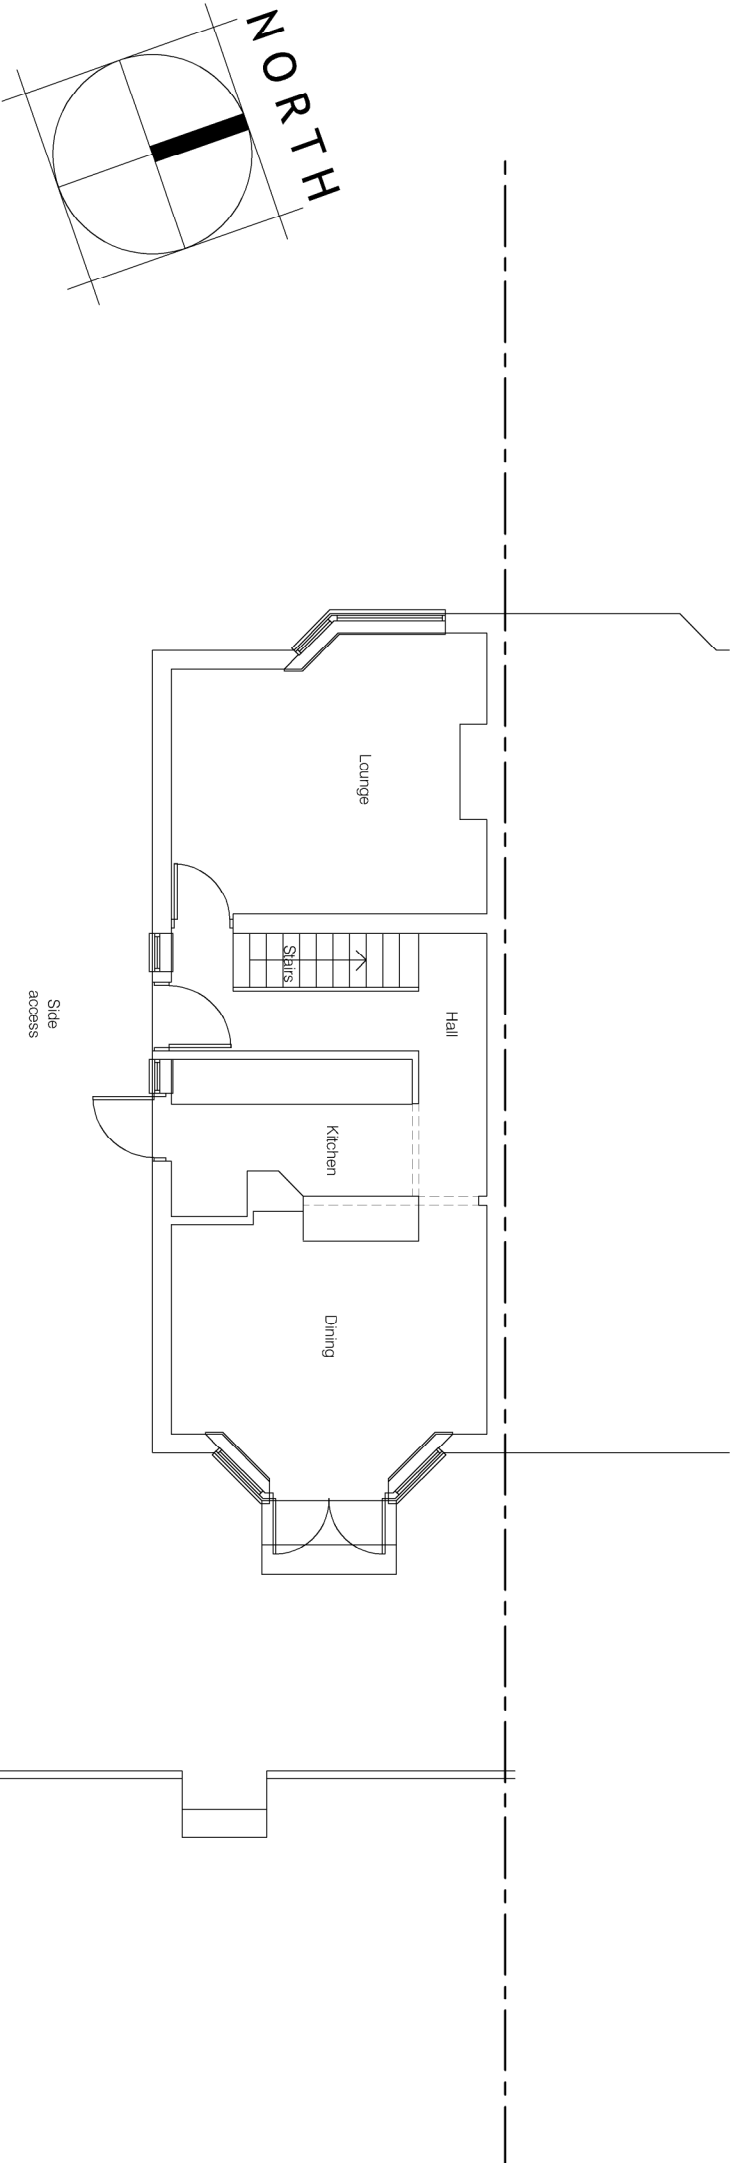


EXISTING GROUND FLOOR PLAN

SCALE 1:100

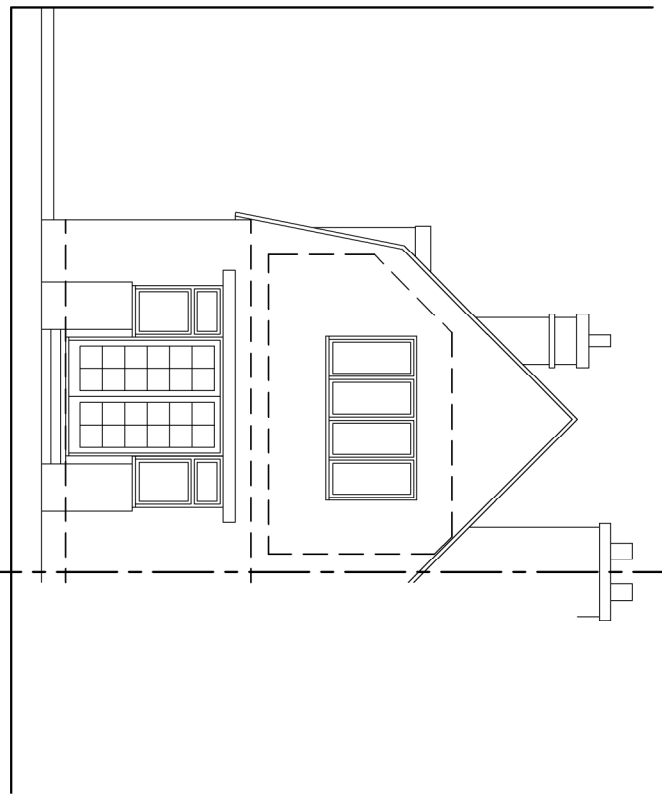

EXISTING REAR ELEVATION

SCALE 1:100

 

SCALE: 1:100

A		FIRST FLOOR UPDATED		27/09/16	AC
Rev	Note	Date	Initial		
PLANNING					
robert rigby architects					
					
42 Bonmar Road, Reading, RG30 1TA					
Tel: 0118 567700					
Fax: 0118 567719					
E-Mail: enquiries@rigbyarchitects.com					
Project: 18 St Annes road					
Caversham					
Reading					
RG4 7PA					
Client: Mr and Mrs Potter					
Drawing Title: EXISTING PLANS AND ELEVATIONS					
Scale:	Dwg No:	Rev:			
1:100@A1	1537/P/002	A			
Drawn by: AC					
Date: 20/07/16					