


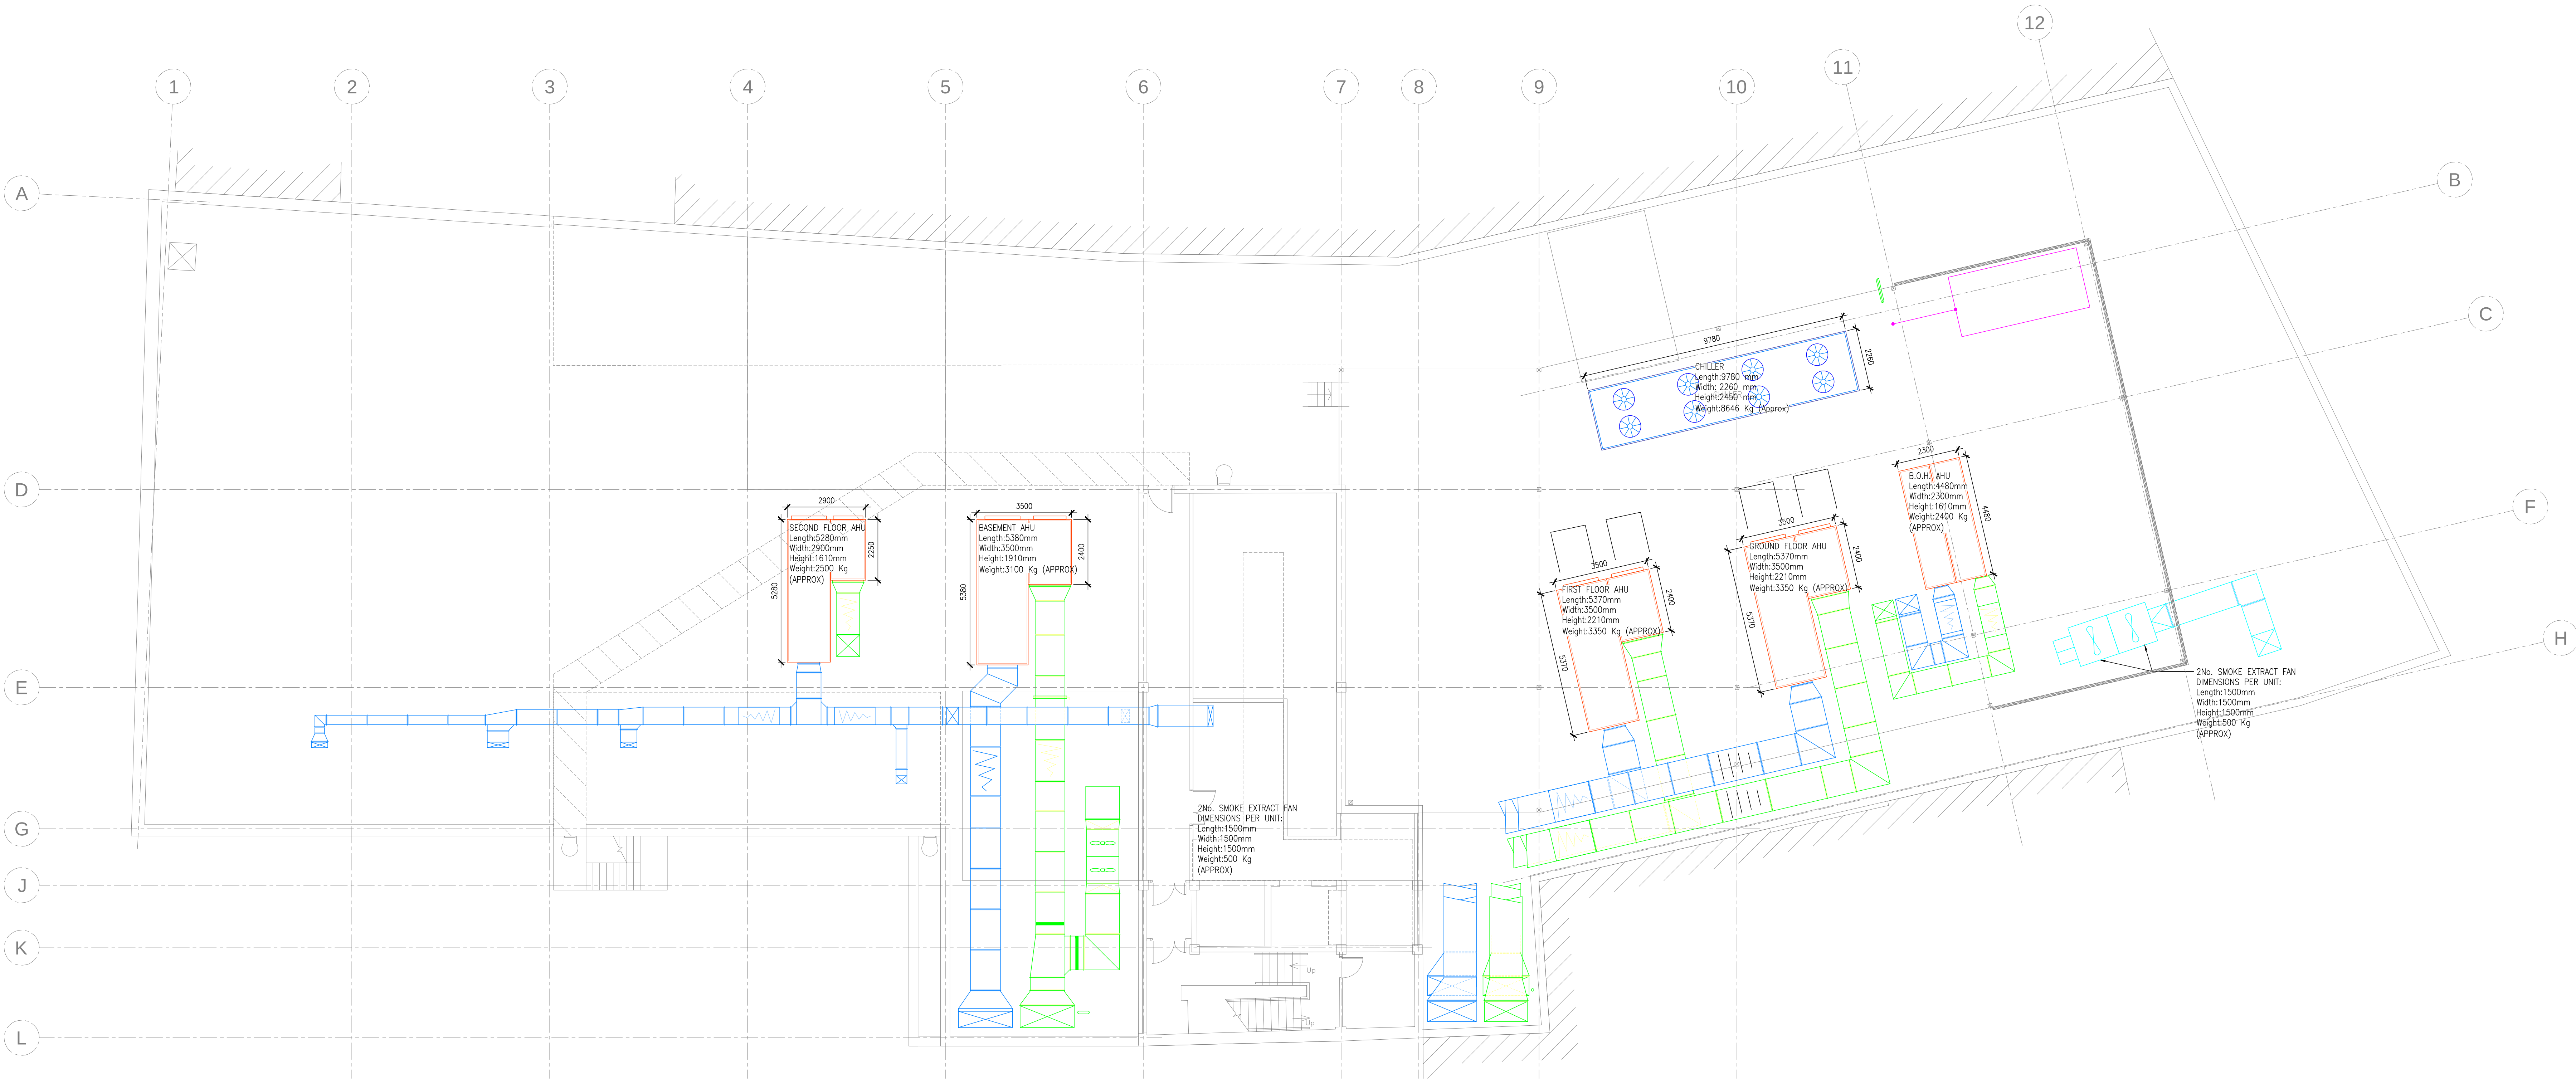

CDM 2015 COMMENTS
BASED ON THE USE OF EXPERIENCED AND COMPETENT CONTRACTORS WORKING TO AN APPROVED METHOD STATEMENT, UNUSUAL, RESIDUAL, HAZARDOUS RISKS ARE LISTED BELOW OR THE STATEMENT 'NO SIGNIFICANT RISKS'.
CONSTRUCTION
ASBESTOS REGISTER TO BE CONSULTED PRIOR TO COMMENCEMENT OF WORKS
OPERATIONS
NO SIGNIFICANT RISKS IDENTIFIED.
MAINTENANCE
NO SIGNIFICANT RISKS IDENTIFIED.
FUTURE DISMANTLING/DEMOLITION
NO SIGNIFICANT RISKS IDENTIFIED.

UNCONTROLLED

REV	DATE	DESCRIPTION	DRAWN	CHECKED
PRIMARK S.D.FM STORE DEVELOPMENT PROJECT MANAGEMENT Primark Stores PO Box 644 47 Mary Street Dublin 1 Ireland				
Tel: 00353 1 872 7788 Fax: 00353 1 6335030 Email: development@primark.ie				
PROJECT Primark Reading Basement Extension				
DRAWING DESCRIPTION Mechanical Services Roof Plant Positions				
CONSULTANT mitie The Millennium Centre Mill Creek Way Farnham Surrey GU10 7JX Tel: 01252 524240 Fax: 01252 757008 Unit 6 Berkley Business Park Waverley Road, Worsley Worsley WA5 6FA Tel: 01962 356221 Fax: 01962 455665				
CONSULTANT No	SCALE	DATE	DRAWN	CHECKED
6162R	1:100@A0	20.01.16	DW	JS
PROJECT No				REV
Dra MES MSK001				3.0

THIS DRAWING IS BASED ON
ARCHITECT'S DRAWING No:
Dra 3D Reading AR 24