


EXISTING GROUND FLOOR PLAN

PROJECT PROPOSED DEVELOPMENT AT: 2 GYPSY LANE TLETHURST RG30 6DJ			
TITLE EXISTING GROUND FLOOR PLAN			
DRAWN HC		SCALE @ A3 1:50	
DATE MARCH 2016			
DRAWING No.		REV.	
08616-01		A	

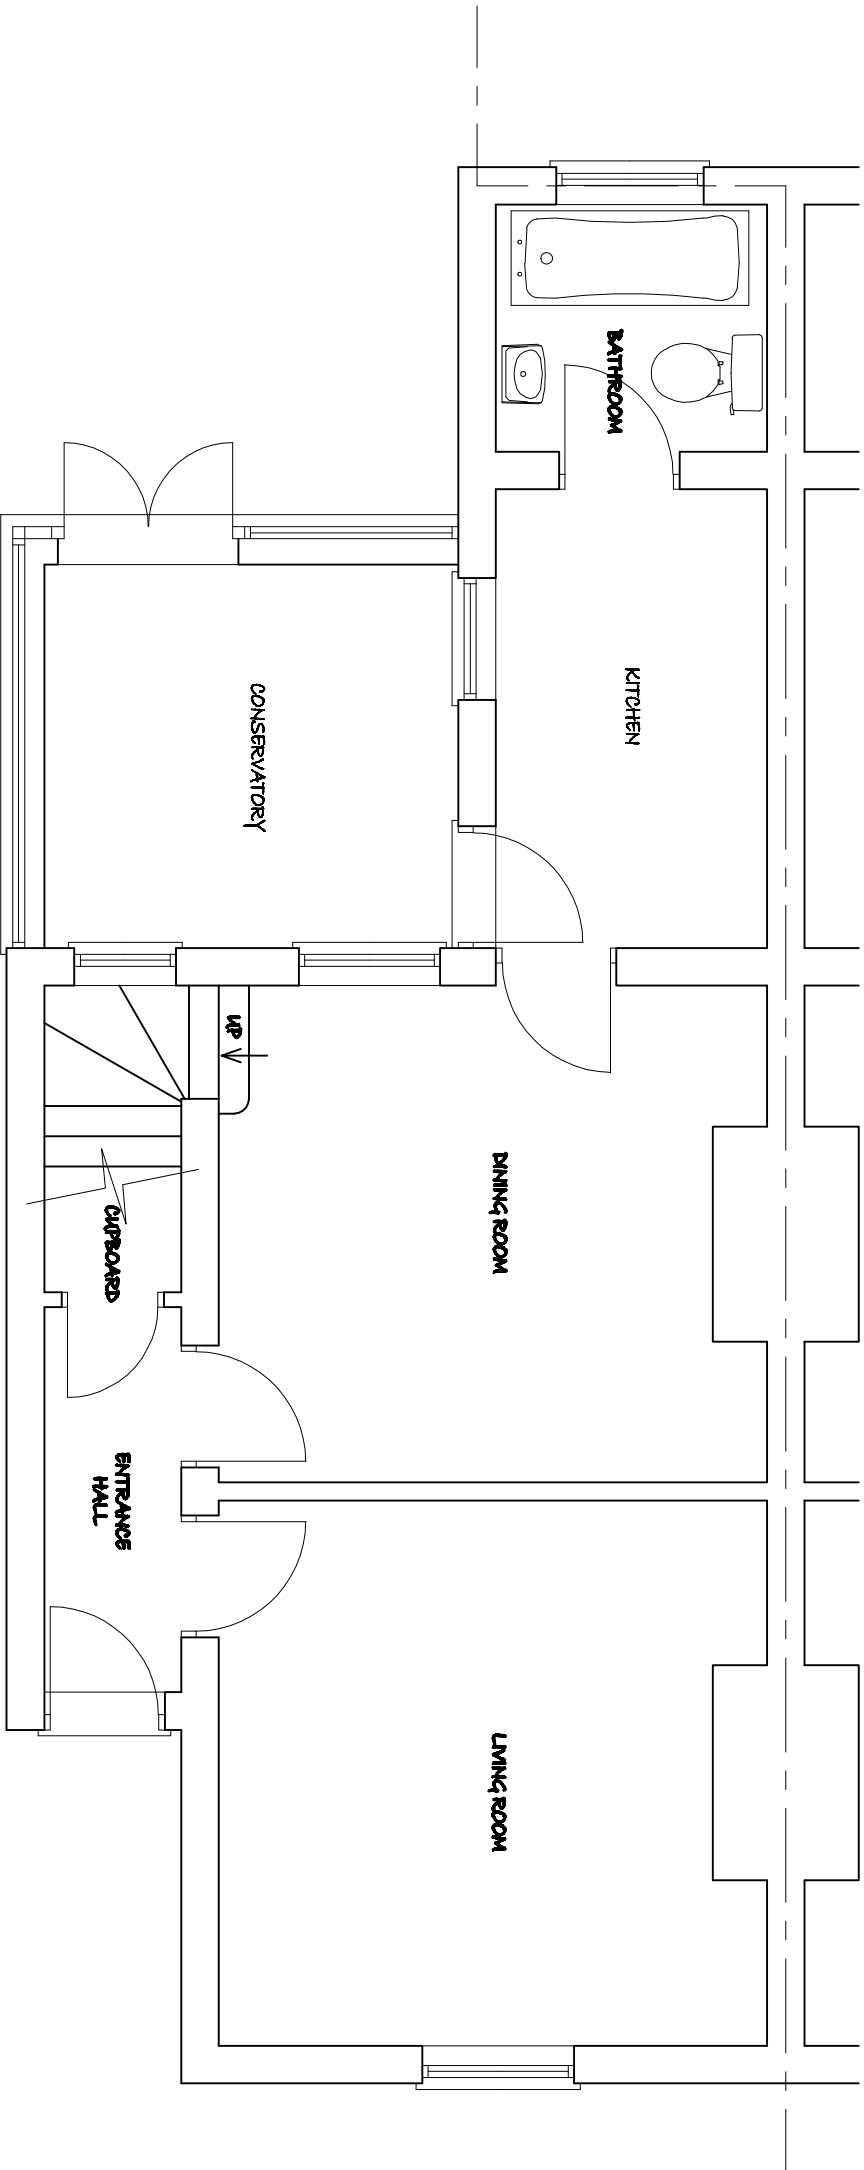

CREATIVE DESIGN &
STRUCTURE Ltd.

NEWTOWN HOUSE NEWTOWN ROAD
HENLEIGH-ON-THAMES RG9 1HG
TEL 01491 411922

info@creativedesignandstructure.co.uk www.creativedesignandstructure.co.uk