


site plan 1:100

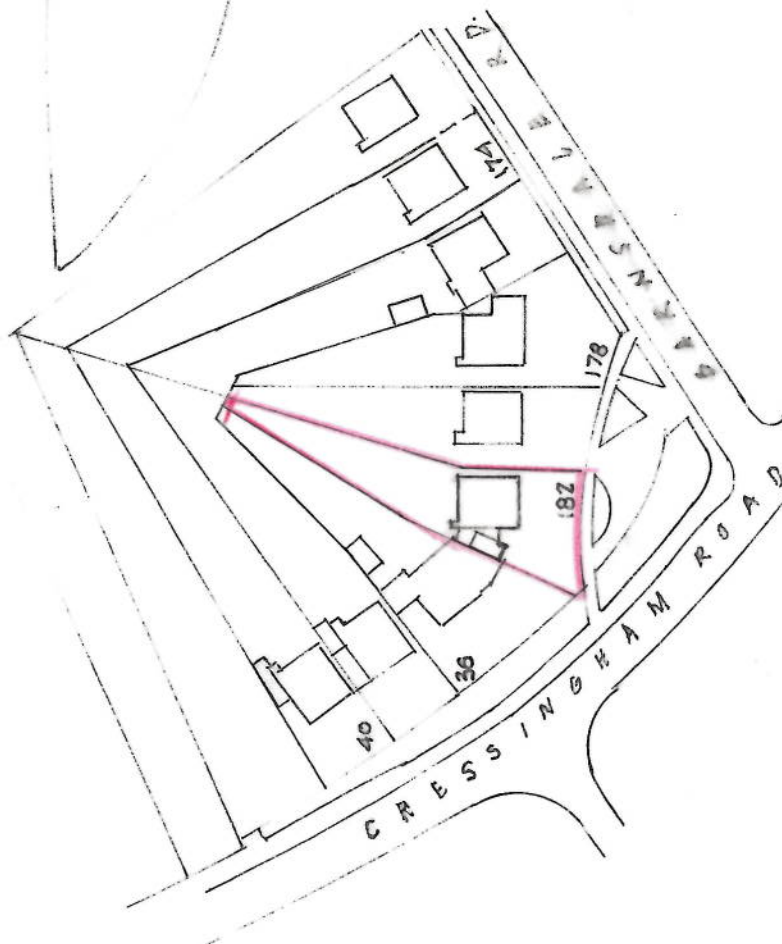

location plan 1:1250

CA ASSOCIATES

building design services

3 Sycamore Court
Sproatley
East Yorkshire
HU11 4GD

client:
Mr & Mrs. A. Goodings 182 Barnsdale Road RG2 7JP

drawn: cg

date: nov. 2015

job:
Extension and conversion of garage to
living space

scale: 1:100

rev:

no: AG44-01