



SITE LOCATION

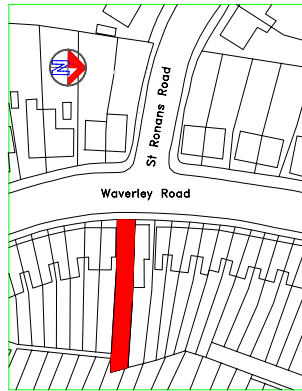


SCALE 1:1250

SITE PLAN 1:200

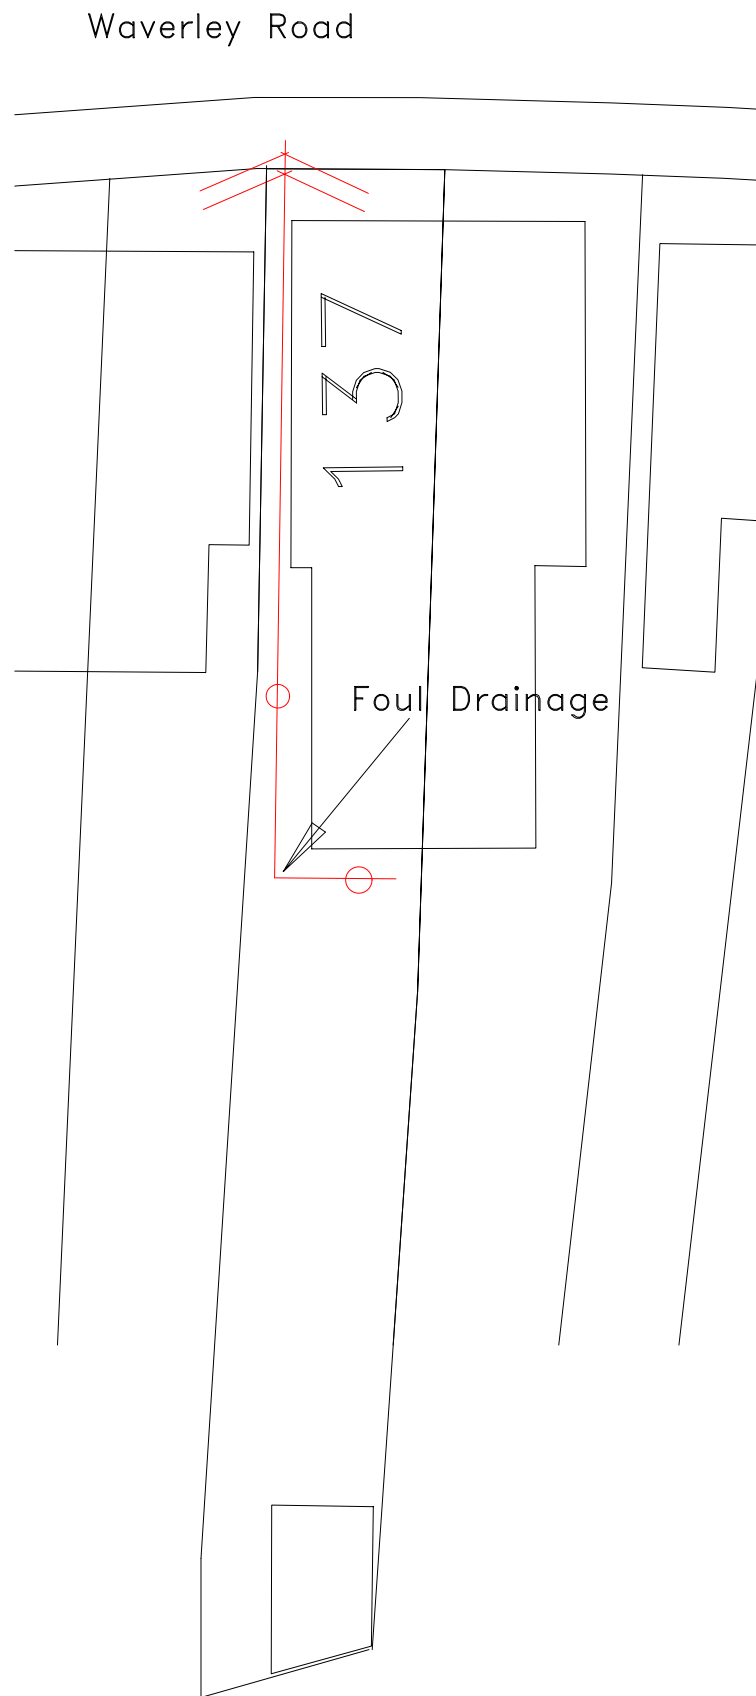


BLOCK PLAN

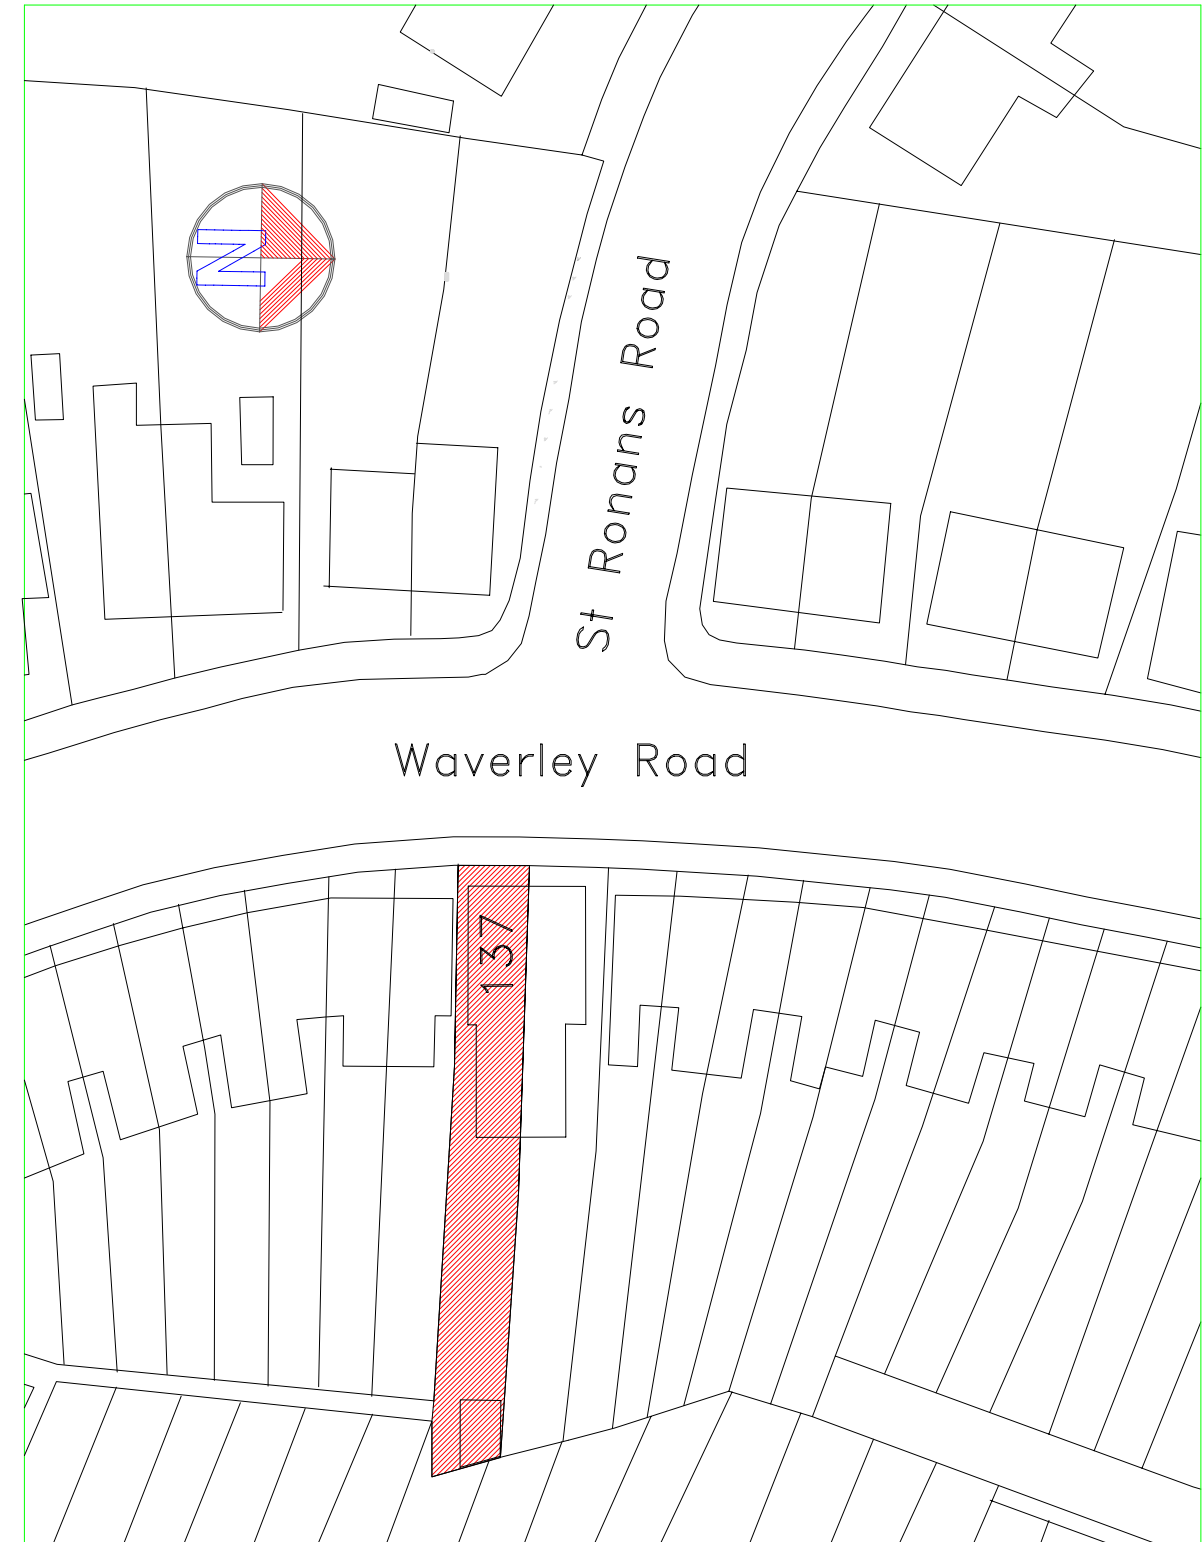

SCALE 1:500

Where utilised, OS extracts are reproduced under licence from the Ordnance Survey
No reproduction is allowed without the express permission of TEW Design & Management

 

Copyright TEW Design & Management The copyright extends to the contents of the drawings and any design included here on and is not specific to the site. No copies shall be taken off this print without the express authority of TEW Design & Management. Do not scale from this drawing. ** All dimensions to be checked on site and verified before works commence.	327 - EXTG - 01	Rev	Date	Revision
	137 Waverley Road, READING For Messrs Lika & Panchal Creation of Third Flat LOCATION & BLOCK PLANS	Drawn	06/08/15	Scale 1:1250 & 1:500 (On A3)
		TEWd&m TEW DESIGN & MANAGEMENT PROFESSIONAL PRACTITIONERS IN ARCHITECTURE DESIGNERS, PLANNERS, PROJECT MANAGERS KEEPS OLDINGS, HILL WOODLANDS ST. MARY HUNGERFORD RG17 7SR Tel: 07810 227967 Email: admin@tewdesign.co.uk		