



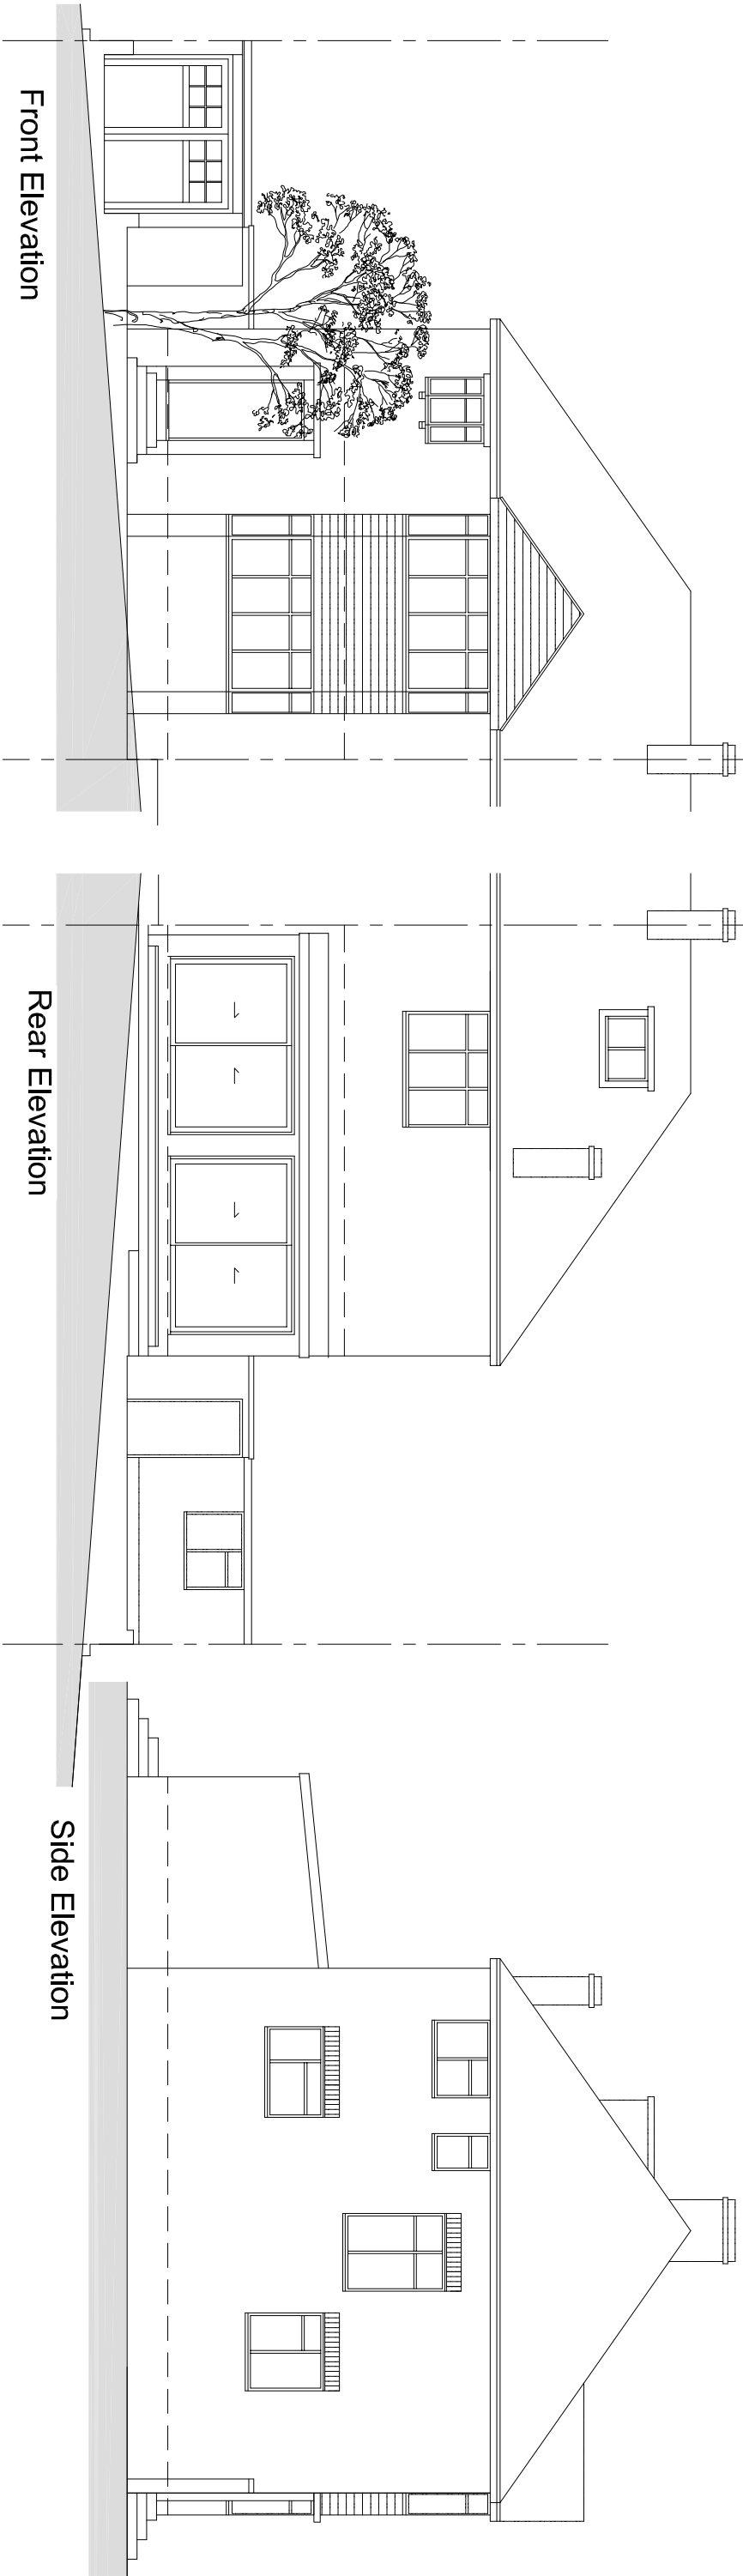


Front Elevation

Rear Elevation


Side Elevation

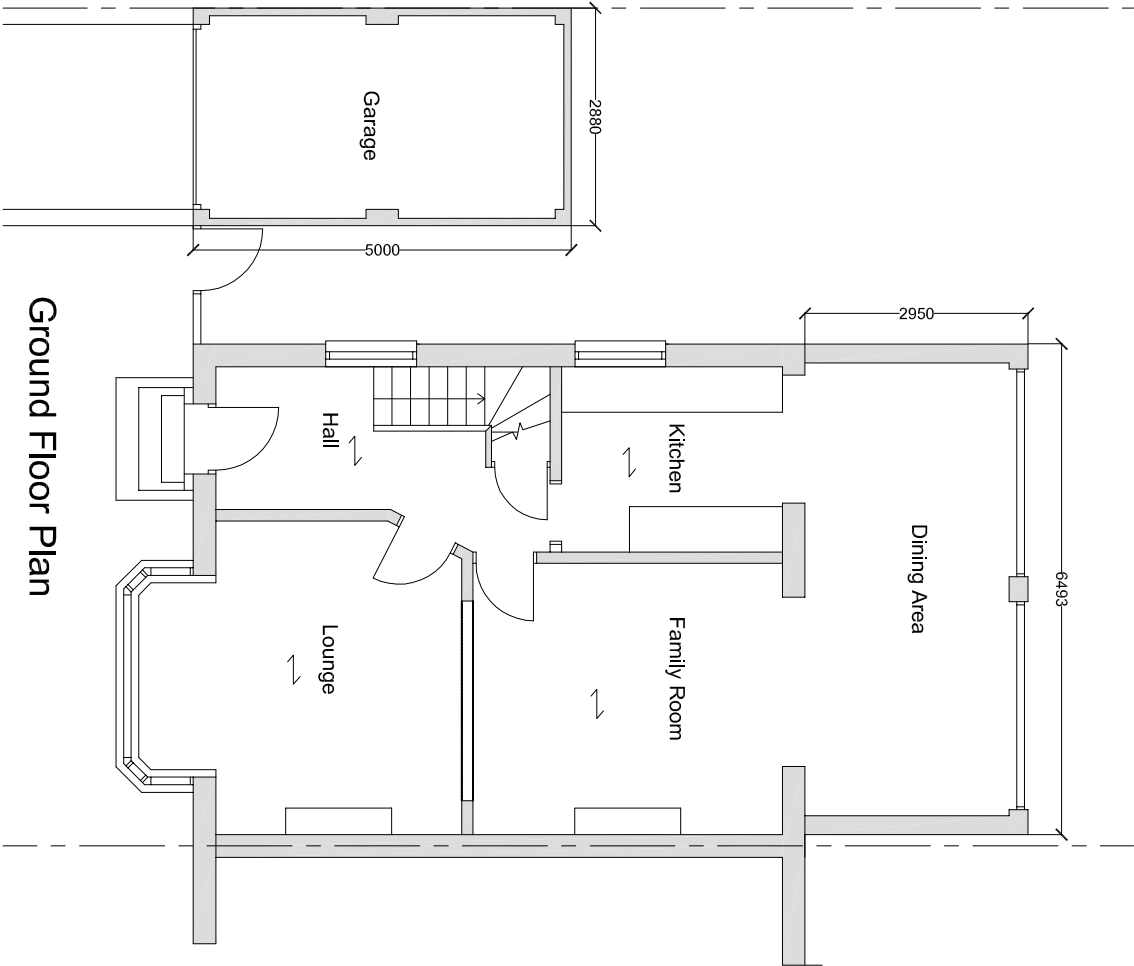

Ground Floor Plan

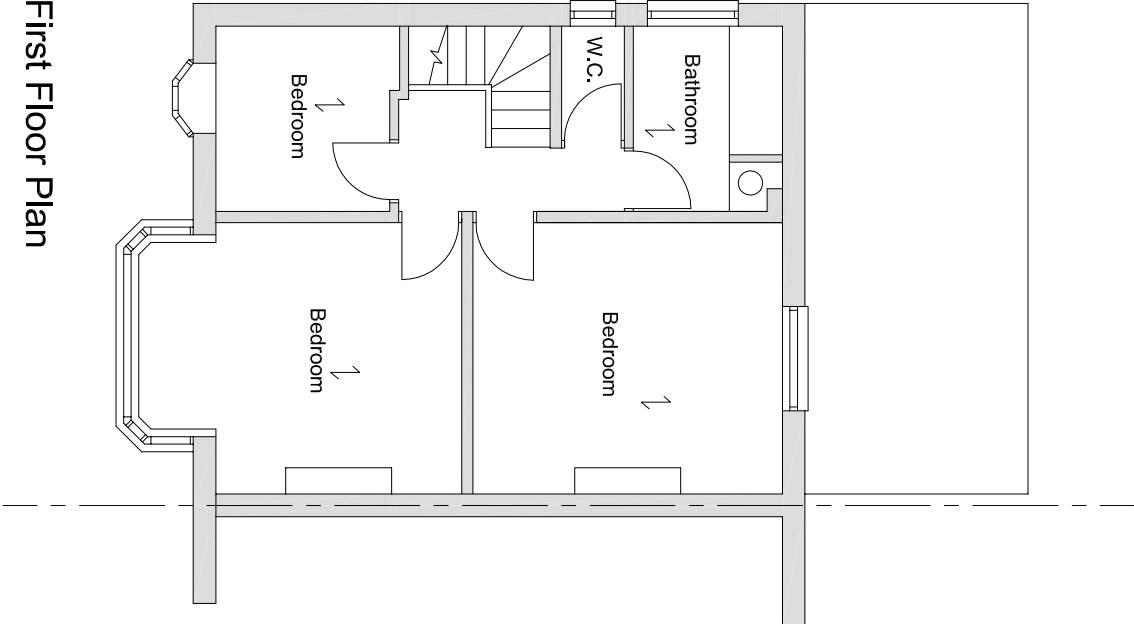

First Floor Plan

 

SCALE BAR

12.04.16

Rev.

Comments

A

SCALE BAR ADDED

Adcock

Design & Construction

Architectural Designs and Building Contractors
13, Holmes Close, Westfield, Woking, Surrey, GU22 9JU
Tel : 01483 788614 Mob. 07776 902745

client

Mr. J. Lynch

Project Title

15, Newlands Avenue,
Reading, RG4 8NS

Drawing Title

Existing Plans and Elevations

Drawing No.

267 / 01

Rev:

A

Scale

1:100 @A3

Drawn

Spd

Date:

15.02.15

NO DIMENSIONS TO BE SCALED FROM THIS DRAWING

COPYRIGHT DESIGN AND PATENTS ACT 1988

COPYRIGHT RESERVED. THIS DRAWING MAY NOT BE USED OR REPRODUCED WITHOUT WRITTEN CONSENT.