




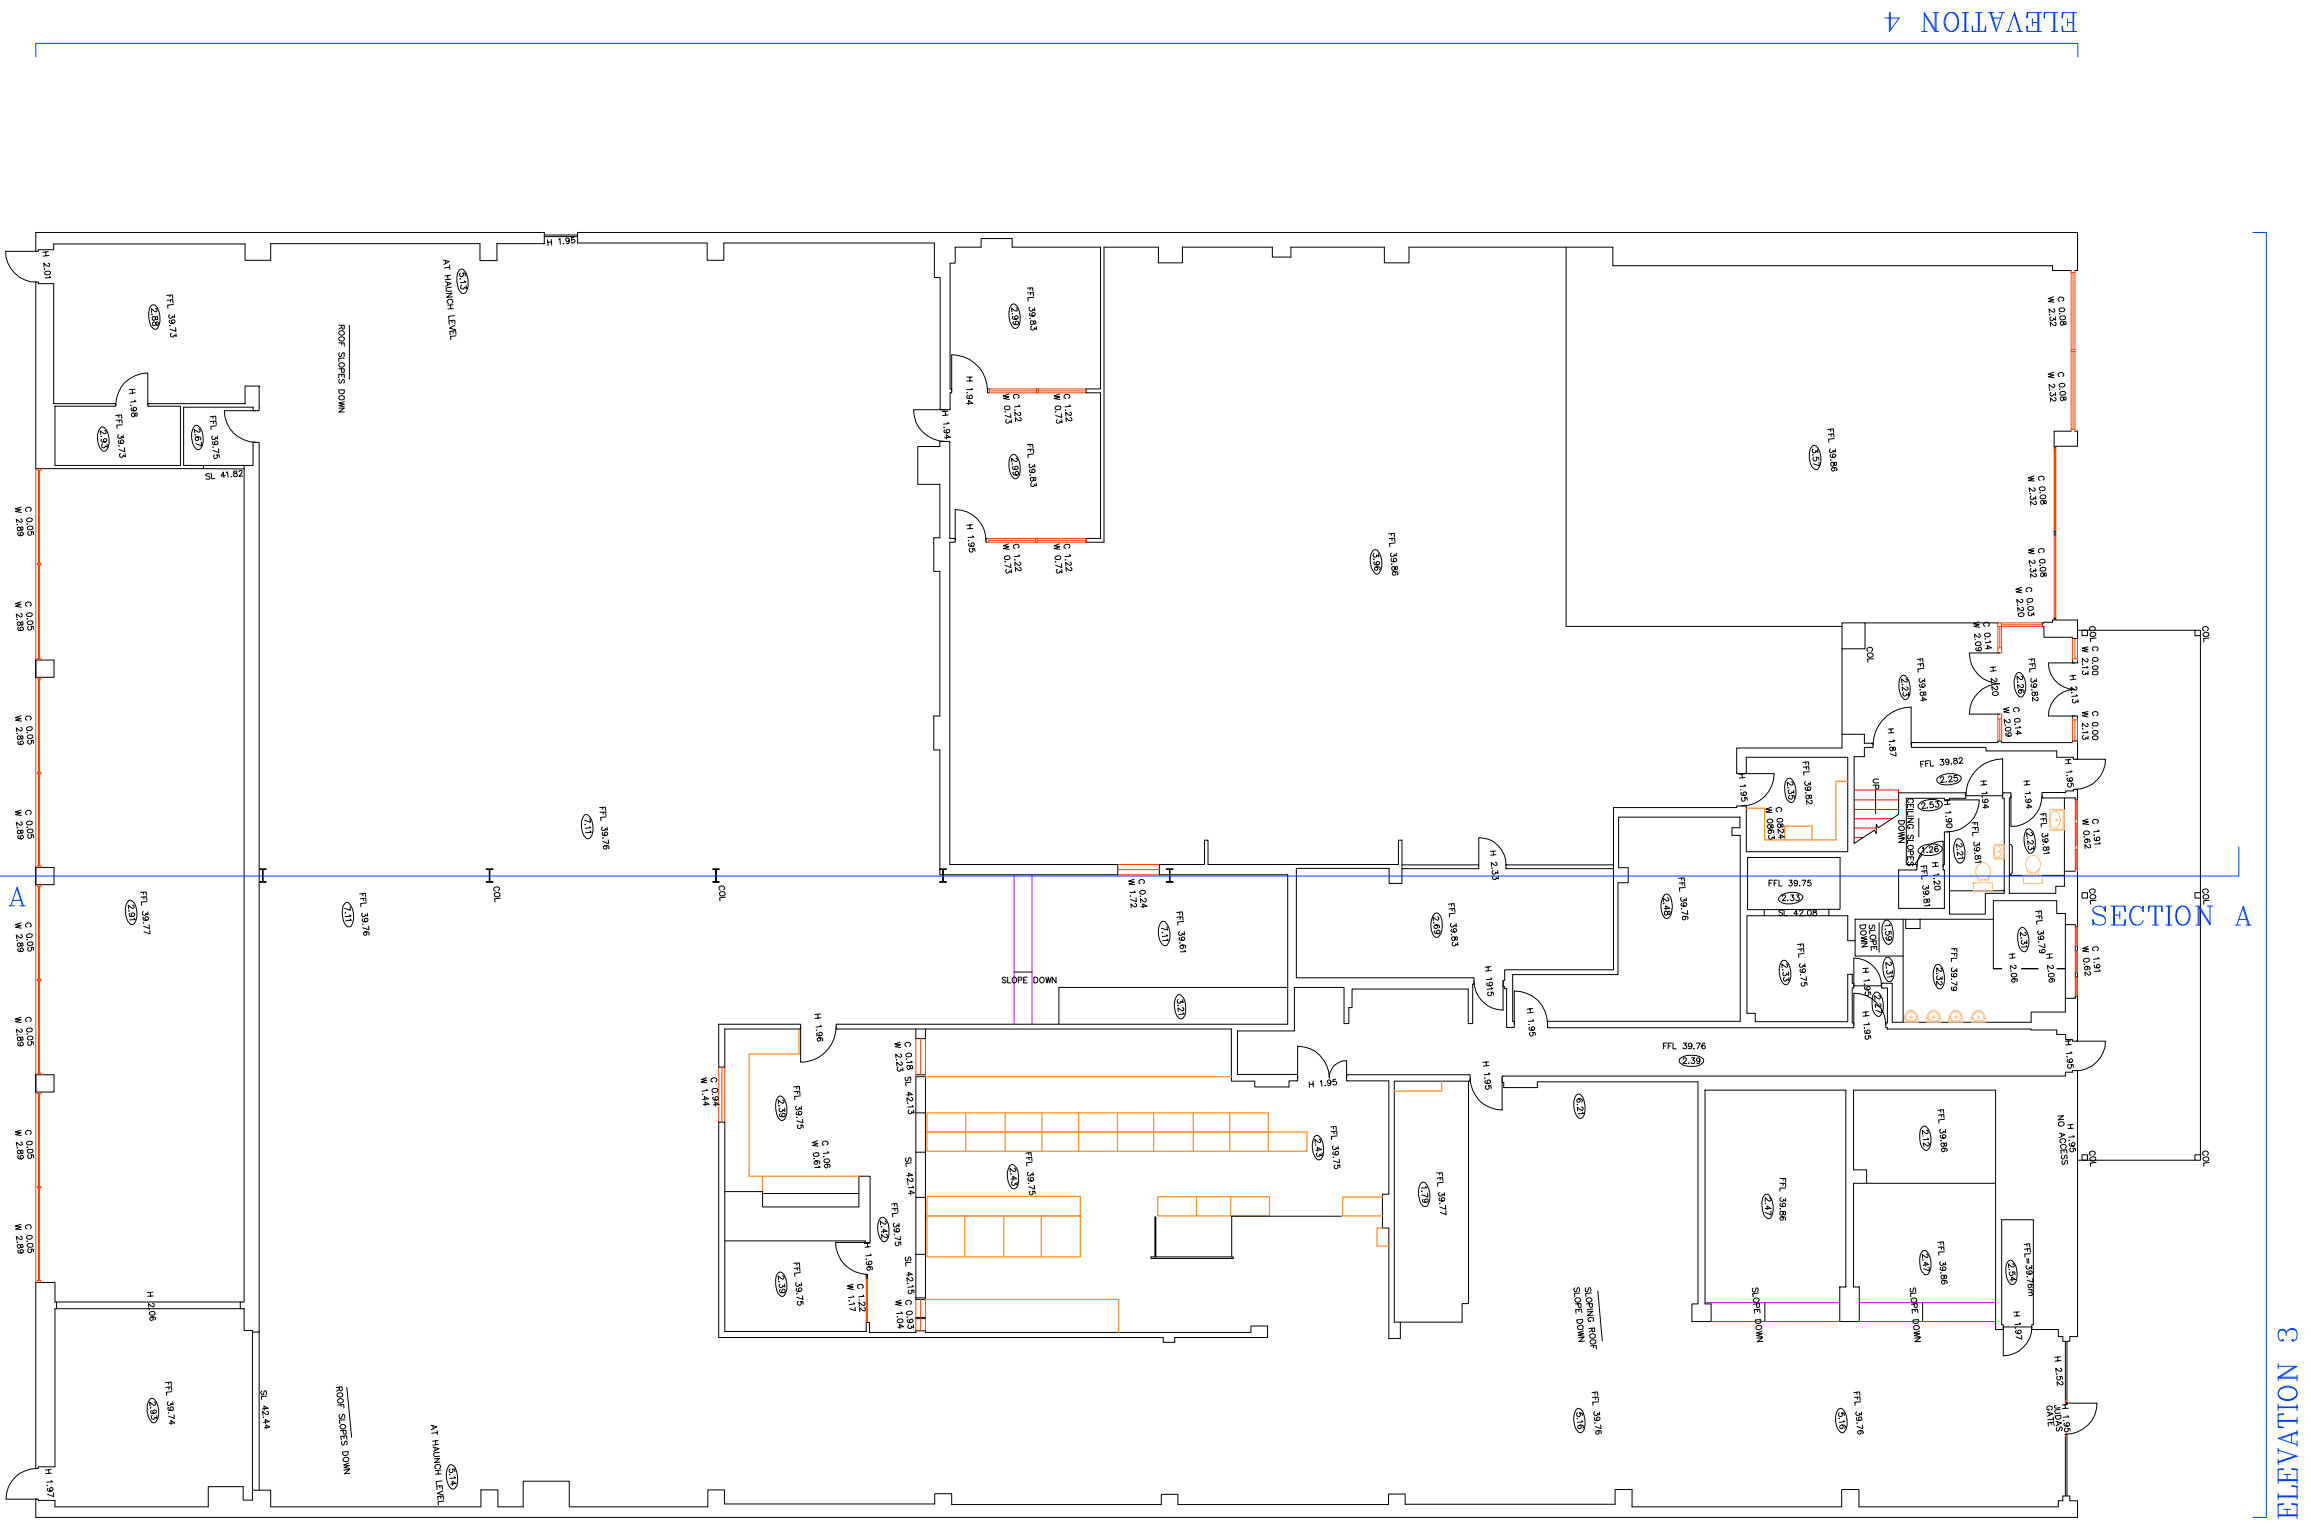

1 GROUND FLOOR PLAN
SCALE 1:200

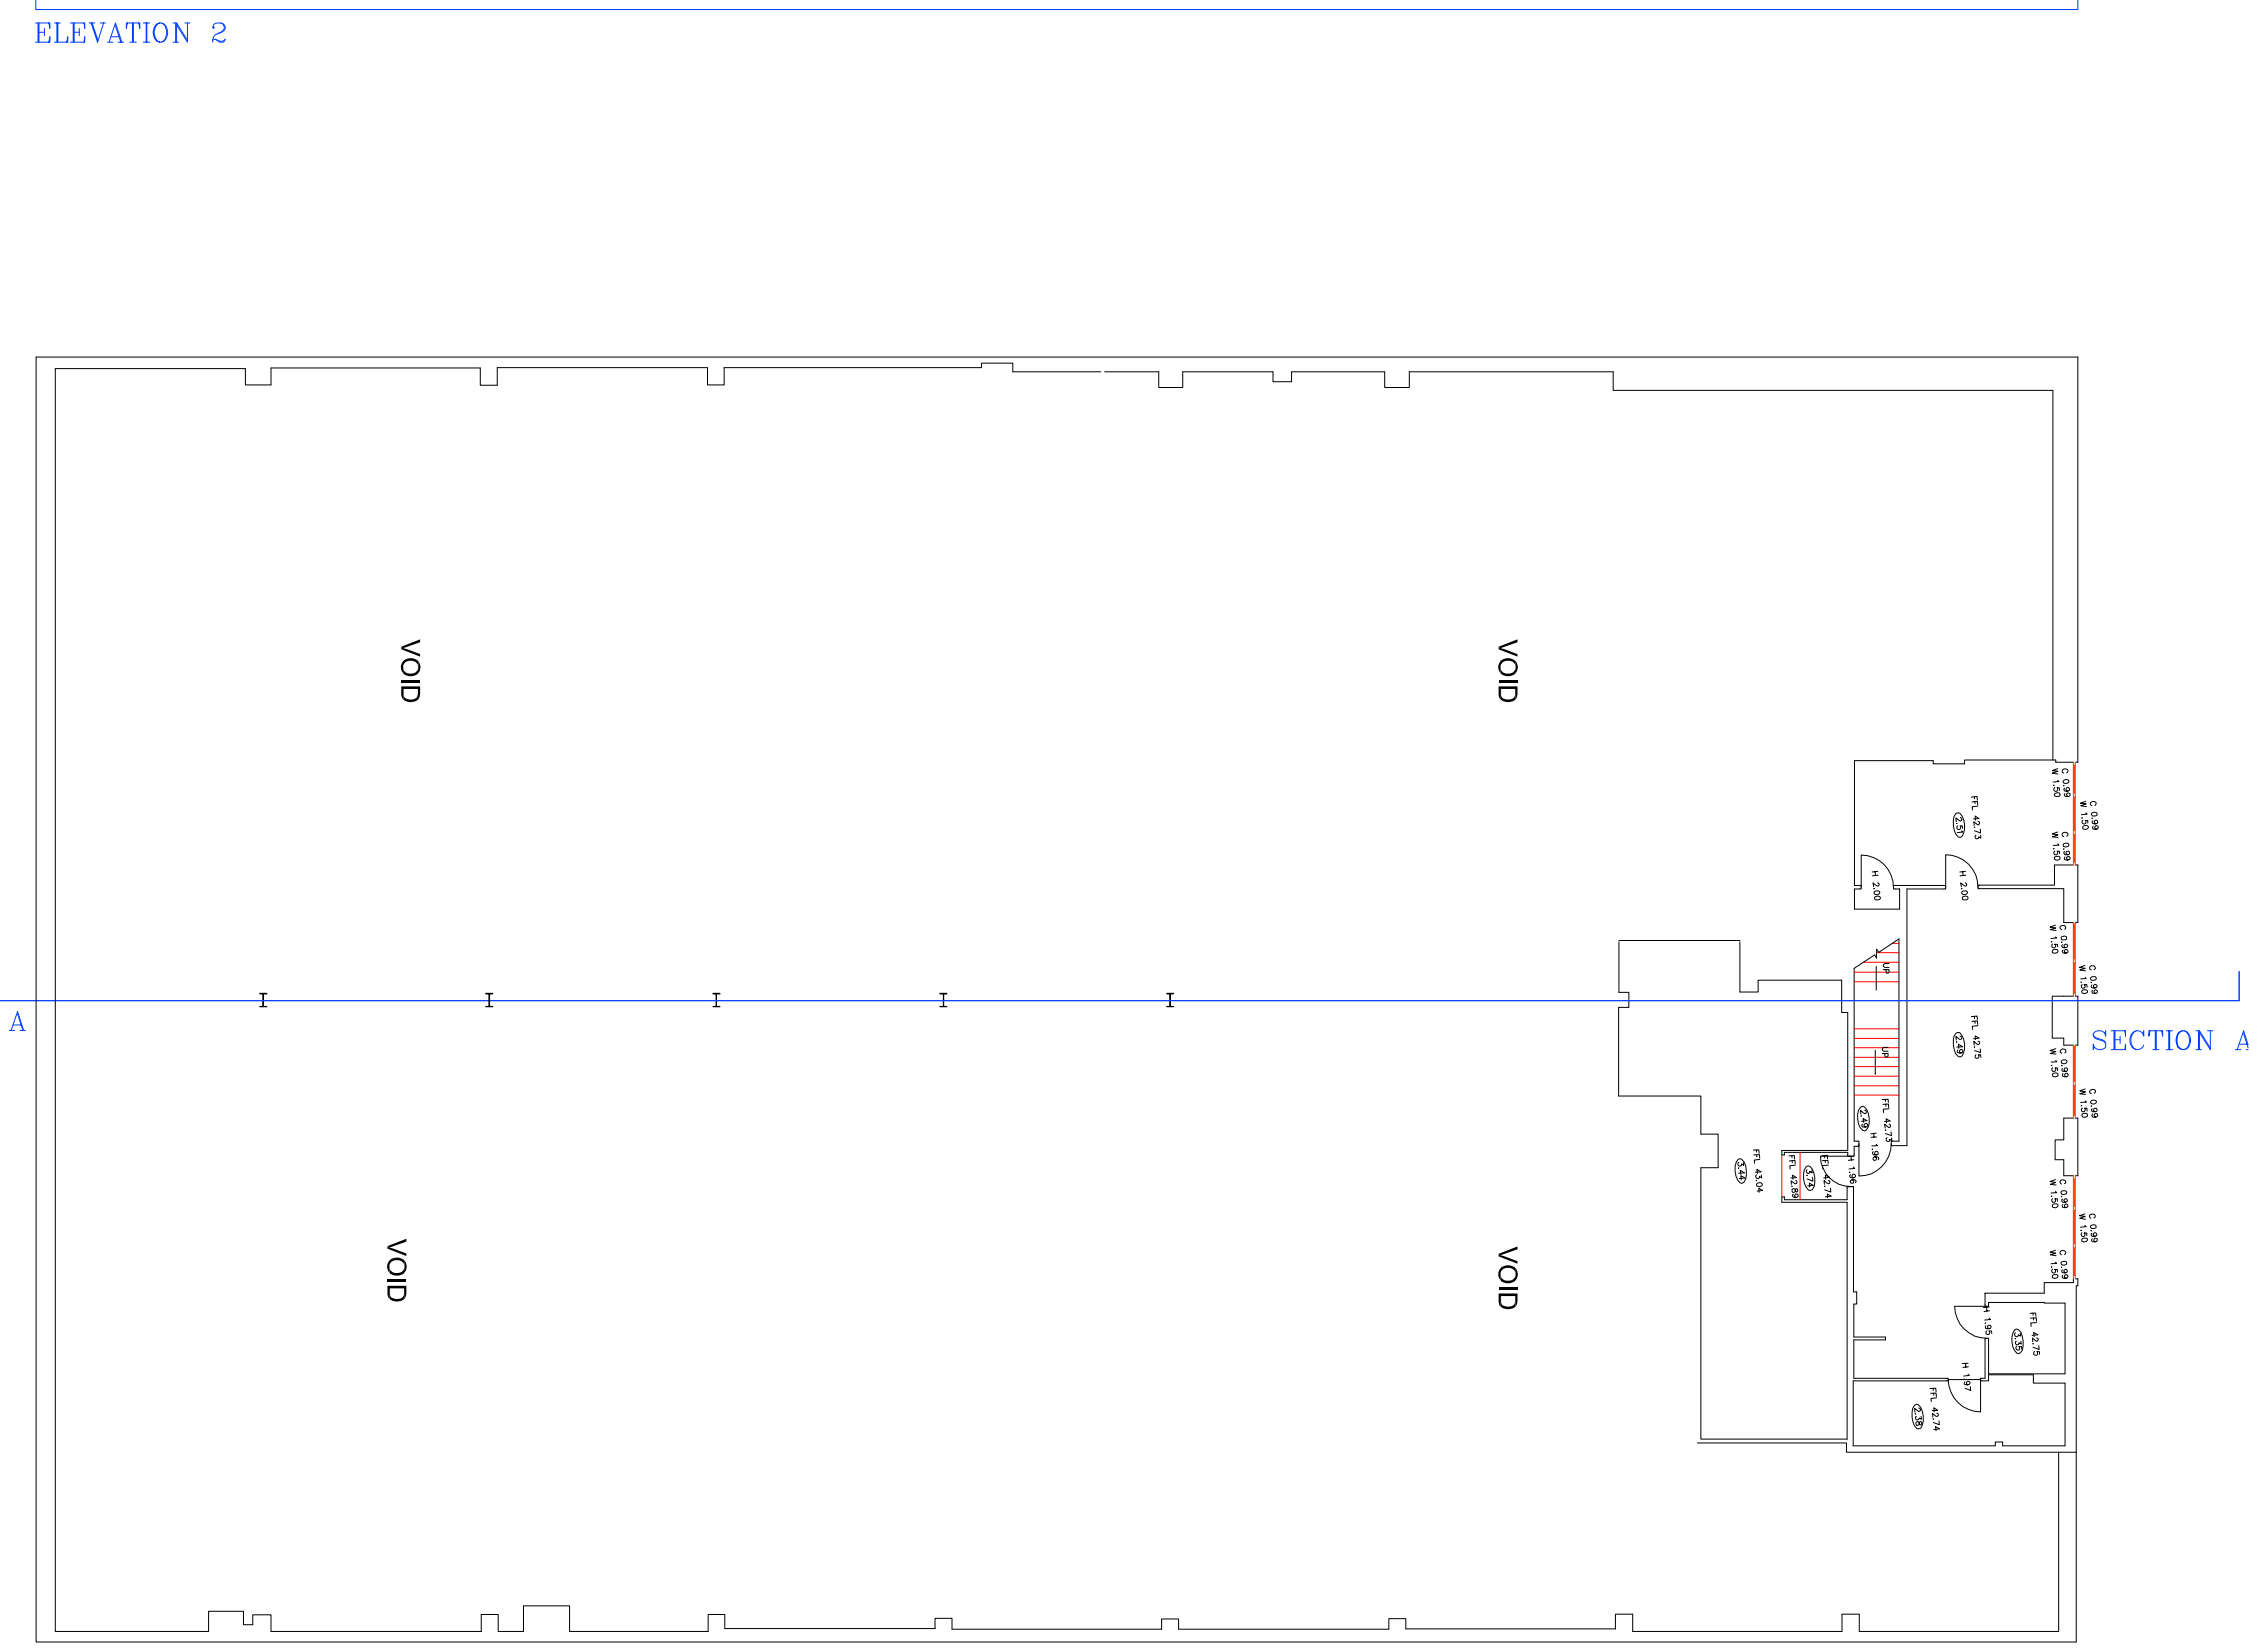

2 FIRST FLOOR PLAN
SCALE 1:200

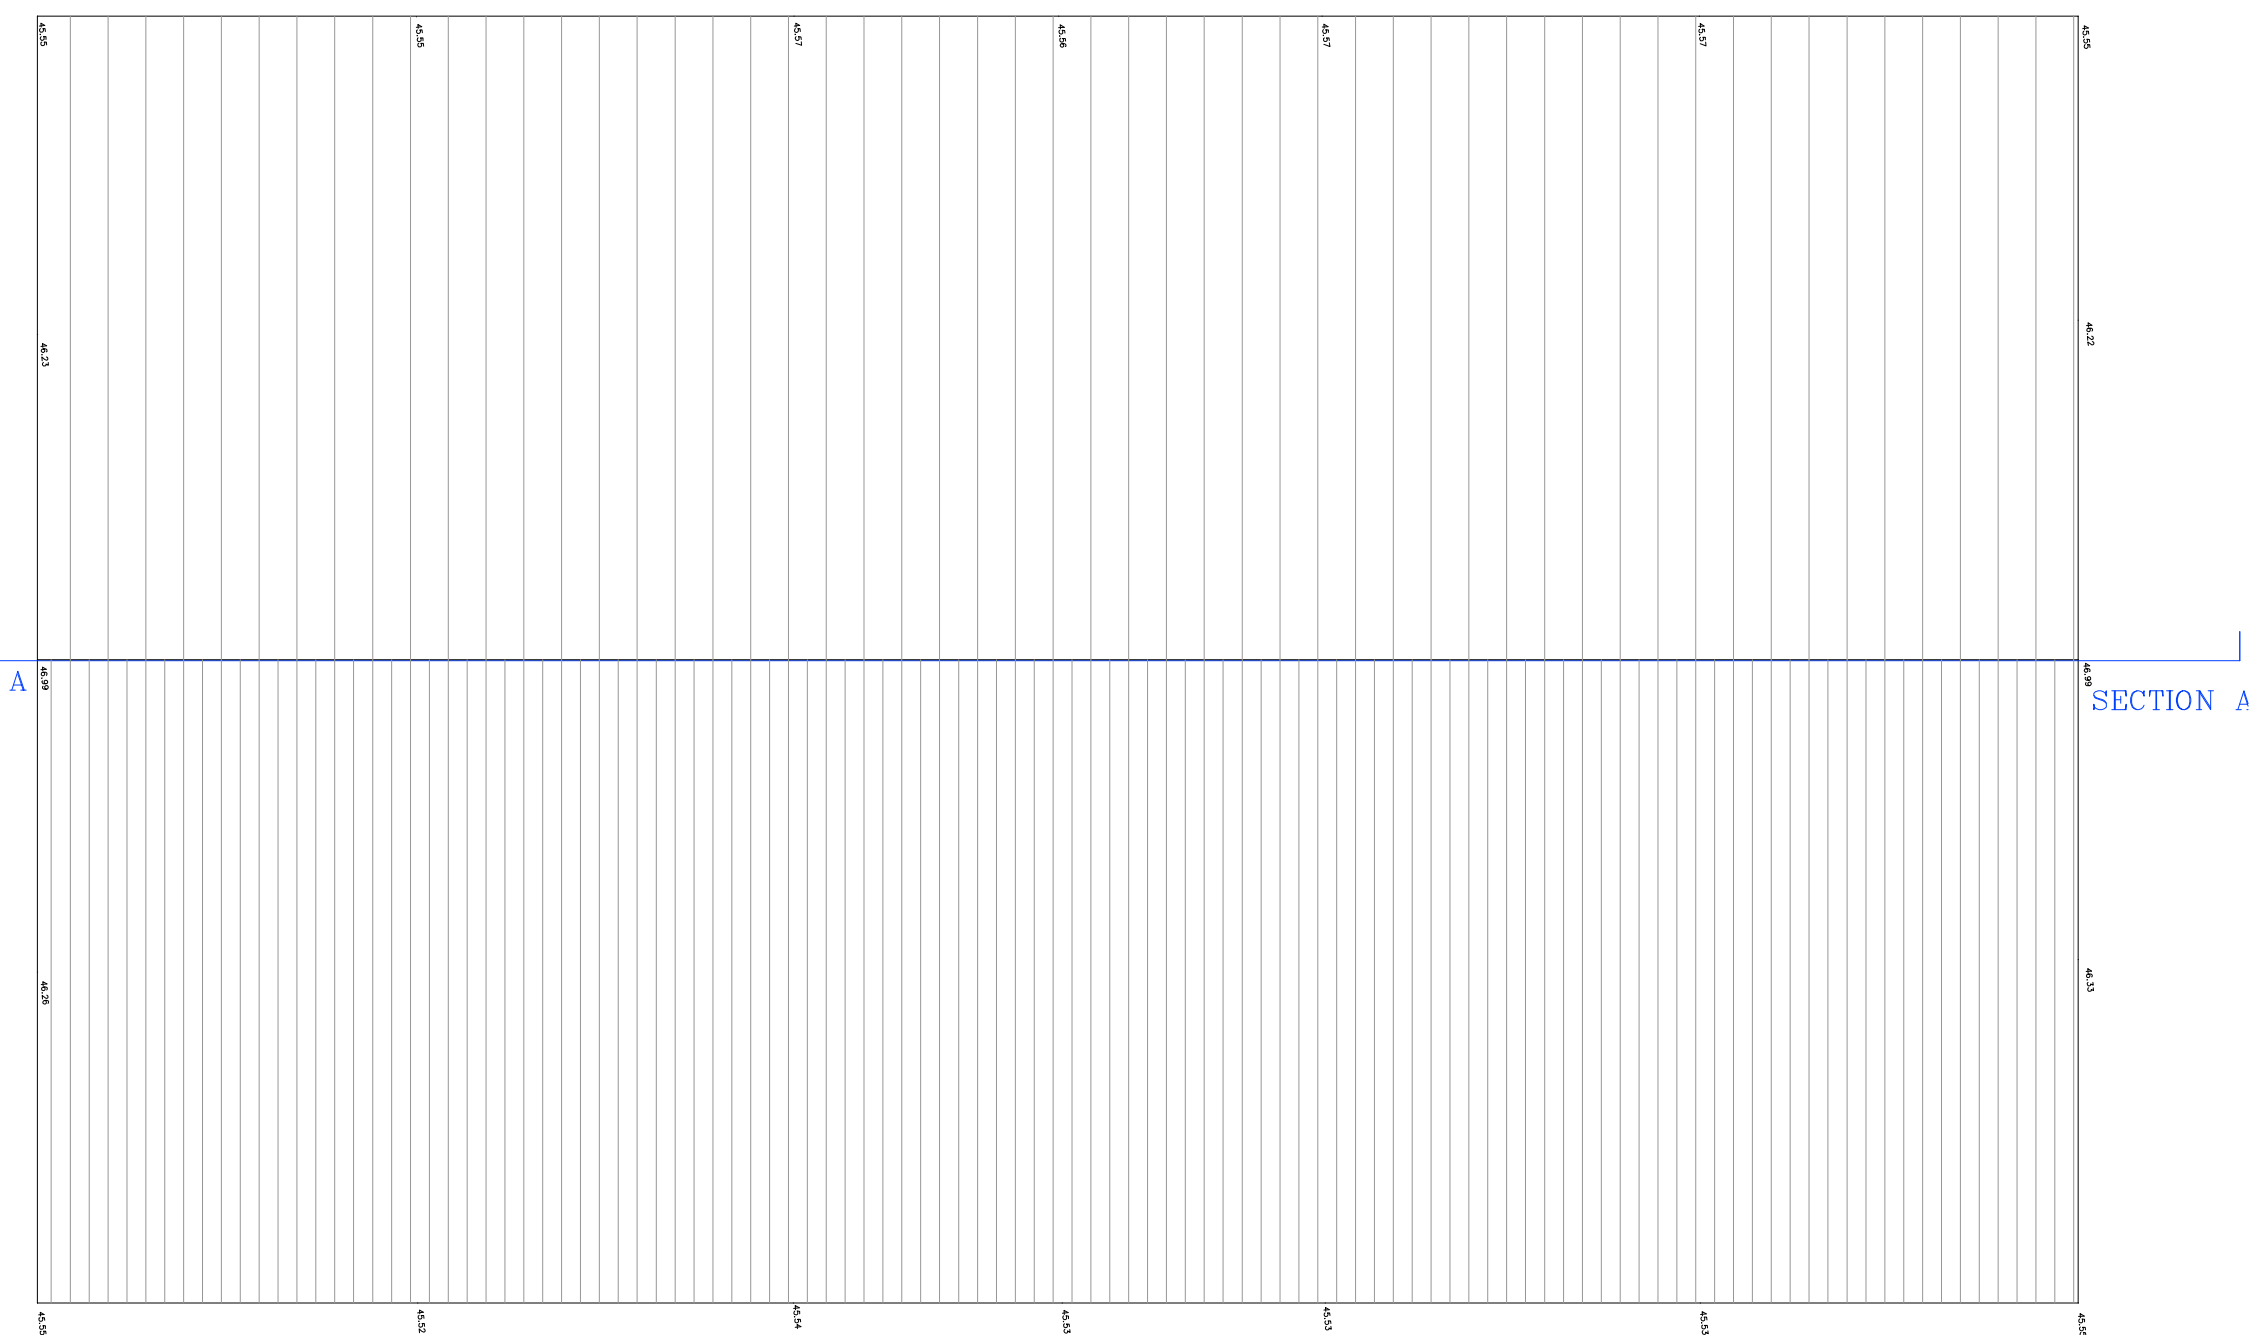

3 ROOF PLAN
SCALE 1:200

Accommodation Schedule	
Gross External Area	1,889m²
Gross Internal Area	
Ground	1,758m²
First	160m²
Total	1,918m²

Rev	Note	Date	QC
A	Additional survey information incorporated		
Status			
Planning Application			
Project			
26 Portman Road			
Reading			
Client			
The DeoStore			
Drawing Title:			
Existing Floor Plans			
Scale:	1:200@A1	Dwg No.:	Rev.:
Drawn by:	GC	1505 / P-003	A
Date:	18/11/2015		

