




EXISTING SIDE ELEVATION


0 1 2 3 Metres
SCALE BAR @ 1:100

EXISTING REAR ELEVATION

EXISTING SIDE ELEVATION

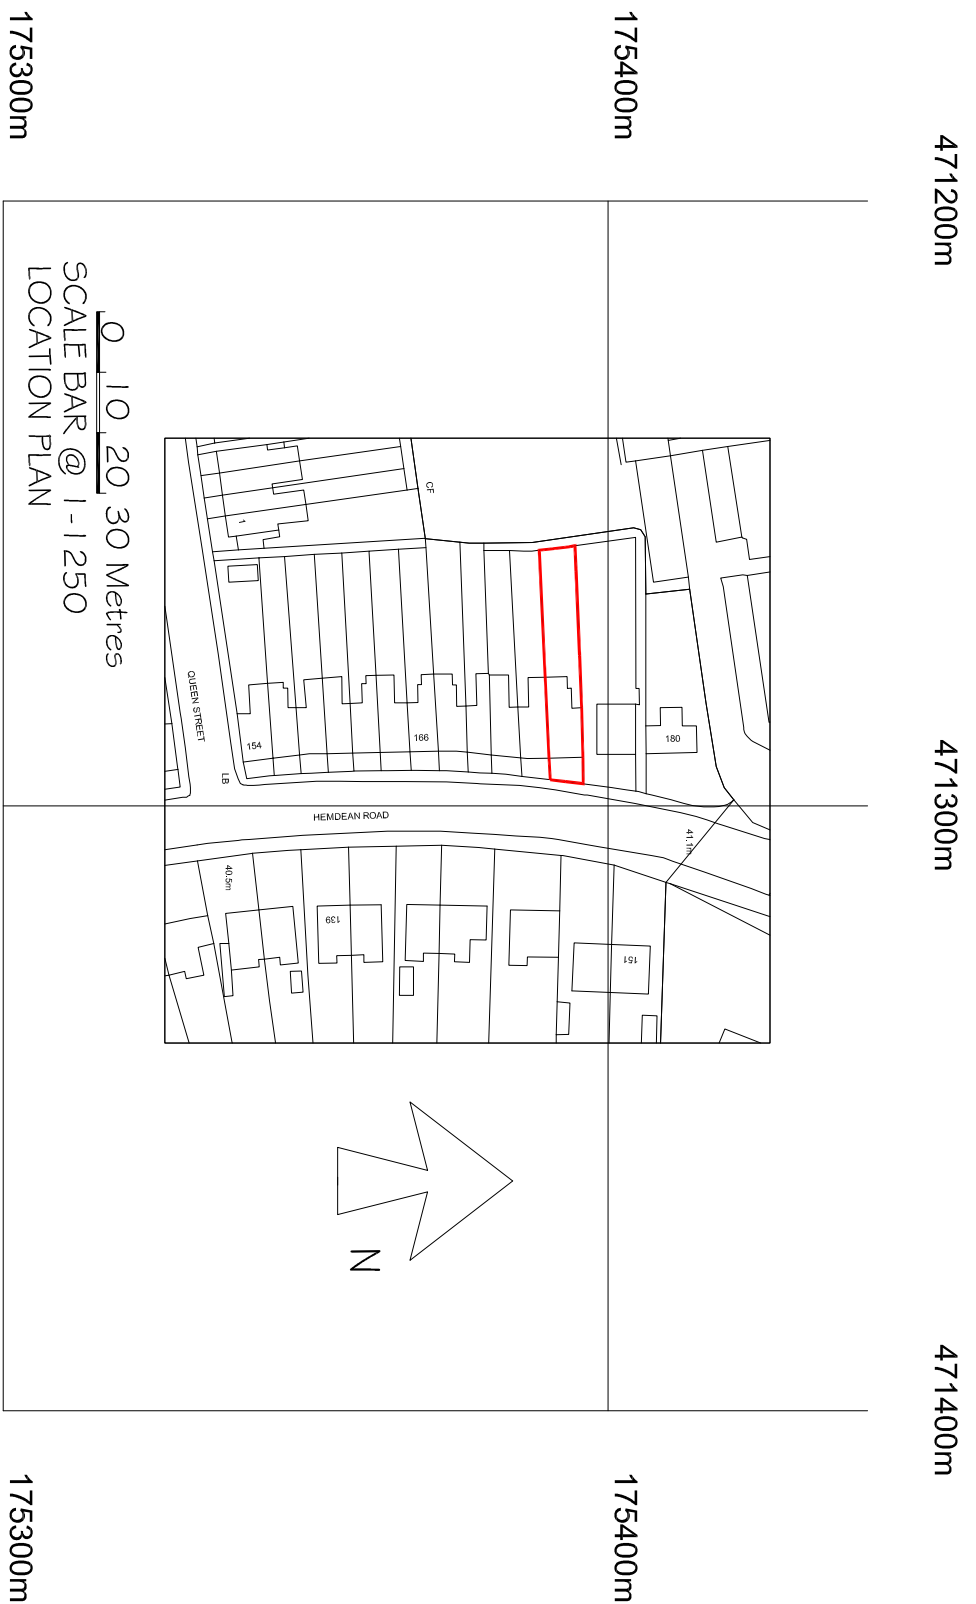


Crown Copyright. All rights reserved. Licence no. 100019980

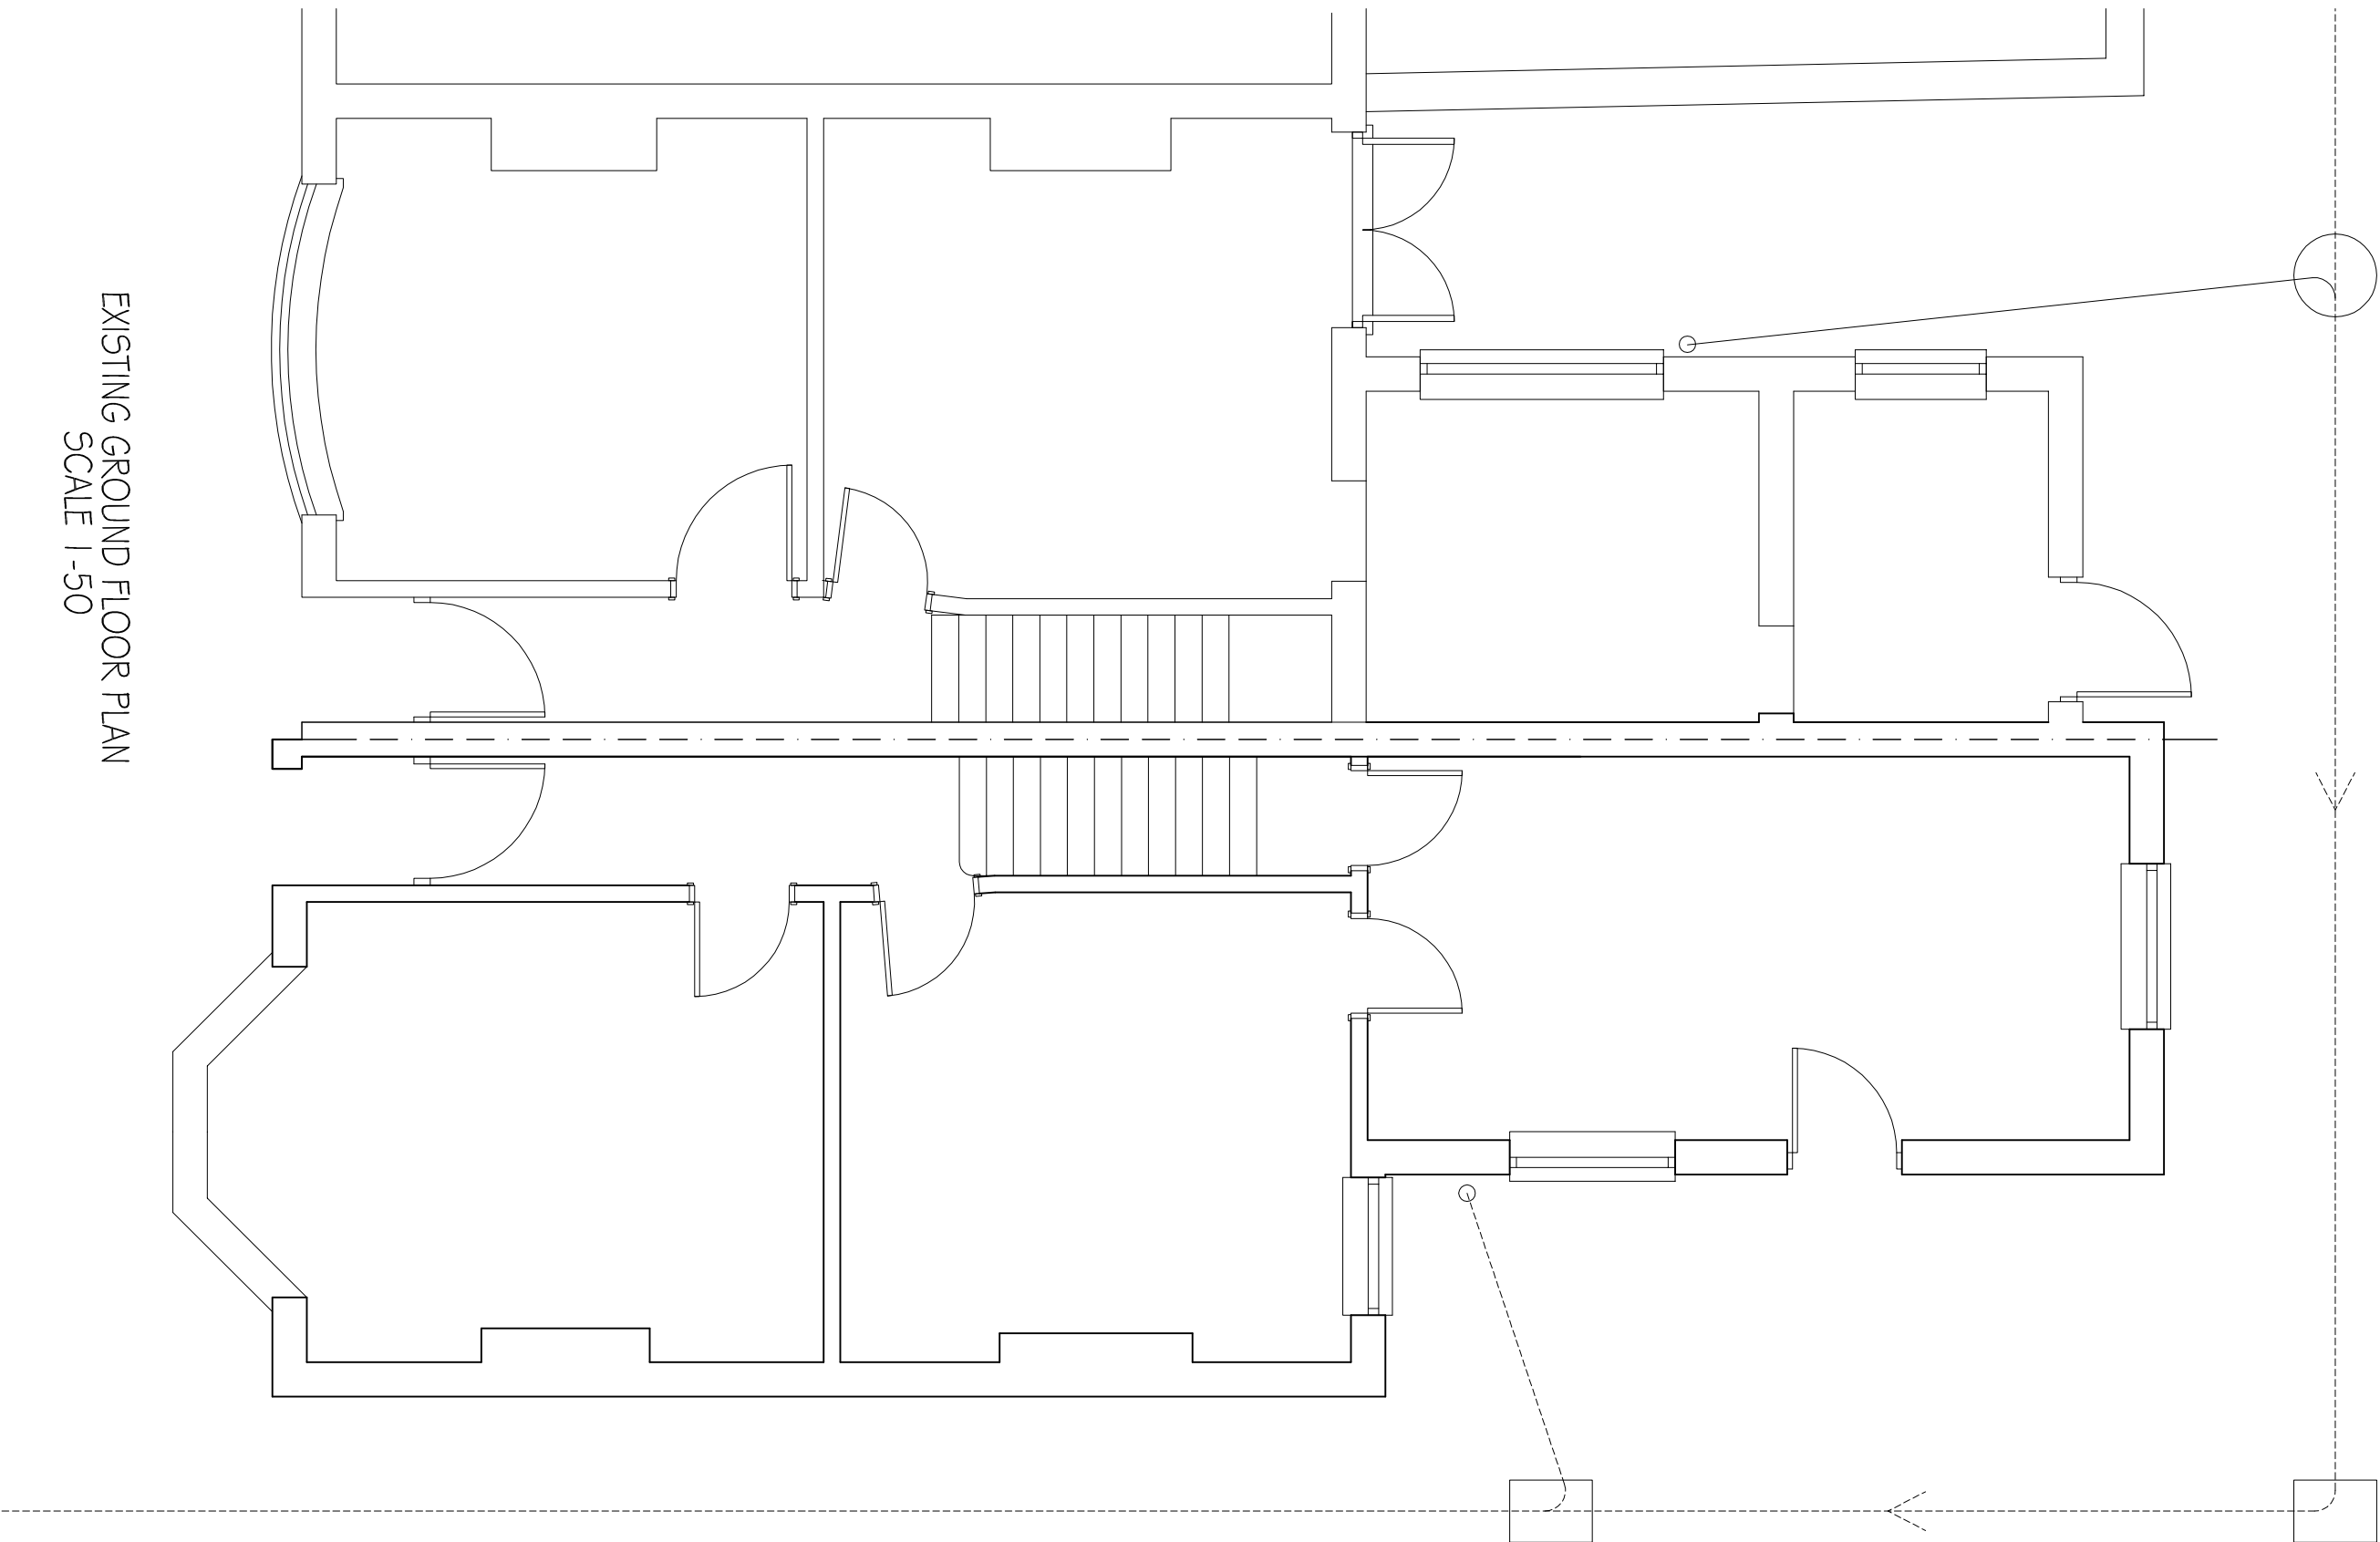

EXISTING GROUND FLOOR PLAN


SCALE 1:50

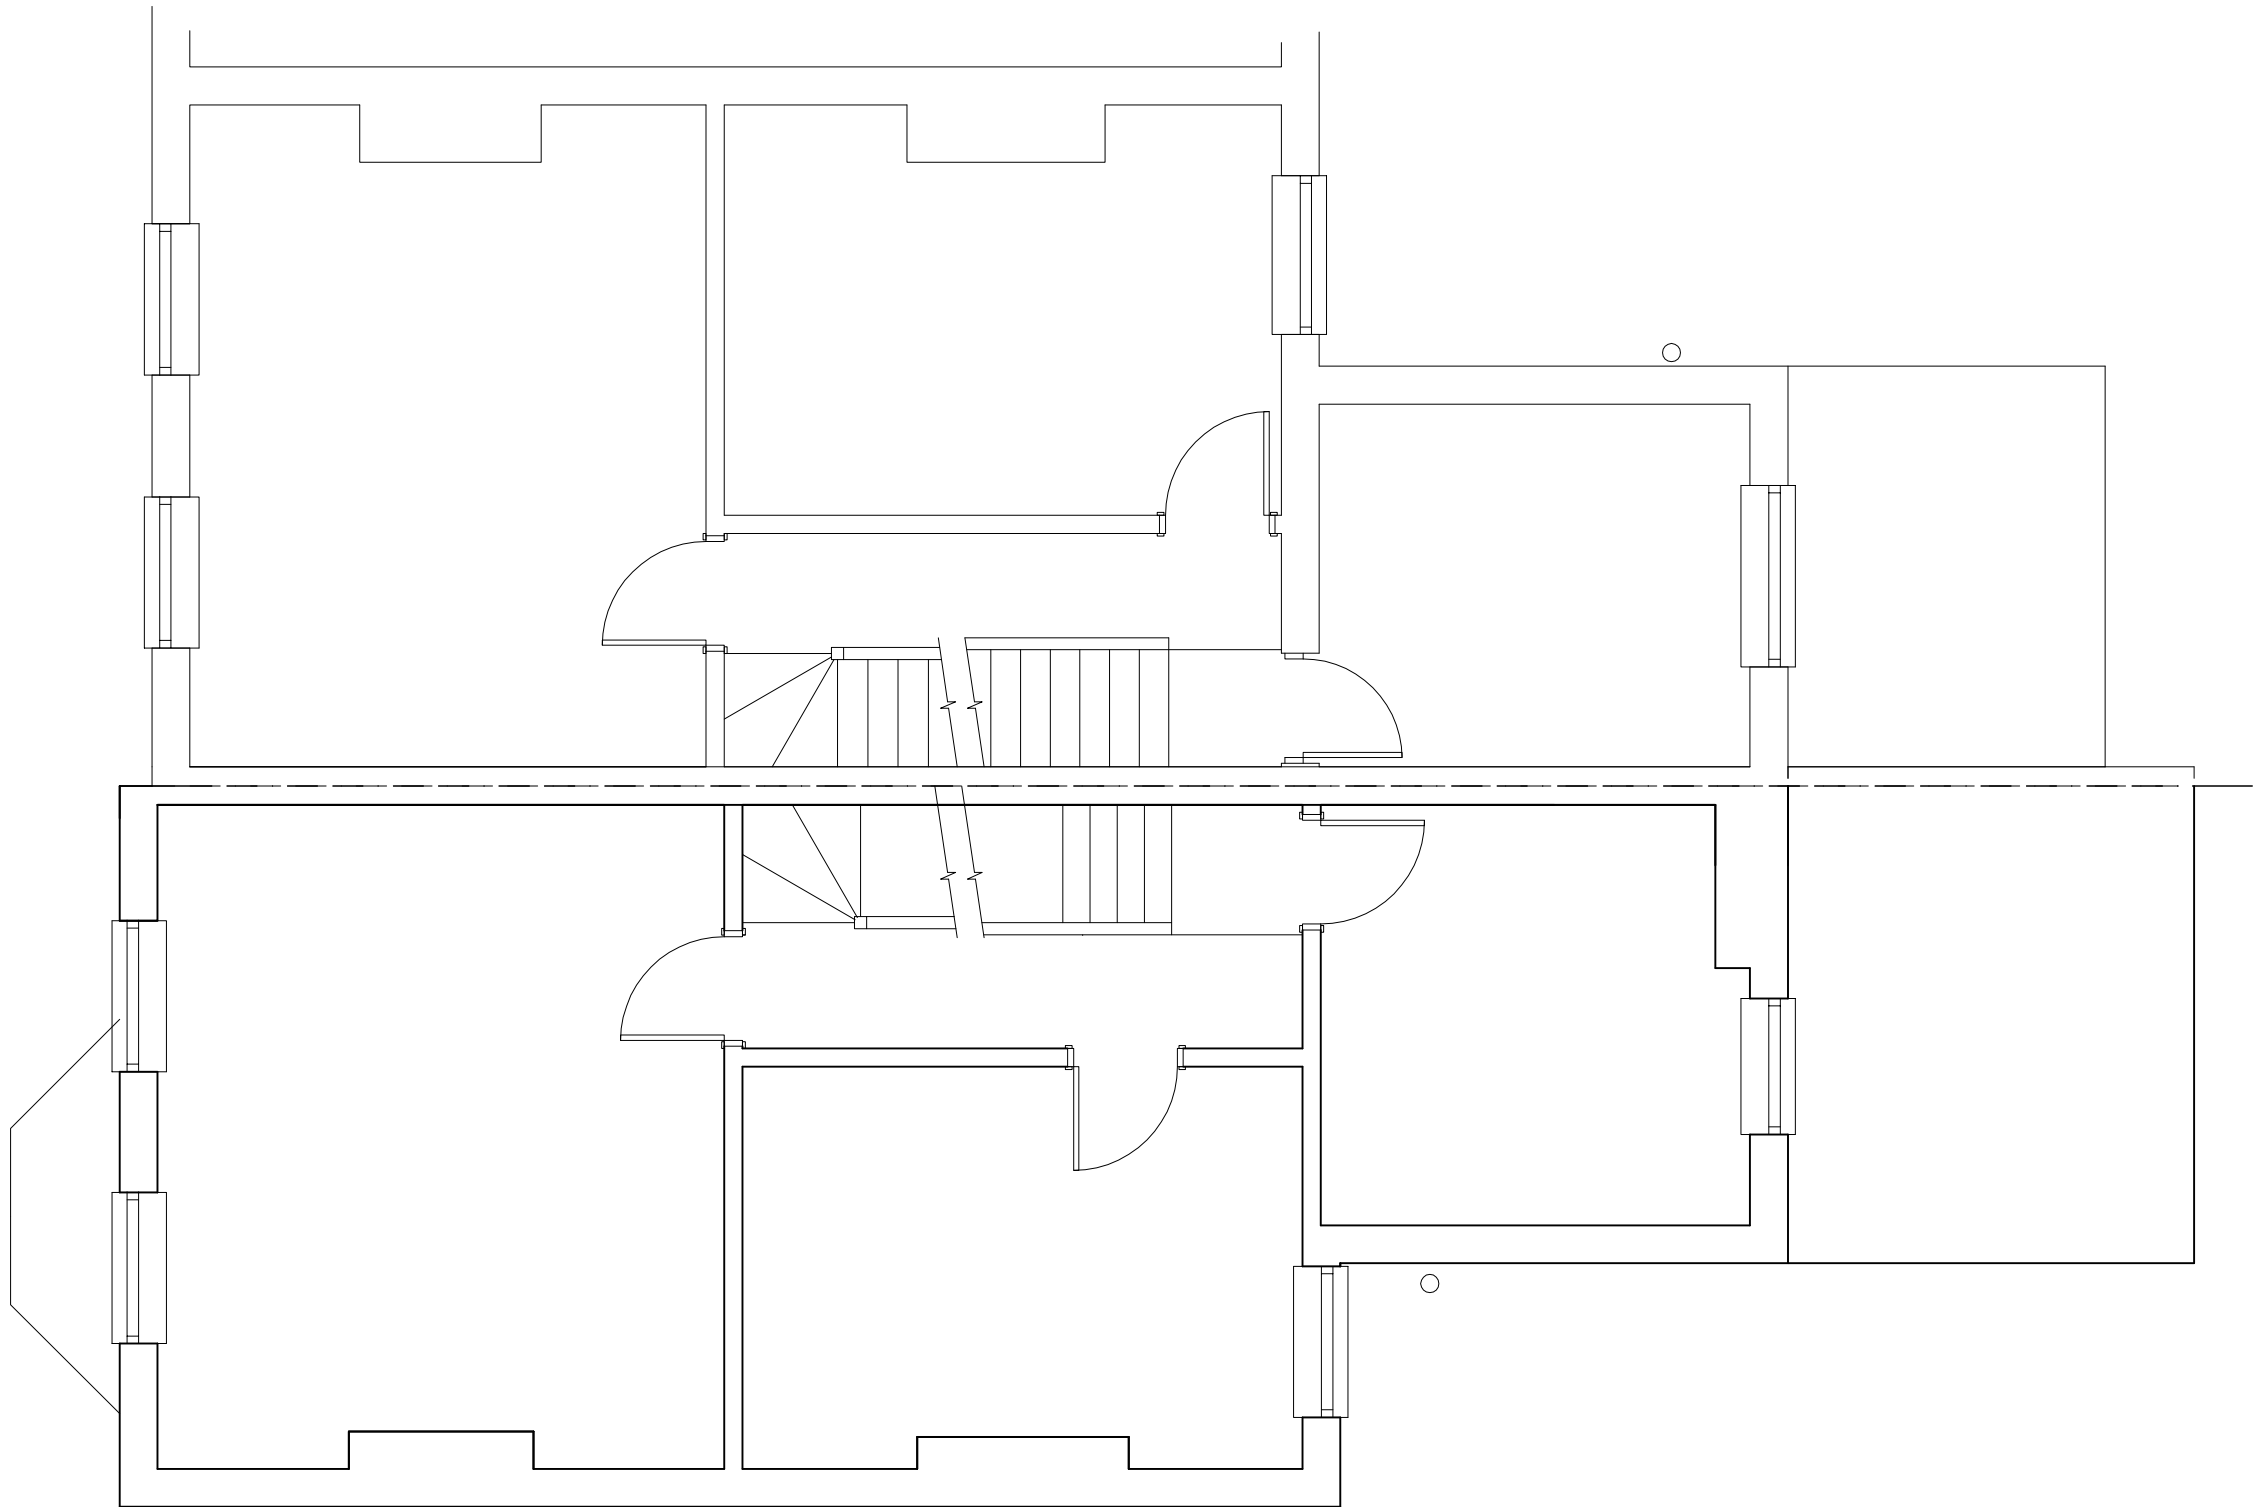

EXISTING FIRST FLOOR PLAN

SCALE 1:50

0 1 2 3 Metres
SCALE BAR @ 1:50

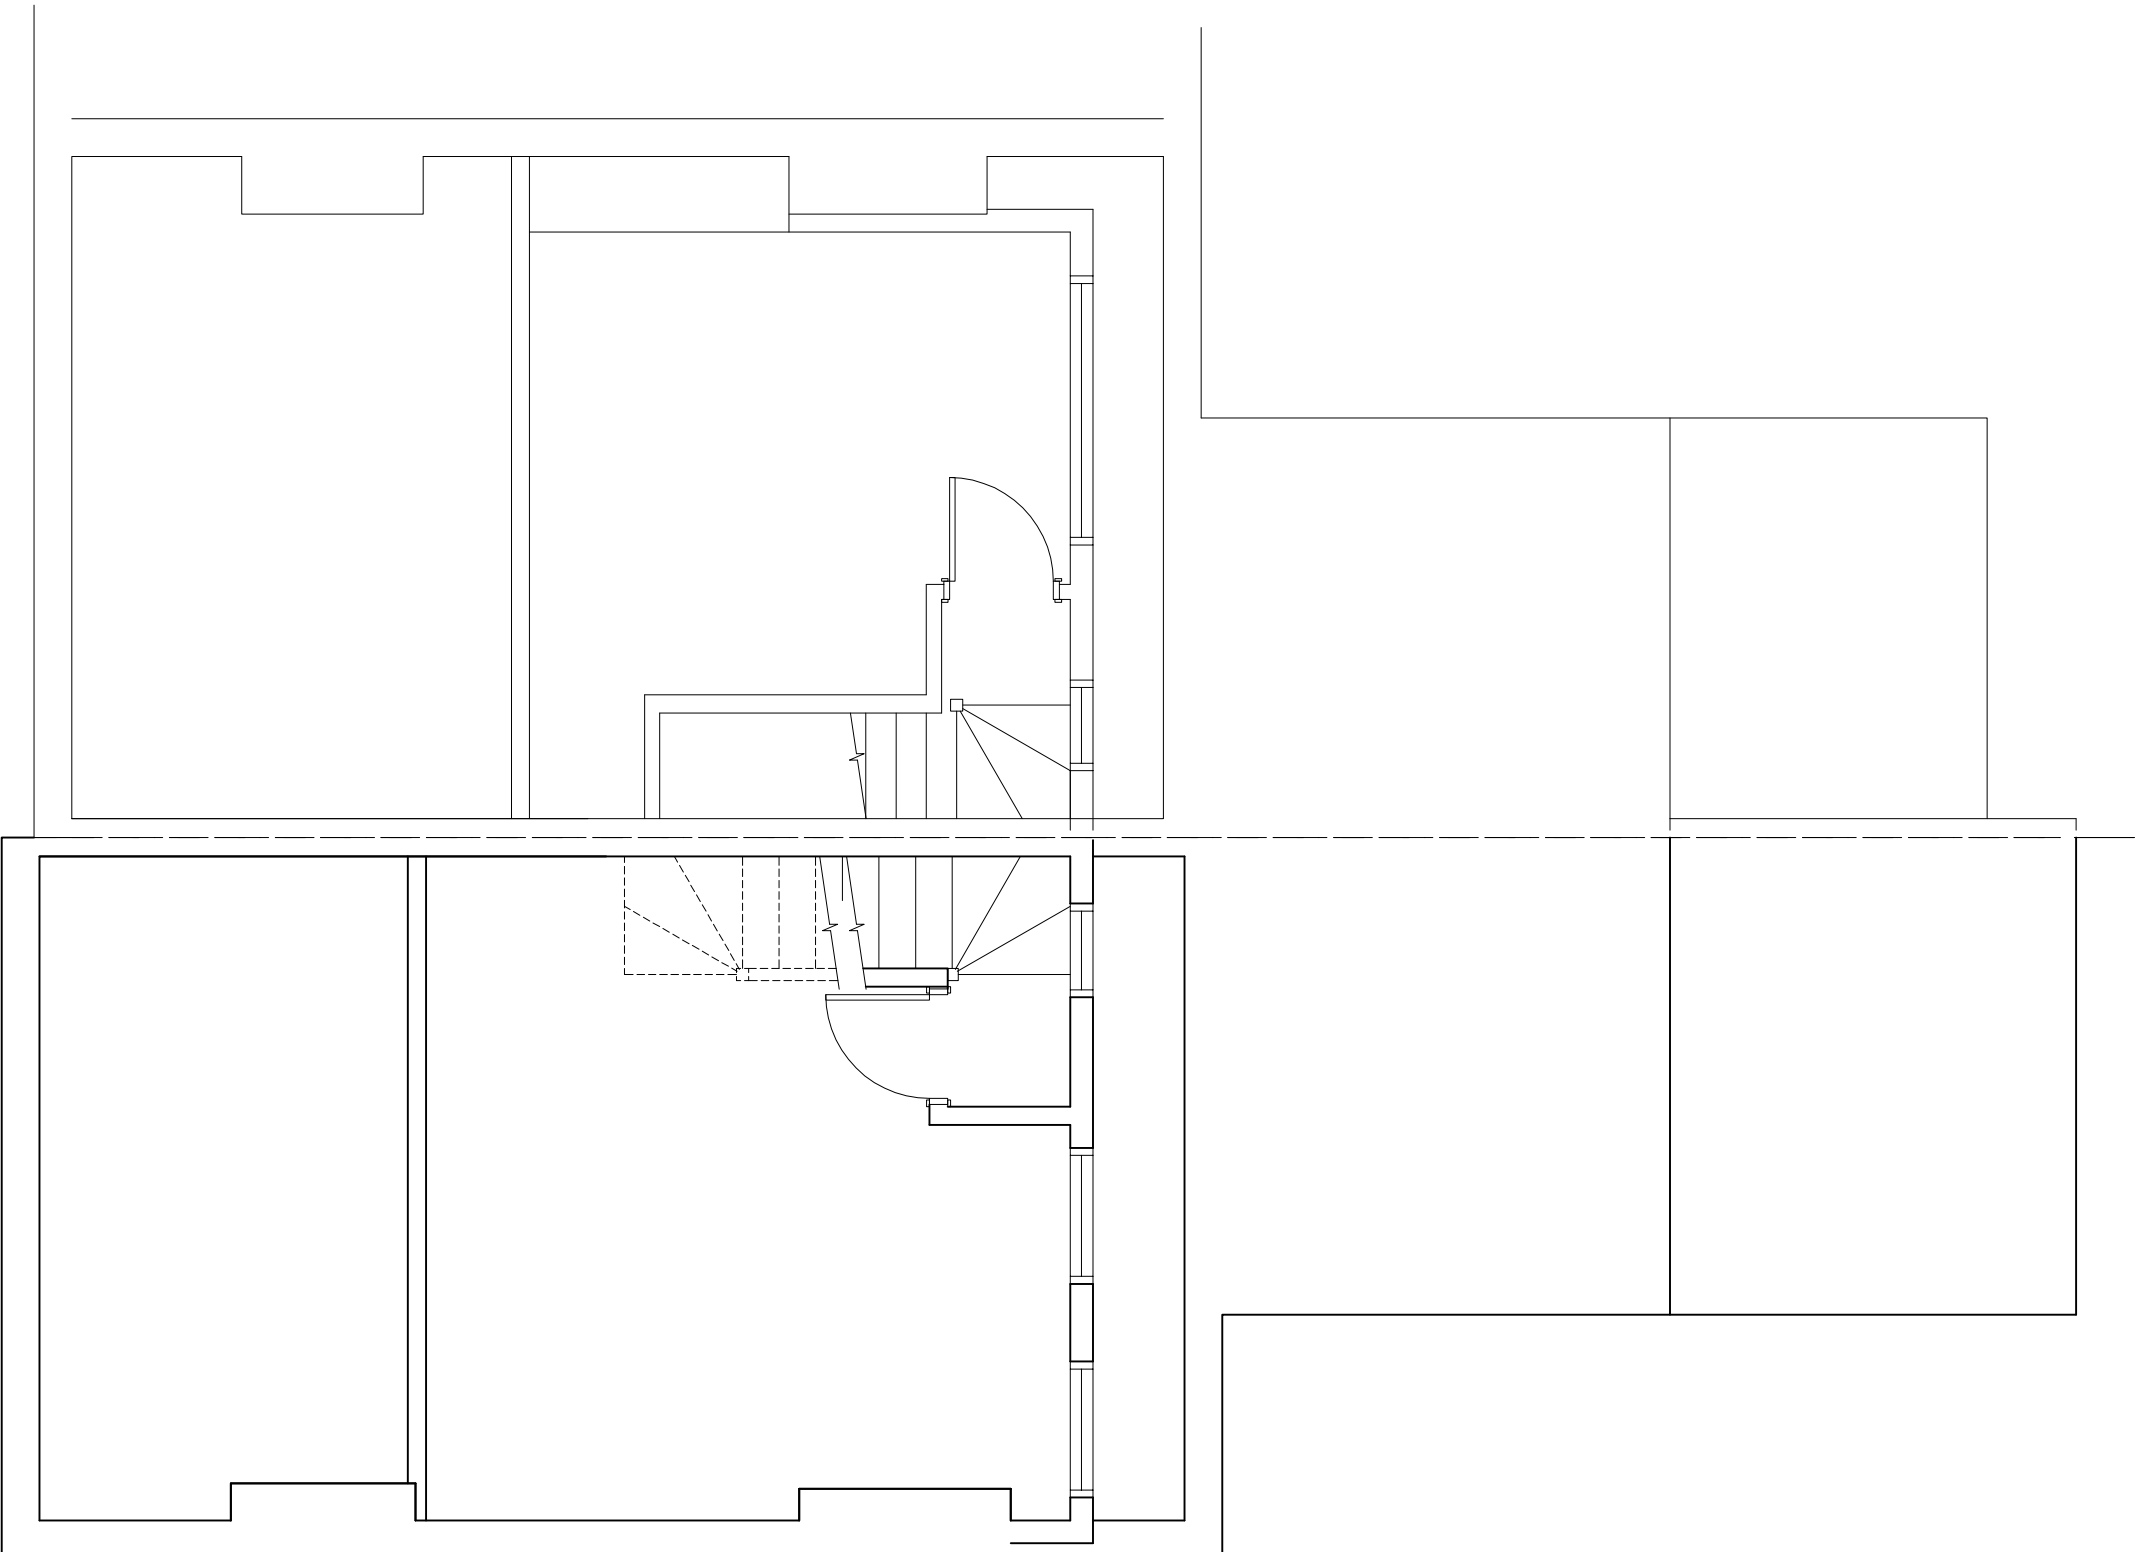

EXISTING SECOND FLOOR PLAN

SCALE 1:50

KARL HUGHES BSc(Hons)
Architectural ~ Planning ~ Building Consultant
Summerville, Little London, Hampshire, RG26 5EP
Telephone 01189 701033

client: Mr. Hossel

project: 176 Herndon Road, Coverham

title: Existing Plans & Elevations

date: August 2015

drawn: DC / KSH

scale: 1-100 uos

drawing no: 01