


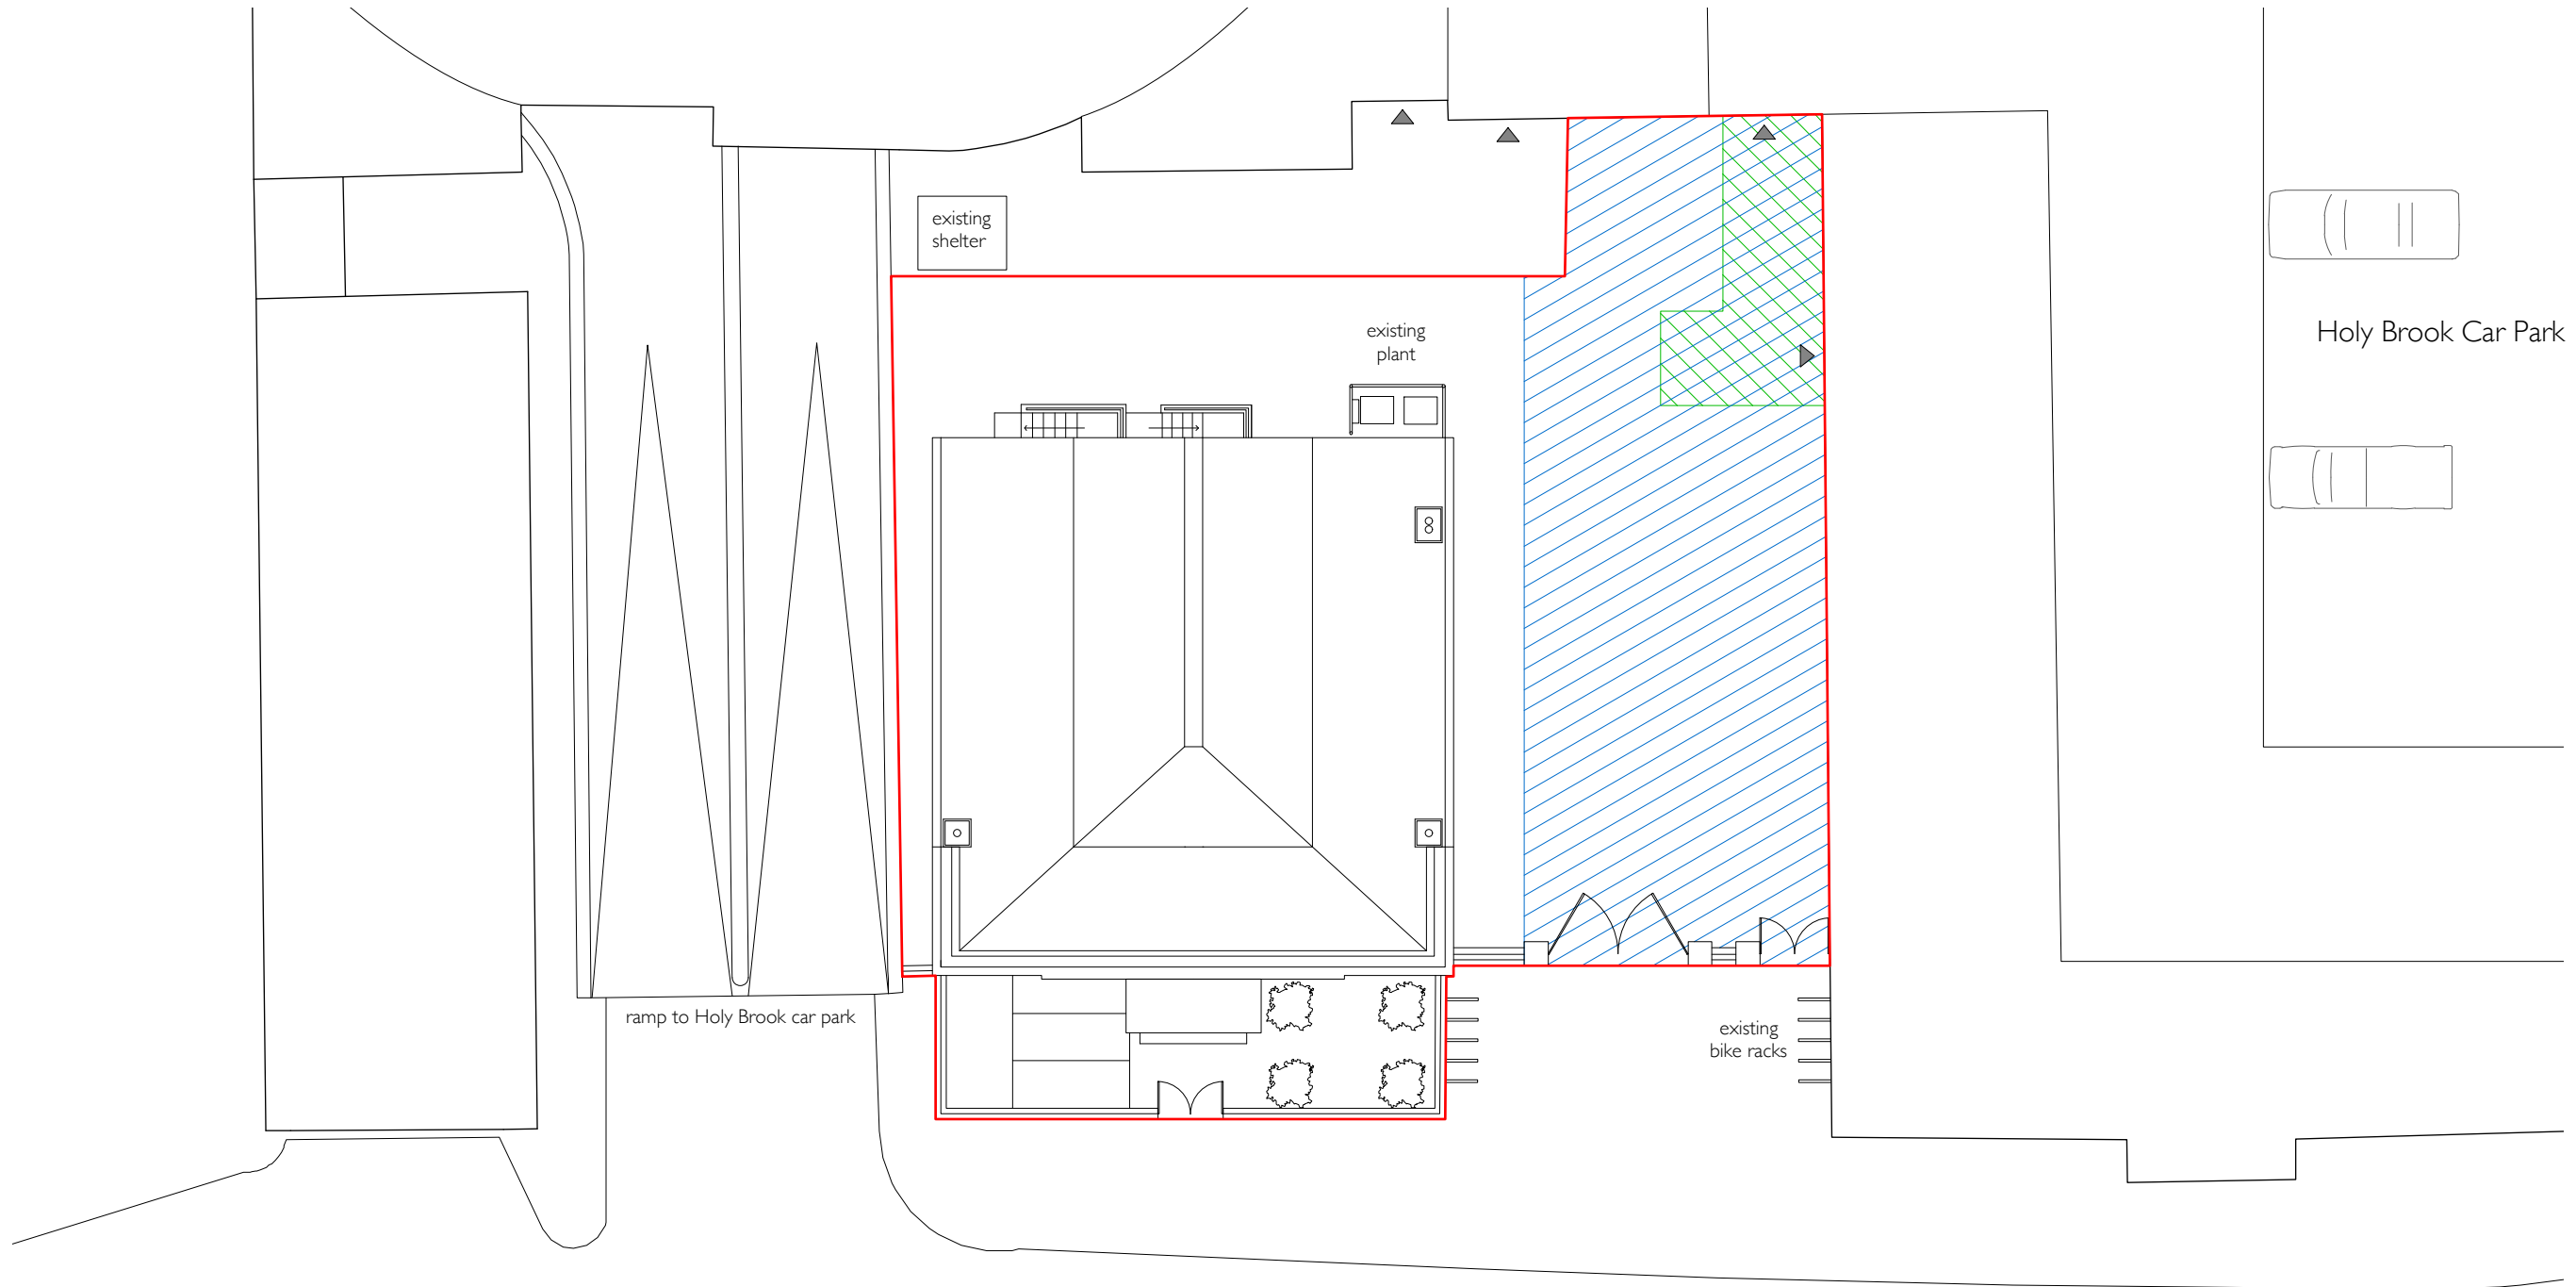

0 1 10 M

Bridge Street

Key
Site Boundary
Right of Way
Keep Clear
Fire Exits



revisions

MICHAEL JONES ARCHITECTS Ltd

129 kew road
richmond
surrey
tw9 2pn

tel 020 8948 1863
fax 020 8948 4069
info@mjarchitects.co.uk
www.mjarchitects.co.uk



job title

Seven Bridges House

client

Arc Design & Build

drawing title

Existing Site Plan

drawing number :

1015.10.01.Exg.002

sheet rev


A3 _

scale 1:200 @ A3


date Sept 2015

drawn by LR


checked by AB

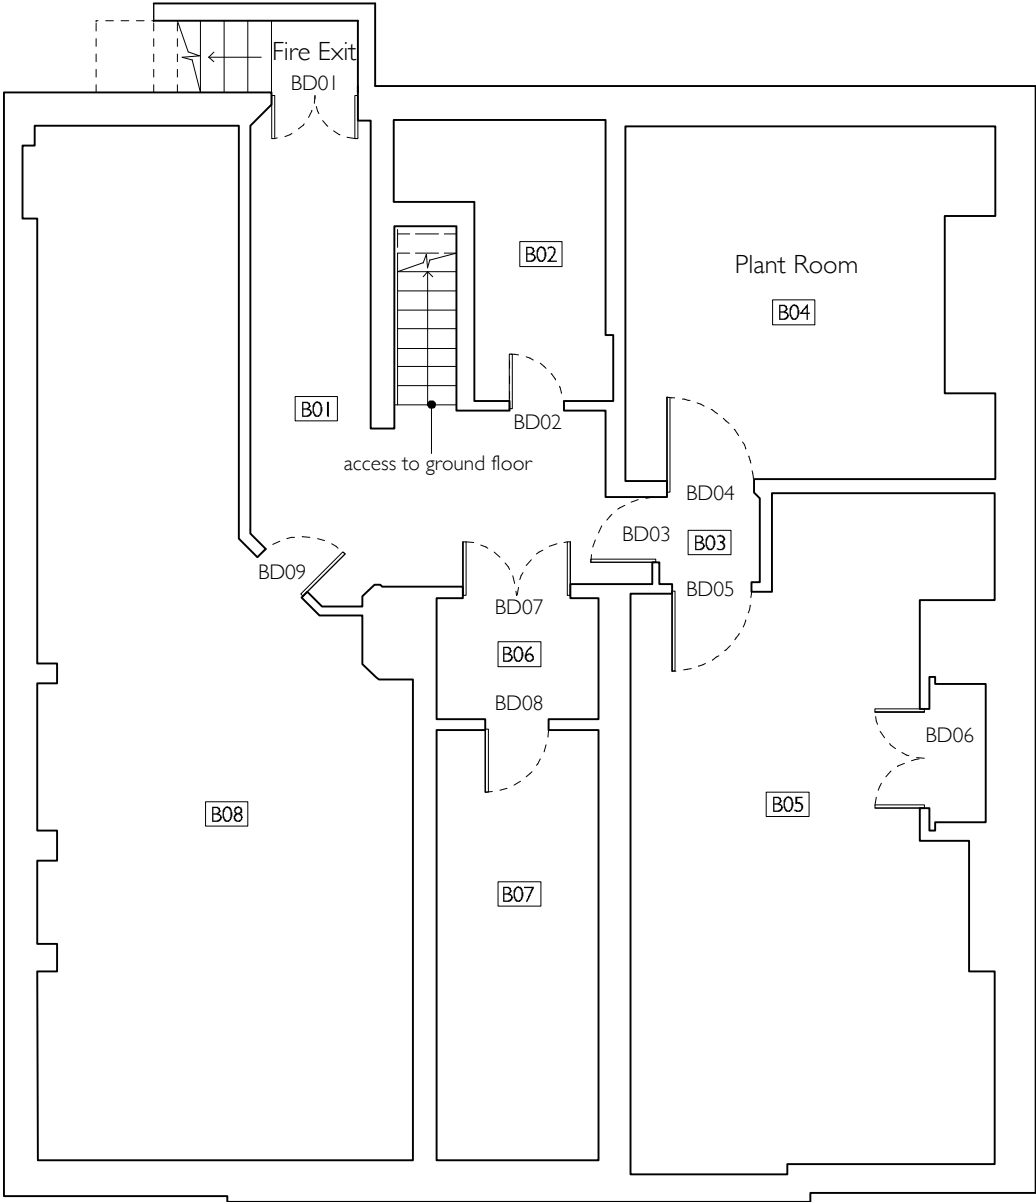


Key
B = Basement Room
BD = Basement Door

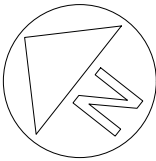

revisions B Amended to match survey A Room and door labels added		MICHAEL JONES ARCHITECTS Ltd 129 kew road richmond surrey tw9 2pn tel 020 8948 1863 fax 020 8948 4069 info@mjarchitects.co.uk www.mjarchitects.co.uk RIBA Chartered Practice	job title Seven Bridges House client Arc Design & Build	drawing title Existing Basement Plan		scale 1:100 @ A3 date August 2015
				drawing number : 1015.10.01.Exg.021	sheet rev A3 B	drawn by LR checked by AB

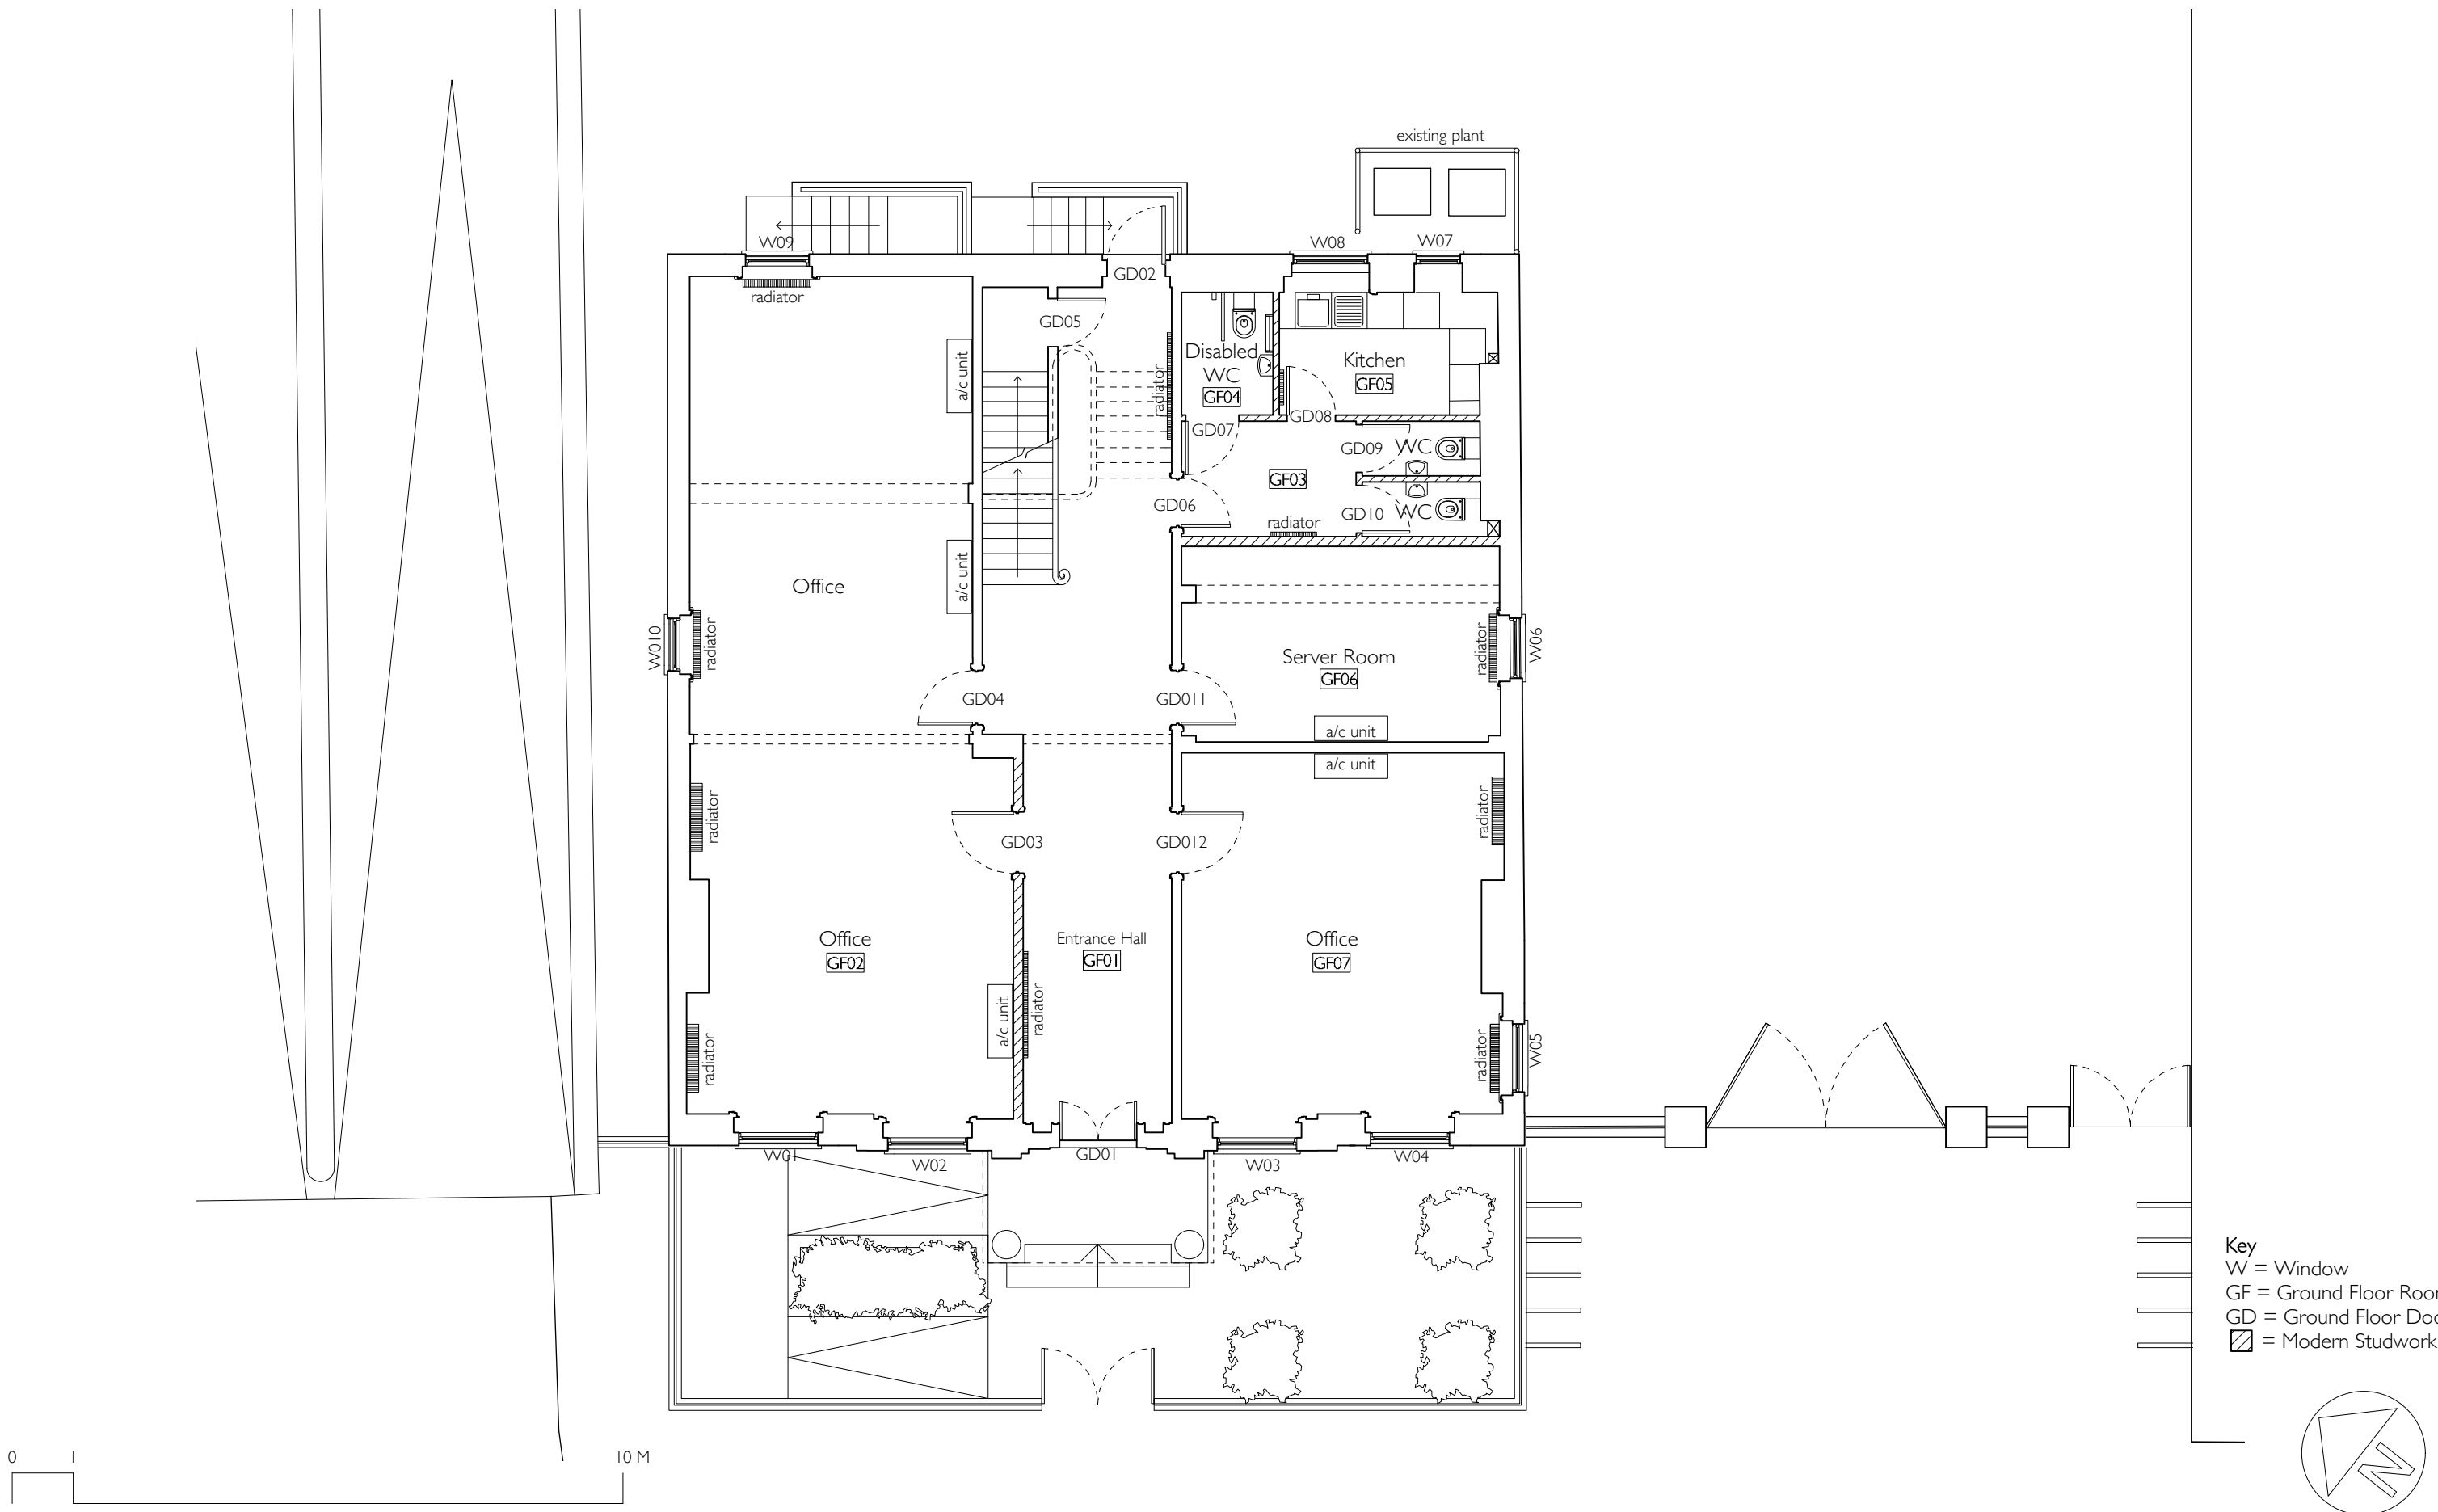


Key
W = Window
GF = Ground Floor Room
GD = Ground Floor Door
▨ = Modern Studwork

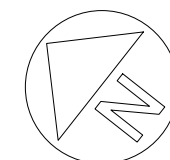


0 1 10 M

revisions A Amended to match survey B Room, door and window labels added C Annotations and fire escape added to rear	28/8/15 12/8/15 01/04/15 MICHAEL JONES ARCHITECTS Ltd 129 kew road richmond surrey tw9 2pn tel 020 8948 1863 fax 020 8948 4069 info@mjarchitects.co.uk www.mjarchitects.co.uk RIBA Chartered Practice	job title Seven Bridges House client Arc Design & Build	drawing title Existing Ground Floor Plan drawing number : 1015.10.01.Exg.022 scale 1:100 @ A3 date August 2015 sheet rev A3 C drawn by IW/ LR checked by AB
--	---	---	---

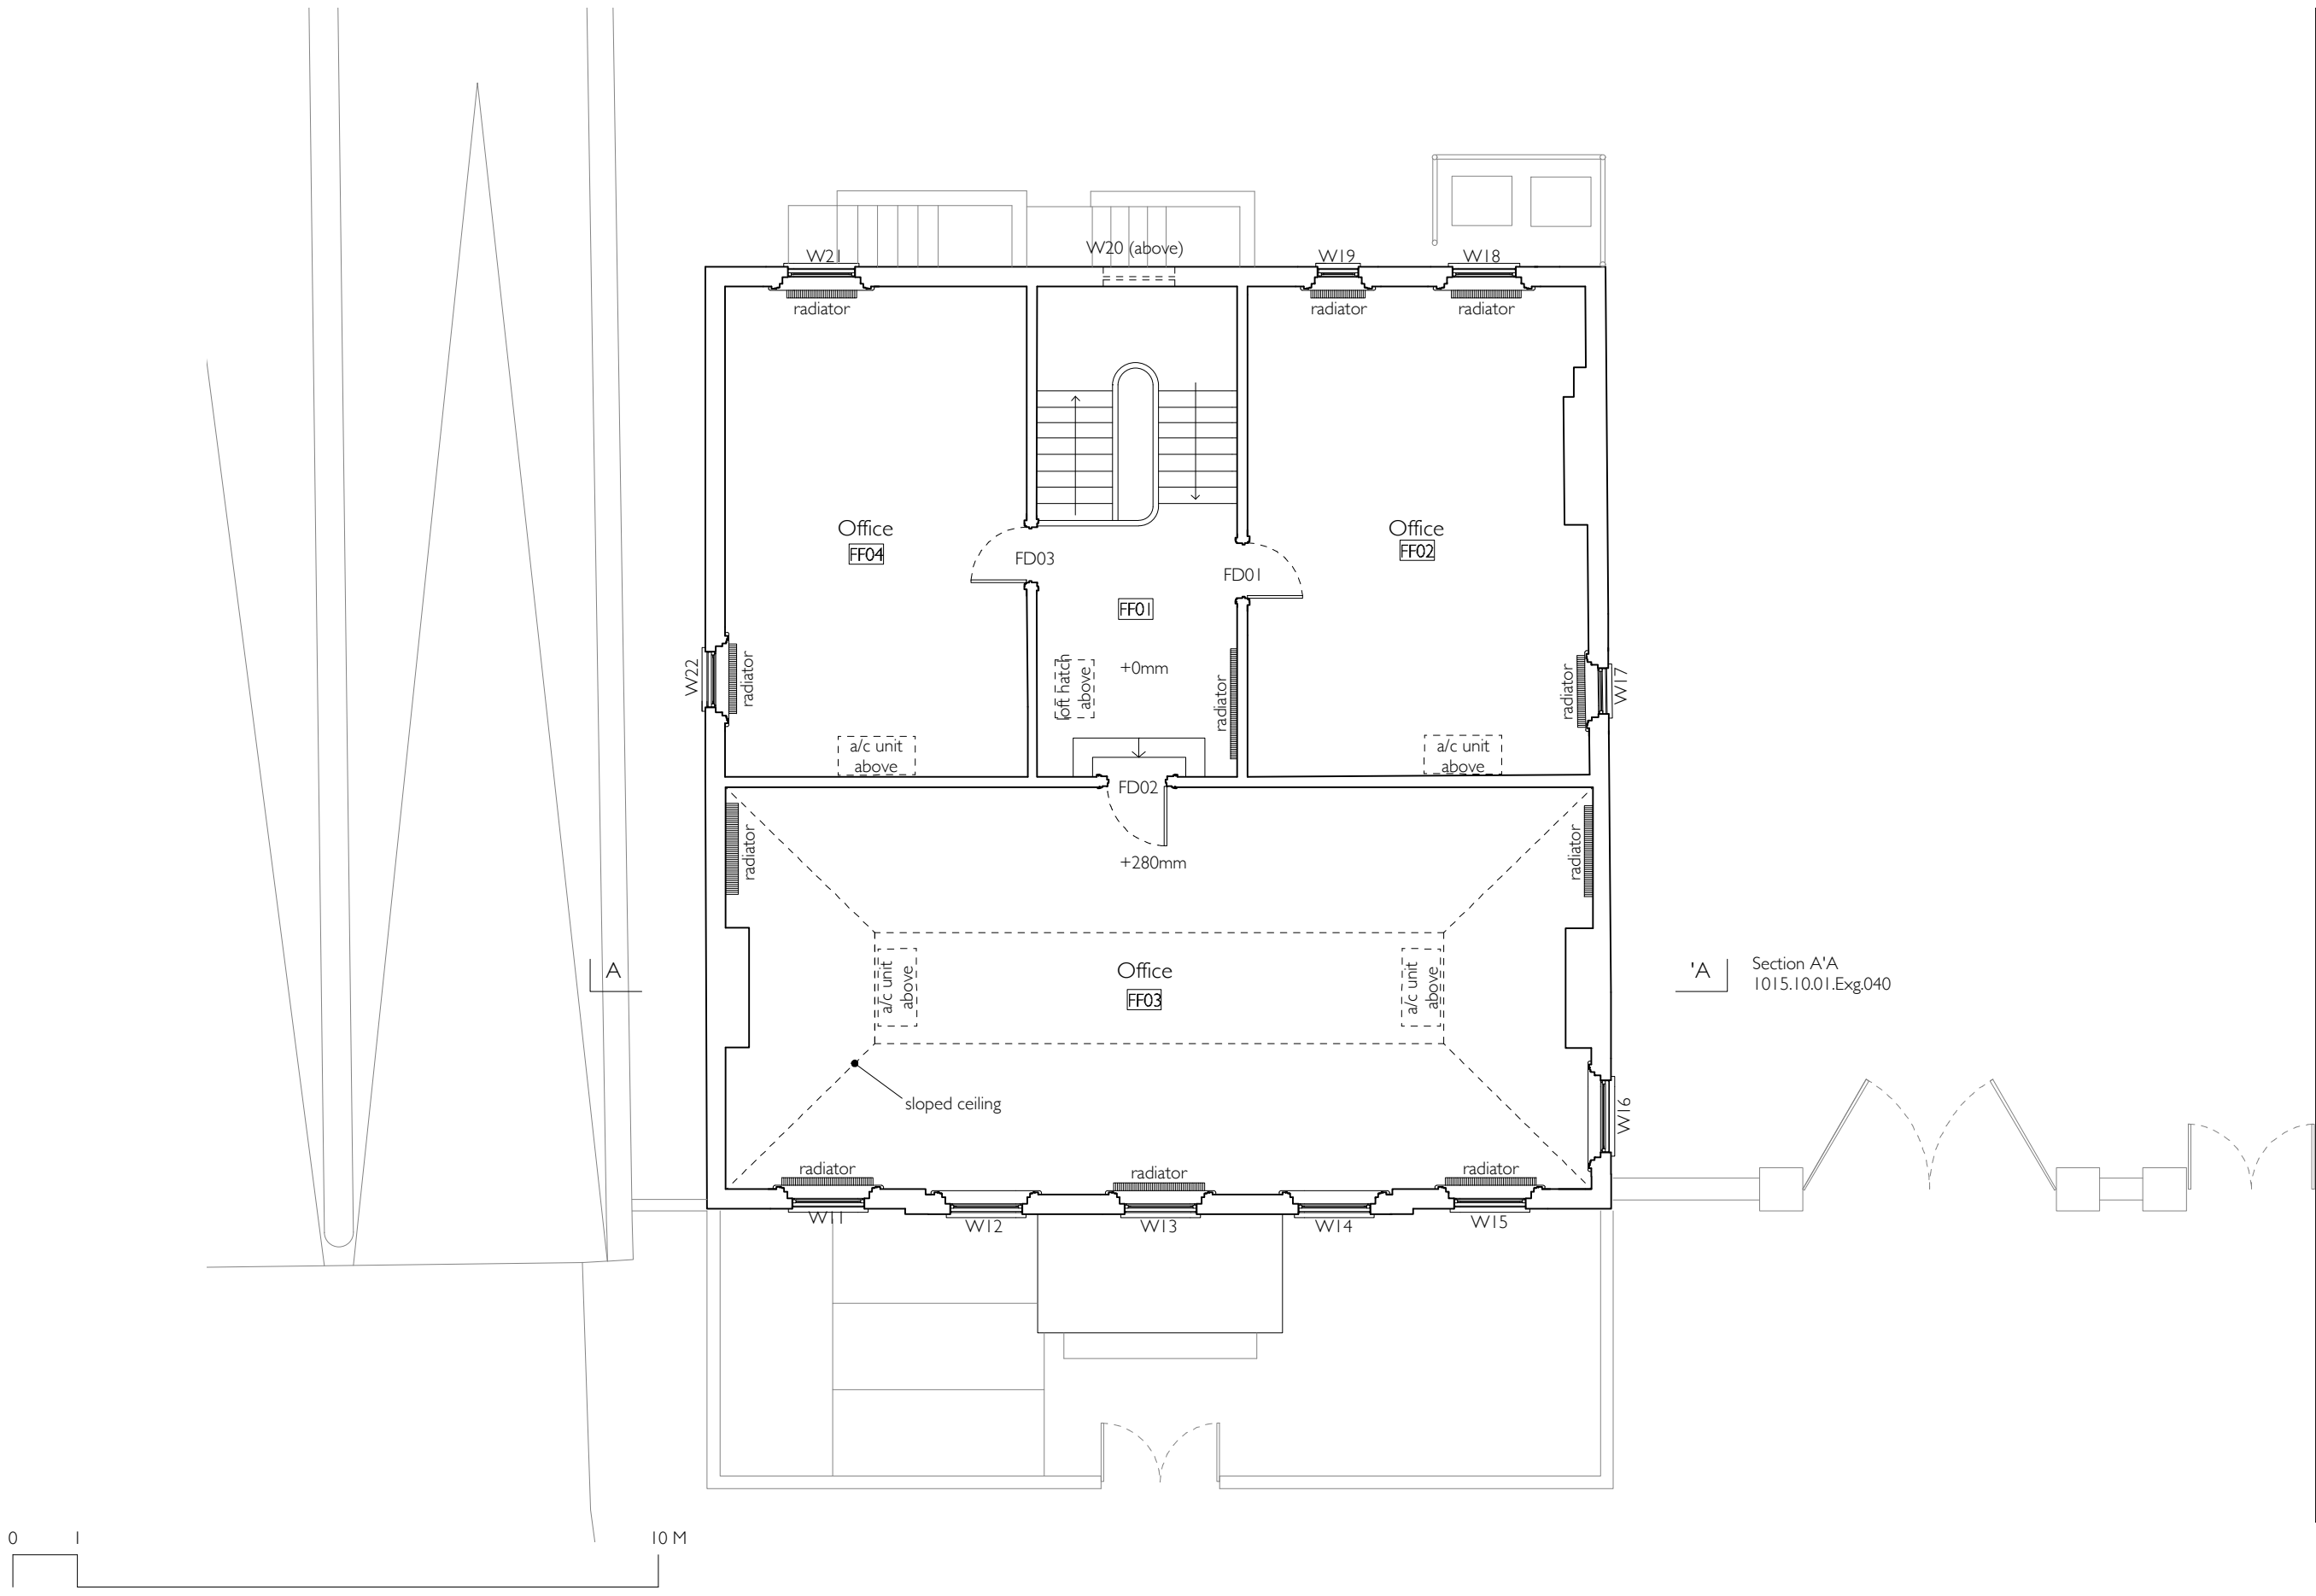

revisions		MICHAEL JONES ARCHITECTS Ltd 129 kew road richmond surrey tw9 2pn tel 020 8948 1863 fax 020 8948 4069 info@mjarchitects.co.uk www.mjarchitects.co.uk		RIBA Chartered Practice		job title Seven Bridges House client Arc Design & Build		drawing title Existing First Floor Plan		scale 1:100 @ A3 date August 2015	
								drawing number : 1015.10.01.Exg.023		sheet rev A3 C	
A		Annotations added		01/04/15						drawn by IW/LR checked by AB	
C		Amended to match survey		28/8/15							
B		Room, door and window labels added		12/8/15							

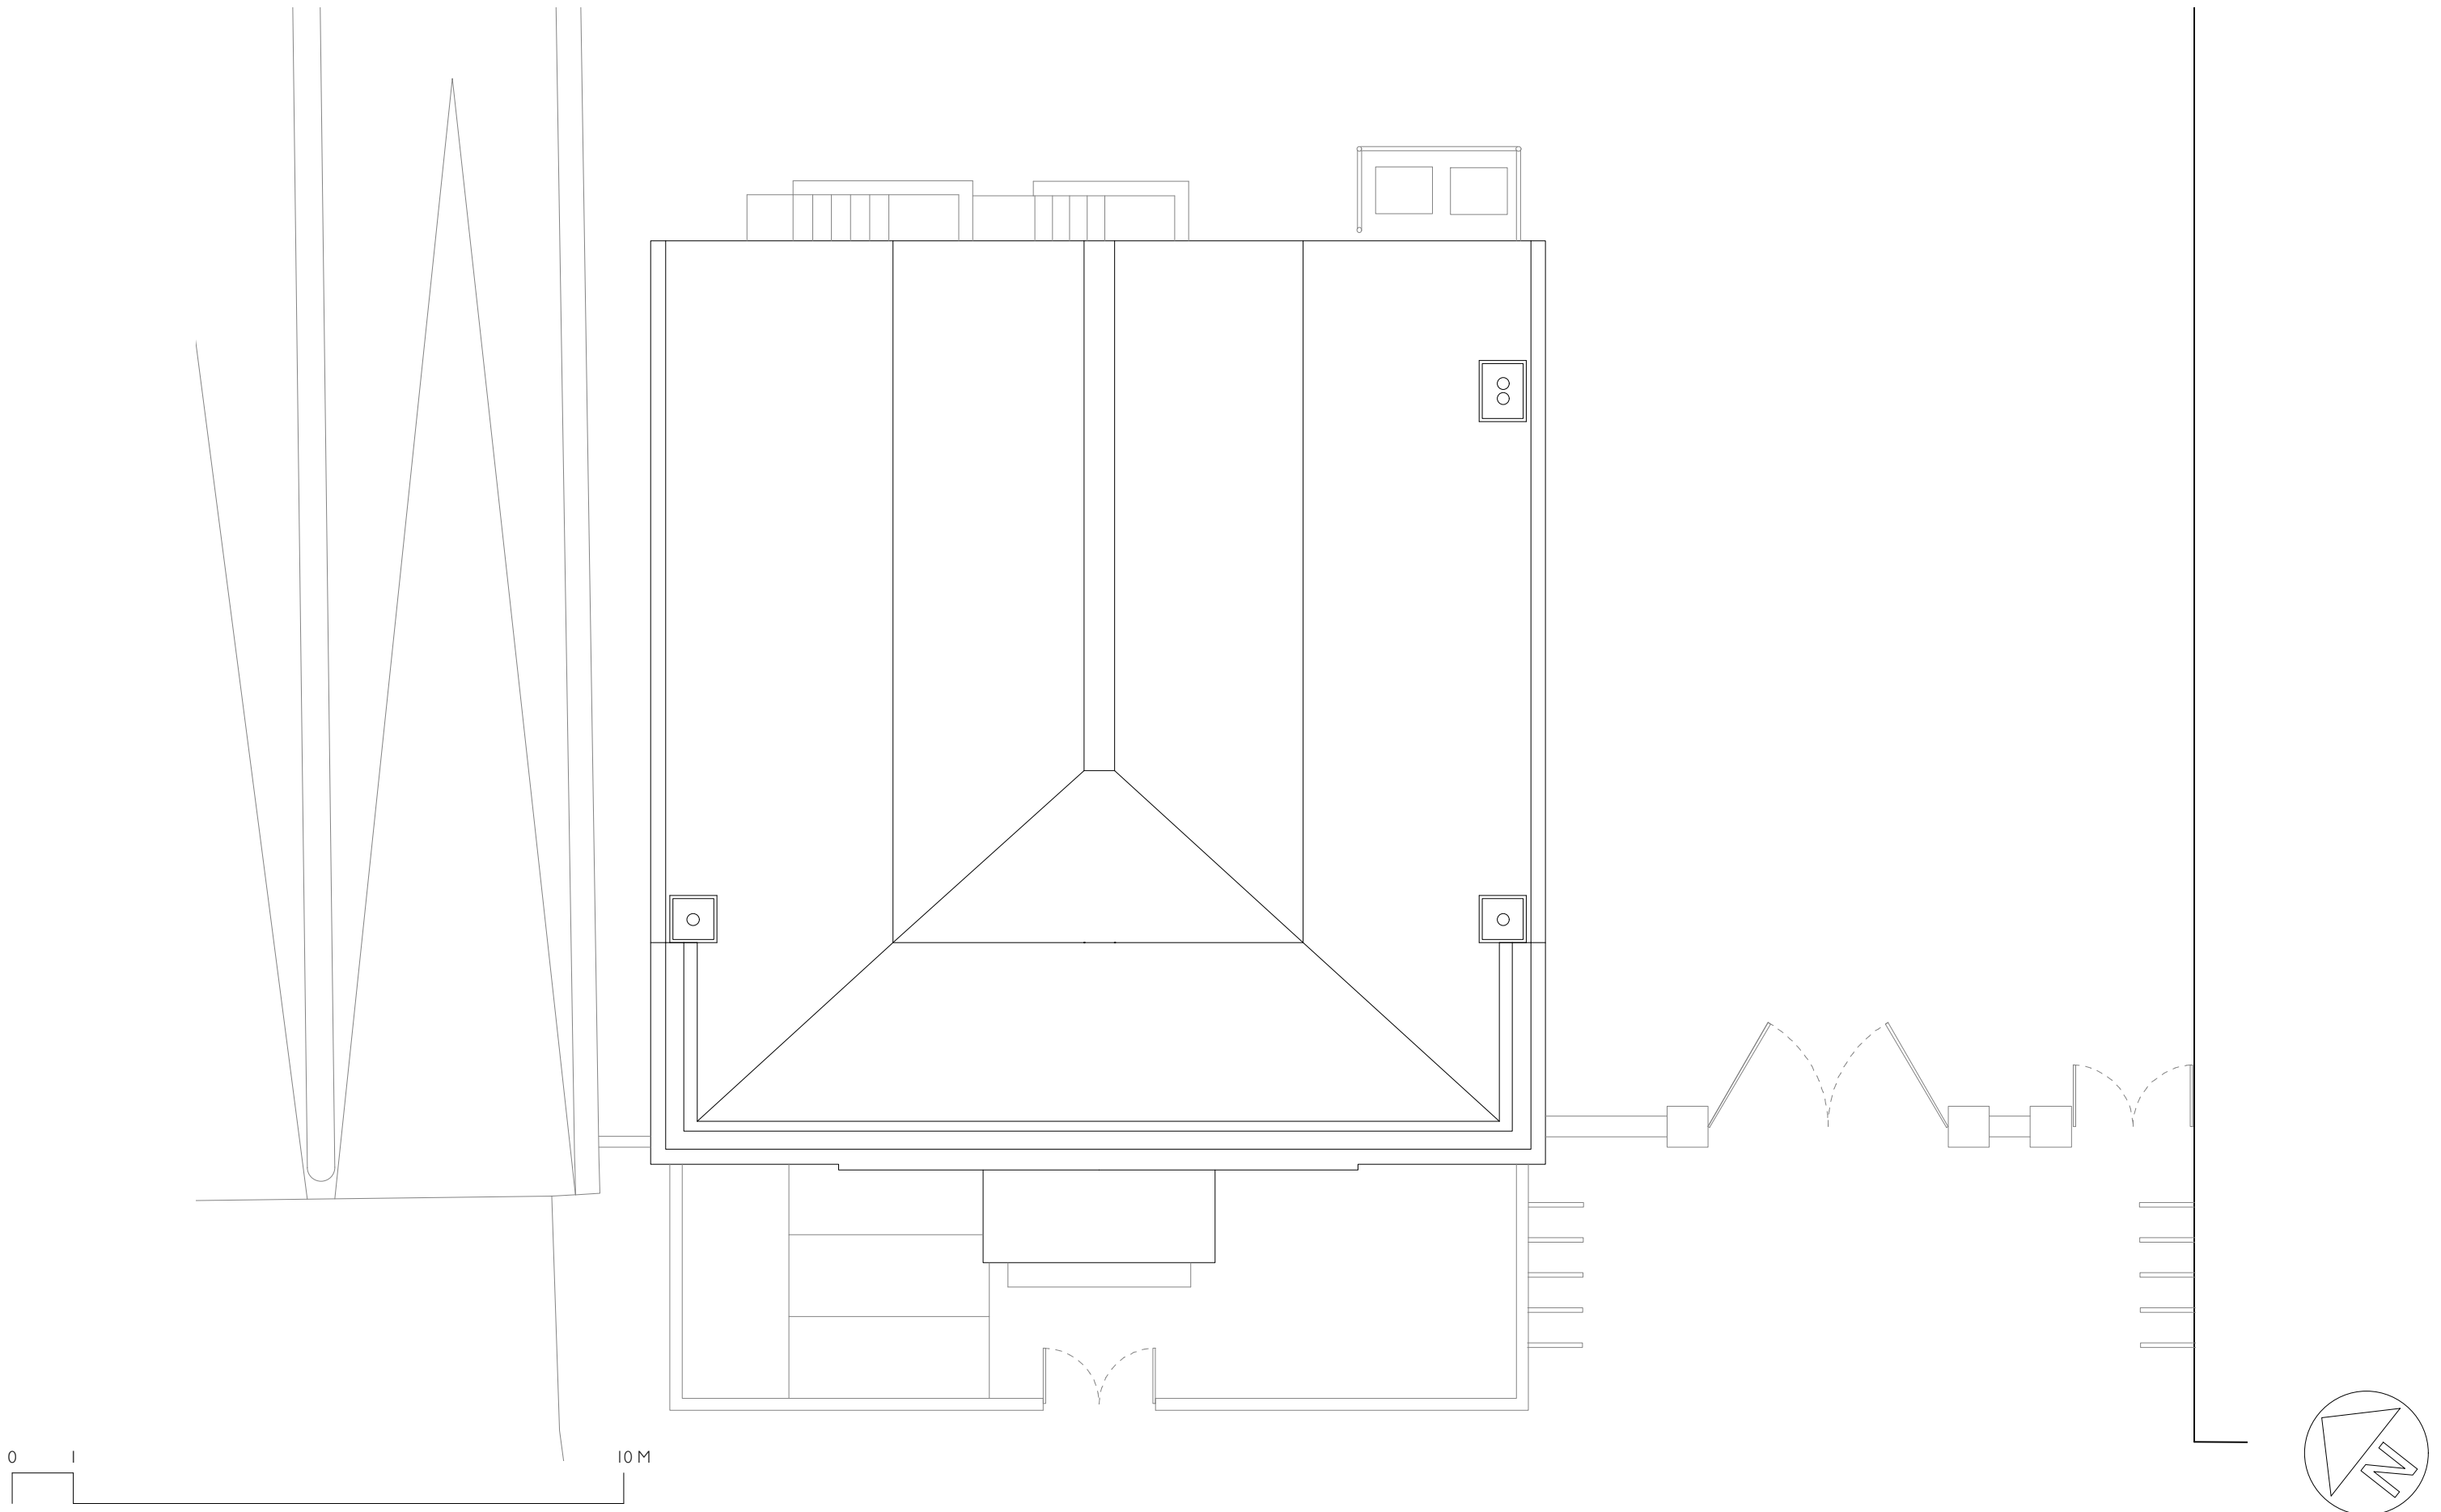

0 1 10 M

revisions

MICHAEL JONES ARCHITECTS Ltd

129 kew road
richmond
surrey
tw9 2pn

tel 020 8948 1863
fax 020 8948 4069
info@mjarchitects.co.uk
www.mjarchitects.co.uk



job title

Seven Bridges House

client

Arc Design & Build

drawing title

Existing Roof Plan

drawing number :

1015.10.01.Exg.025

sheet rev


A3 -

scale 1:100 @ A3

date August 2015

drawn by LR

checked by AB

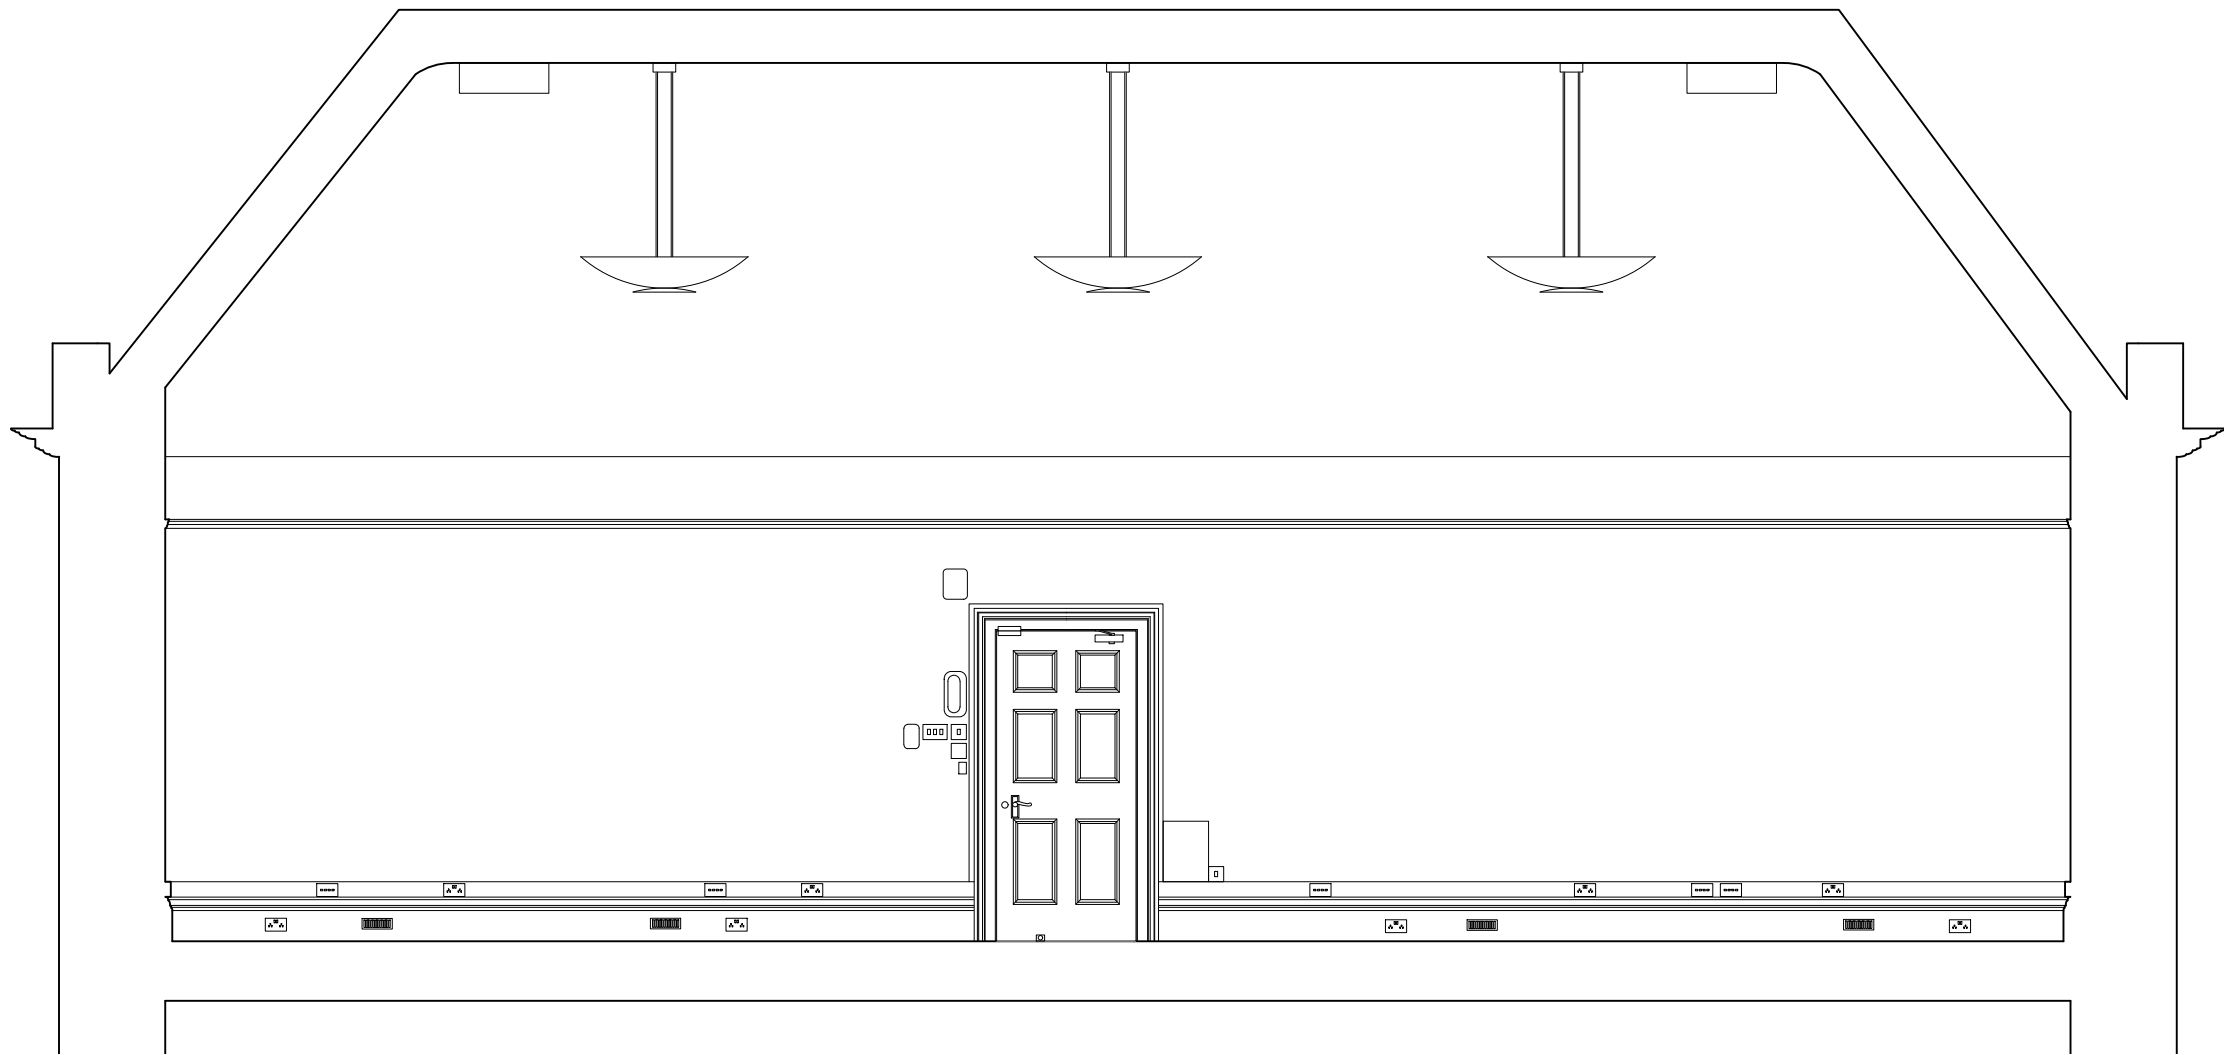

revisions A Chimney breast amended

8/9/15

MICHAEL JONES ARCHITECTS Ltd

129 kew road
richmond
surrey
tw9 2pn

tel 020 8948 1863
fax 020 8948 4069
info@mjarchitects.co.uk
www.mjarchitects.co.uk



job title

Seven Bridges House

client

Arc Design & Build

drawing title
Existing Section A 'A'
Assembly Room

drawing number :

1015.10.01.Exg.040

sheet rev

A3 A

scale 1:50 @ A3

date August 2015

drawn by LR

checked by AB



revisions A Detail added to surrounding buildings.

28/8/15
01/4/15

MICHAEL JONES ARCHITECTS Ltd

129 kew road
richmond
surrey
tw9 2pn

tel 020 8948 1863
fax 020 8948 4069
info@mjarchitects.co.uk
www.mjarchitects.co.uk



job title

Seven Bridges House

client

Arc Design & Build

drawing title

Existing Front Elevation

drawing number :

1015.10.01.Exg.060

sheet rev

A3 B

scale 1:100 @ A3

date Jan 2015

drawn by IW/LR

checked by AB



revisions A Amended to match survey	28/8/15	MICHAEL JONES ARCHITECTS Ltd 129 kew road richmond surrey tw9 2pn tel 020 8948 1863 fax 020 8948 4069 info@mjarchitects.co.uk www.mjarchitects.co.uk		job title		drawing title		scale 1:100 @ A3	
				Seven Bridges House		Existing Side Elevation (South East)		date Jan 2015	
				client		drawing number : 1015.10.01.Exg.061	sheet rev A3 A	drawn by	LR
				Arc Design & Build				checked by	AB



revisions	A	Amended to match survey	28/8/15	MICHAEL JONES ARCHITECTS Ltd 129 kew road richmond surrey tw9 2pn tel 020 8948 1863 fax 020 8948 4069 info@mjarchitects.co.uk www.mjarchitects.co.uk		job title Seven Bridges House client Arc Design & Build	drawing title Existing Side Elevation (North West)		scale 1:100 @ A3
							drawing number : 1015.10.01.Exg.062	sheet rev A3 A	date Jan 2015 drawn by LR checked by AB



revisions A Basement staircase dotted on

9/9/15

MICHAEL JONES ARCHITECTS Ltd

129 kew road
richmond
surrey
tw9 2pn

tel 020 8948 1863
fax 020 8948 4069
info@mjarchitects.co.uk
www.mjarchitects.co.uk



job title

Seven Bridges House

client

Arc Design & Build

drawing title

Existing Rear Elevation

drawing number :

1015.10.01.Exg.063

sheet rev

A3 A

scale 1:100 @ A3

date August 2015

drawn by LR

checked by AB