
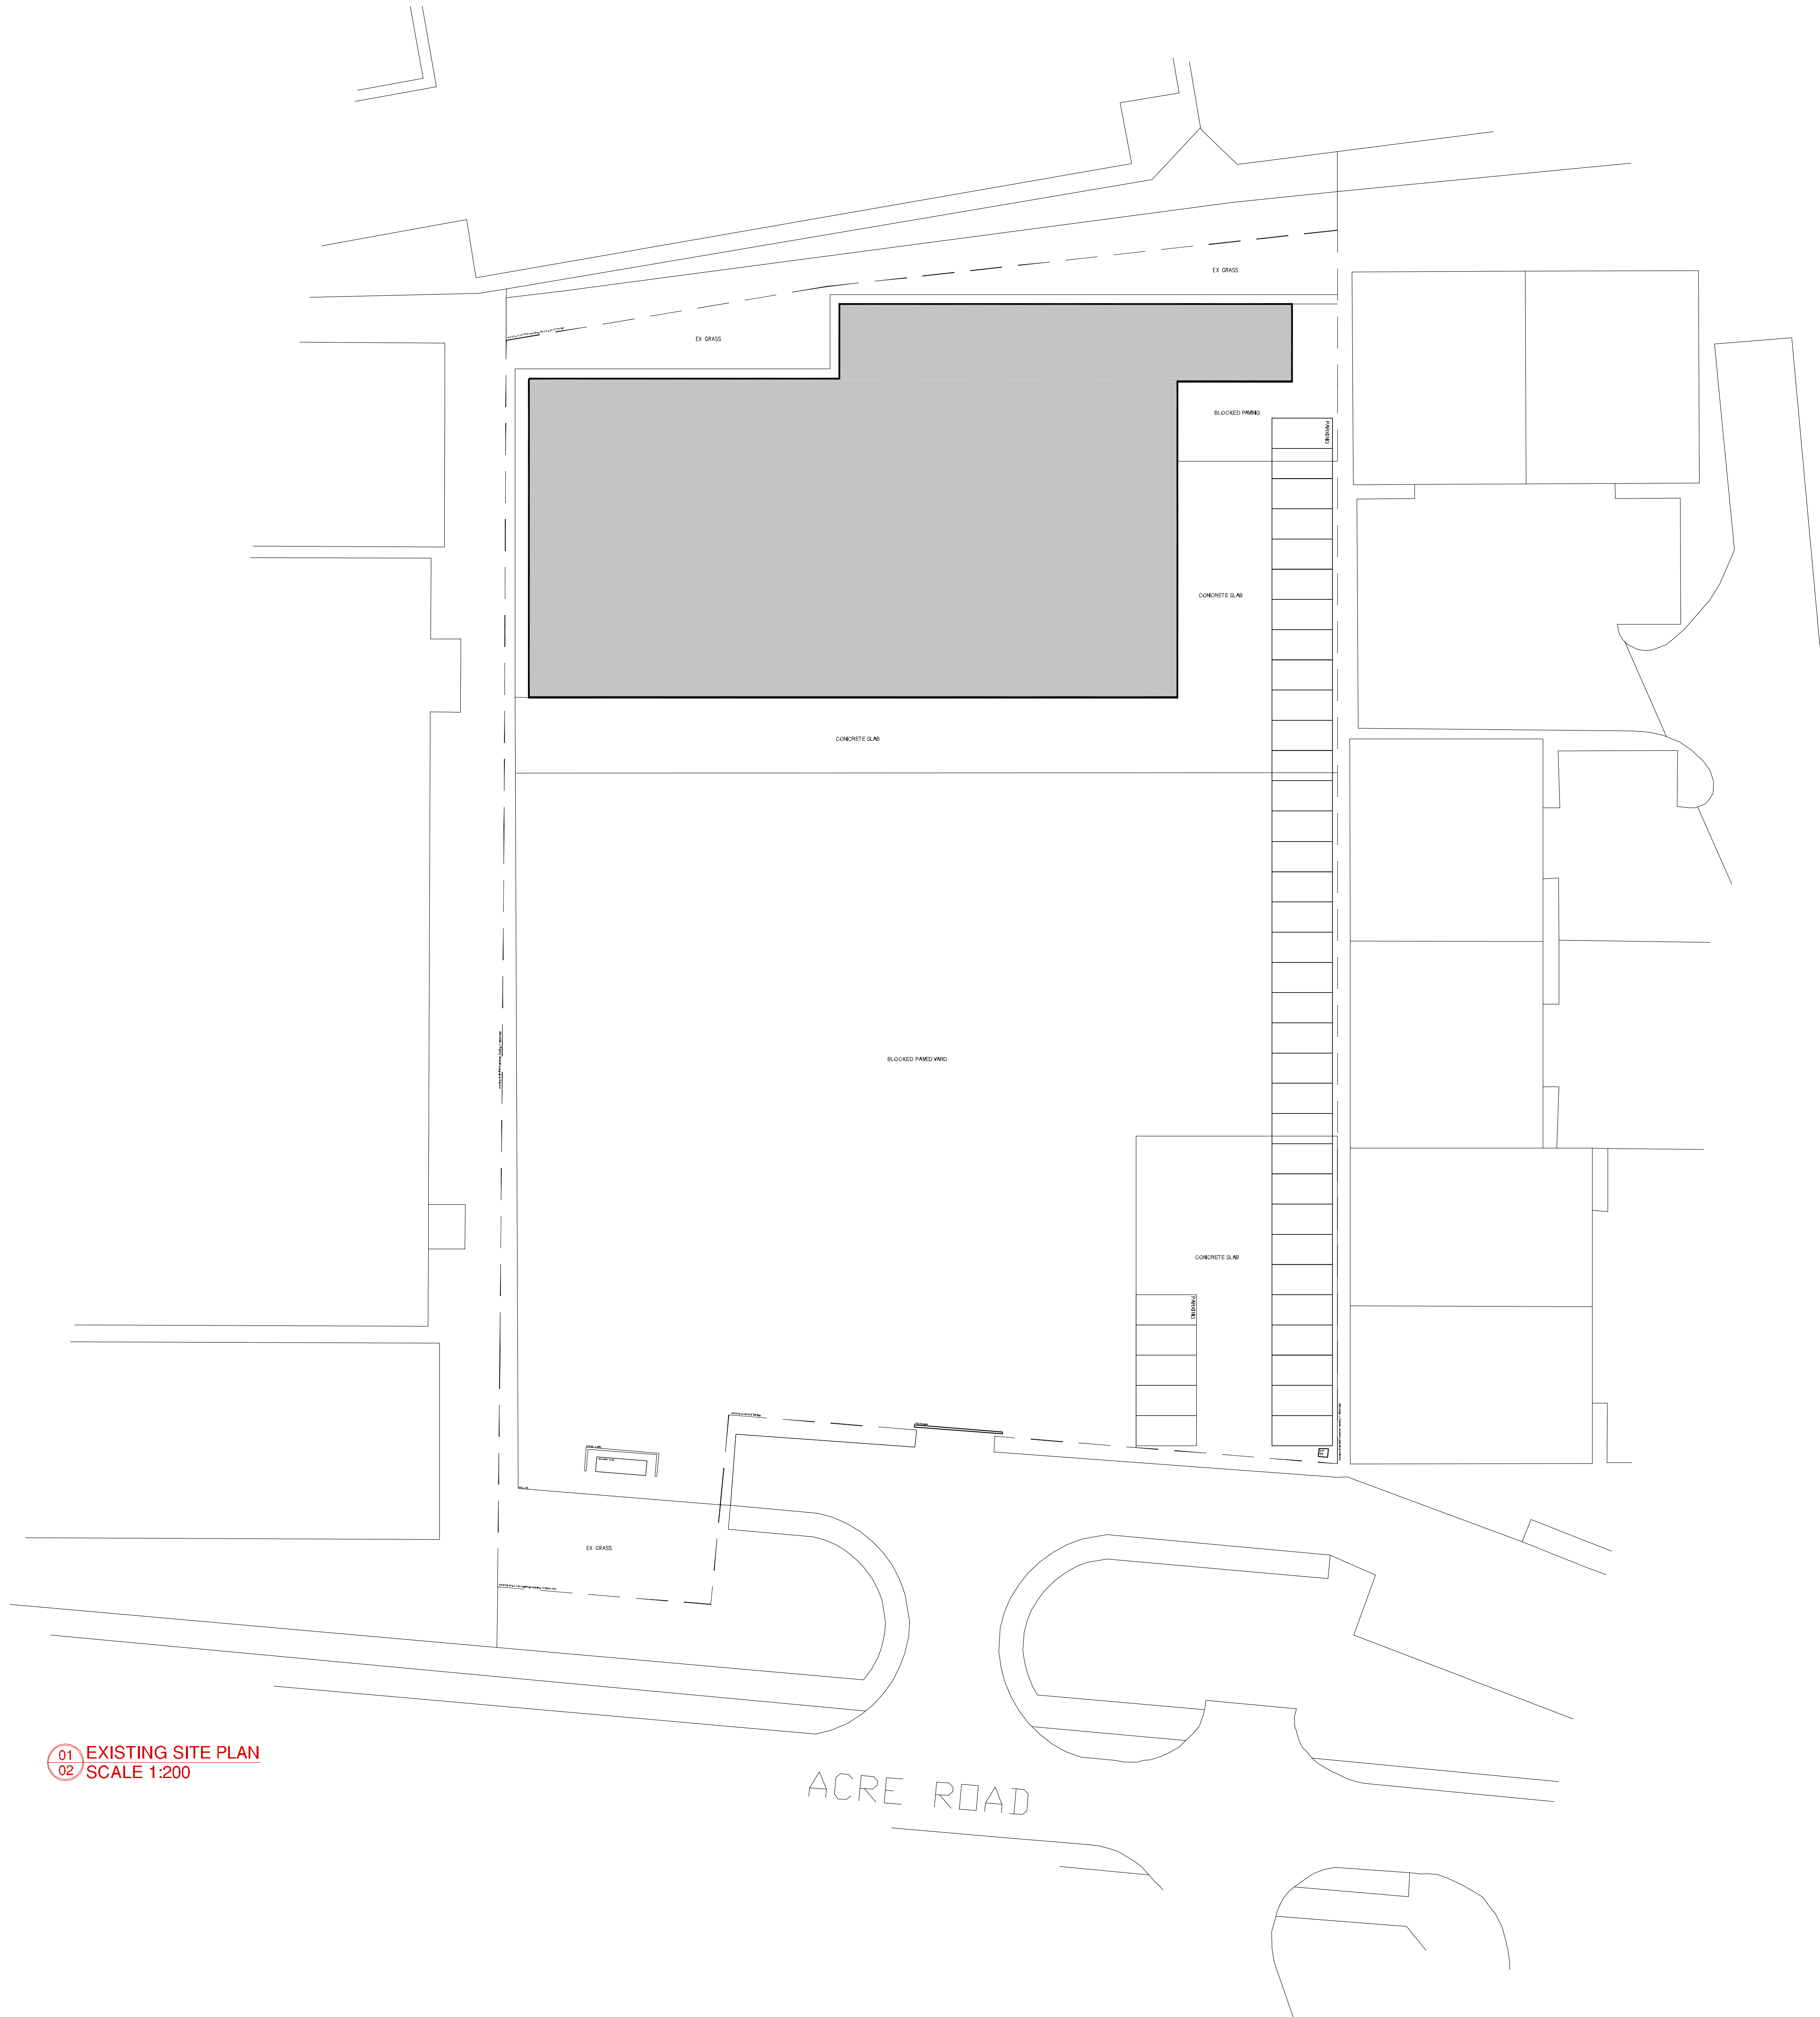


NOTES:  
ALL SETTING OUT MUST BE CHECKED ON SITE.  
ALL LEVELS MUST BE CHECKED ON SITE.  
ALL FINISHES AND WEATHERINGS MUST BE CHECKED ON SITE.  
ALL DIMENSIONS MUST BE CHECKED ON SITE.  
THIS DRAWING MUST BE READ IN CONJUNCTION WITH THE RELEVANT SPECIFICATION CLAUSES.  
THIS DRAWING MUST NOT BE USED FOR LAND TRANSFER PURPOSES.

© BUTLER ASSOCIATES

 

01 EXISTING SITE PLAN  
02 SCALE 1:200

| revision | date | notes |
|----------|------|-------|
|          |      |       |

**BUTLER ASSOCIATES**  
ARCHITECTURE DESIGN & PROJECT MANAGEMENT  
24, CHESTNUT STATION PARADE, CHESTER, CH1 3TS  
T 01243 824800 F 01243 528802 E info@butler.co.uk

Client

TRAVIS PERKINS

Location

FORMER CITY LINK WAREHOUSE  
ACRE ROAD  
READING RG2 0SU

Drawing

EXISTING SITE PLAN

Date

JULY 2015

Scale @ A3 = 1/75

Scale @ A2 = 1/220

Drawing No.

1542/P02

Rev.

-