


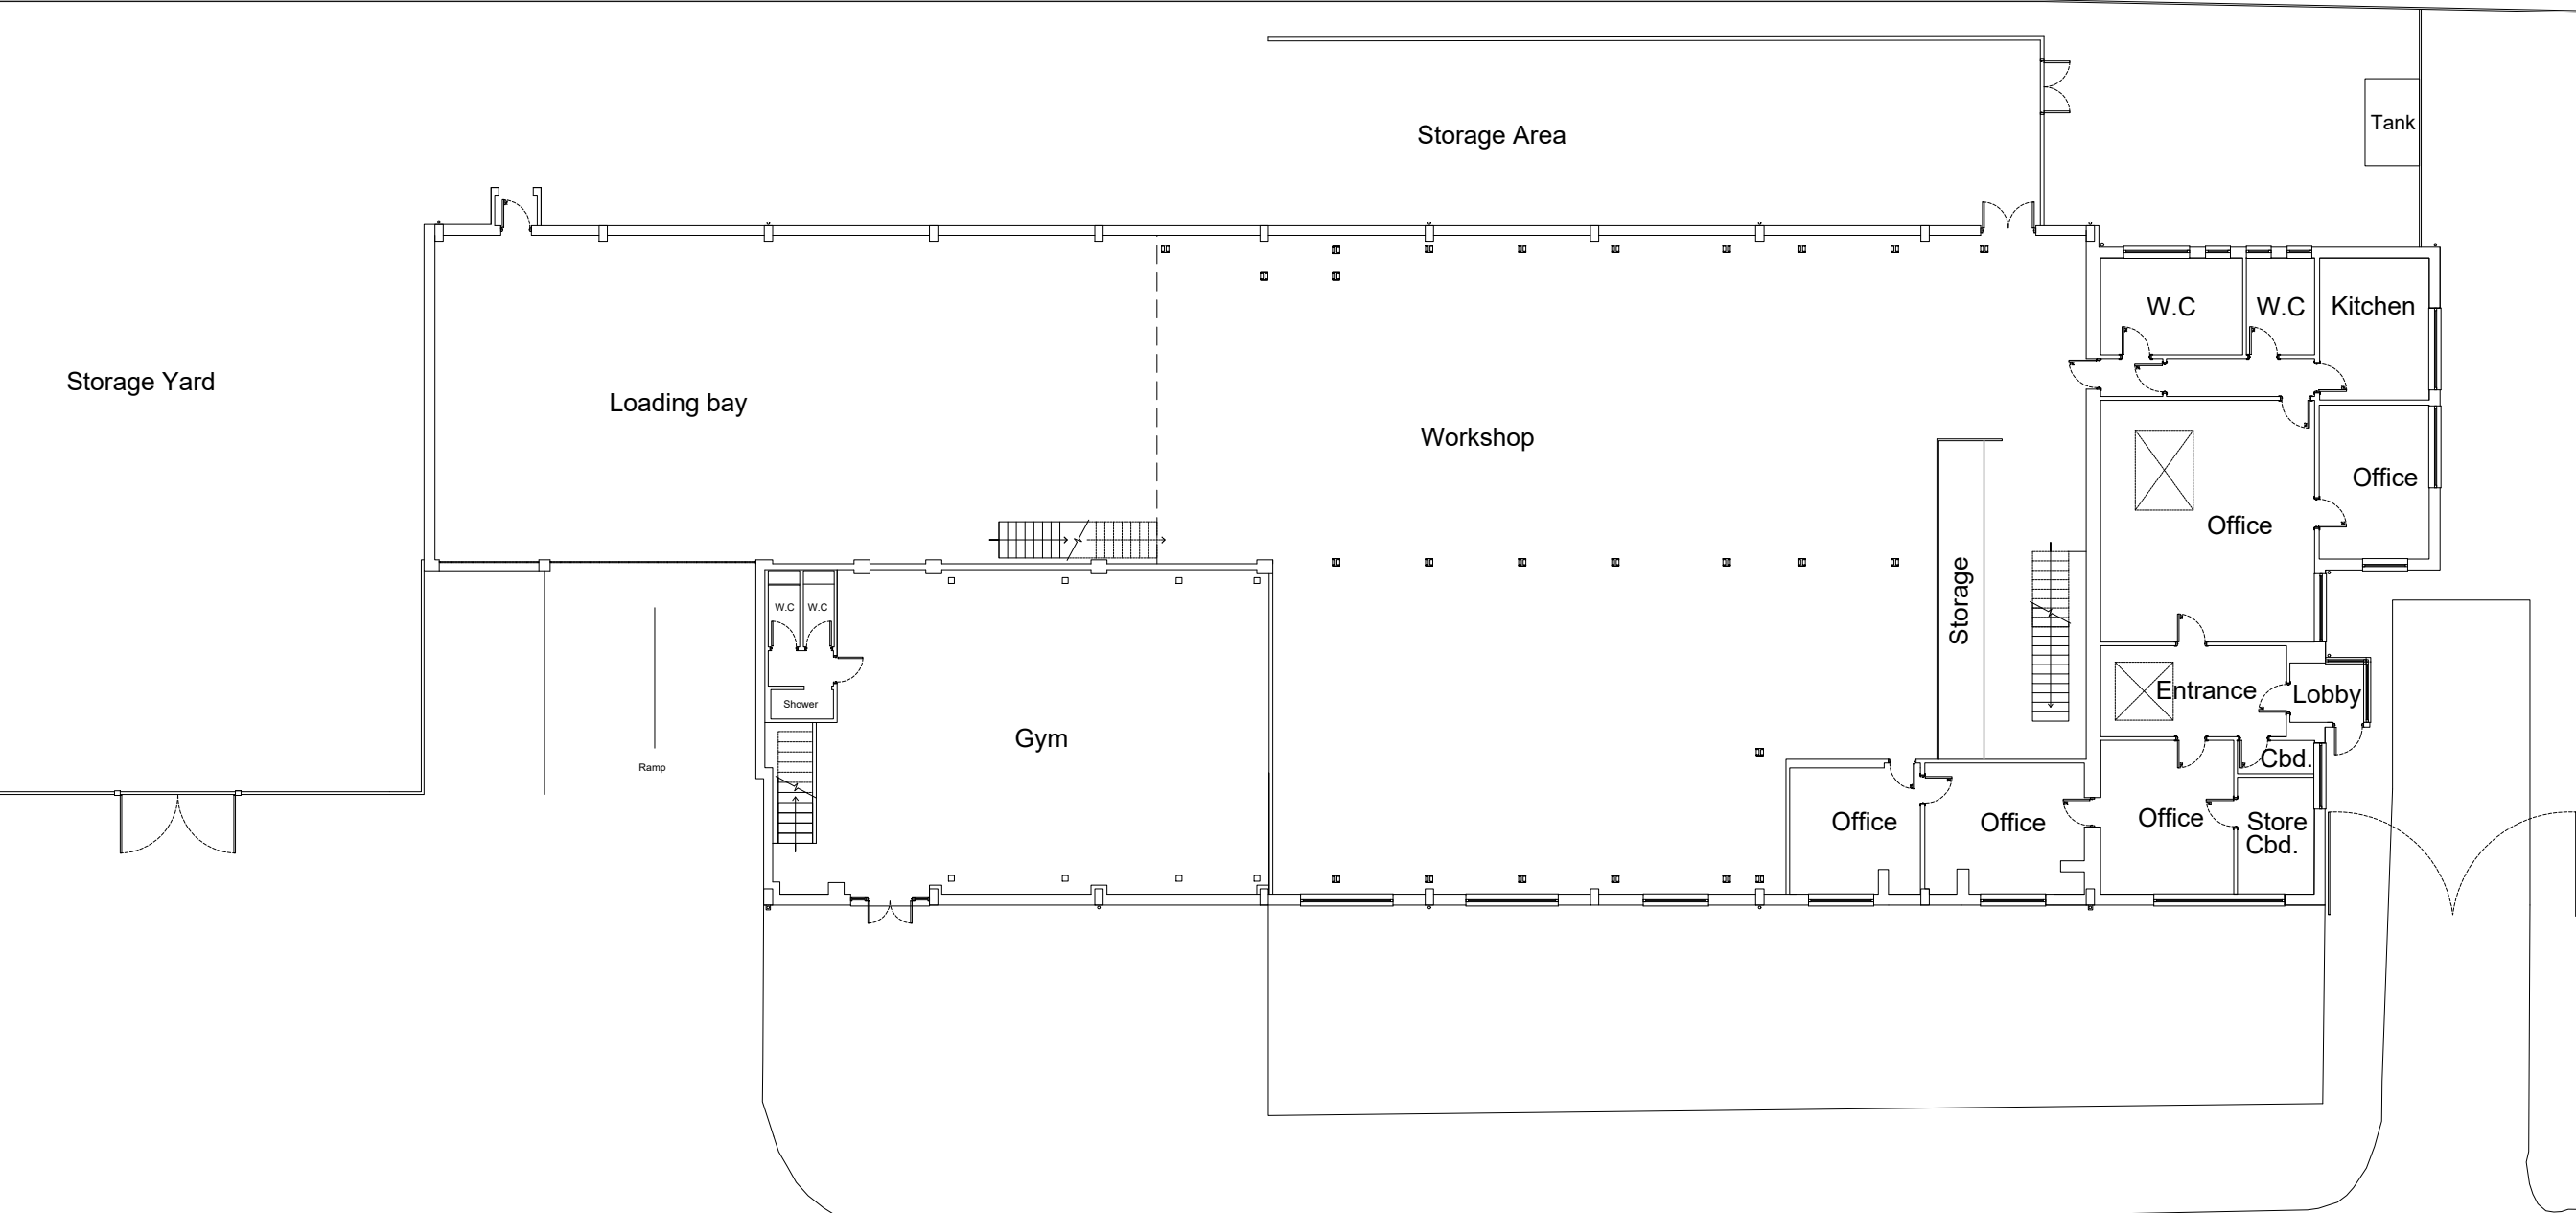


All dimensions are to be checked
site before work commences.
Figured dimensions to be taken in
preference to scaled dimensions.
If in doubt please ask.
© Copyright reserved.

3

Ground Floor
As Existing

SCALE 1:200

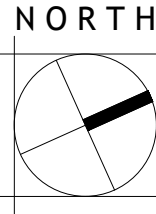

Scale Bar

0

2m

4m

10m

1:200 @ A3

P2	PLANNING ISSUE		19/08/16	-
P1			05/08/16	-
Rev	Notes		Date	Initial
Status			PLANNING	
r r 42 Portman Road, Reading, Berks RG30 1EA Telephone: 0118 95770 10 Fax: 0118 95770 19 E-Mail: enquiries@rigbyarchitects.com robert rigby architects				
Project: Tatetone Ltd 4 Bridge Water Close Reading RG30 1JT				
Client Mr Bob Guest				
Drawing Title: Exisiting Ground Floor Plan				
Scale: 1:200 @A3		Dwg. No.: 1557-02	Rev.: P2	
Drawn by: -				
Date: Jun 16				