




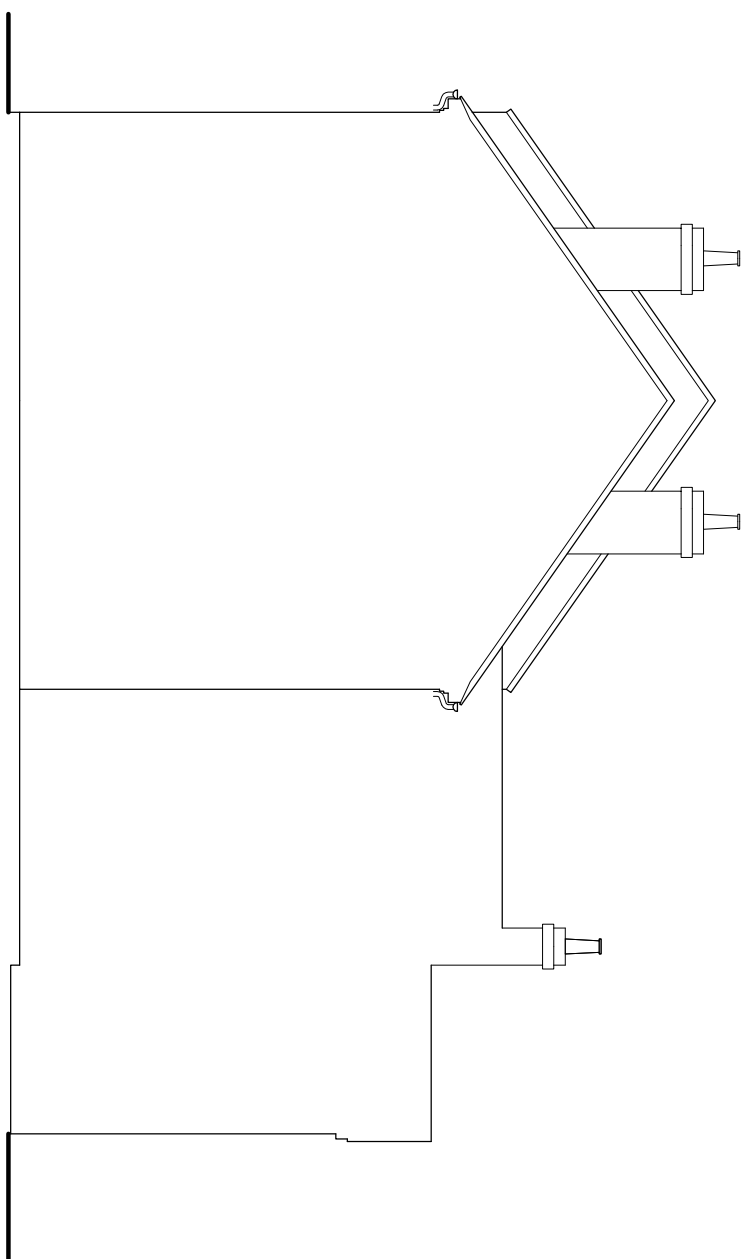


EXISTING SIDE ELEVATION

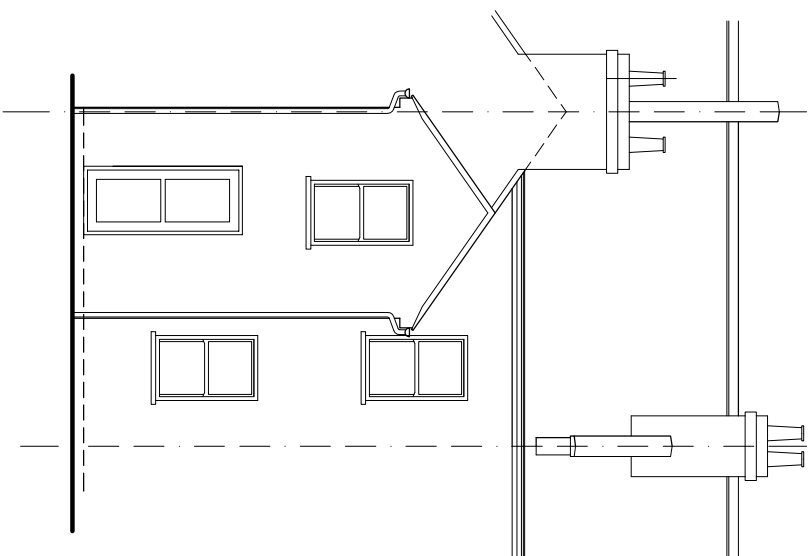

EXISTING REAR ELEVATION

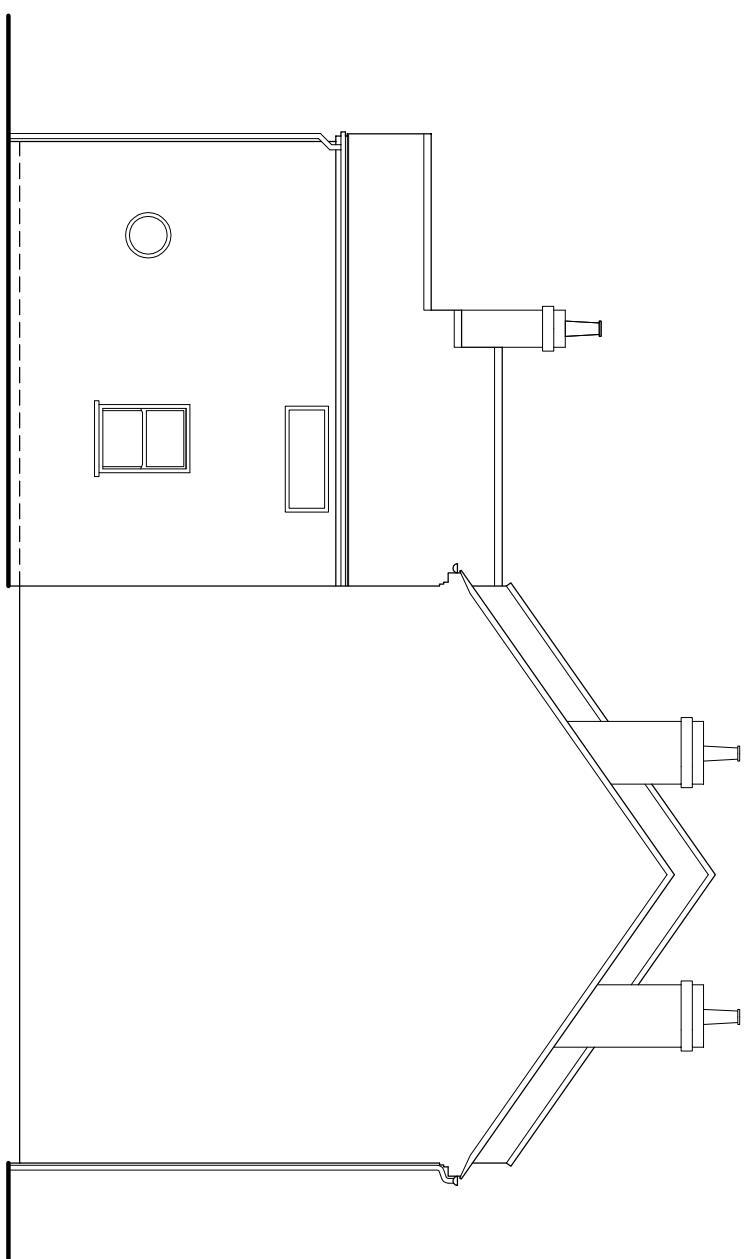


EXISTING SIDE ELEVATION

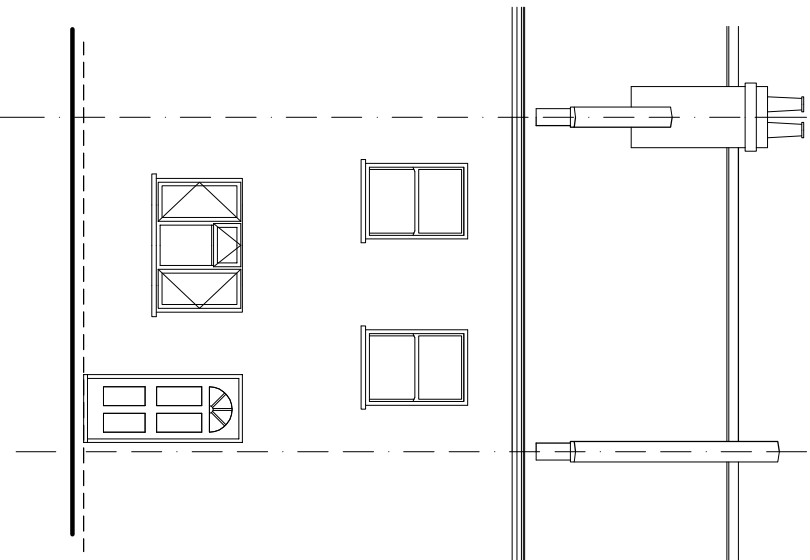


EXISTING FRONT ELEVATION

0 1 2 3 Metres

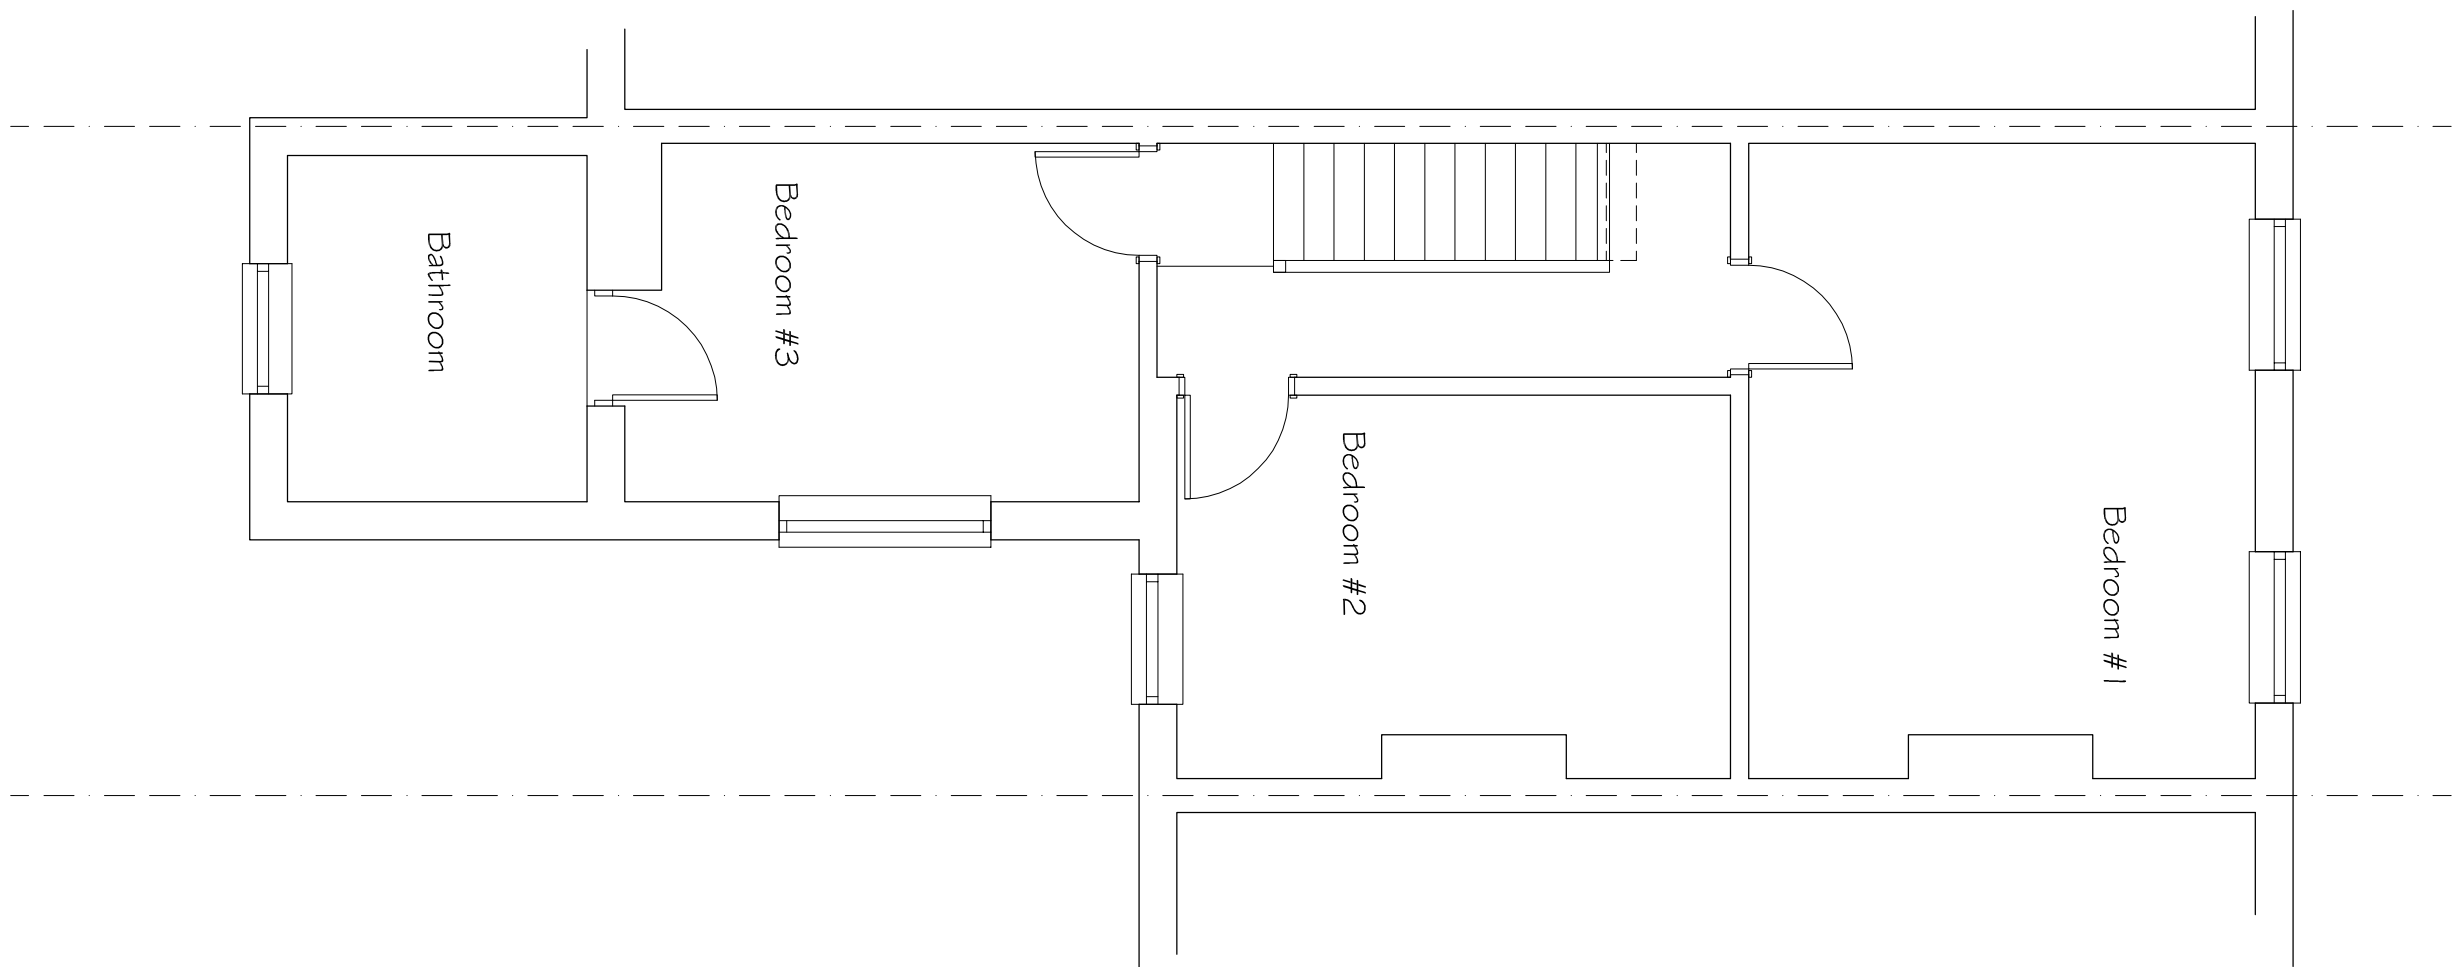


EXISTING FIRST FLOOR PLAN

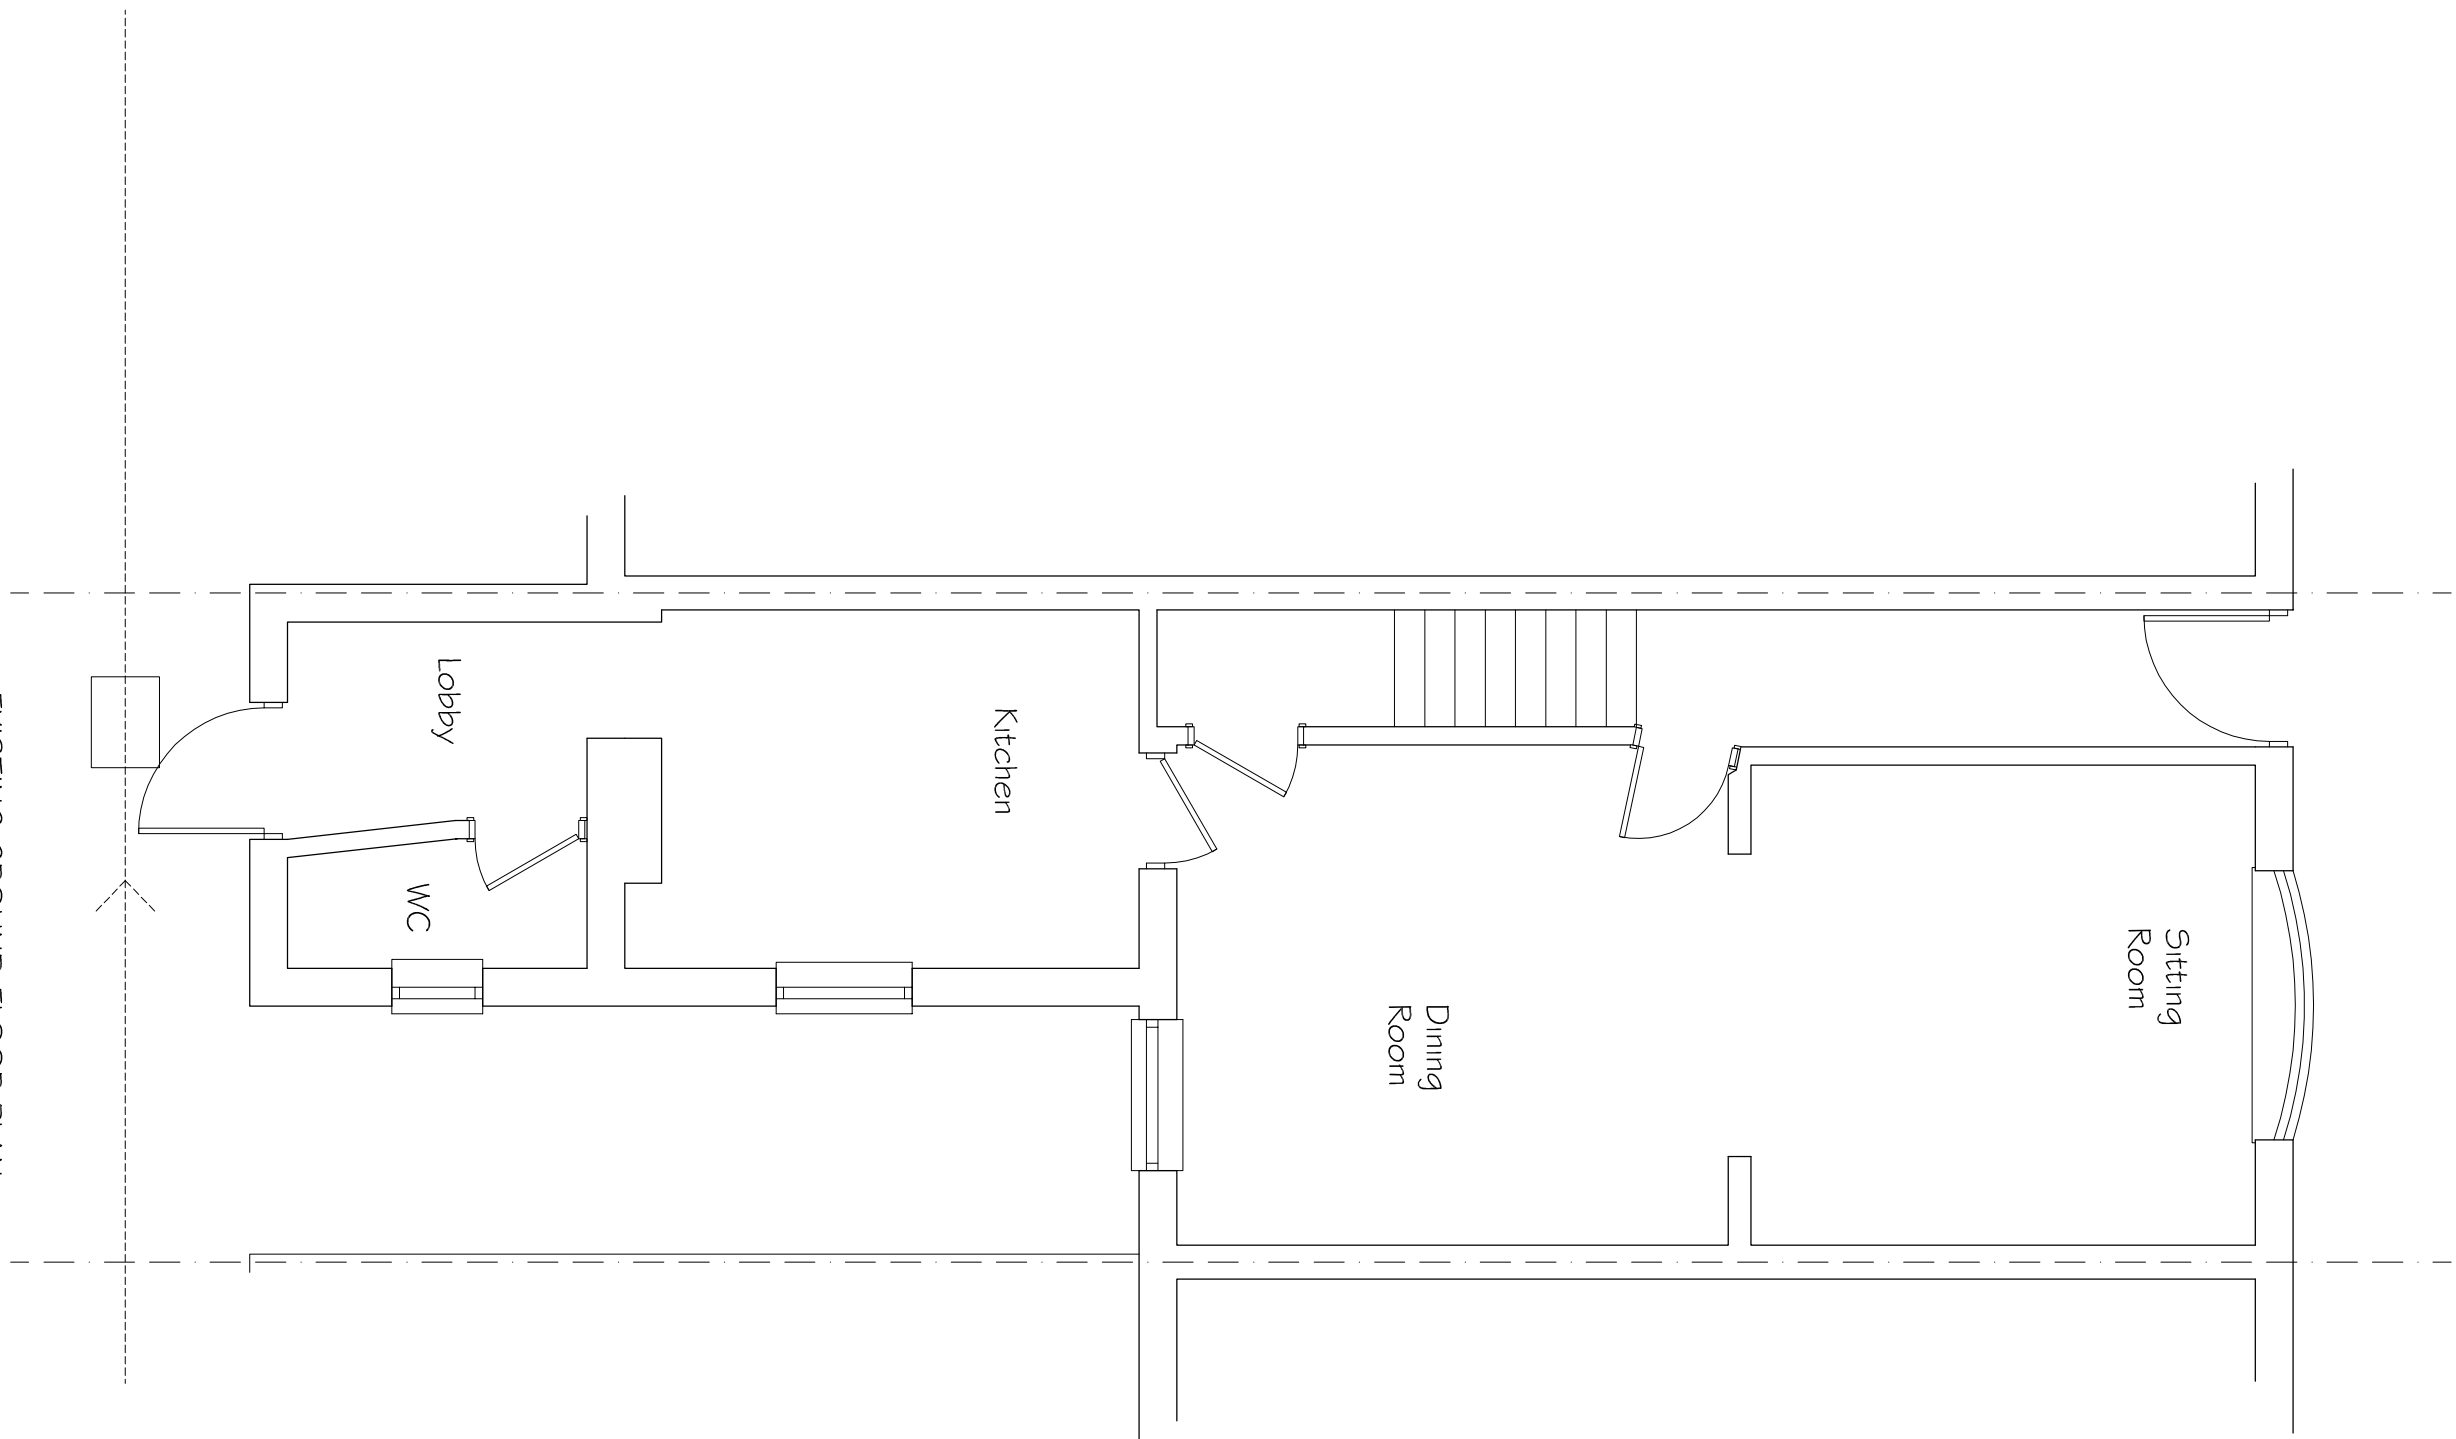

EXISTING GROUND FLOOR PLAN

0 1 2 3 Metres
SCALE 1:50

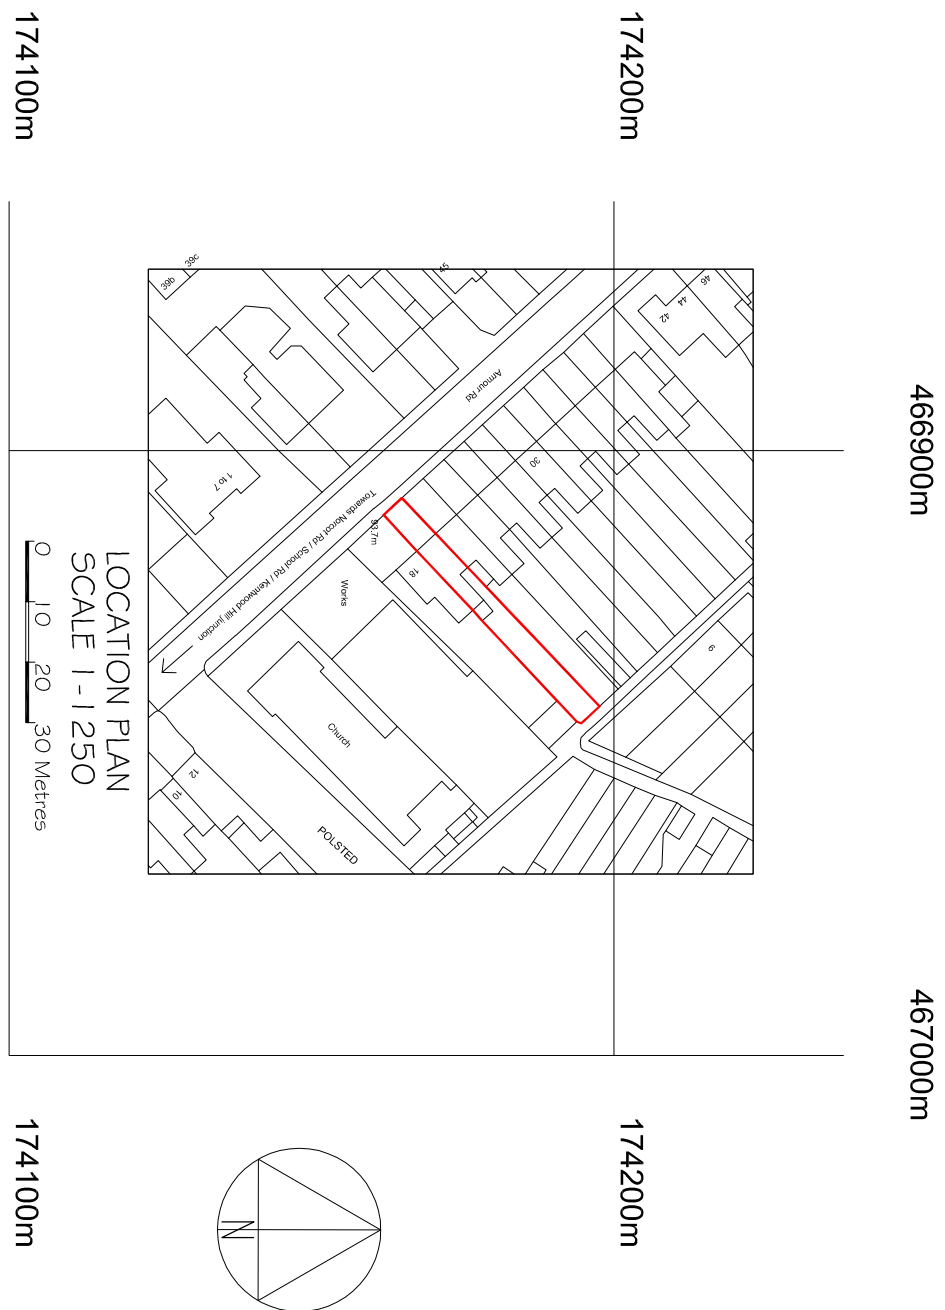

©Crown Copyright. All rights reserved. Licence no. 100019980

DATE	MODIFICATION	ISSUE	TITLE:-	SCALE:-
			EXISTING PLANS & ELEVATIONS	1:100 uos @ A1
			AT 20 ARMOUR ROAD, TILFURST	DRAWN BY:-
			BEKKS, RG31 6HN	DATE:-
			for Mr John Partridge	SEP 2015
				DRAWING No:-
				REV:-
				01