

PLANNING

Planning and Building Regulations Design Consultants
Architectural Technologists
Local Authorities Planning Agent Group Member
Local Authorities Building Control Partner Member
Planning Portal Professional Status
Landmark and Promap Member
Planning Appeal Consultants

www.cadmonkies.co.uk
cadmonkies@btconnect.com
01280 - 70 44 44



Head Office : The Boathouse, 19 Westminster Croft,
BRACKLEY, Northants, NN13 7ED
London Offices : Studio A2, Headcom Road,
Thornton Heath, London, CR7 6JQ
Cadmonkies, Studio A2, Castle Yard,
Richmond, LONDON, TW9 0TF

CLIENT:
Mr and Mrs S Clarke

ADDRESS:
26 Stockton Road,
READING, RG28AH.

CONTACT:
Mr S Clarke

SITE:
26 Stockton Road,
READING,
RG28AH.

SCHEME:
Proposed Single Storey Side, Two
Storey Rear Extensions and Associated
Internal and External Works.


DRAWING TITLE:
Location, Block and Site
Plan

DATE: June 2016
DRAWN: david verious

SCALE: 1:1250, 1:500
1:200
REV: A3 @

DRAWING No:


P/16/108/001

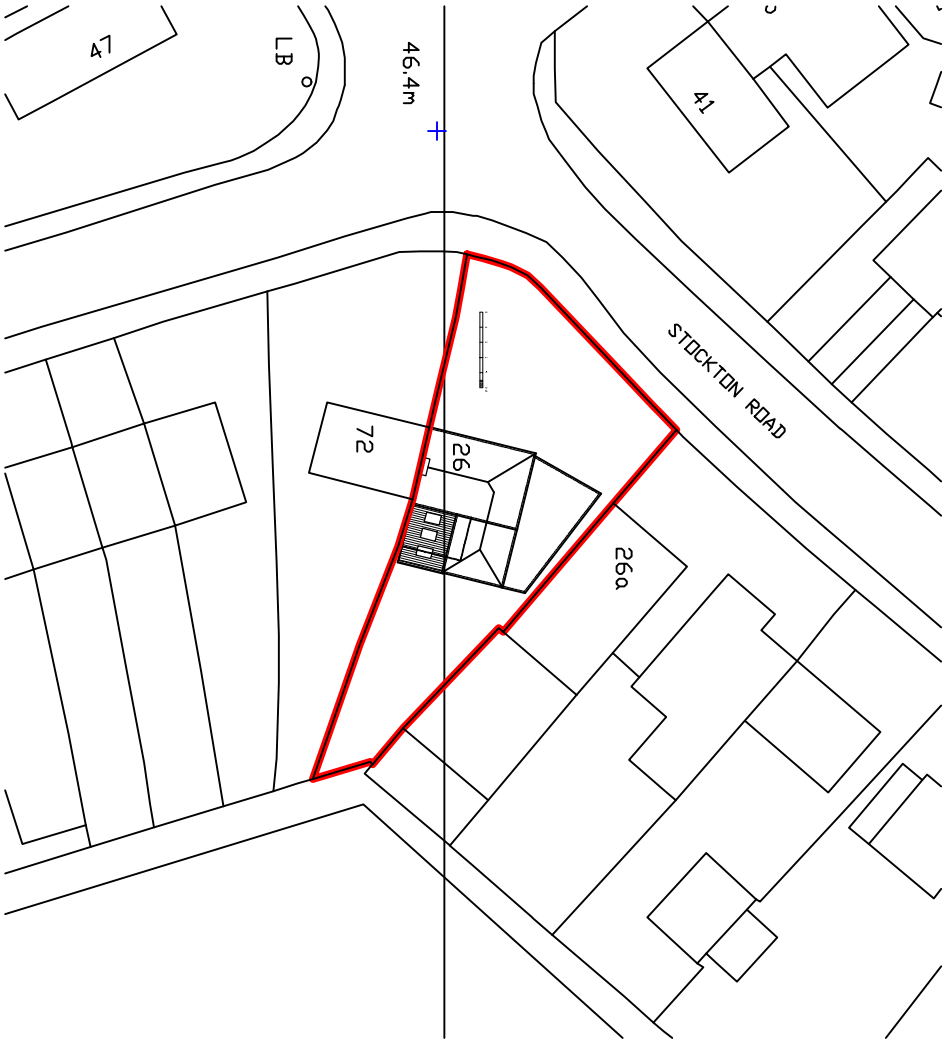

Block Plan 1:500



Site Plan 1:200

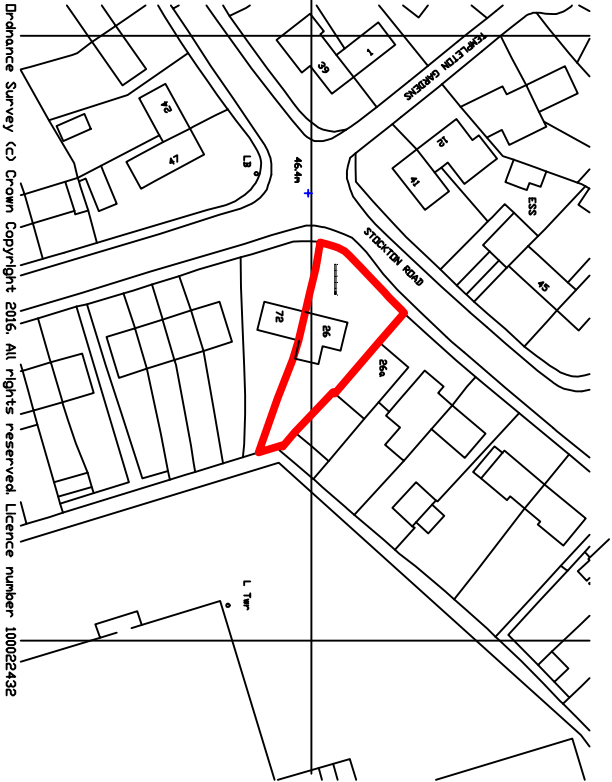

Existing Location Plan 1:1250

Drainance Survey (c) Crown Copyright 2016. All rights reserved. Licence number 10002432

