

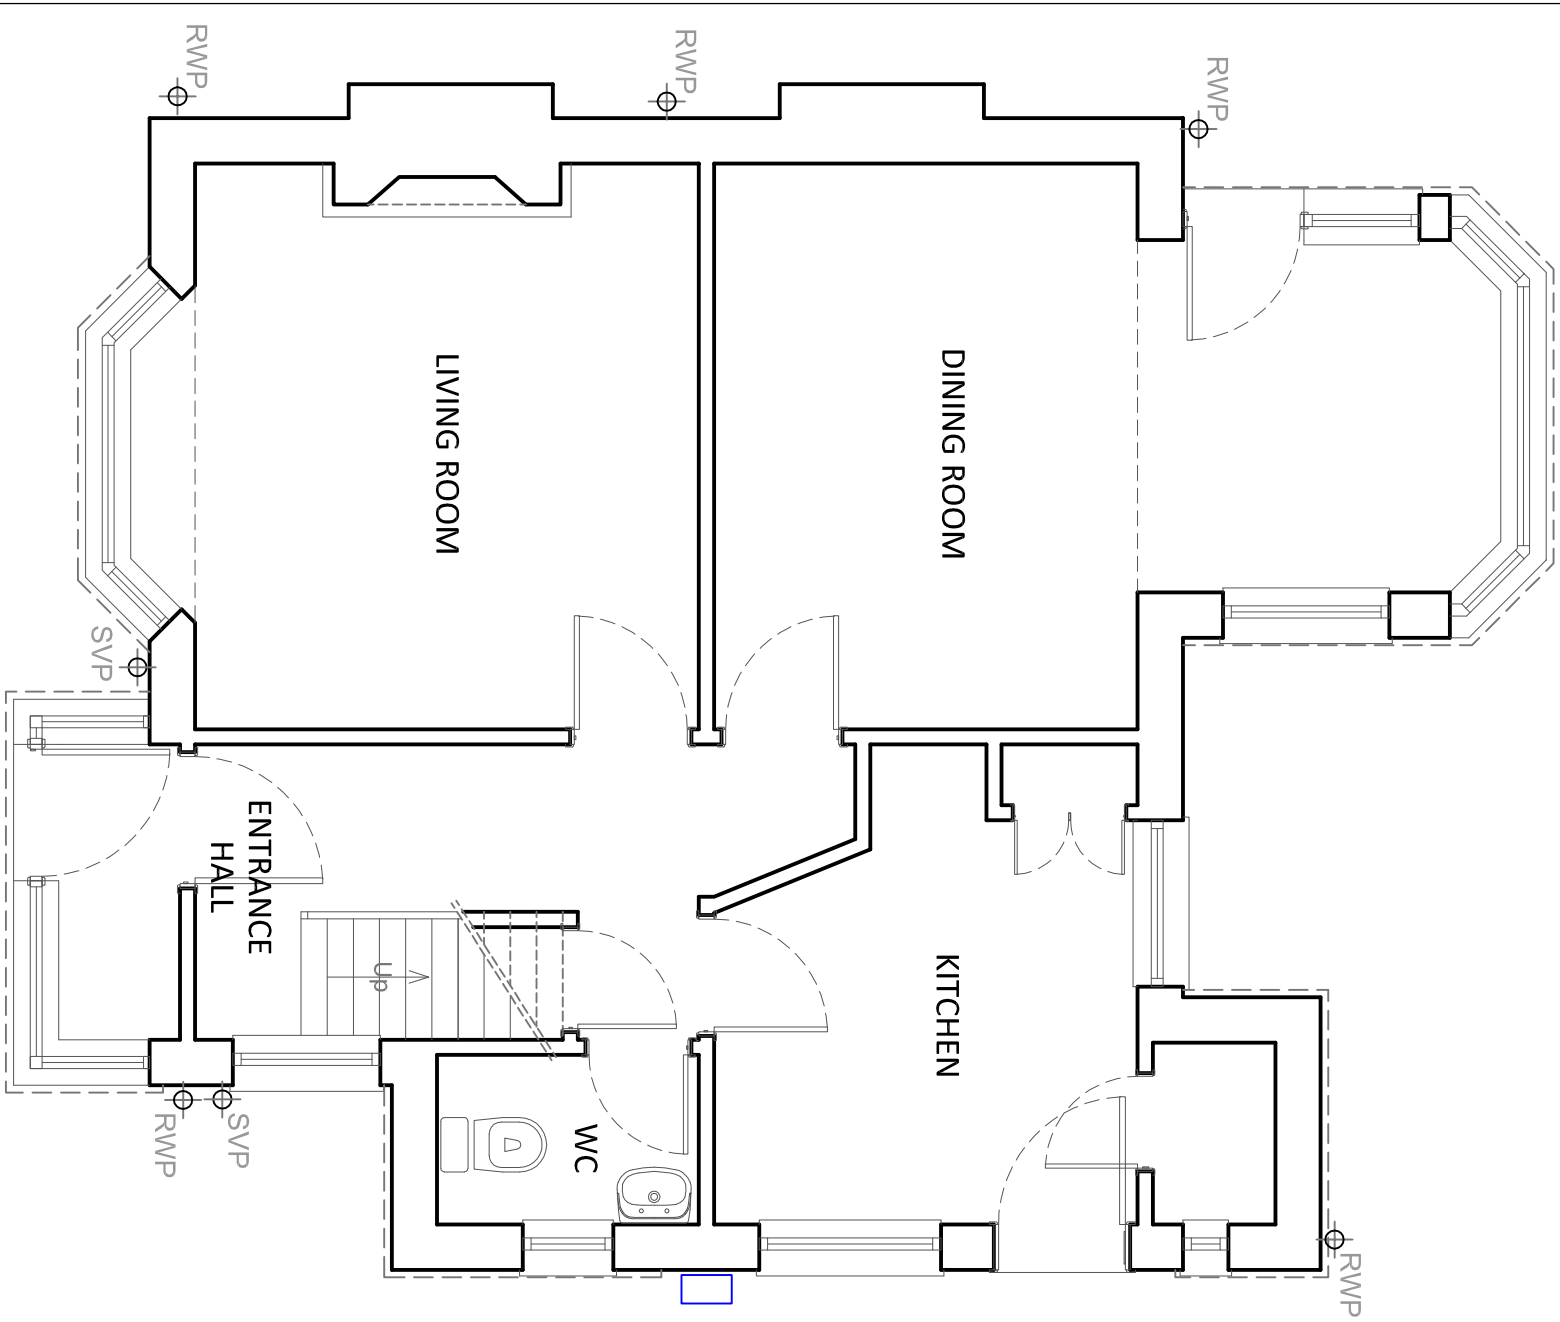


Front Elevation	1:100 Scale	Rear Elevation	1:100 Scale	Left Side Elevation	1:100 Scale	Right Side Elevation	1:100 Scale
-----------------	-------------	----------------	-------------	---------------------	-------------	----------------------	-------------



REAR GARDEN

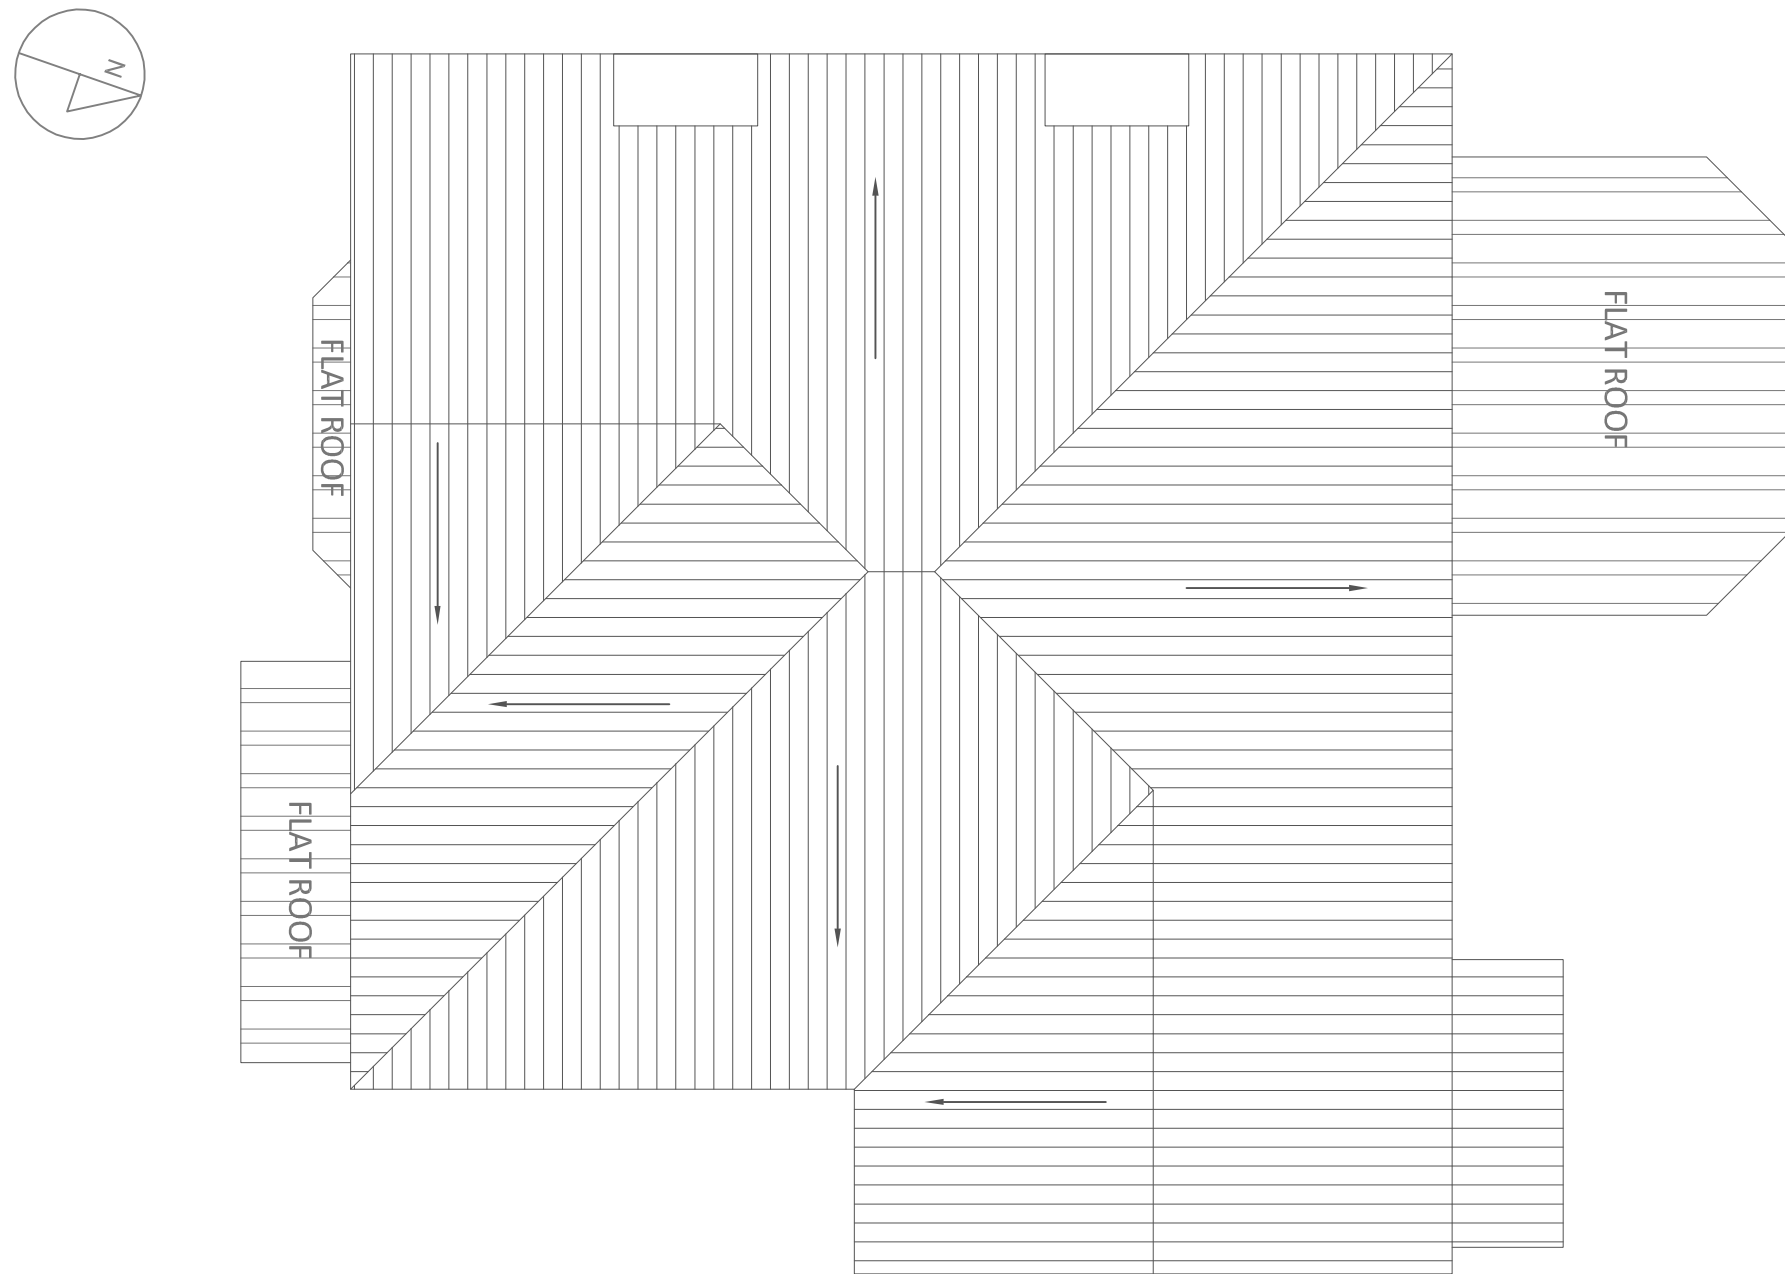

REAR GARDEN

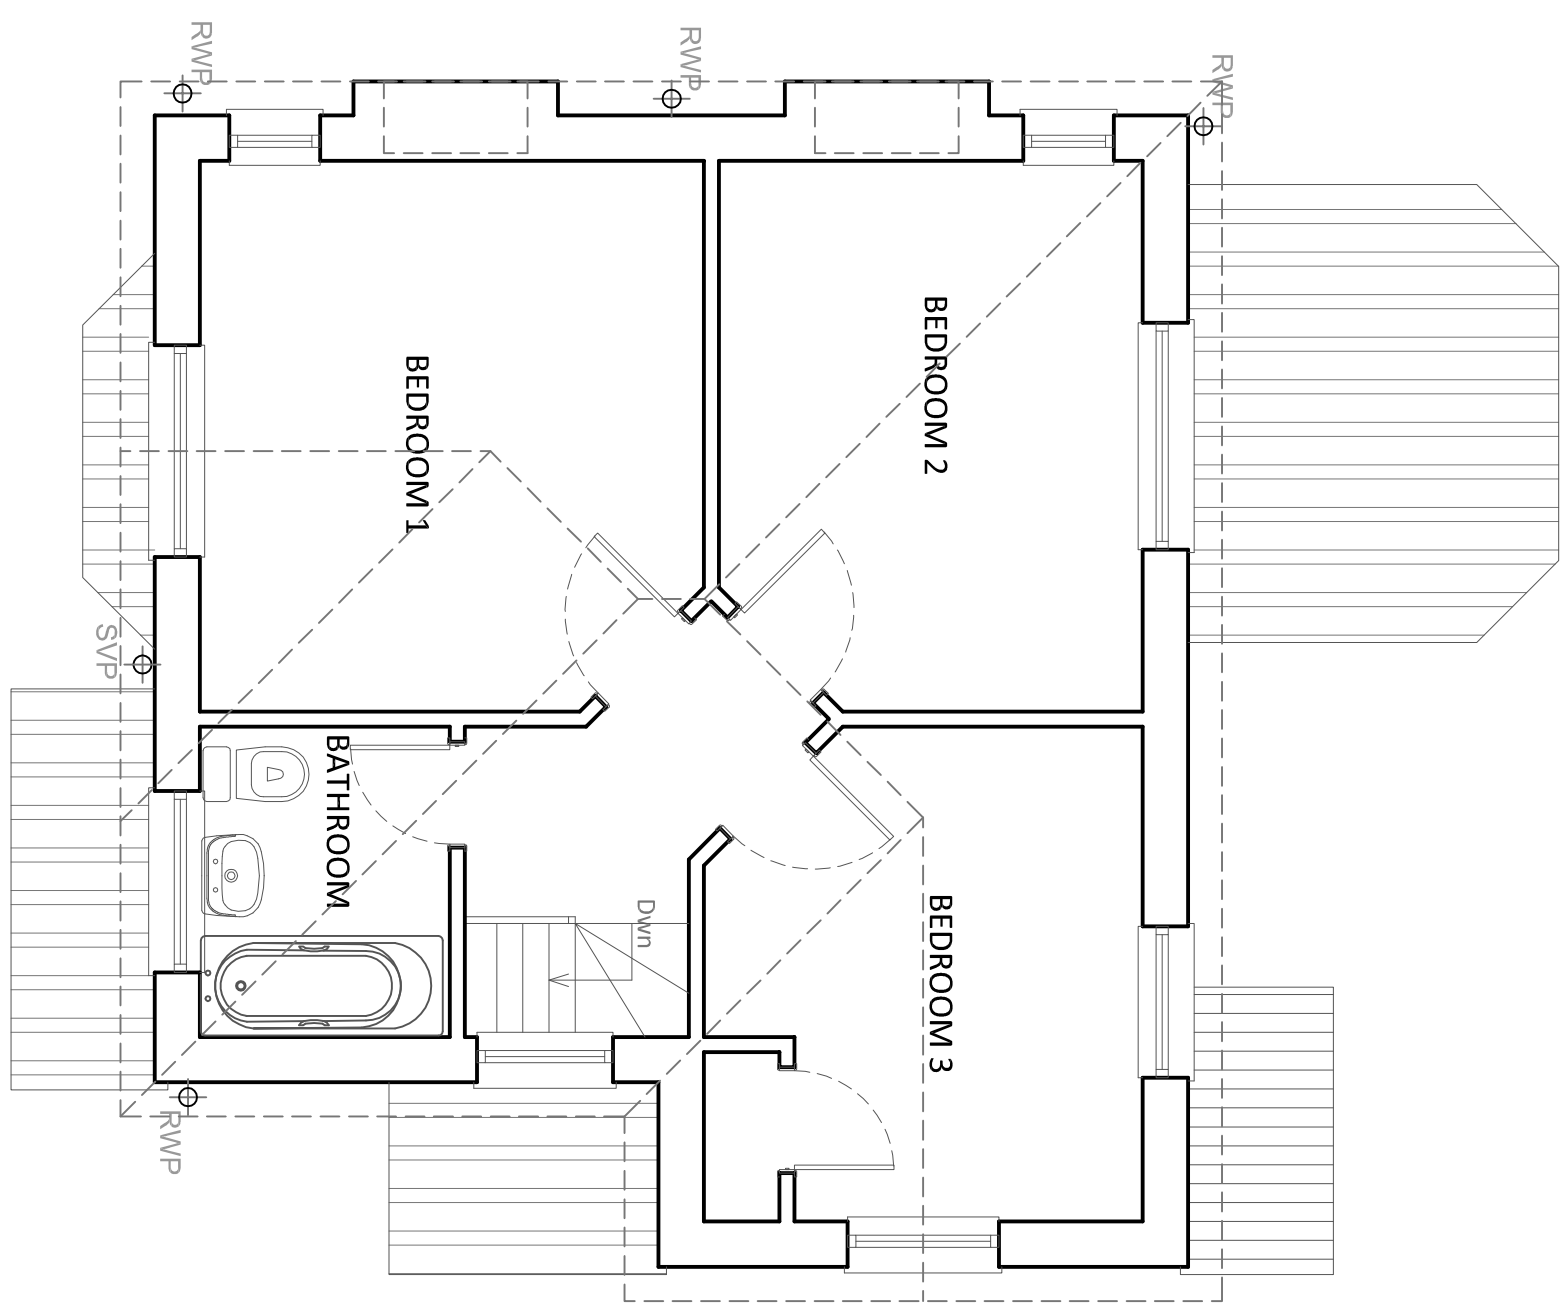


Block Plan 1:200 Scale

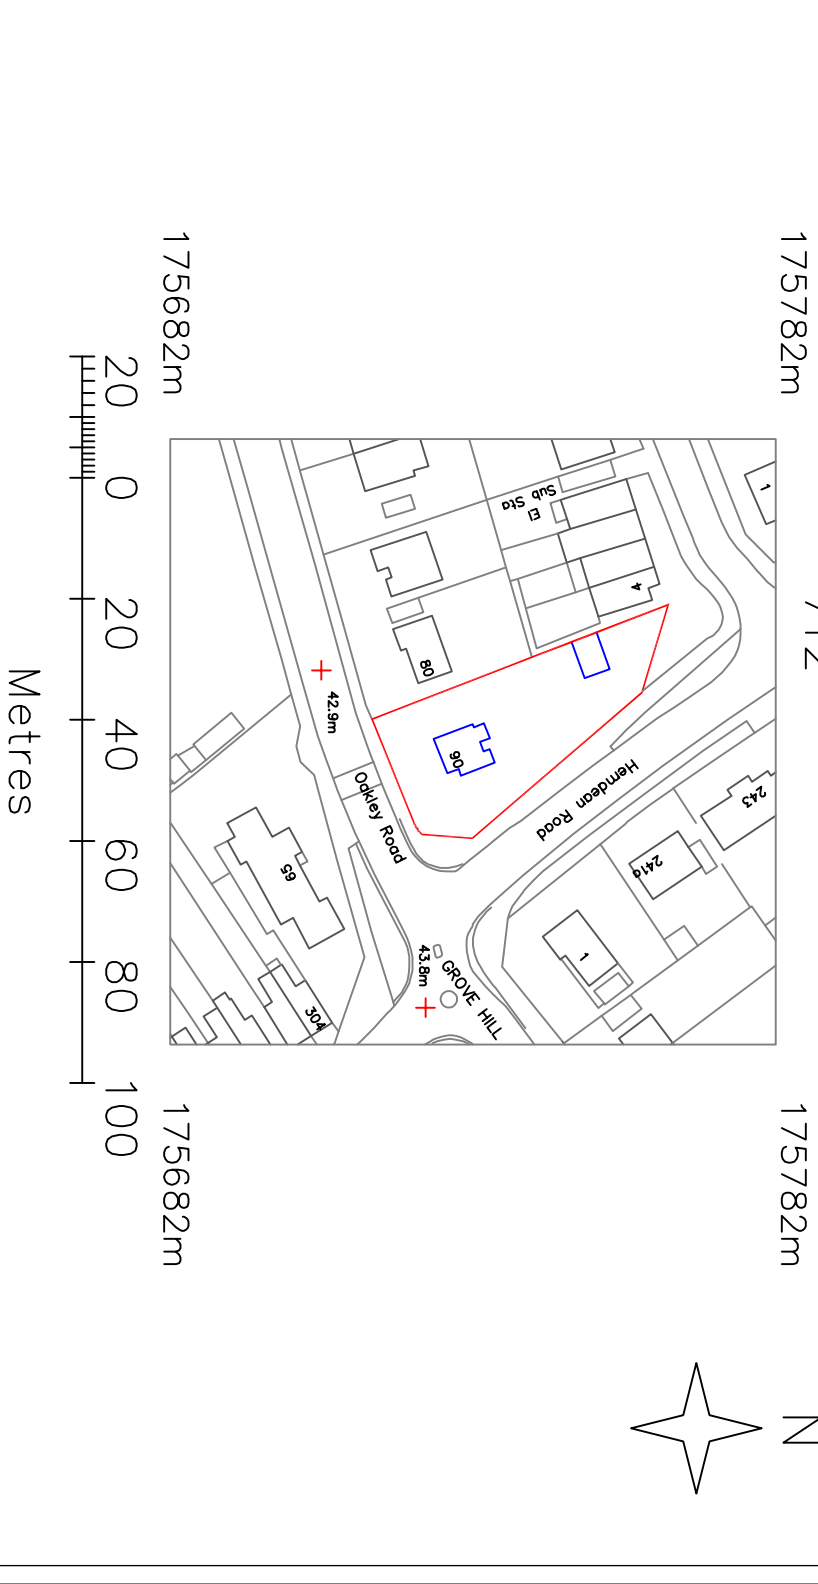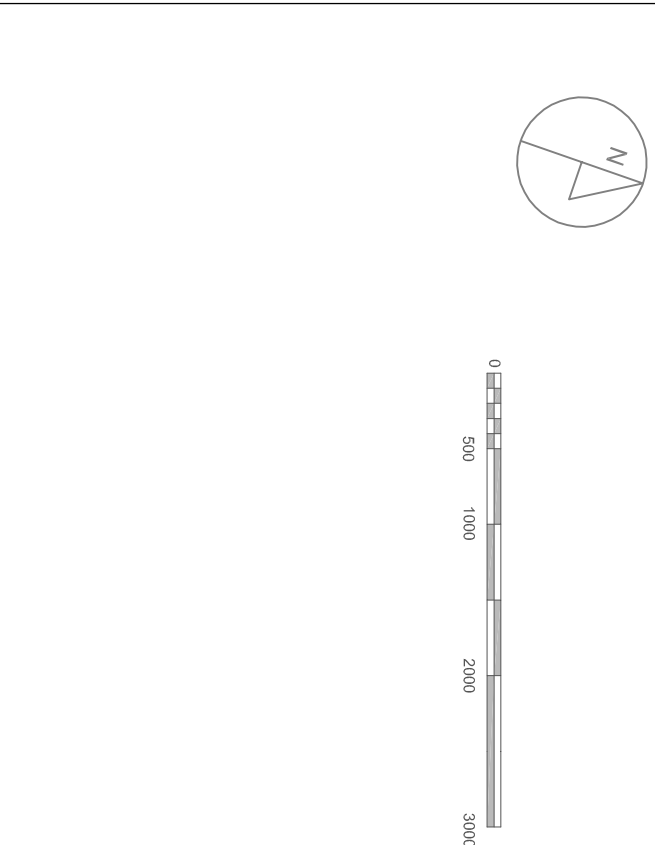

Ground Floor Plan	1:50 Scale	First Floor Plan	1:50 Scale	Roof Plan	1:50 Scale	Site Plan	1:1250 Scale
-------------------	------------	------------------	------------	-----------	------------	-----------	--------------

SHEET:	A1
DWG NO:	01
DATE:	25/01/2016

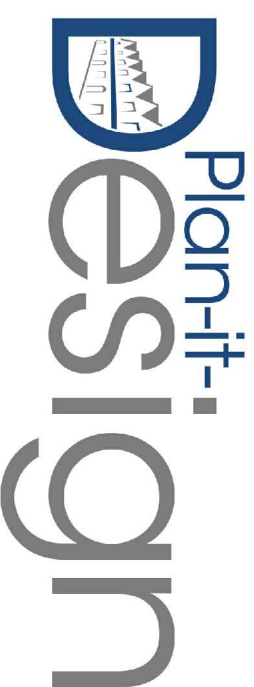

DRAWINGS PROVIDED BY:

PLAN-IT-DESIGN
info@plantidesign.org
20 Wenlock Road, London, N1 7GU

Two storey side extension, single storey rear extension and detached garage
Mr. Philip & Mrs Jaswinder Yeatman
90 Oakley Road, Caversham, Reading, Berkshire, RG4 7RN

SHEET TITLE:

Ground Floor Plan, First Floor Plan, Roof Plan, All Elevations, Block Plan & Site Plan As Existing

All measurements are taken using laser measure and therefore, may be subject to a small margin of error.

All drawings & designs are the property of Plan-it-Design. Copyright © Plan-It-Design 2016.

For construction purposes use given dimension only.