




Rev	Description	Chkd	Date
A	Roof Plan added.	BB	30/11/15

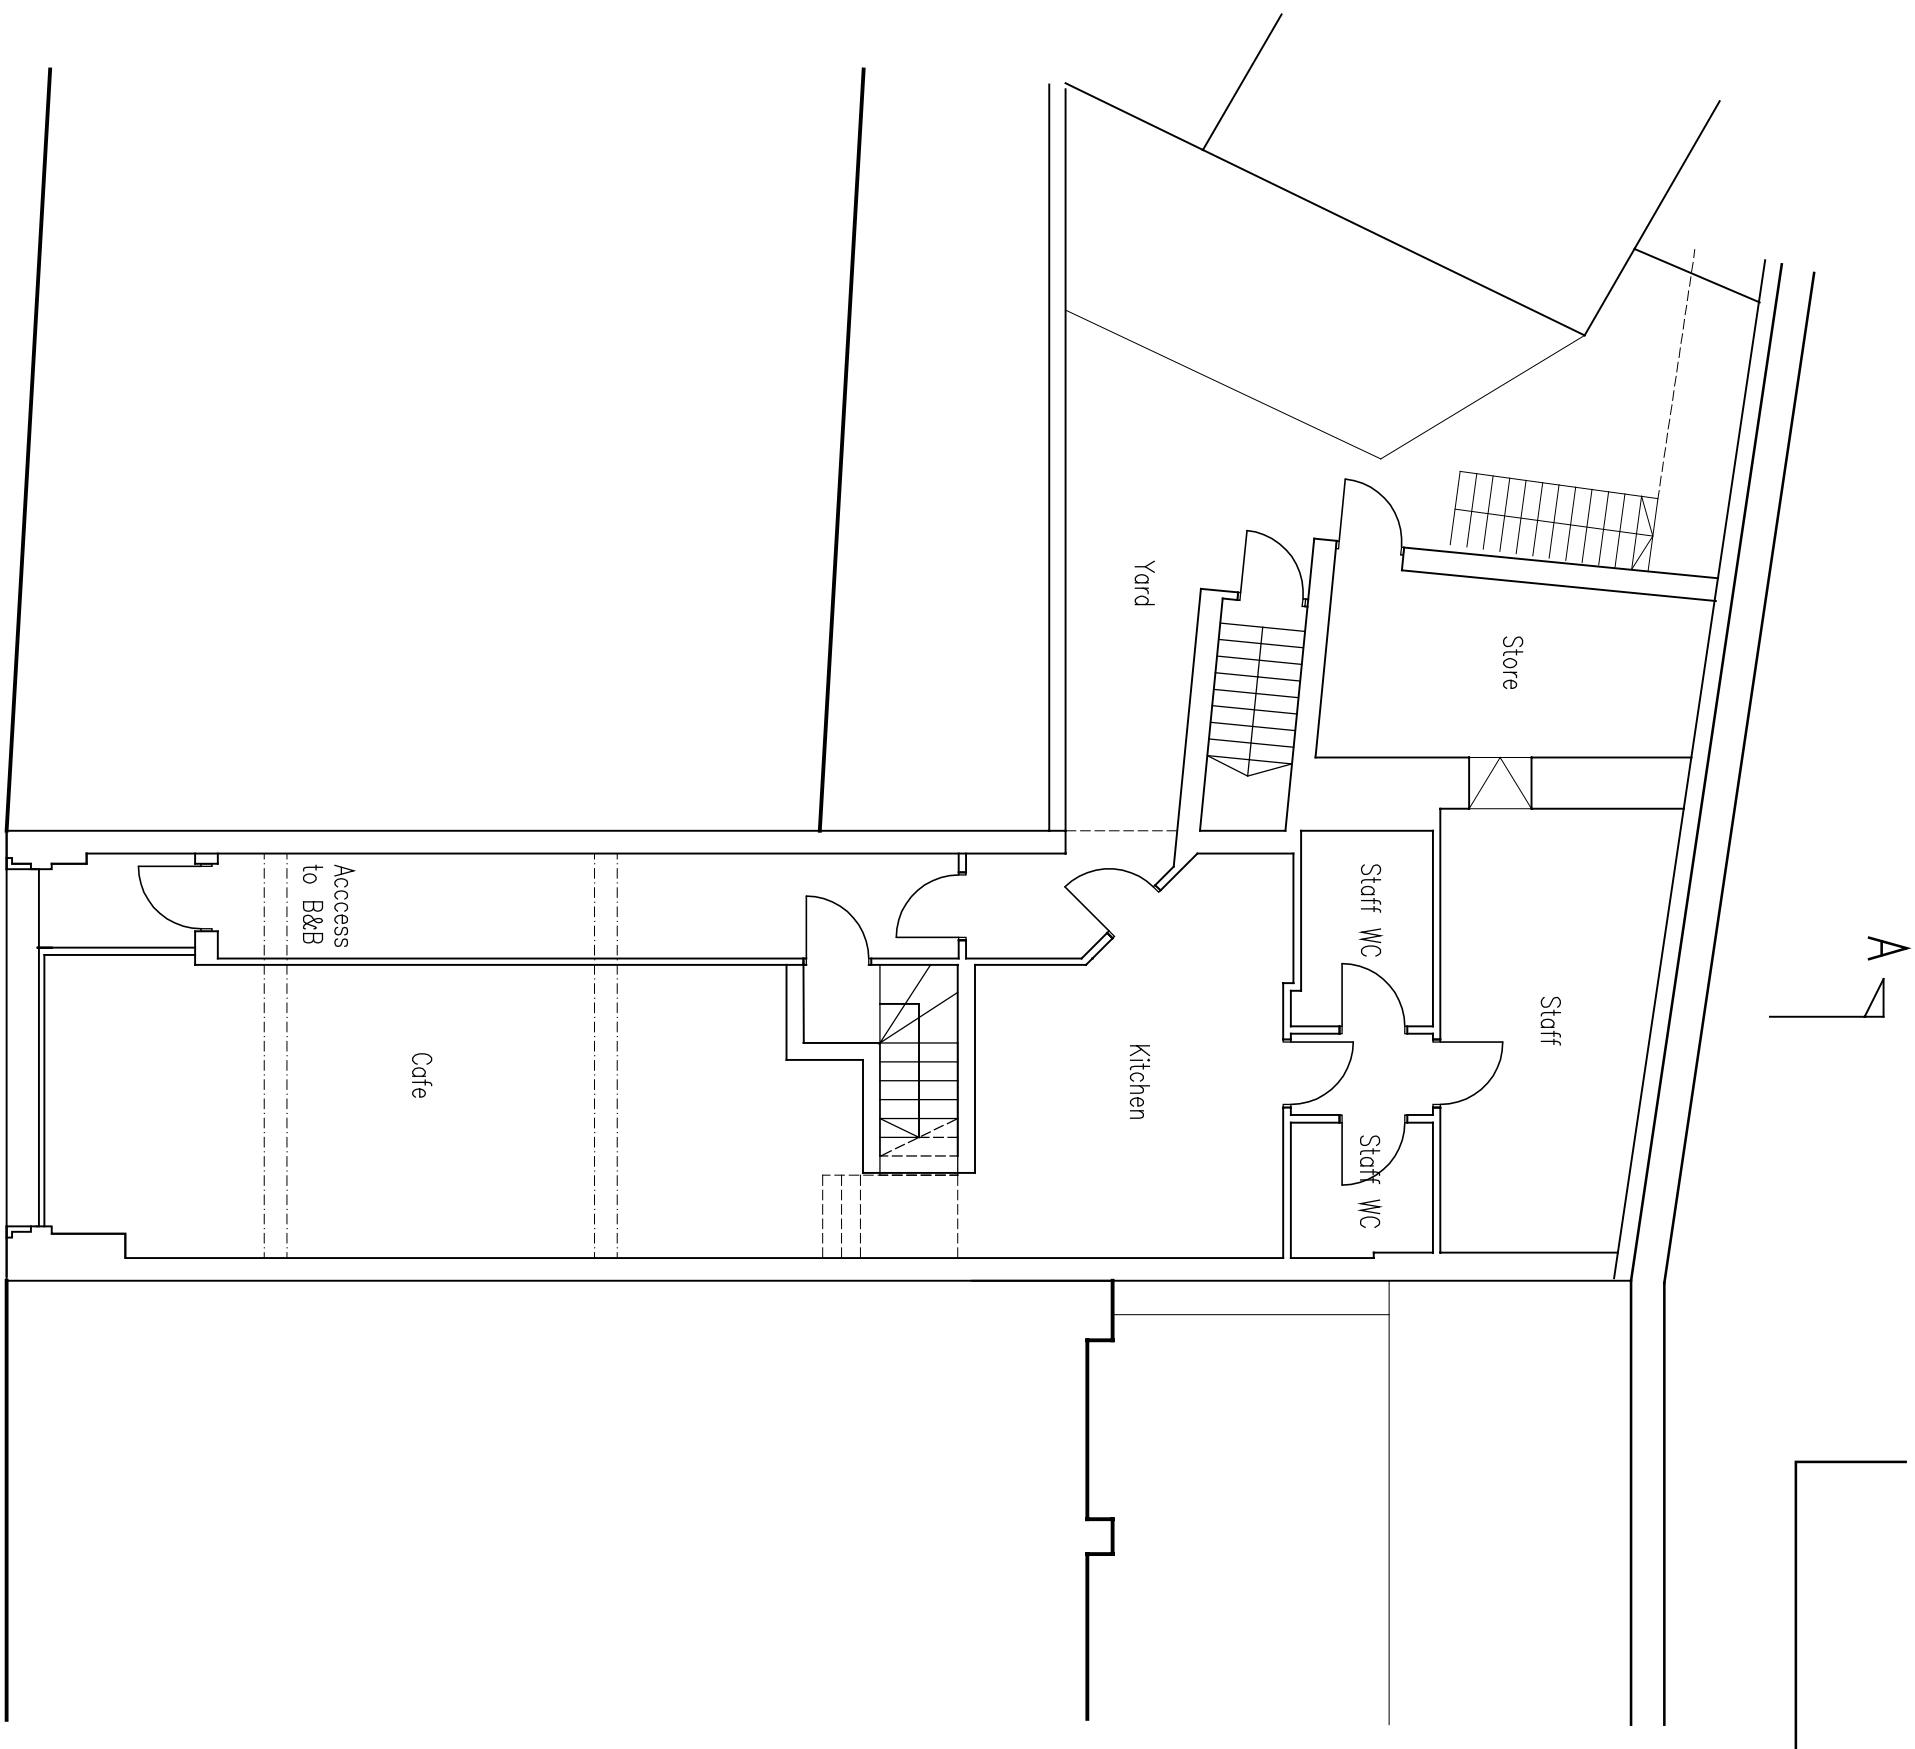

Existing Ground Floor Plan

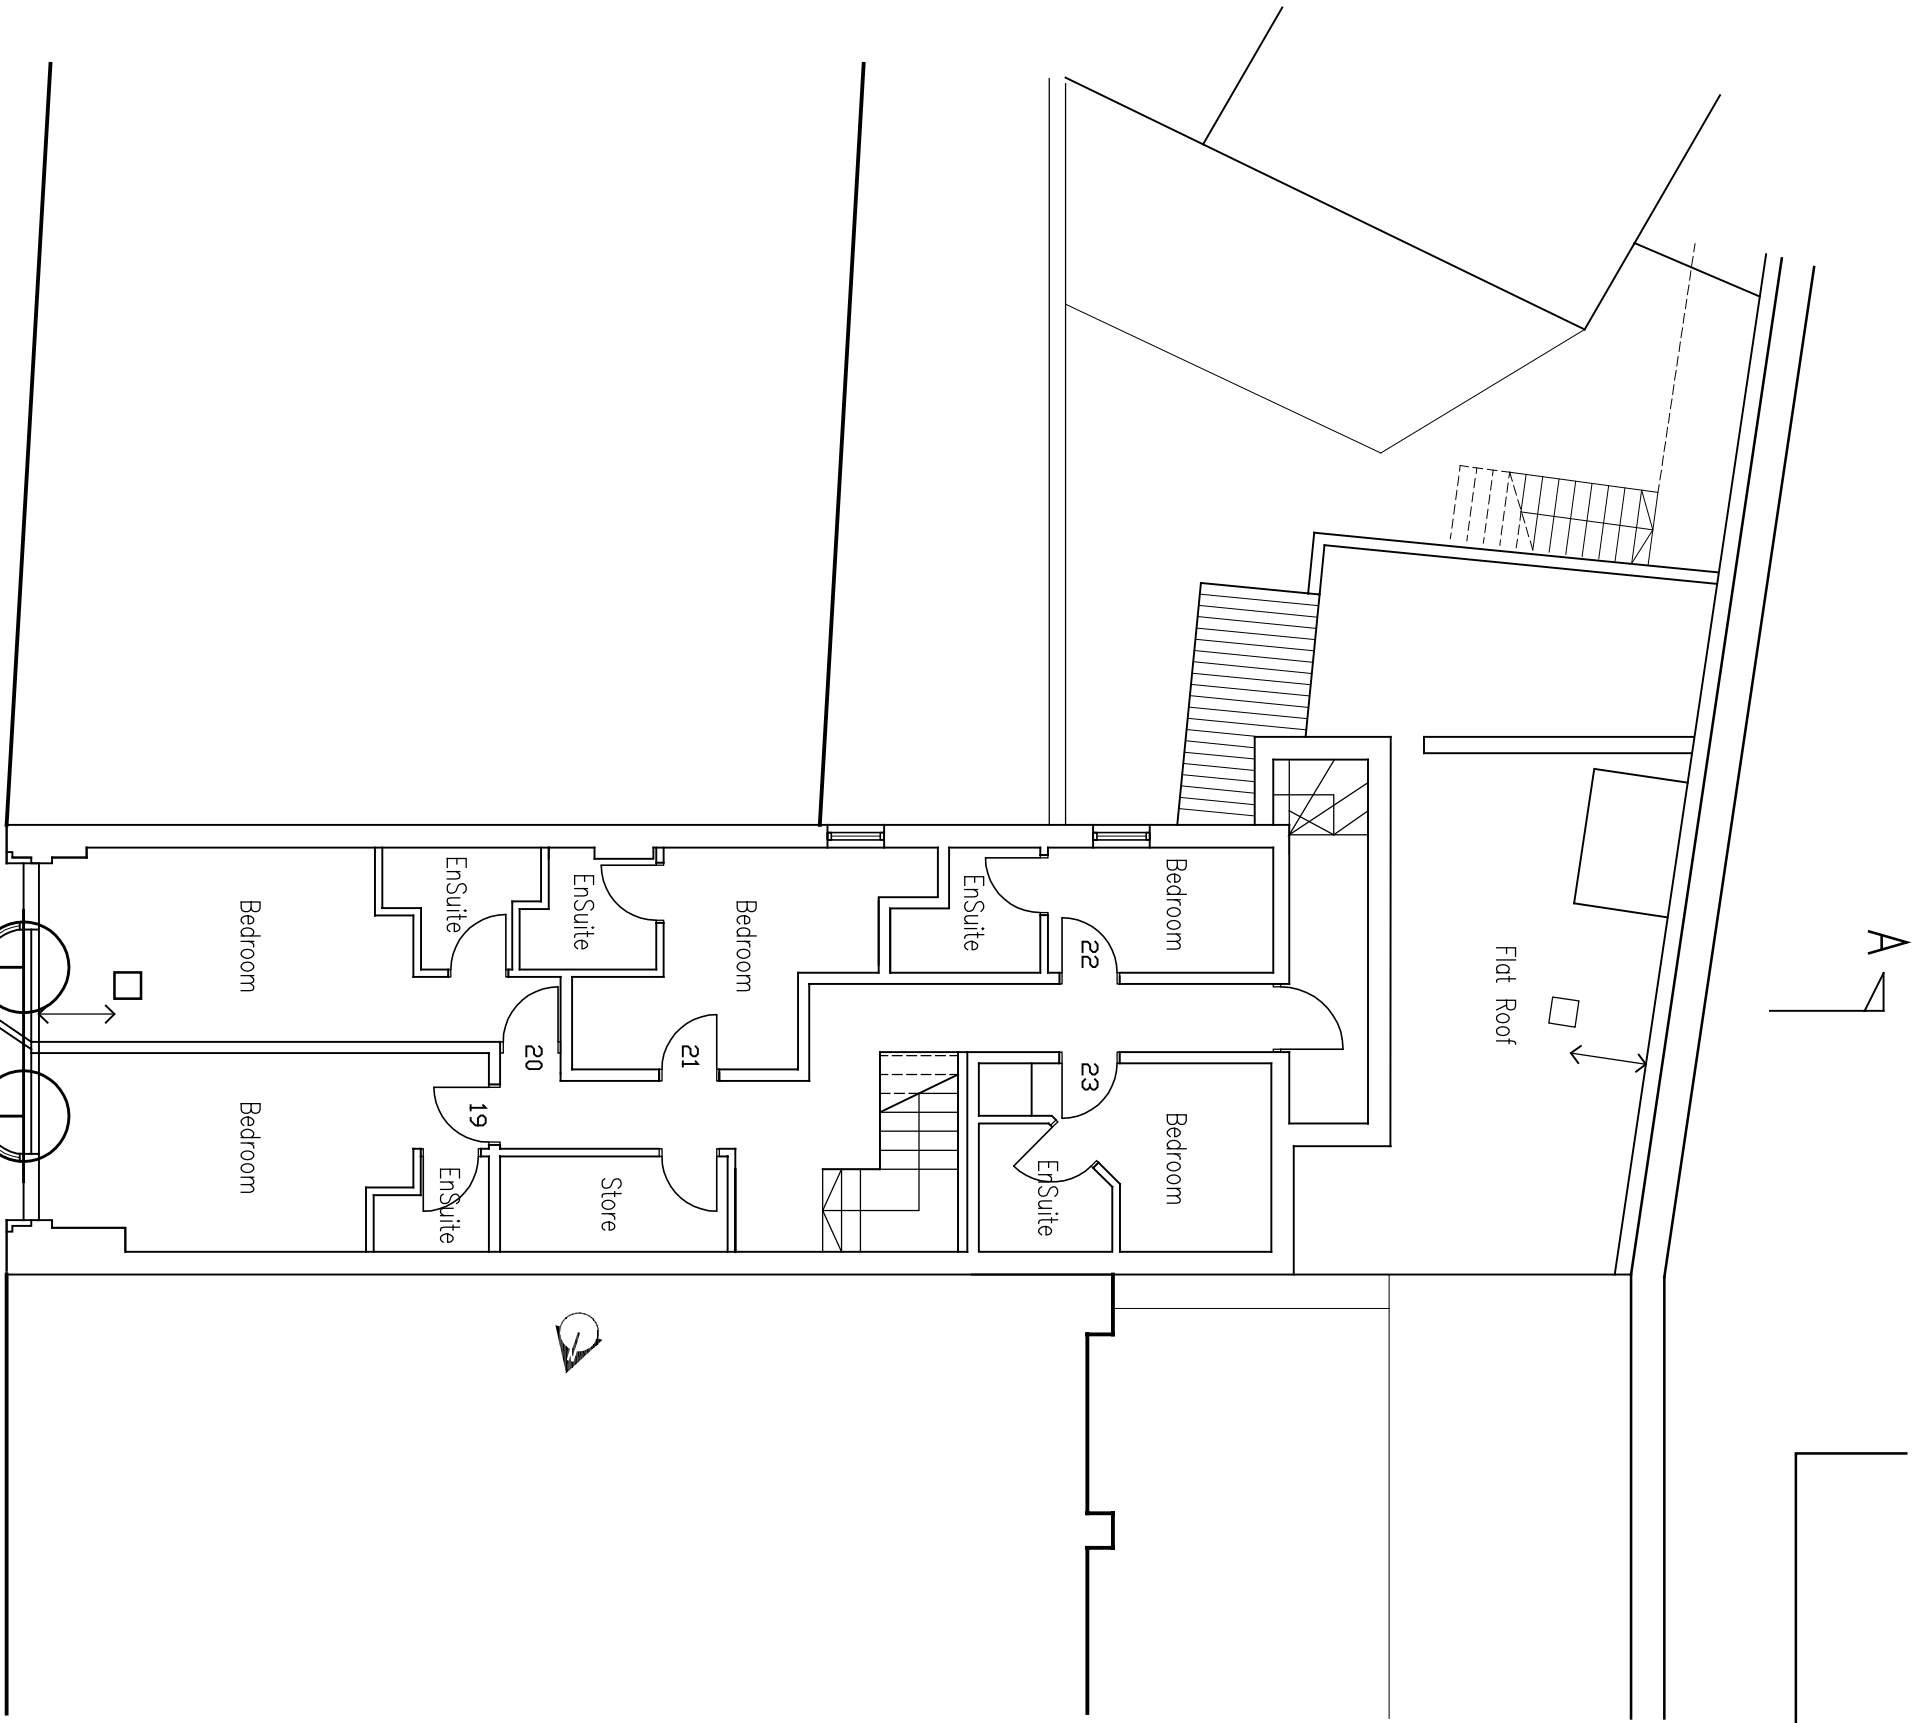

Existing First Floor Plan

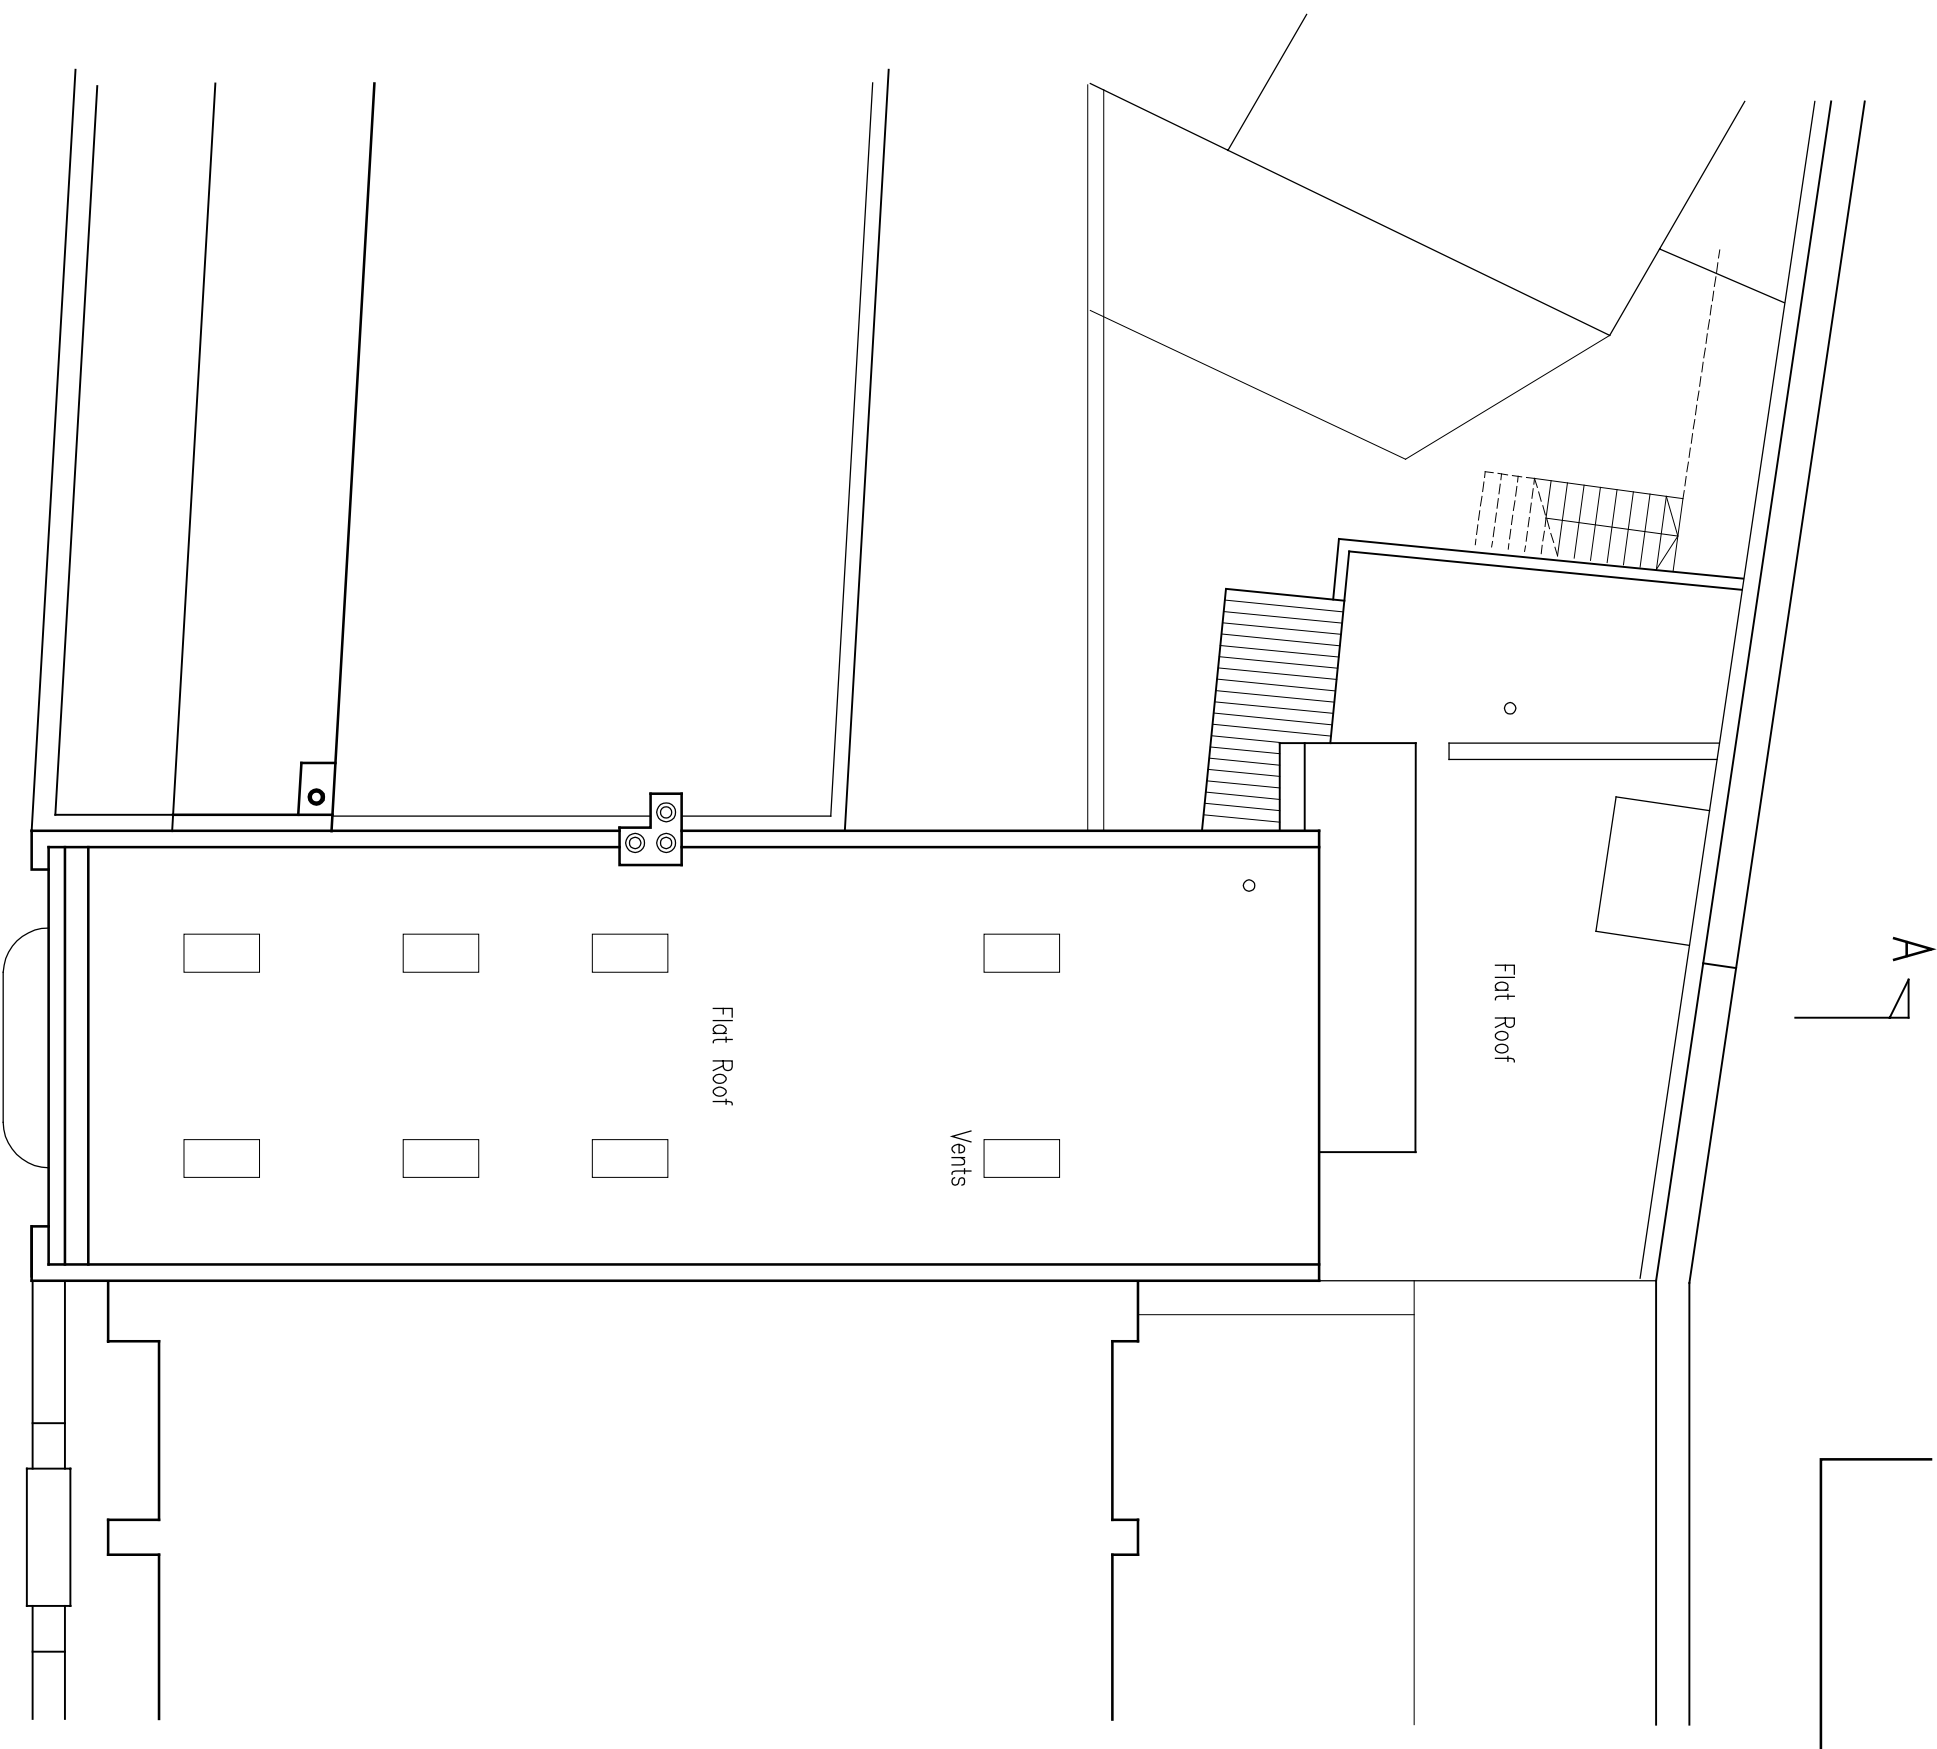

Existing Roof Plan

Orientation



0 1 2 3 4 5m

Scale 1:100

DAVID CLARKE ASSOCIATES			
Architects	Engineers	Energy Consultants	
6 Moorfield Road T +44 (0)20 8332 9696 E info@dcadassociates.com David Clarke Associates - a division of Silver Group Ltd. reg no 085086	Ovington Kent F +44 (0)1893 819 911 www.dcadassociates.com		BR6 0HQ F +44 (0)1893 819 911 www.dcadassociates.com
© This drawing is copyright. To be read in conjunction with all project documentation. Do not scale. All dimensions to be checked on site			
Created:-	Drawn	Checked	Scale
DA	BB	1:100	A1
		Date	

Details	LA BAGUETTE		
	7 BLAGRAVE STREET		
	CAFE + BED & BREAKFAST		
	Existing Plans C – R		
Job number	Status	Drawing No	Rev
1730	P	10	A