


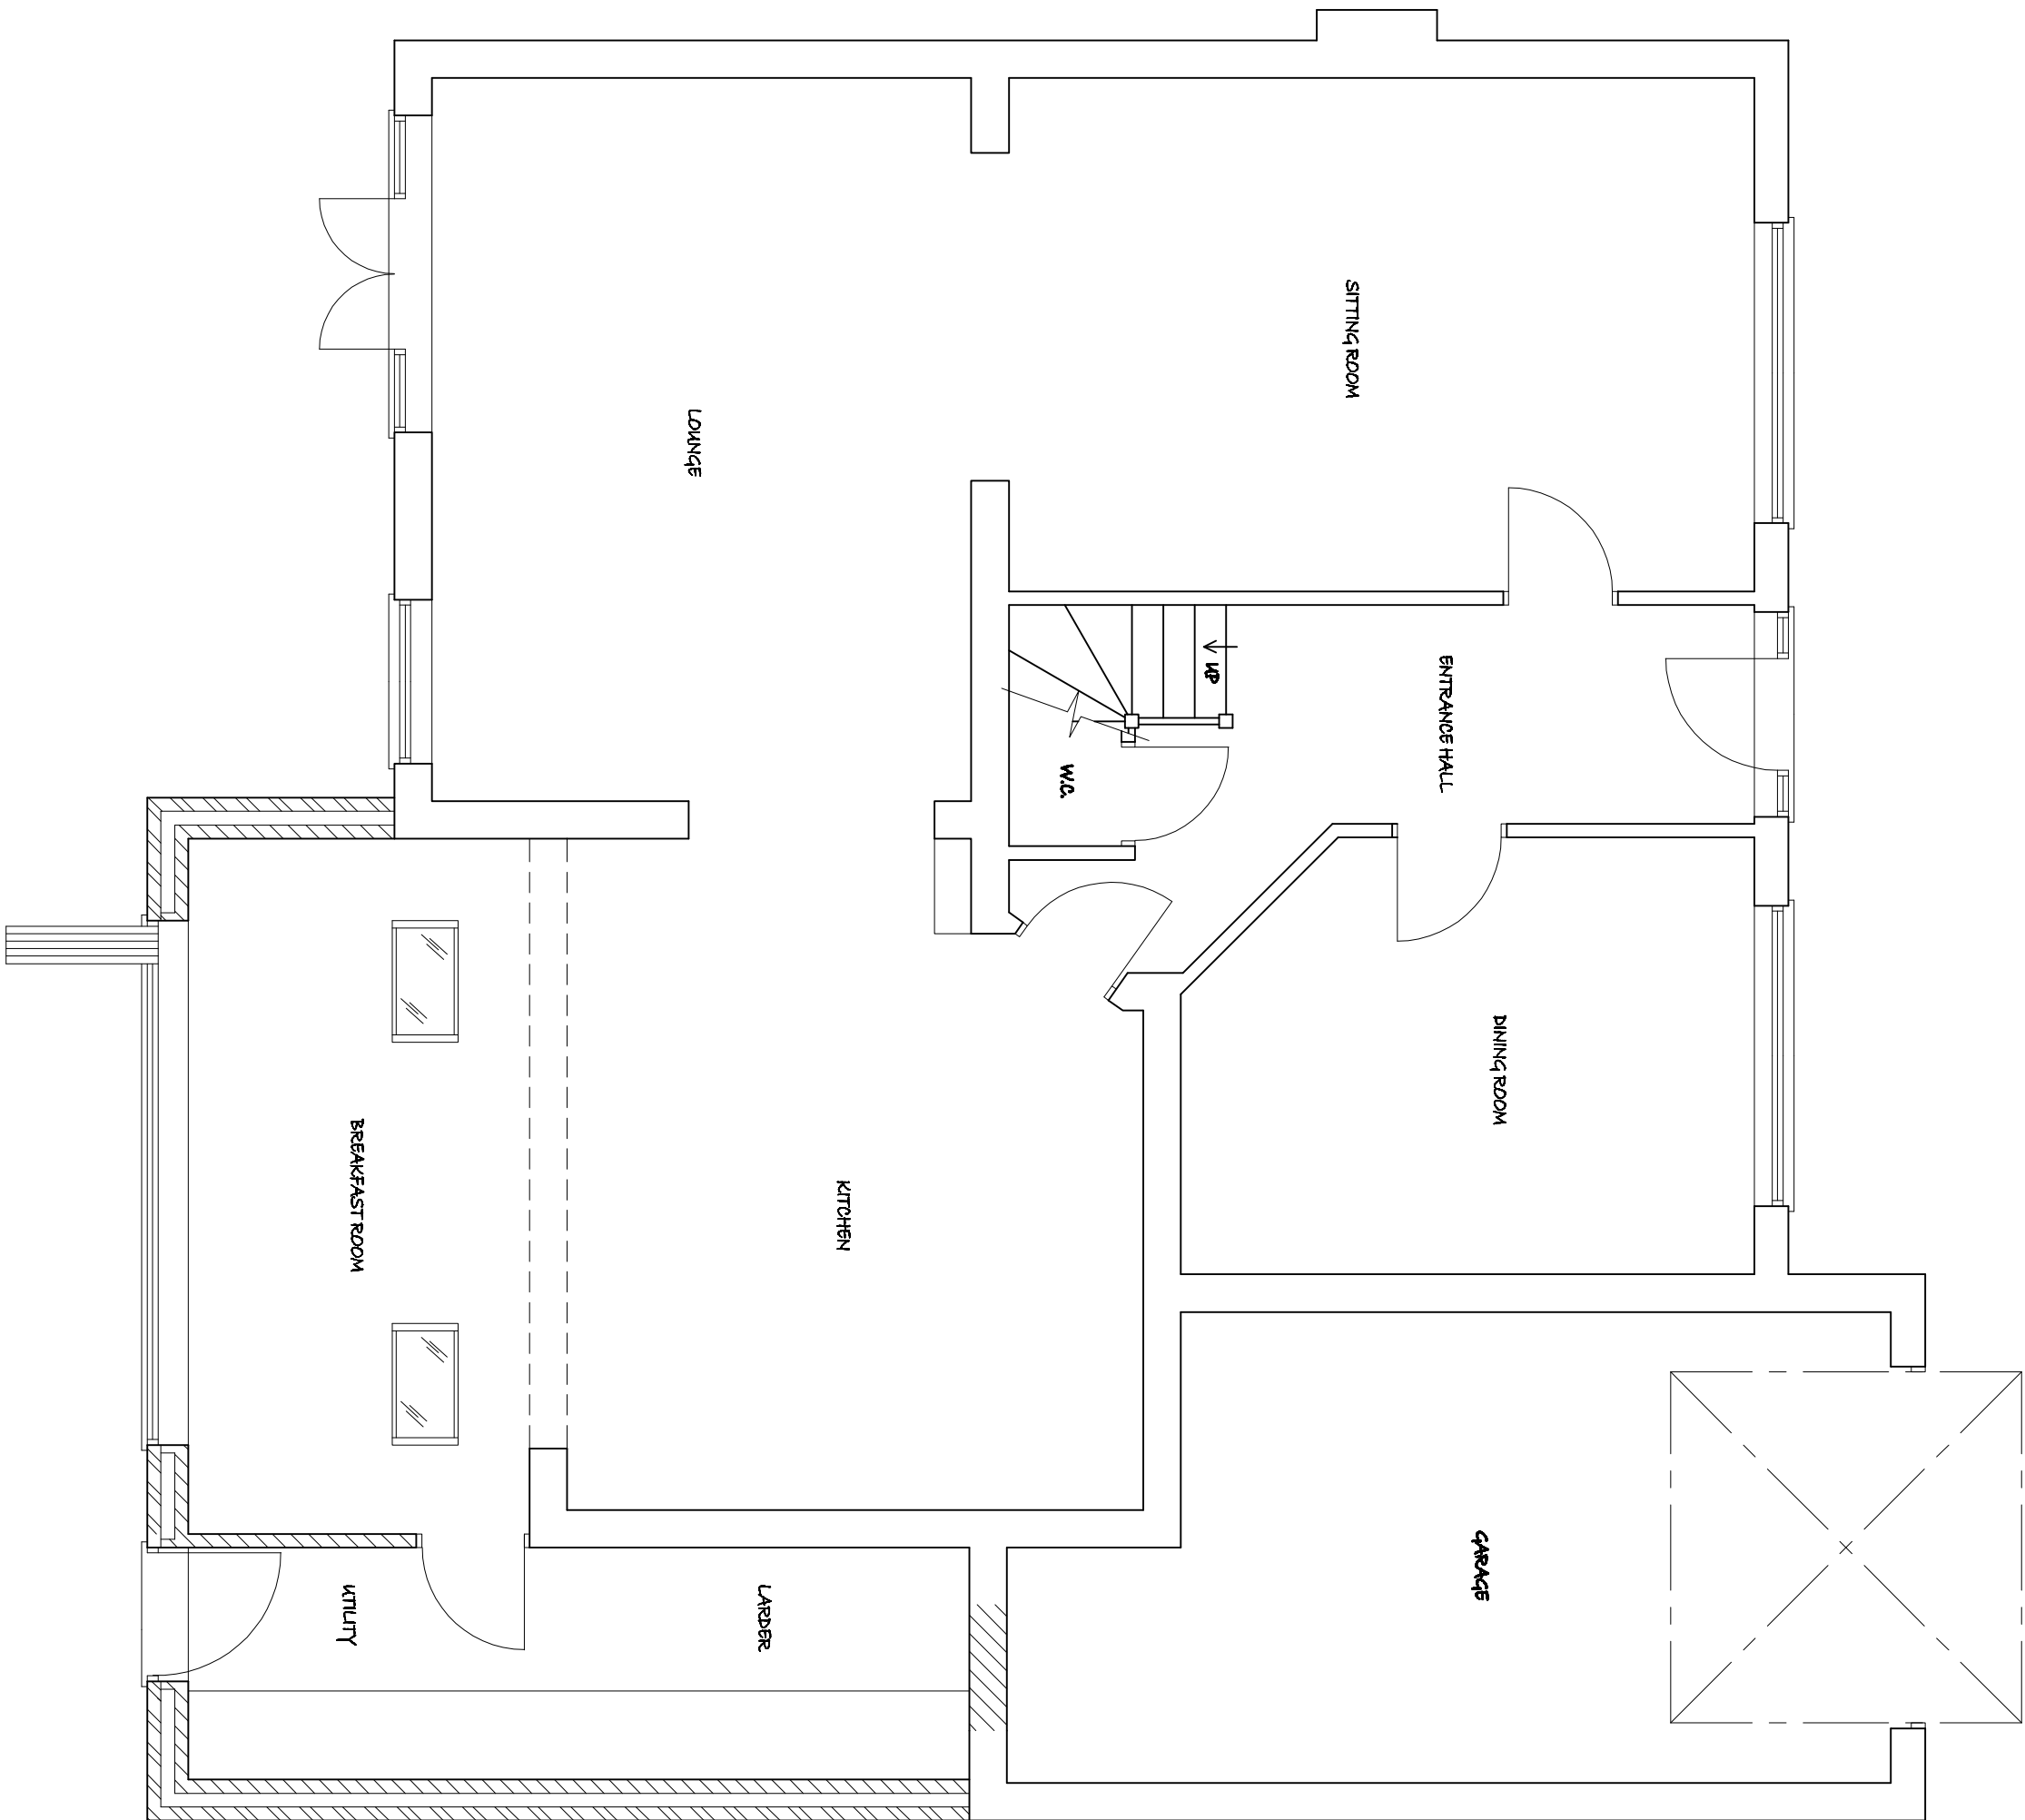

EXISTING FIRST FLOOR PLAN

PROJECT PROPOSED DEVELOPMENT AT; 23 ST. PETERS AVENUE CAVERSHAM RG4 7PD				
TITLE				
EXISTING FIRST FLOOR PLAN				
 CREATIVE DESIGN & STRUCTURE LTD. NEWTOWN HOUSE NEWTOWN ROAD HENLEY-ON-THAMES RG9 1HG TEL 01491 415922 info@creative-design-structure.co.uk www.creative-design-structure.co.uk				
DRAWN	HC	SCALE @ A3		
DATE	SEPTEMBER 2015	1:50		
DRAWING NO.		REV.		
31415-03				