




Existing Front Elevation
@ 1:100 Scale





Existing Side Elevation (A)
@ 1:100 Scale




Existing Rear Elevation
@ 1:100 Scale

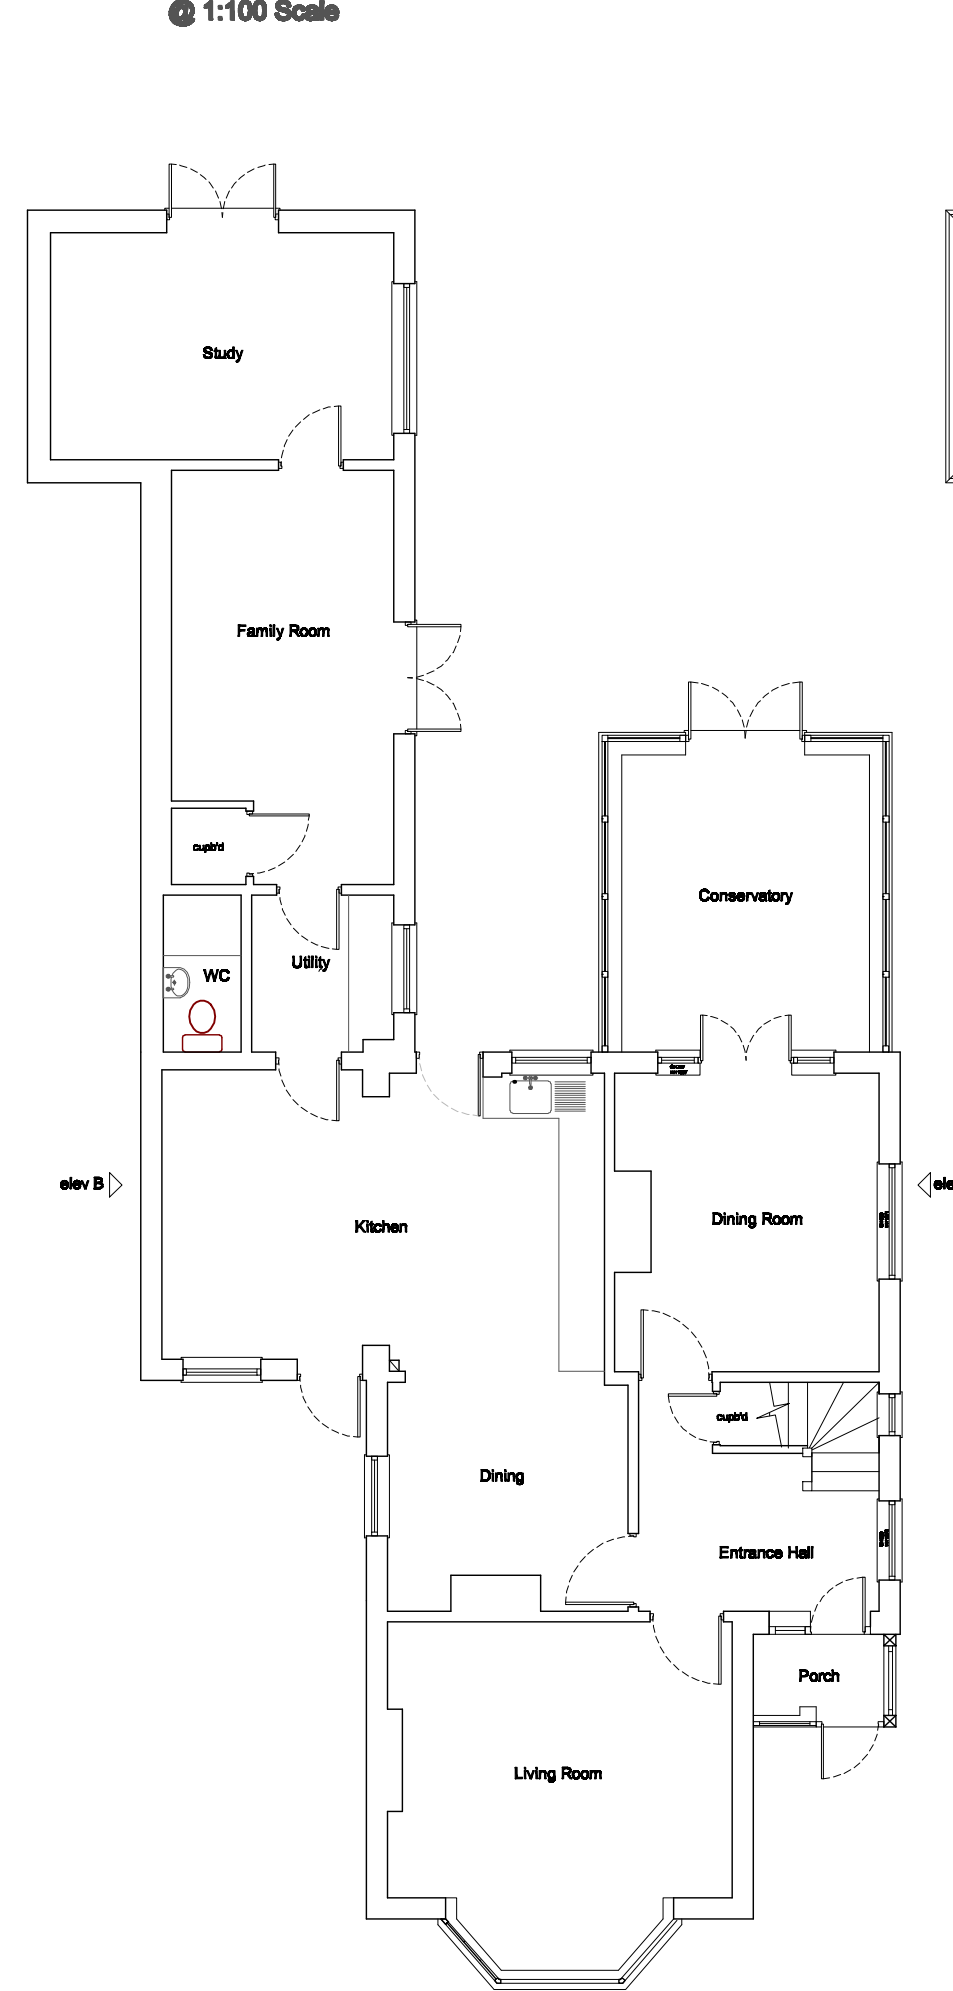


Existing Ground Floor Plan
@ 1:100 Scale

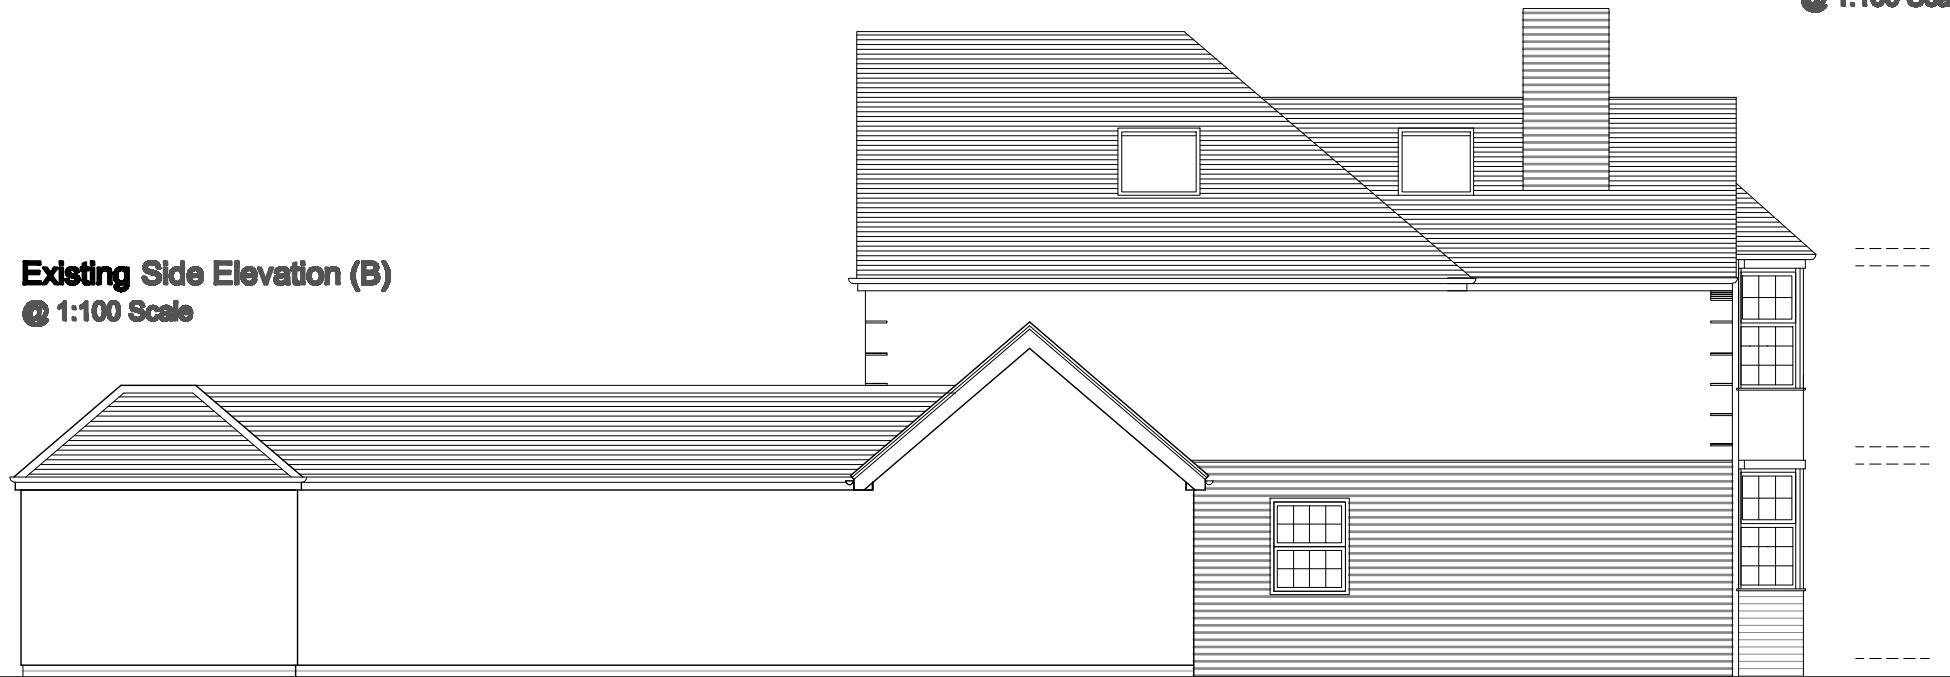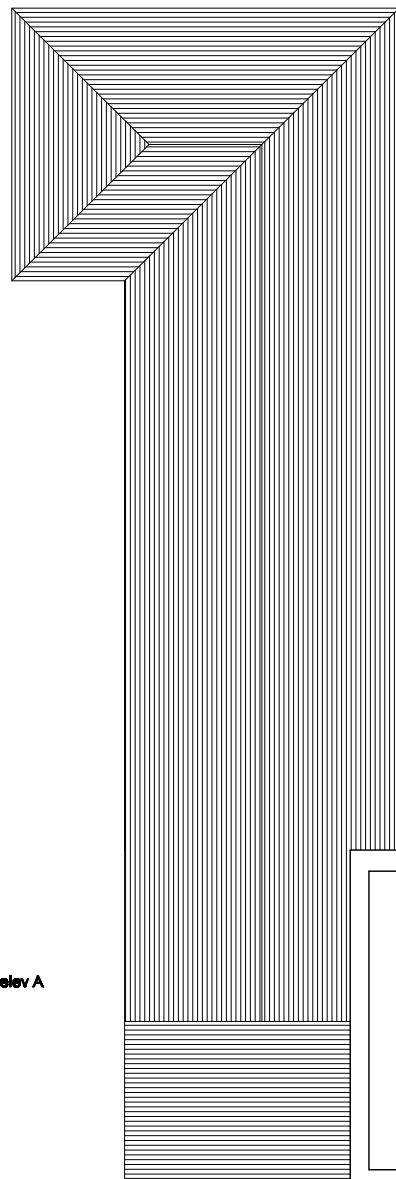


Existing Side Elevation (B)
@ 1:100 Scale

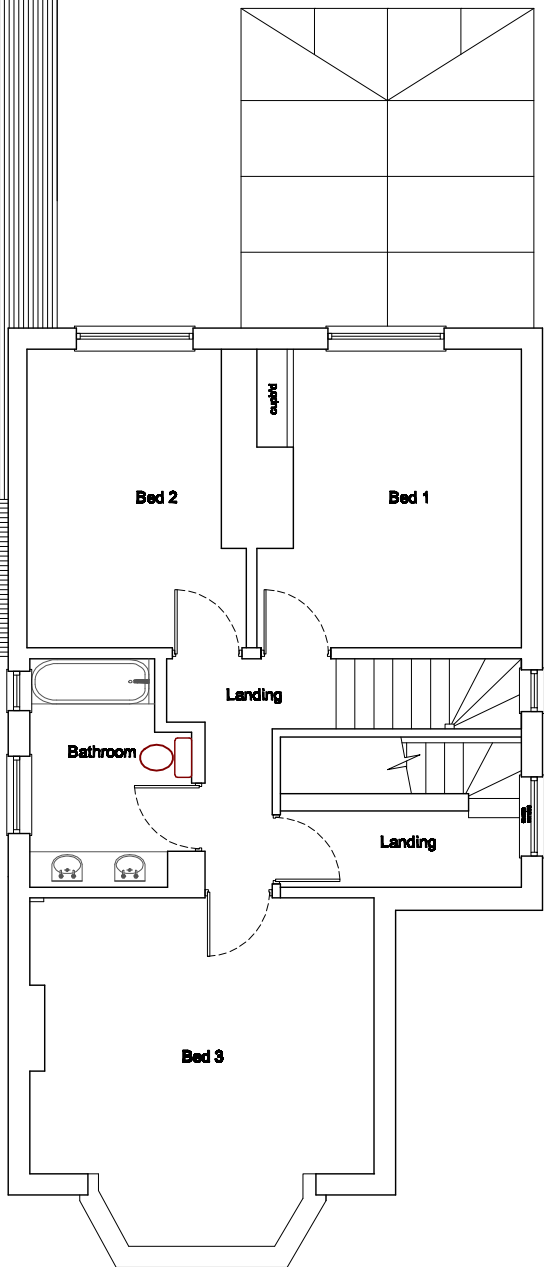


Existing First Floor Plan
@ 1:100 Scale

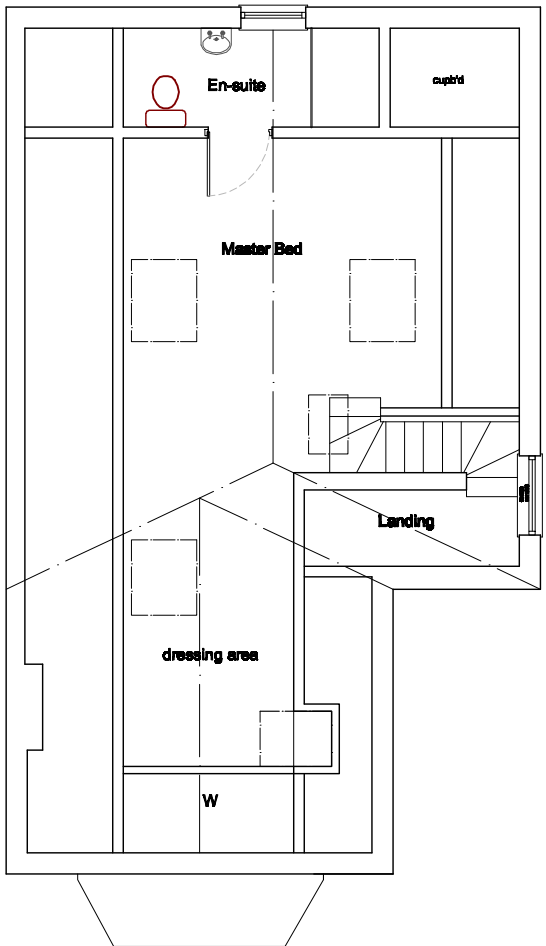

Existing Second Floor Plan
@ 1:100 Scale

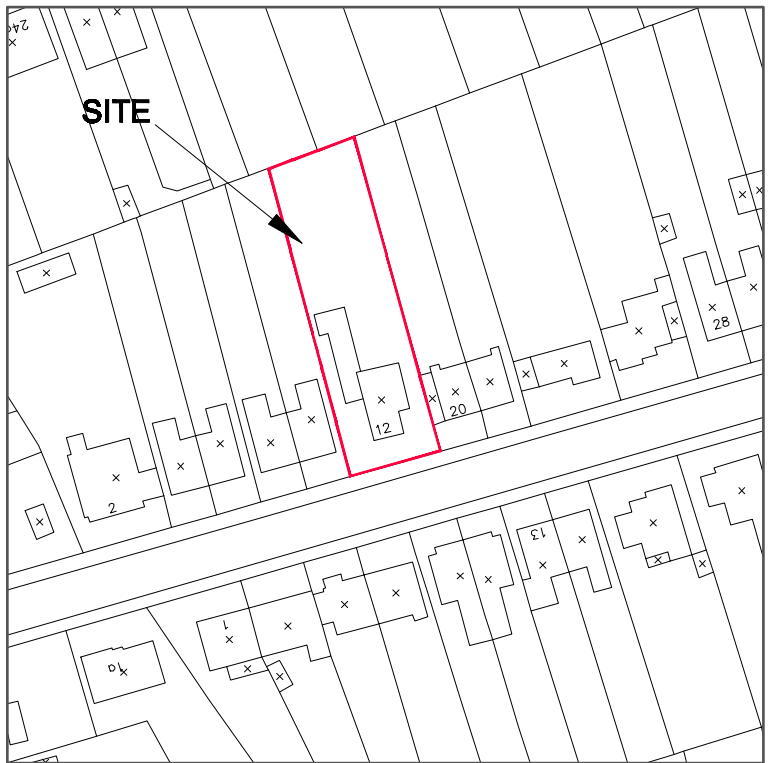

Existing Location Plan
@ 1:1250 Scale

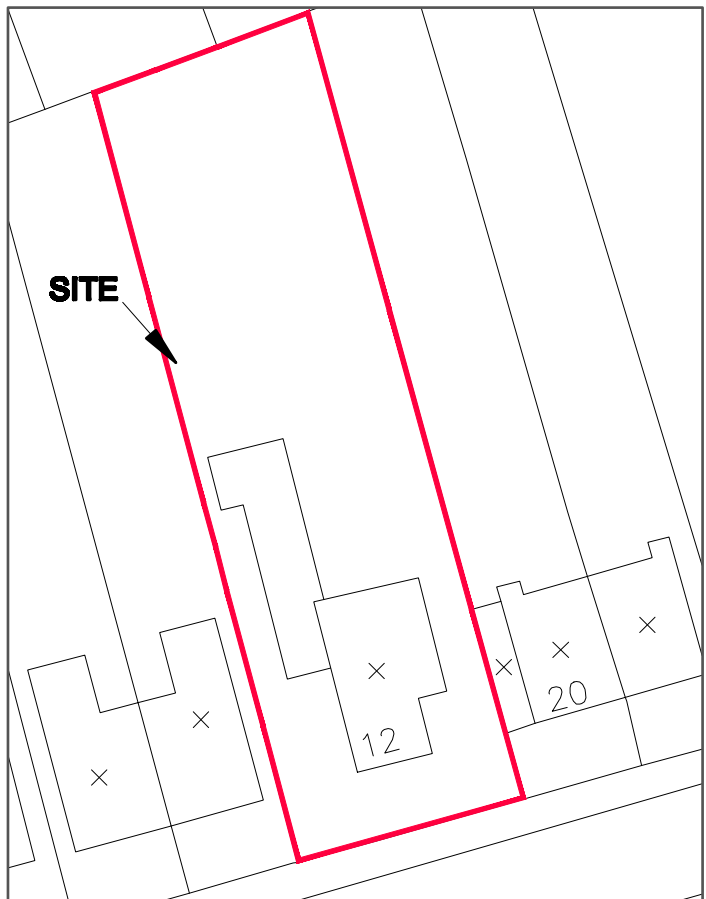

Existing Block Plan
@ 1:500 Scale

notes: all dimensions to be checked on site by contractors prior to work starting and/or order manufacture of products. These drawings are for planning only.	
Zoe Lewis RIBA architecture + design	
4a Bath Road, Reading, Berks, RG1 0NB Tel: office: 01163 778827 Mob: 07841 09188 Website: www.architectural-practice.co.uk e-mail: zoe@architectural-practice.co.uk	
12 Oakley Road Existing Plans + Elevations	
Scale: 1:100/ VAR	Dwg. 52/A2-01A
Client: Mr & Mrs Wilson	Date: 20/08/2011
Rev	Revision Description
A	20th Aug 2011 Building footprint moved to suit site dims. First floor side window added.