
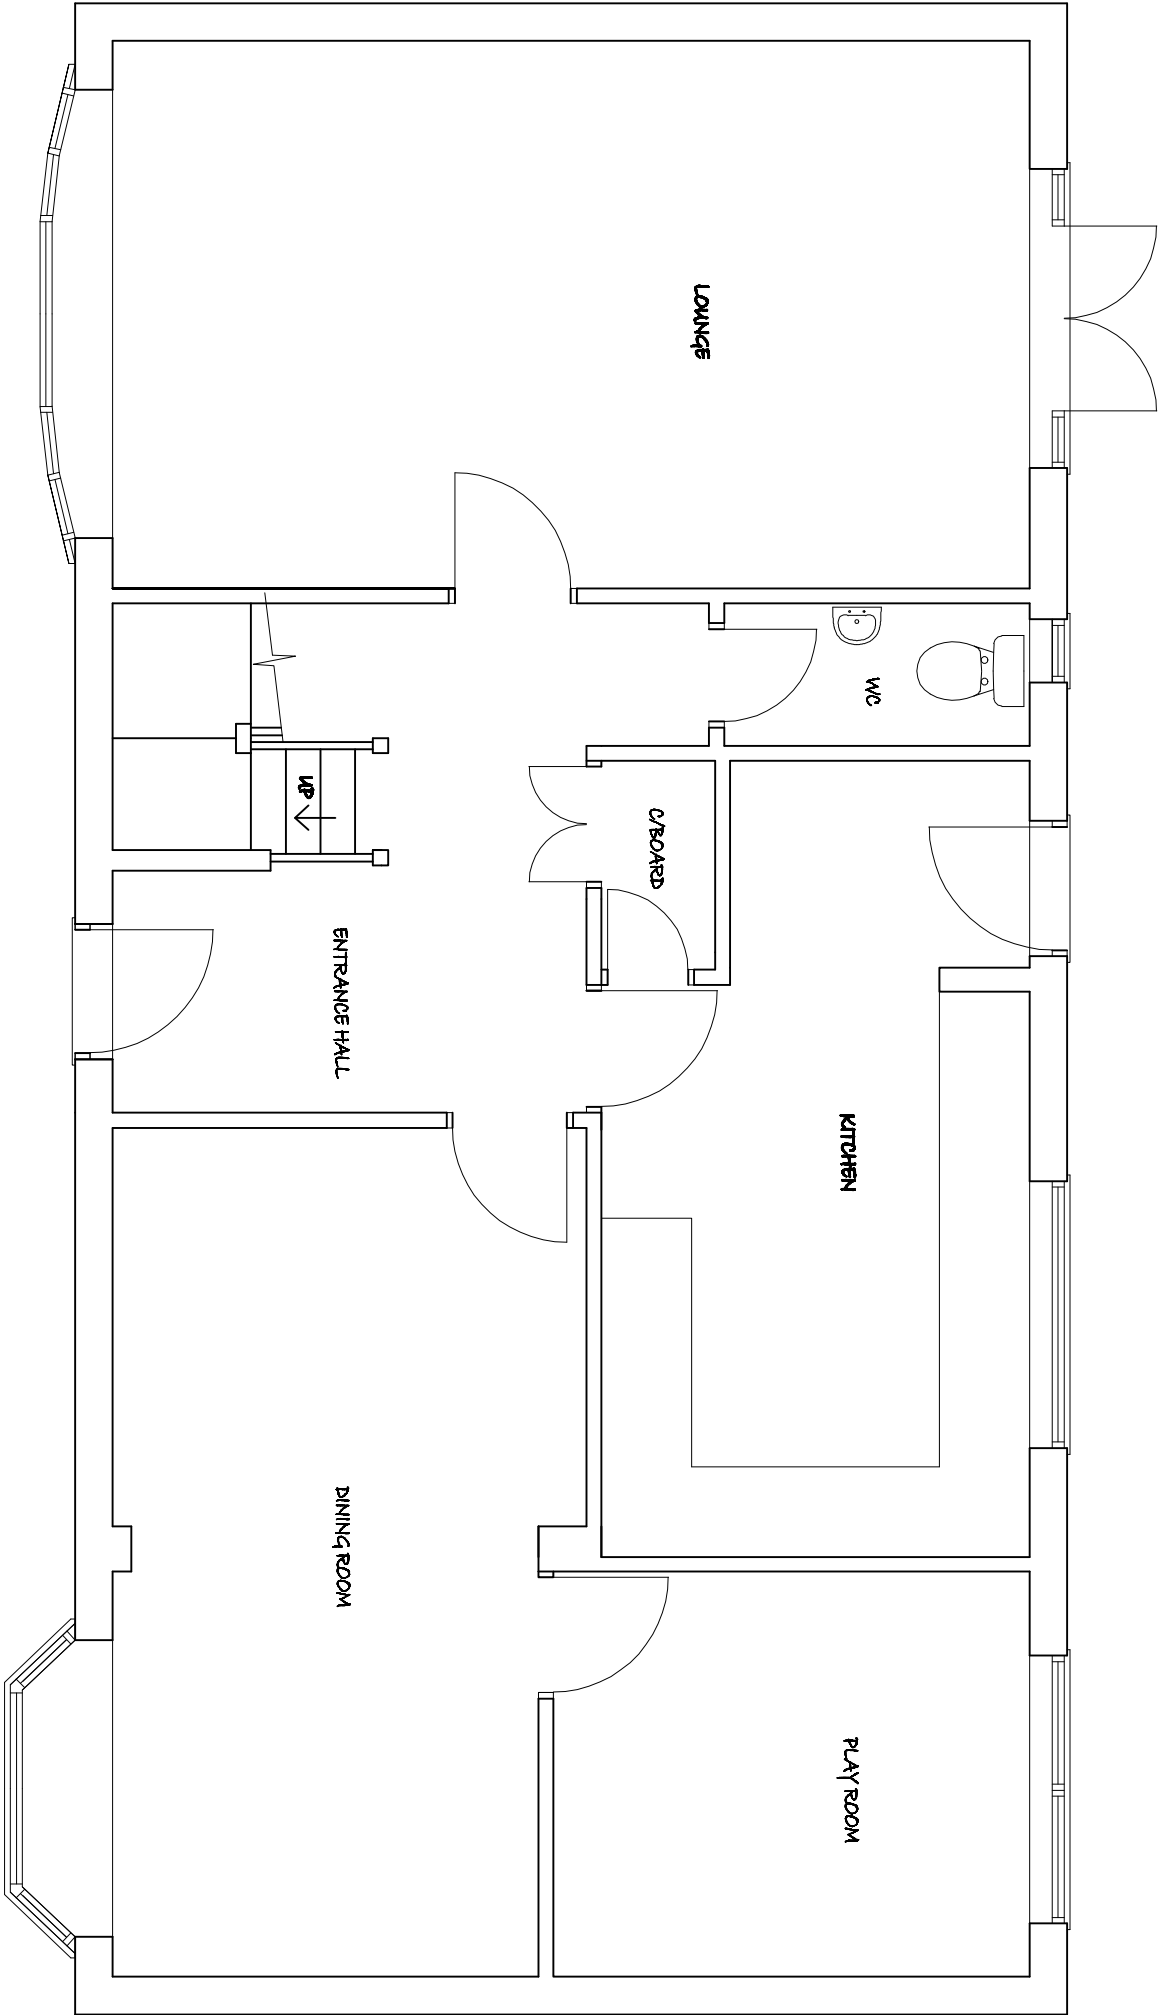


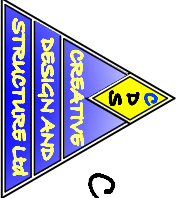

EXISTING GROUND FLOOR PLAN

PROJECT PROPOSED DEVELOPMENT AT: 9 QUEENSBOROUGH DRIVE CAVERSHAM READING				
TITLE EXISTING GROUND FLOOR PLAN				
 CREATIVE DESIGN & STRUCTURE Ltd. NEWTOWN HOUSE NEWTOWN ROAD HENLEY-ON-THAMES RG9 1HG TEL 01491 411922 info@creativedesignandstructure.co.uk www.creativedesignandstructure.co.uk				
DRAWN	AD	SCALE @ A3		
DATE	OCTOBER 2014	1:50		
DRAWING NO.		REV.		
54714-01				